


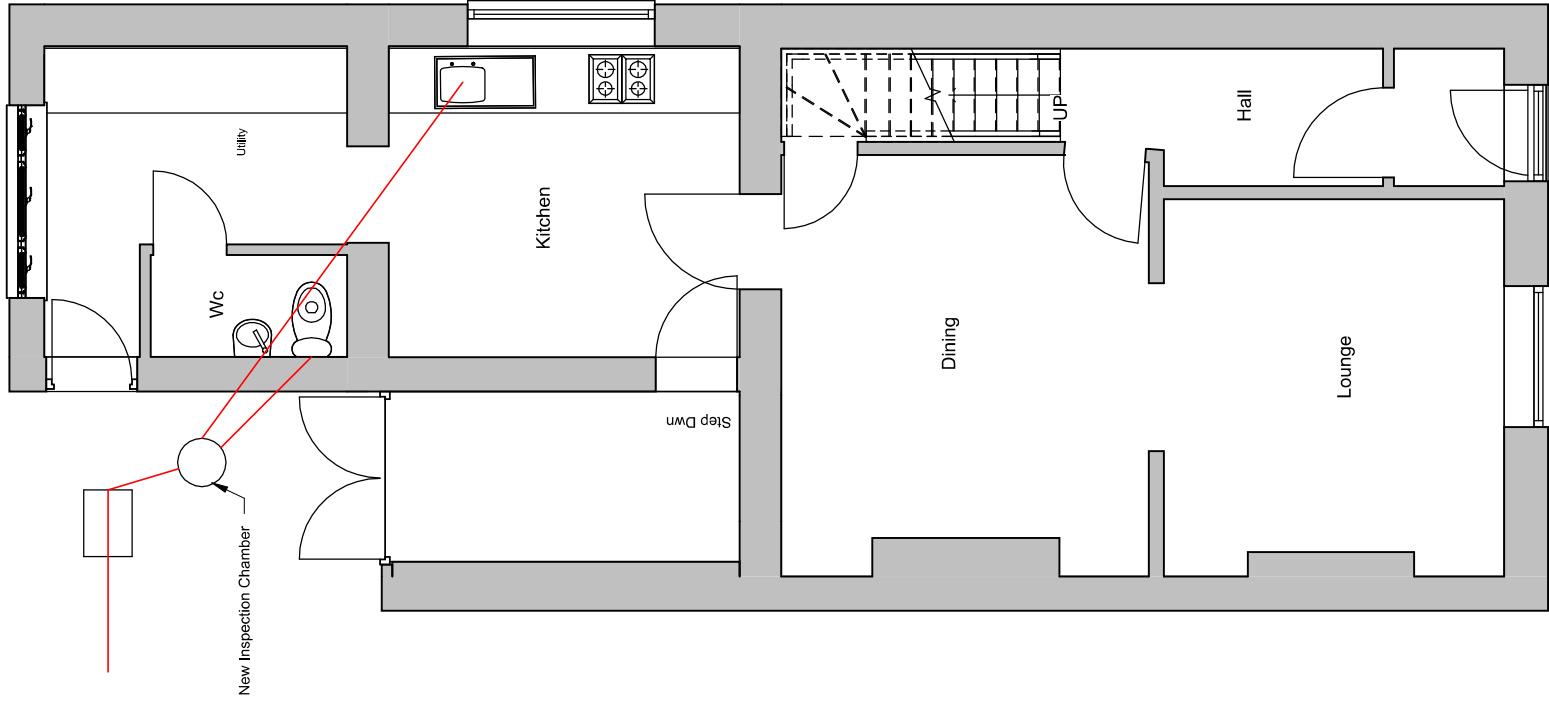

① Proposed Ground Floor
1 : 50

INDIGO DESIGN (Part of 3dcadwales Ltd) 5 Ashlea Drive, Merthyr Tydfil, CF47 0NY Tele 01685 385746 Mob 07940913216 Email: philip@3dcadwales.co.uk

This Drawing is Copyright Indigo Design and shall remain the property of Indigo Design. It is to be used on site and not scaled from this drawing



PURPOSE OF ISSUE
Planning Approval

DRAWING NUMBER
WP-02

PROJECT
Single storey extension to side

SHEET
Proposed Ground Floor Plan

Address
40 Cromwell Street, The Quar, Merthyr Tydfil CF47 8RY

Checked by
JH

Drawn by
PH

Scale (@ A3)
1 : 50

Rev No
A

Description
Issue

Date
05/12/2022