


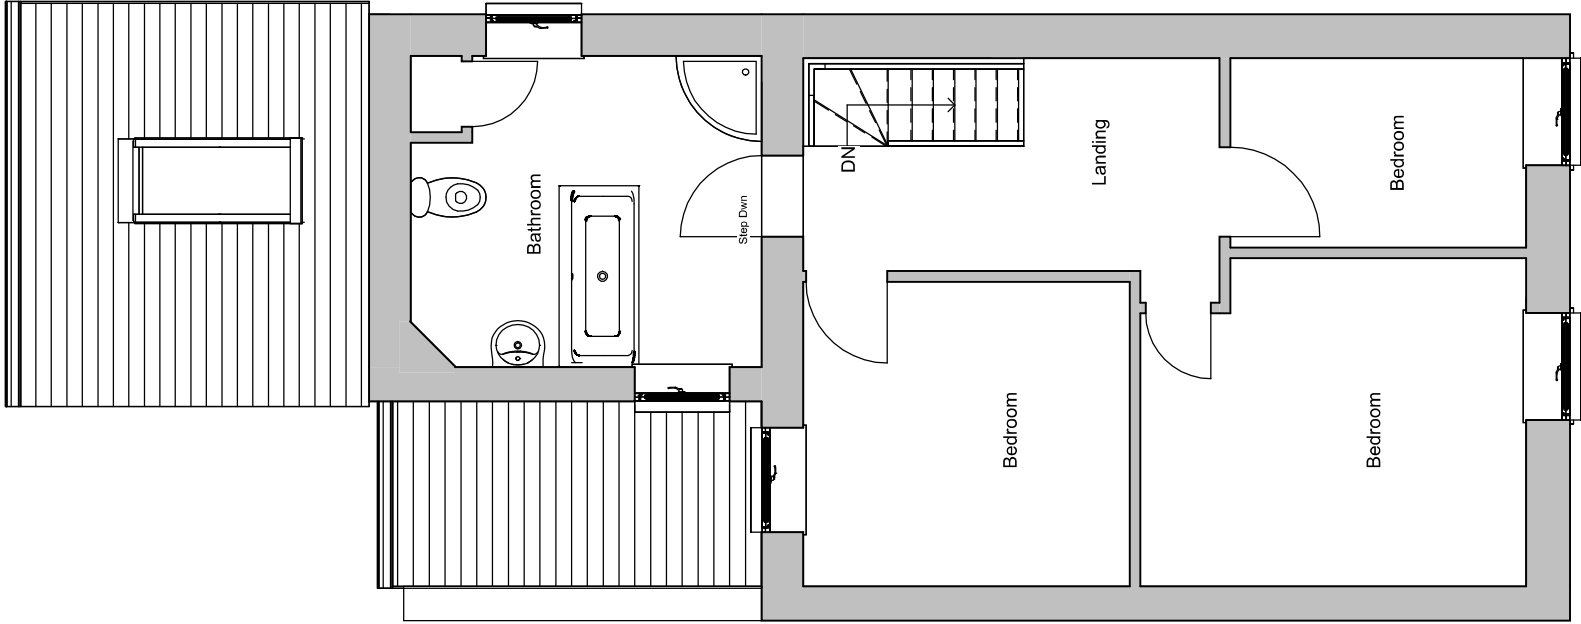

1 Proposed First Floor
1 : 50

INDIGO DESIGN (Part of 3dcadwallis Ltd) 5 Ashlea Drive, Merthyr Tydfil, CF47 0NY Tele 01685 385746 Mob 07940913216 Email: philip@3dcadwallis.co.uk		 Indigo 3d Design	
This Drawing is Copyright Indigo Design and shall not be copied, reproduced or used on site and not scaled from this drawing		DRAWING NUMBER WP-04	
PURPOSE OF ISSUE Planning Approval		PROJECT Single storey extension to side	
SHEET Proposed First Floor Plan		Address 40 Cromwell Street, The Quar, Merthyr Tydfil CF47 8RY	
Checked by JH	Drawn by PH	Scale (@ A3) 1 : 50	
Rev No A	Description Issue	Date 05/12/2022	