



1 : 100
Existing Site ①

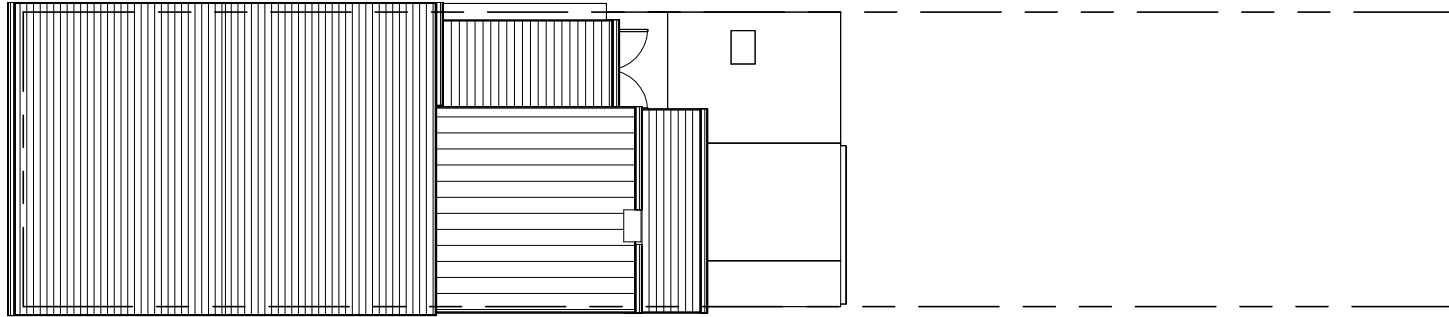

1 : 100
Proposed Site ②

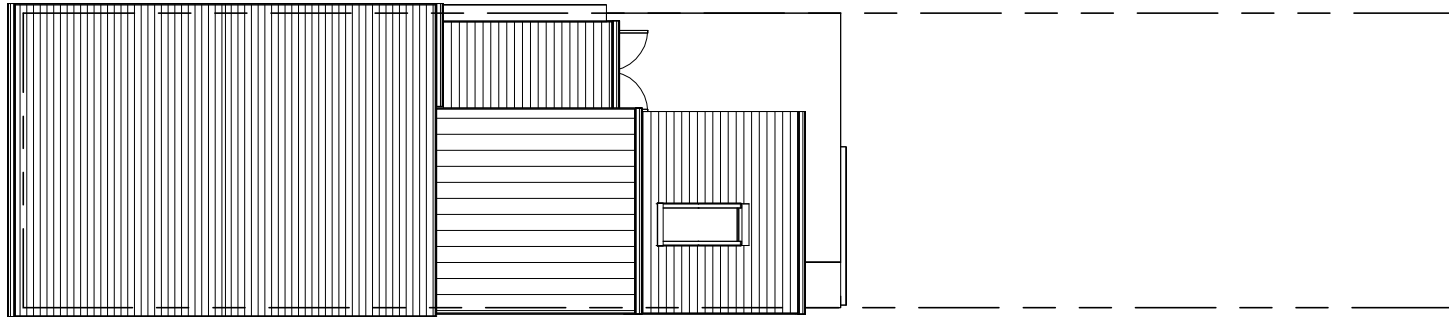

INDIGO DESIGN (Part of 3dcadwales Ltd) 5 Ashlea Drive,
Merthyr Tydfil, CF47 0NY Tele 01685 385746 Mob -
07940913216 Email: philip@3dcadwales.co.uk

This Drawing is Copyright,
Dimensions to be checked
on site and not scaled from
this drawing



PURPOSE OF ISSUE	DRWAING NUMBER
Planning Approval	WP-06

PROJECT
Single storey extension to side

SHEET
Site Plans

Address	40 Cromwell Street, The Quar, Merthyr Tydfil CF47 8RY
---------	--

Checked by	Drawn by	Scale (@ A3)
JH	PH	1 : 100

Rev No	Description	Date
A	Issue	05/12/2022