




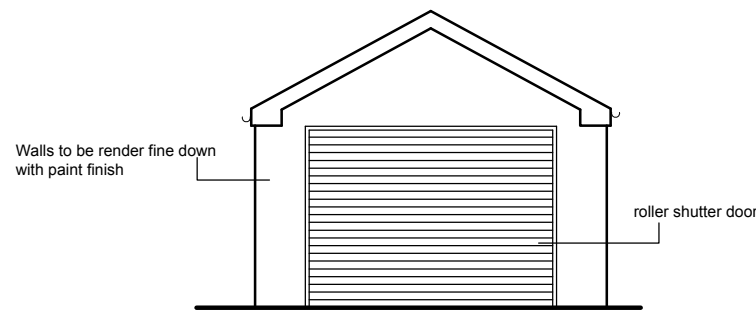


FRONT ELEVATION

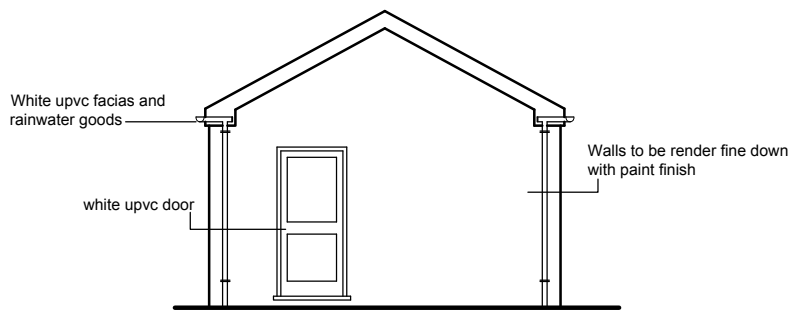


REAR ELEVATION

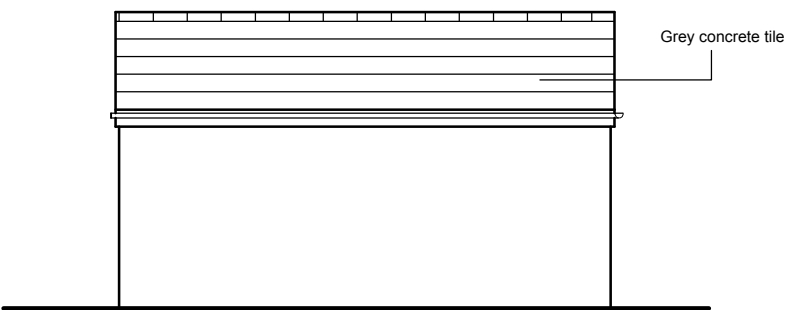


SIDE ELEVATION

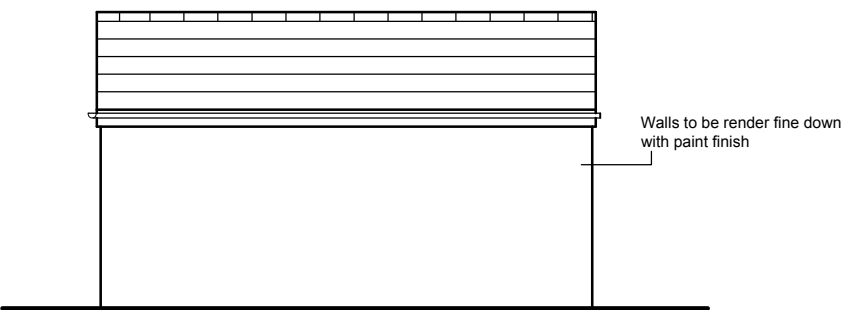


SIDE ELEVATION

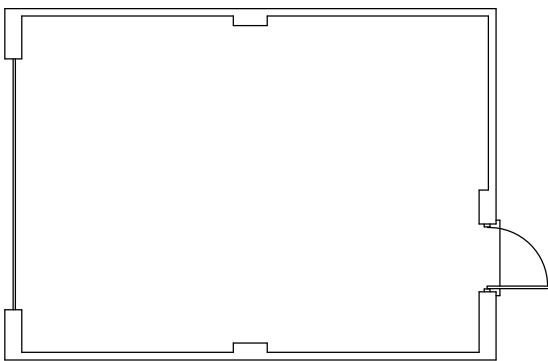

FLOOR PLAN

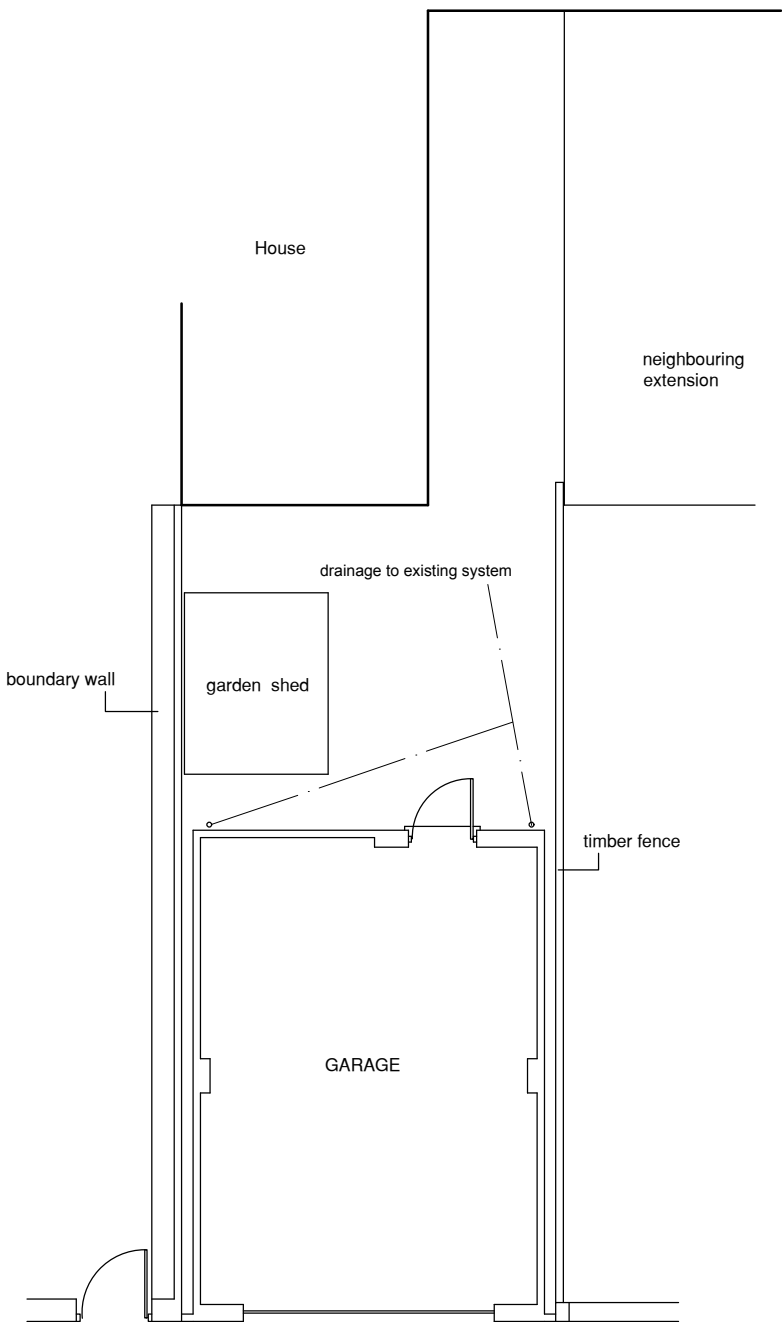

PROPOSED PLAN

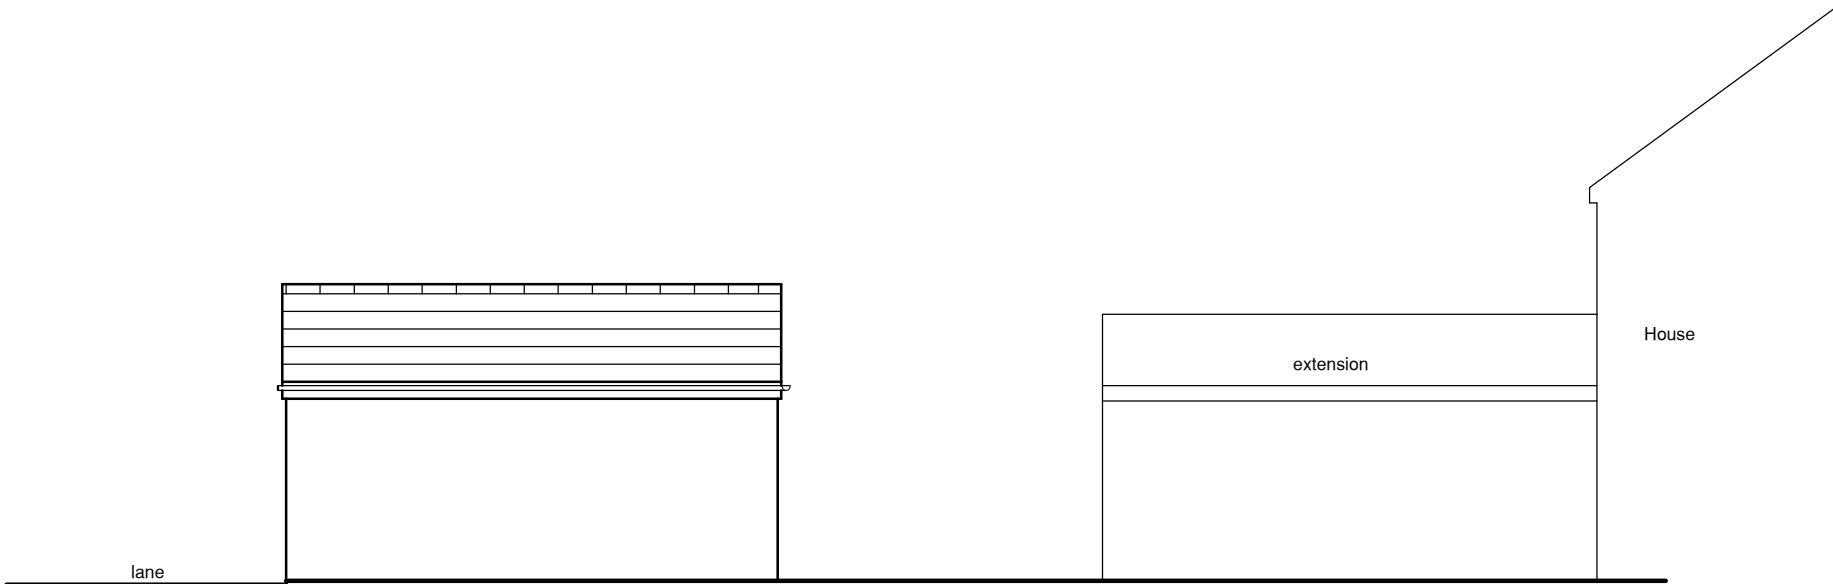

PROPOSED SECTION

THIS DRAWING IS COPYRIGHT © C

Ken Bateman
Chartered Surveyor
R.S. (P) No. 110000 C. BATEMAN

project
Proposed rear garage
at
85 Gwladys Street
Pant
Merthyr

title
Proposed plans and
elevations

Date: May 2025
Scale: A2@ 1:100
Drawn:

Drawing No. GA 002
Rev.