



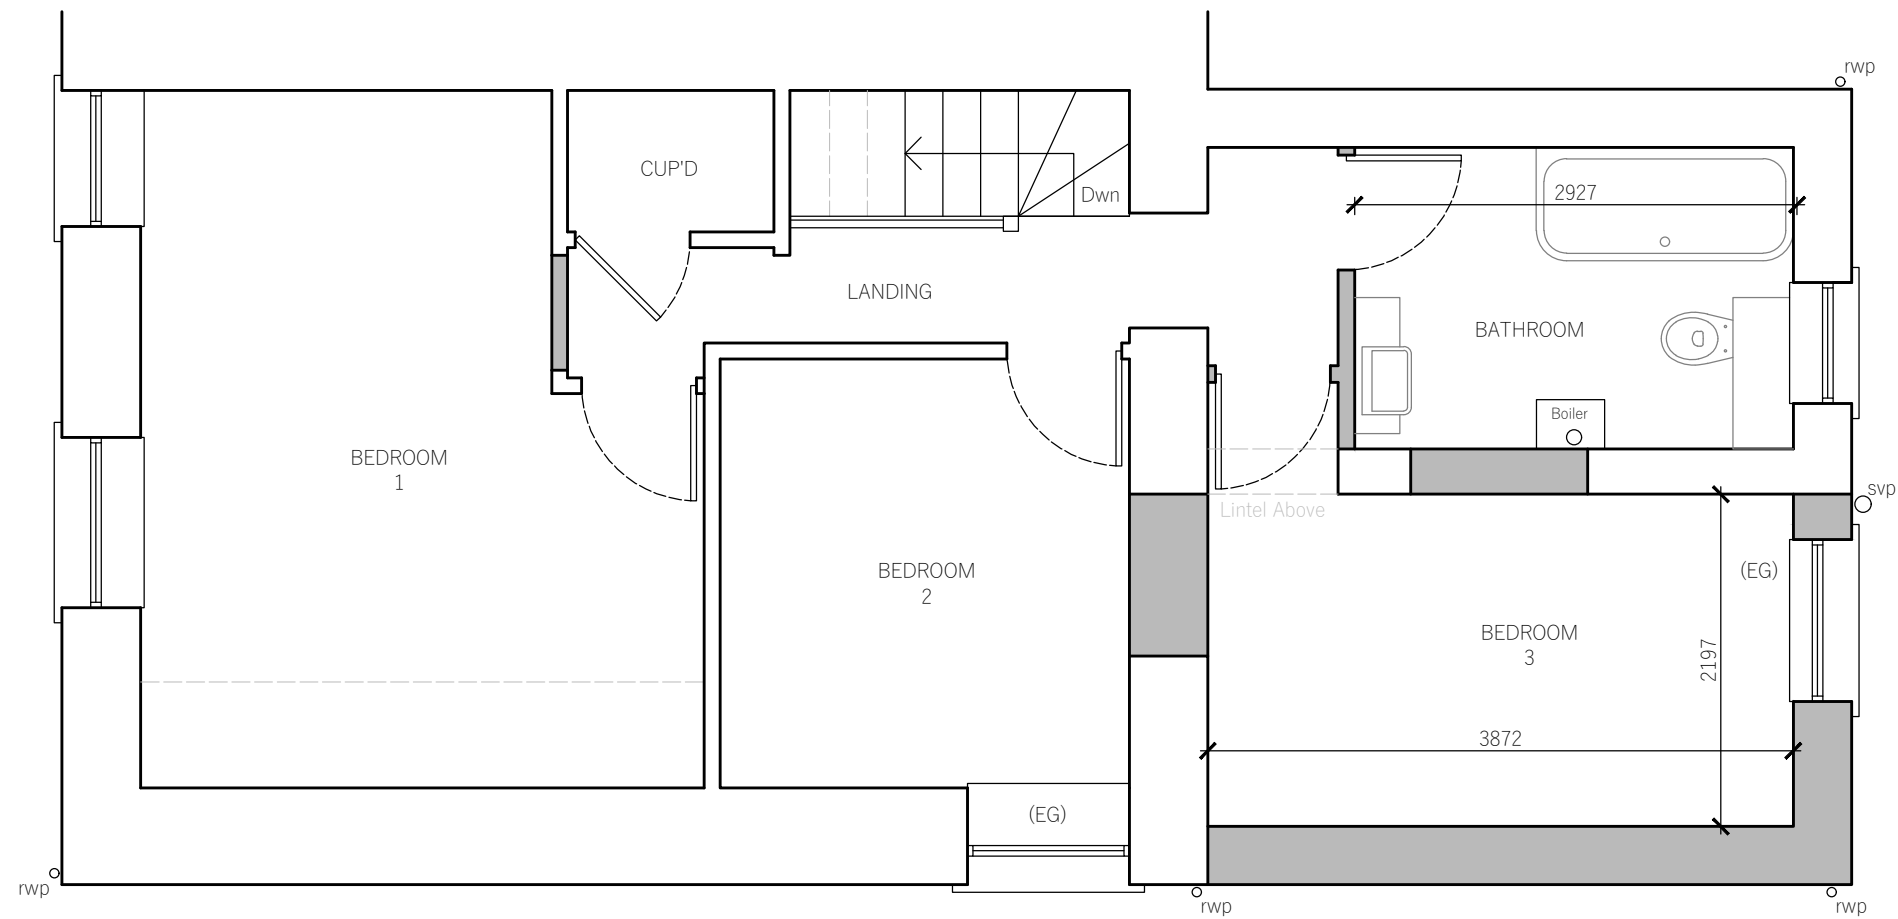

PROPOSED FIRST FLOOR PLAN
1:50

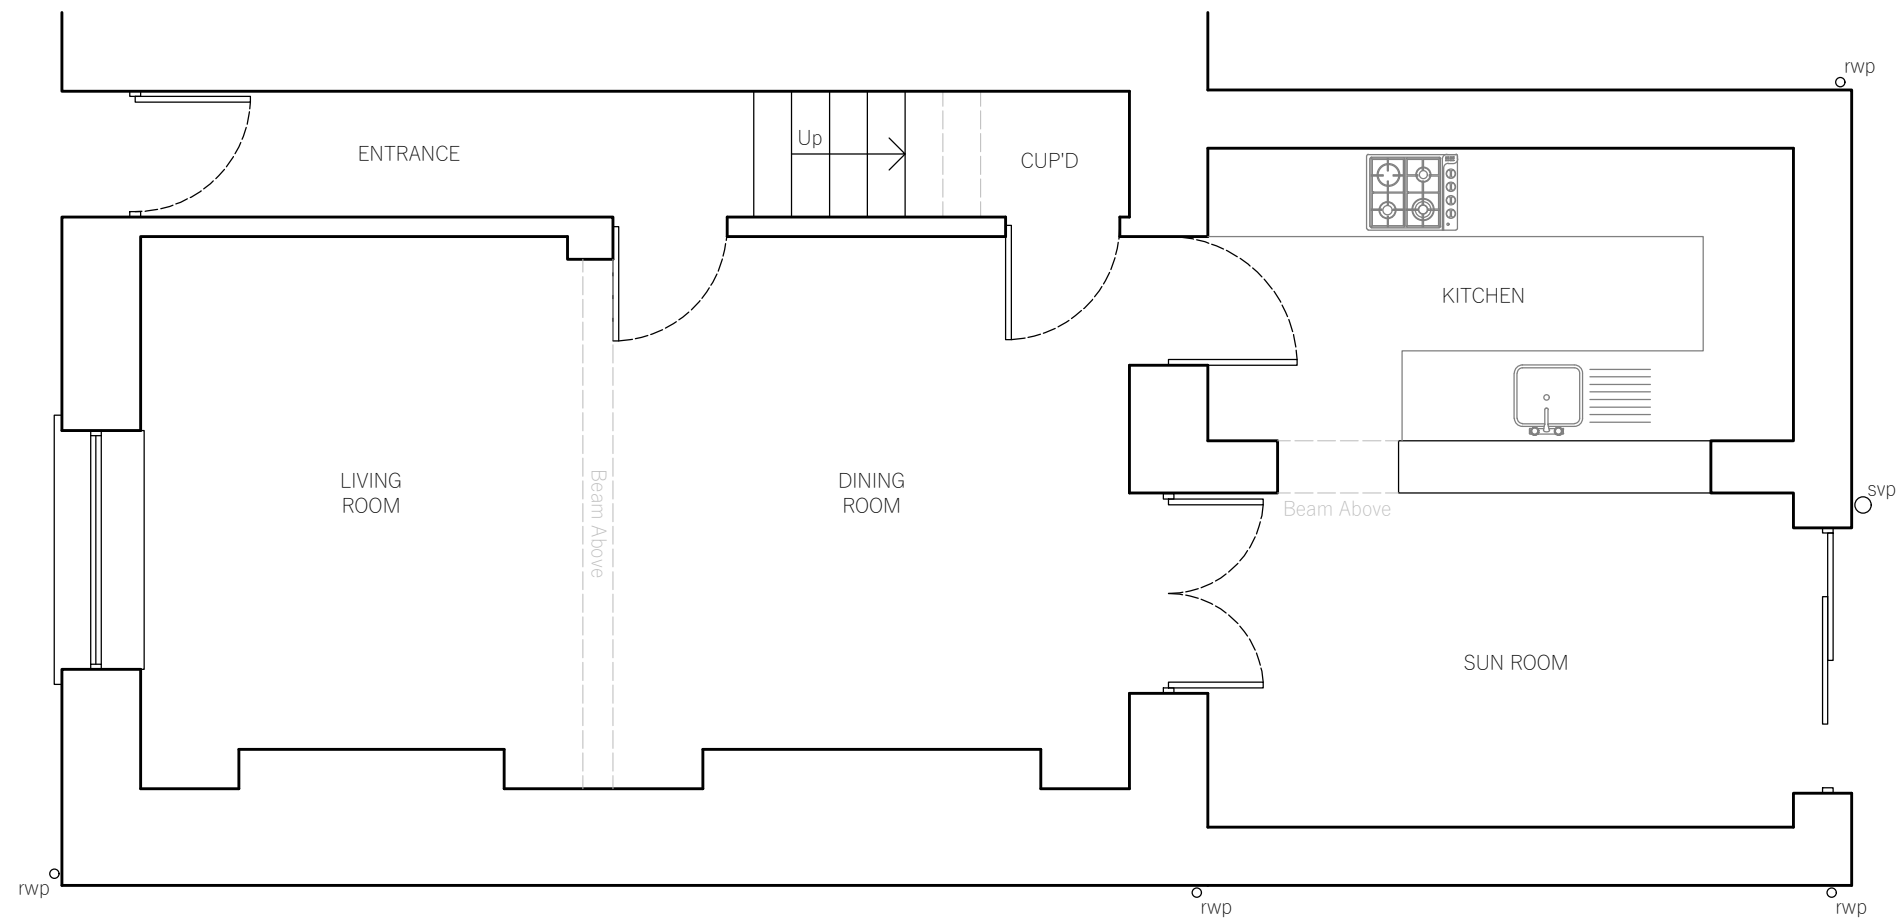

PROPOSED GROUND FLOOR PLAN
1:50

Revisions:

Notes:

(EG) - New First Floor Bedroom (Egress) Windows to have a min. 450x750mm (0.33 m²) opening as per Part B of the Building Regulations

Boiler moved to suit new Bathroom layout. Flue to exit through roof.

■ Indicates New Wall



www.andarch.co.uk

Do not scale from this drawing. Use figured dimensions only, which are displayed in millimeters unless stated otherwise. The contractor is requested to check all dimensions before work is put in hand. Any discrepancies within the drawing should be reported prior to commencement of works. Copyright of this drawing belongs solely to Andrews Architecture. This drawing must only be used for the purpose for which it is supplied and its contents must not be reproduced for any purpose without written permission.

Project Number	23110
Project	Webster Street
Client	Mr Cameron Pursey
Date	July 2023
Author	RWA
Scale	1:50 @ A3
Status	Planning
Drawing Title	Proposed Floor Plans
Sheet Number	PL05
Revision	-