




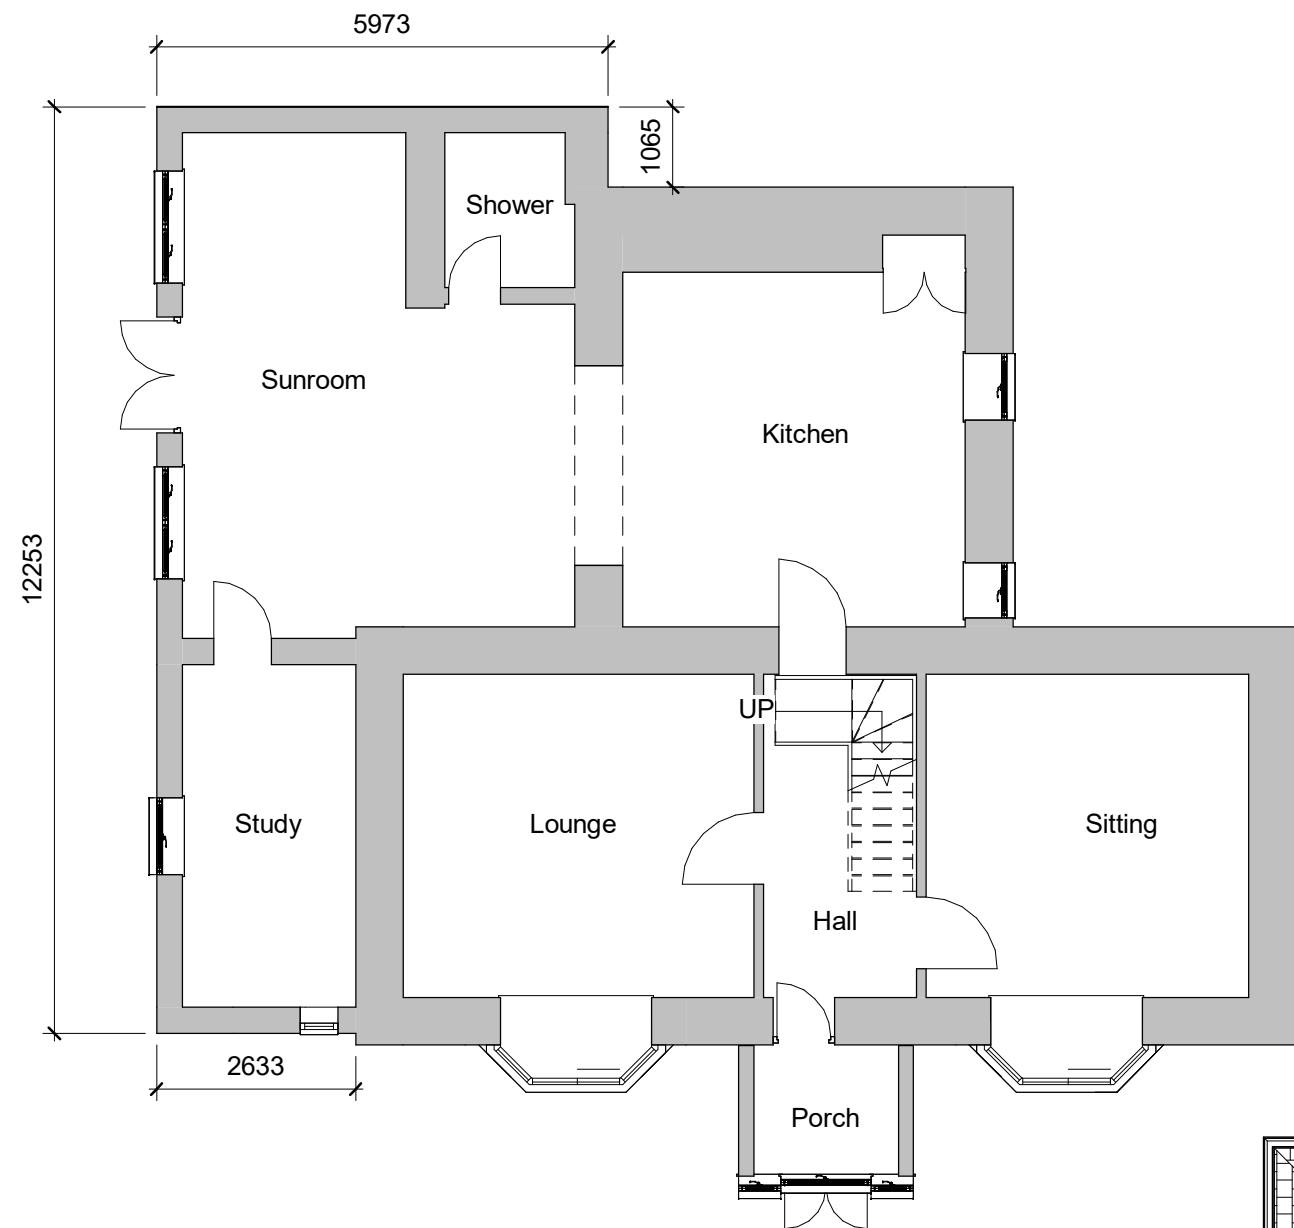

1 Existing Ground Floor
1 : 100

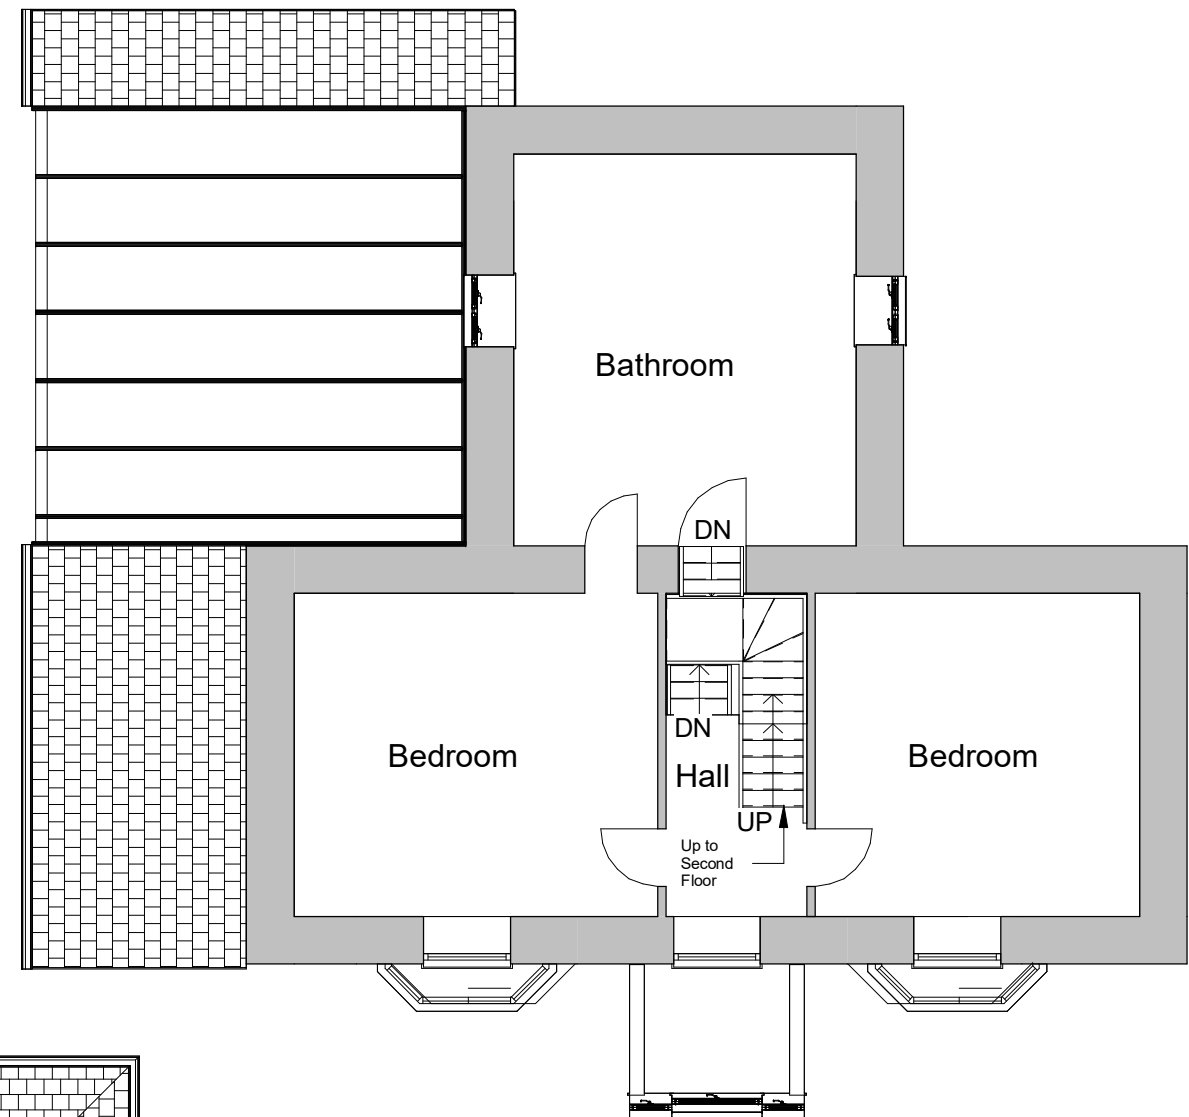

2 Existing First Floor
1 : 100

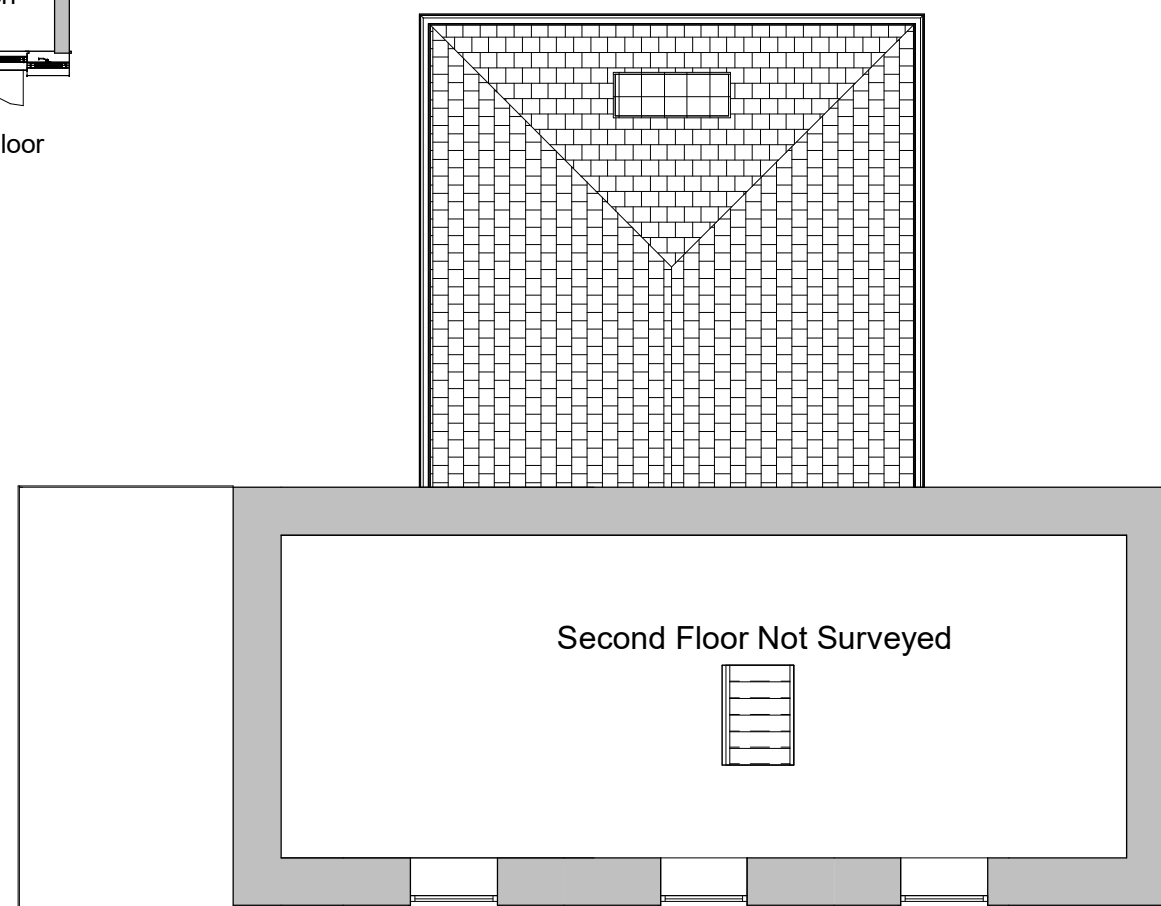

3 Existing Second Floor
1 : 100

INDIGO DESIGN (Part of 3dcadwales Ltd) 5 Ashlea Drive,
Merthyr Tydfil, CF47 0NY Tele 01685 385746 Mob -
07940913216 Email: philip@3dcadwales.co.uk

This Drawing is Copyright.
Dimensions to be checked
on site and not scaled from
this drawing



PURPOSE OF ISSUE	DRWAING NUMBER
Planning Approval	LR-01

PROJECT	Renew existing roof to side and replace front windows
---------	---

SHEET	Existing Plans
-------	----------------


Address	Llwyn Yr Eos, Abercanaid, Merthyr Tydfil. CF48 1YR
---------	--

Checked by	Drawn by	Scale (@ A3)
JH	PH	1 : 100

Rev No	Description	Date
A	Issue	26/02/2023



1 Existing Front Elevation
1 : 100

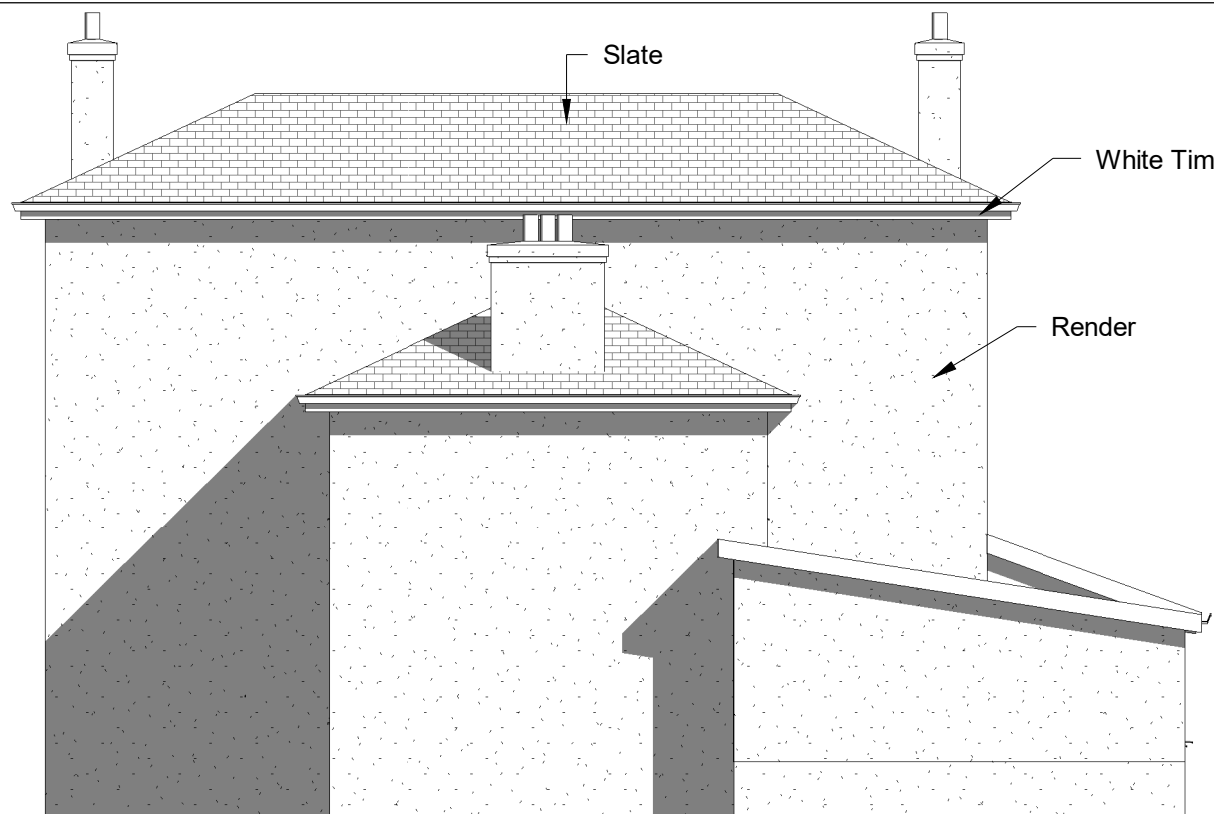

2 Existing Rear Elevation
1 : 100



3 Existing Side 1 Elevation
1 : 100



4 Existing Side 2 Elevation
1 : 100

INDIGO DESIGN (Part of 3dcadwales Ltd) 5 Ashlea Drive,
Merthyr Tydfil, CF47 0NY Tele 01685 385746 Mob -
07940913216 Email: philip@3dcadwales.co.uk

This Drawing is Copyright.
Dimensions to be checked
on site and not scaled from
this drawing



PURPOSE OF ISSUE	DRWAING NUMBER
Planning Approval	LR-02


PROJECT
Renew existing roof to side and replace front windows

SHEET
Existing Elevations


Address	Llwyn Yr Eos, Abercanaid, Merthyr Tydfil. CF48 1YR
---------	---

Checked by	Drawn by	Scale (@ A3)
JH	PH	1 : 100


Rev No	Description	Date
A	Issue	26/02/2023

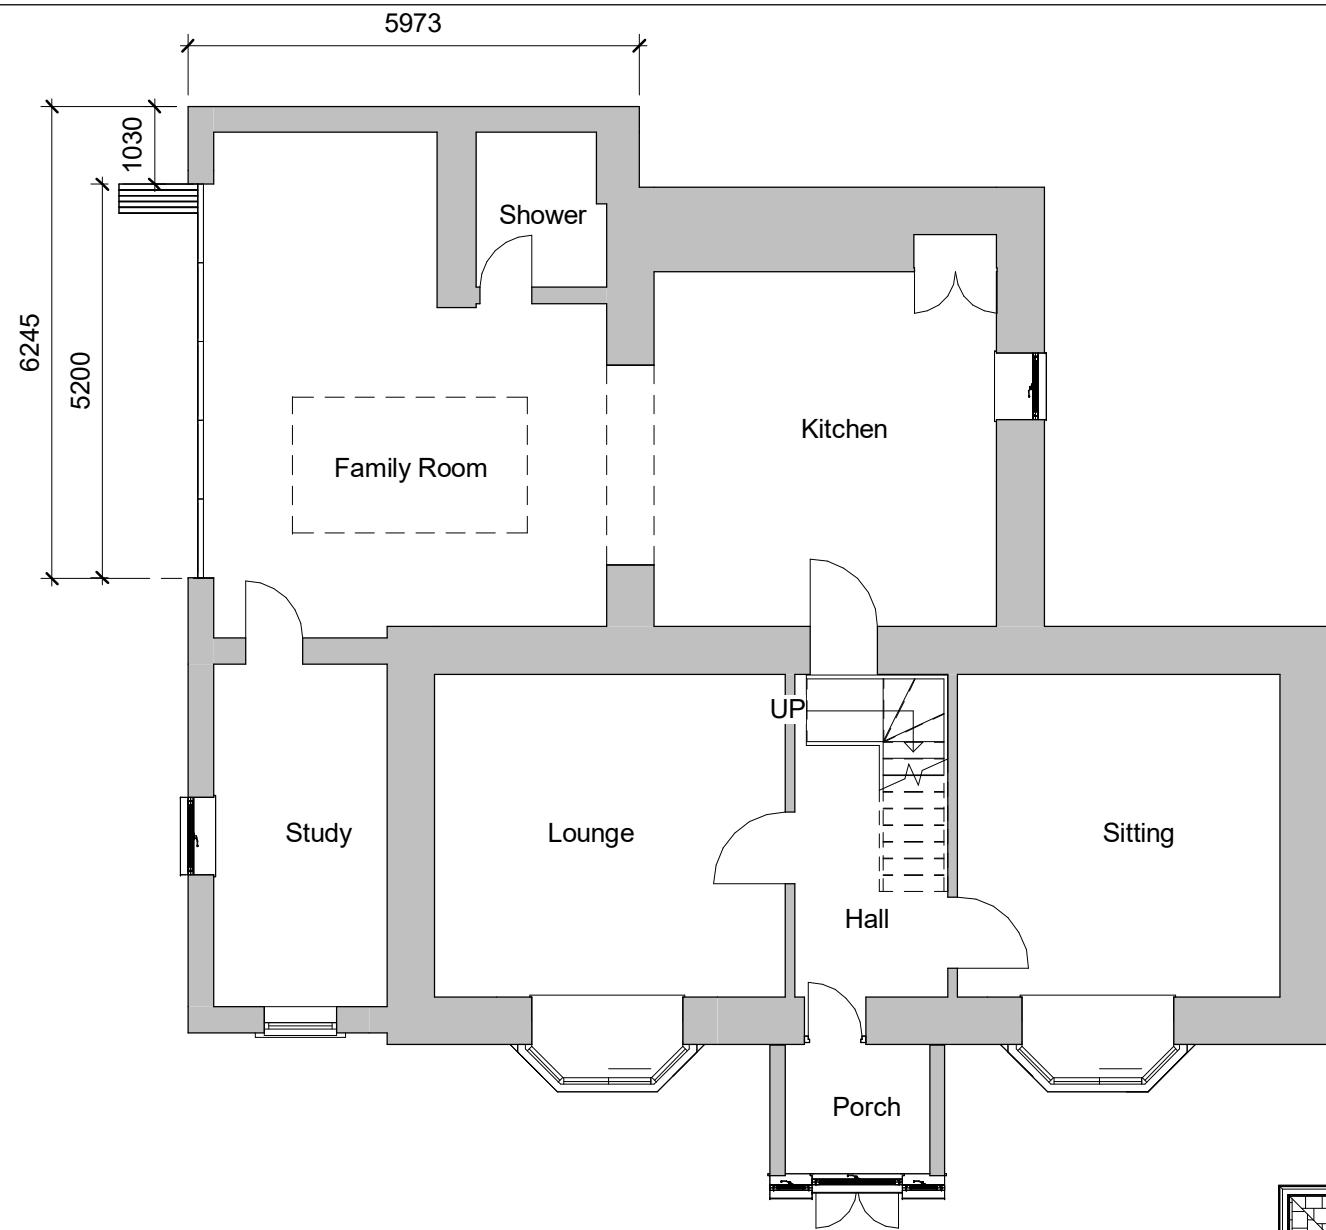

1 Proposed Ground Floor
1 : 100

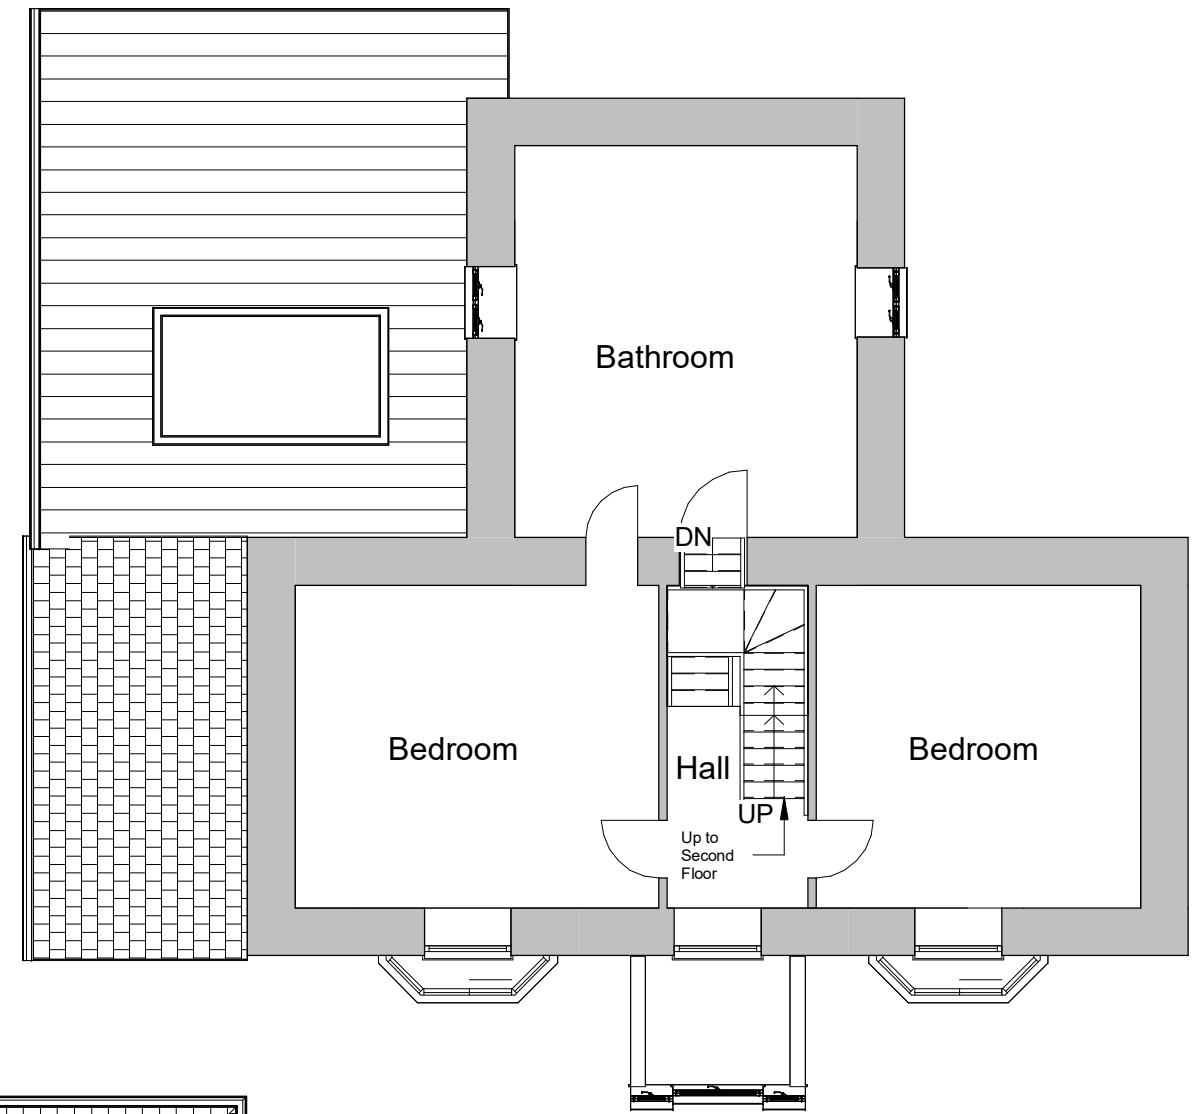

2 Proposed First Floor
1 : 100

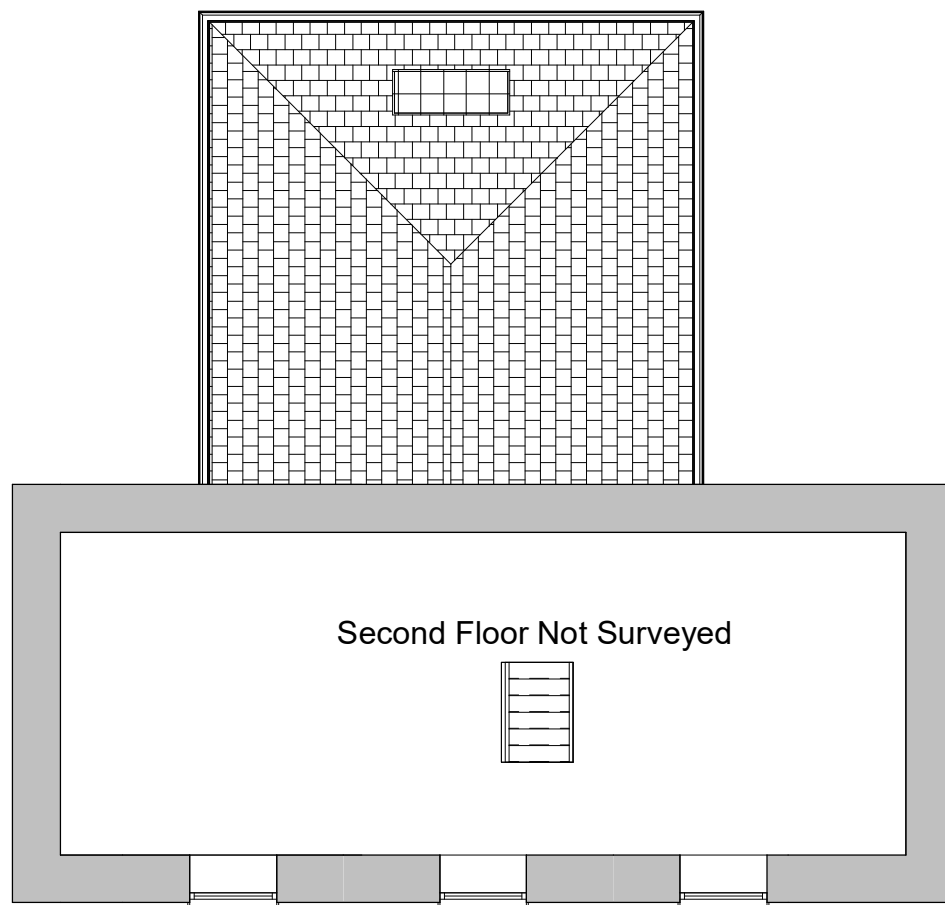


3 Proposed Second Floor
1 : 100

INDIGO DESIGN (Part of 3dcadwales Ltd) 5 Ashlea Drive, Merthyr Tydfil, CF47 0NY Tele 01685 385746 Mob - 07940913216 Email: philip@3dcadwales.co.uk		
This Drawing is Copyright, Dimensions to be checked on site and not scaled from this drawing		
PURPOSE OF ISSUE Planning Approval	DRAWING NUMBER LR-03	
PROJECT Renew existing roof to side and replace front windows		
SHEET Proposed Plans		
Address Llwyn Yr Eos, Abercanaid, Merthyr Tydfil. CF48 1YR		
Checked by JH	Drawn by PH	Scale (@ A3) 1 : 100
Rev No	Description	Date
A	Issue	26/02/2023




1 Proposed Front Elevation
1 : 100

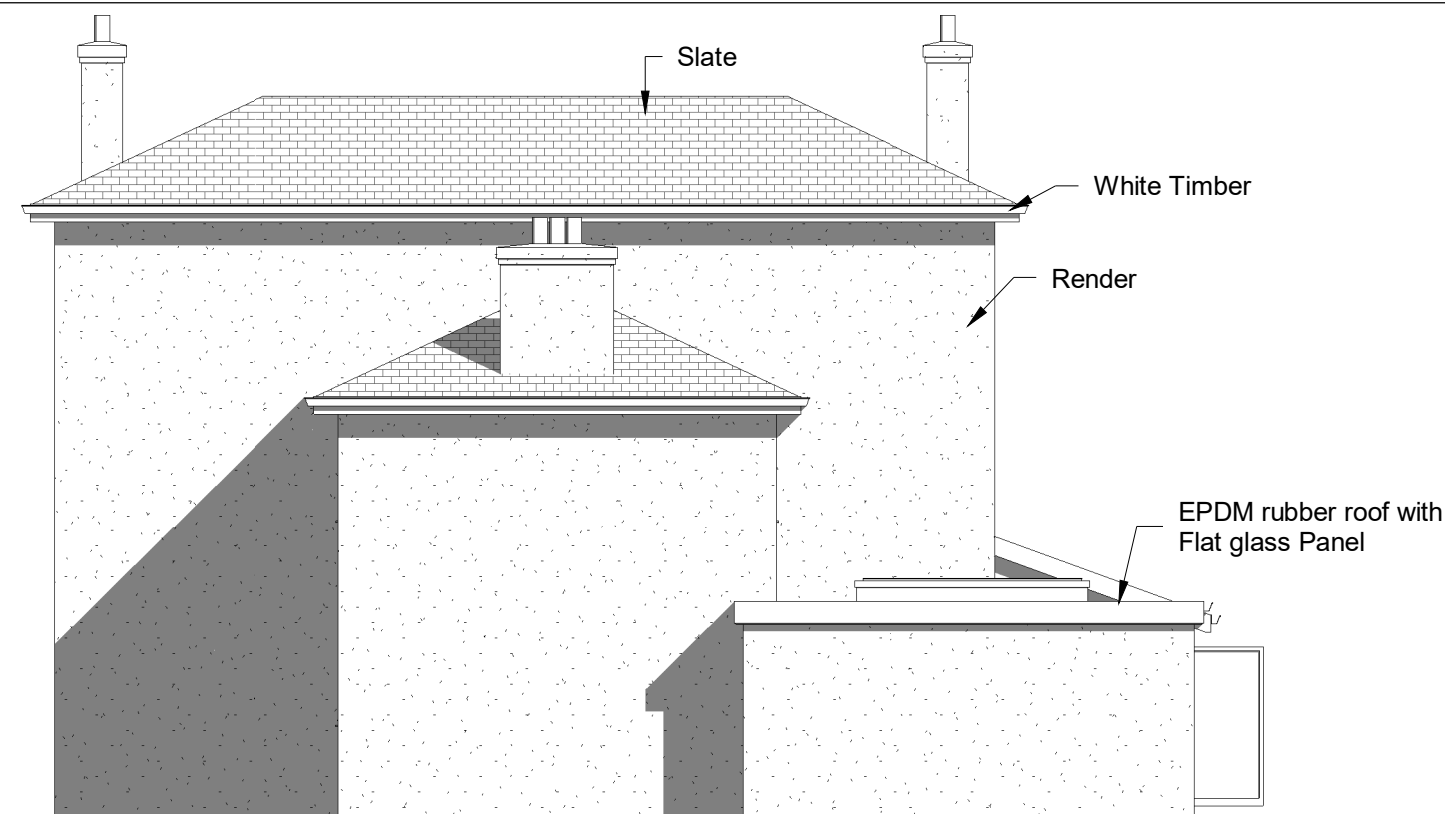

2 Proposed Rear Elevation
1 : 100



3 Proposed Side 1 Elevation
1 : 100

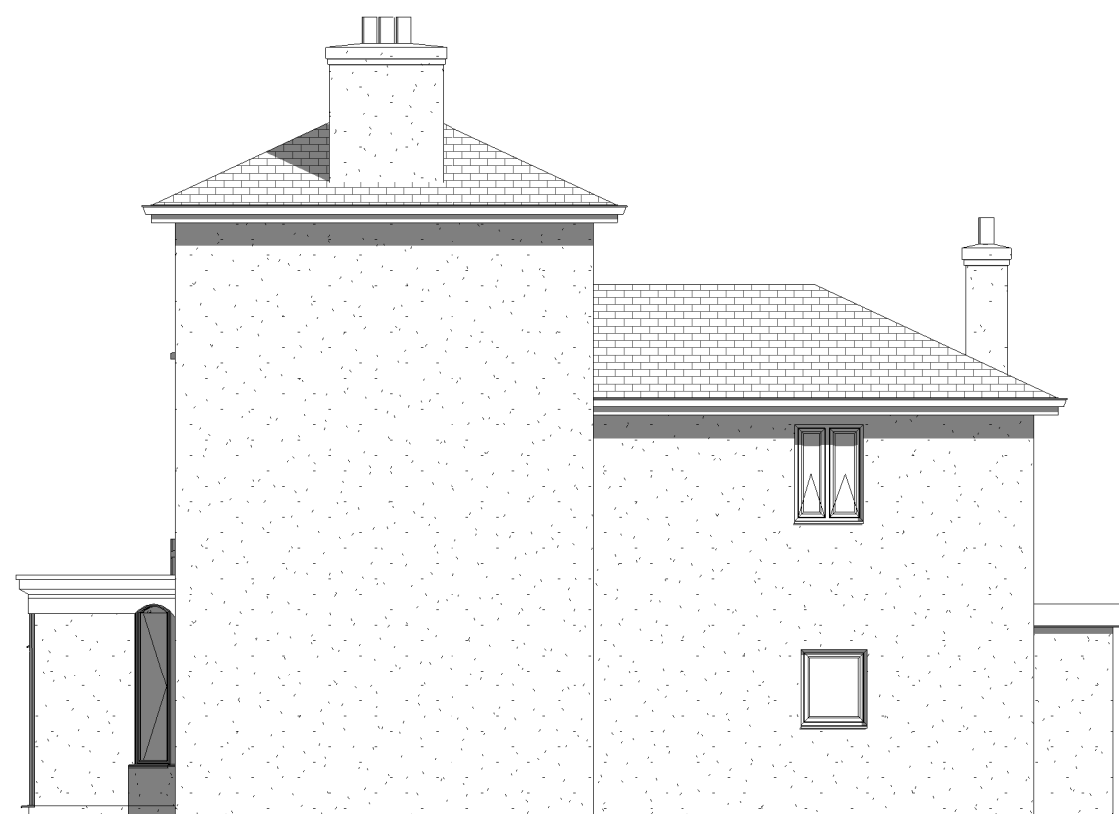

4 Proposed Side 2 Elevation
1 : 100

INDIGO DESIGN (Part of 3dcadwales Ltd) 5 Ashlea Drive,
Merthyr Tydfil, CF47 0NY Tele 01685 385746 Mob -
07940913216 Email: philip@3dcadwales.co.uk

This Drawing is Copyright,
Dimensions to be checked
on site and not scaled from
this drawing



PURPOSE OF ISSUE	DRWAING NUMBER
Planning Approval	LR-04


PROJECT
Renew existing roof to side and replace front windows

SHEET
Proposed Elevations


Address	Llwyn Yr Eos, Abercanaid, Merthyr Tydfil. CF48 1YR
---------	--

Checked by	Drawn by	Scale (@ A3)
JH	PH	1 : 100

Rev No	Description	Date
A	Issue	26/02/2023

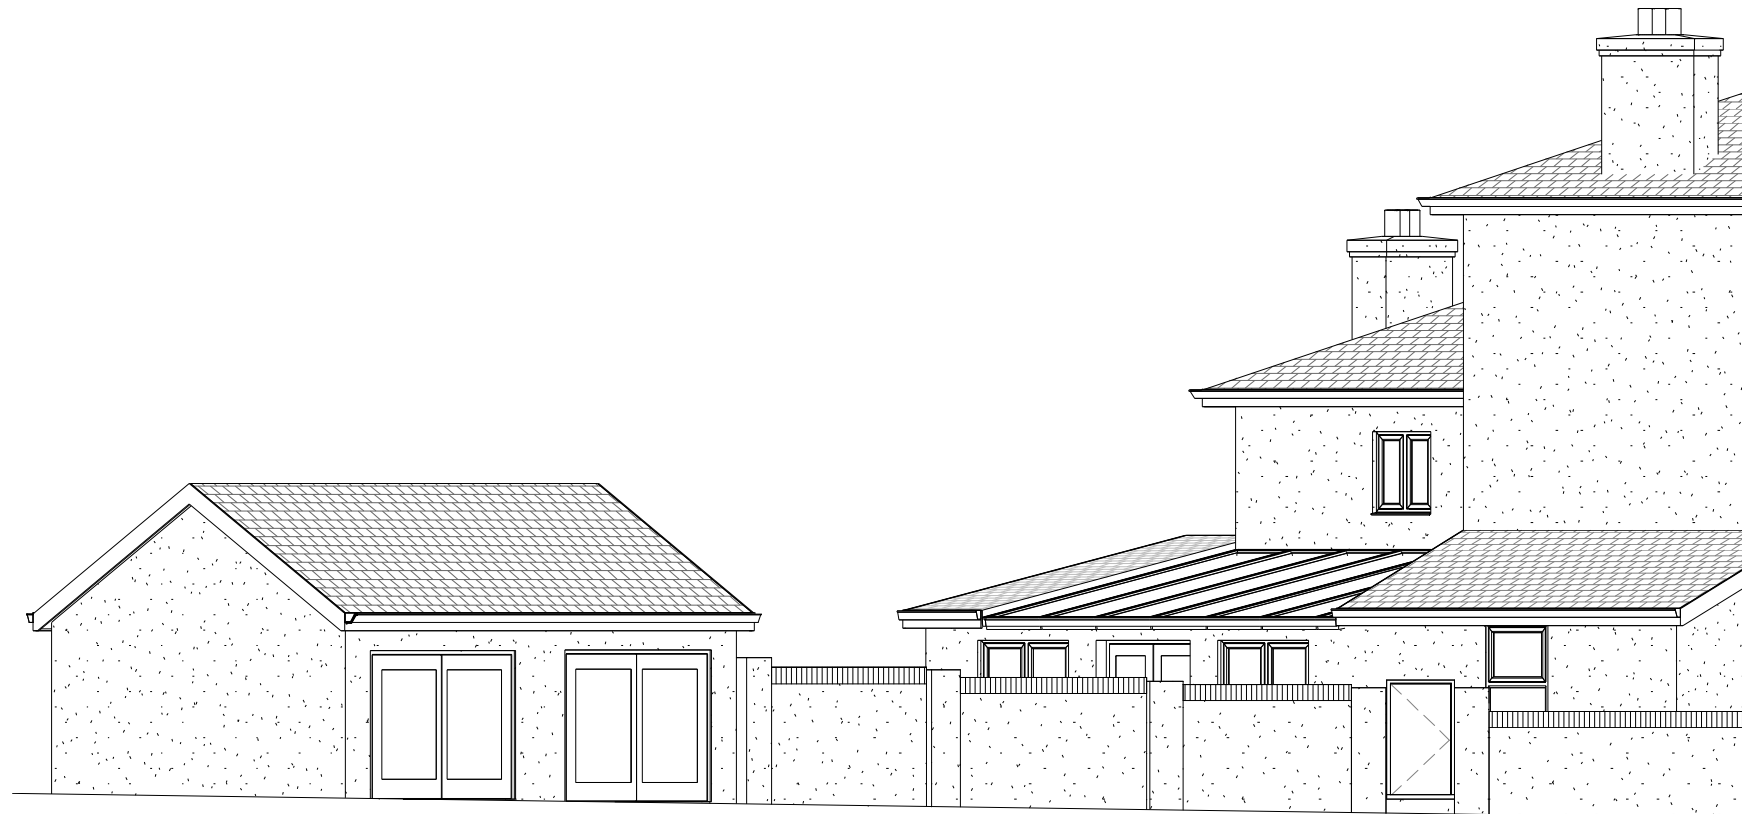

1 Existing Street Scene
1 : 100

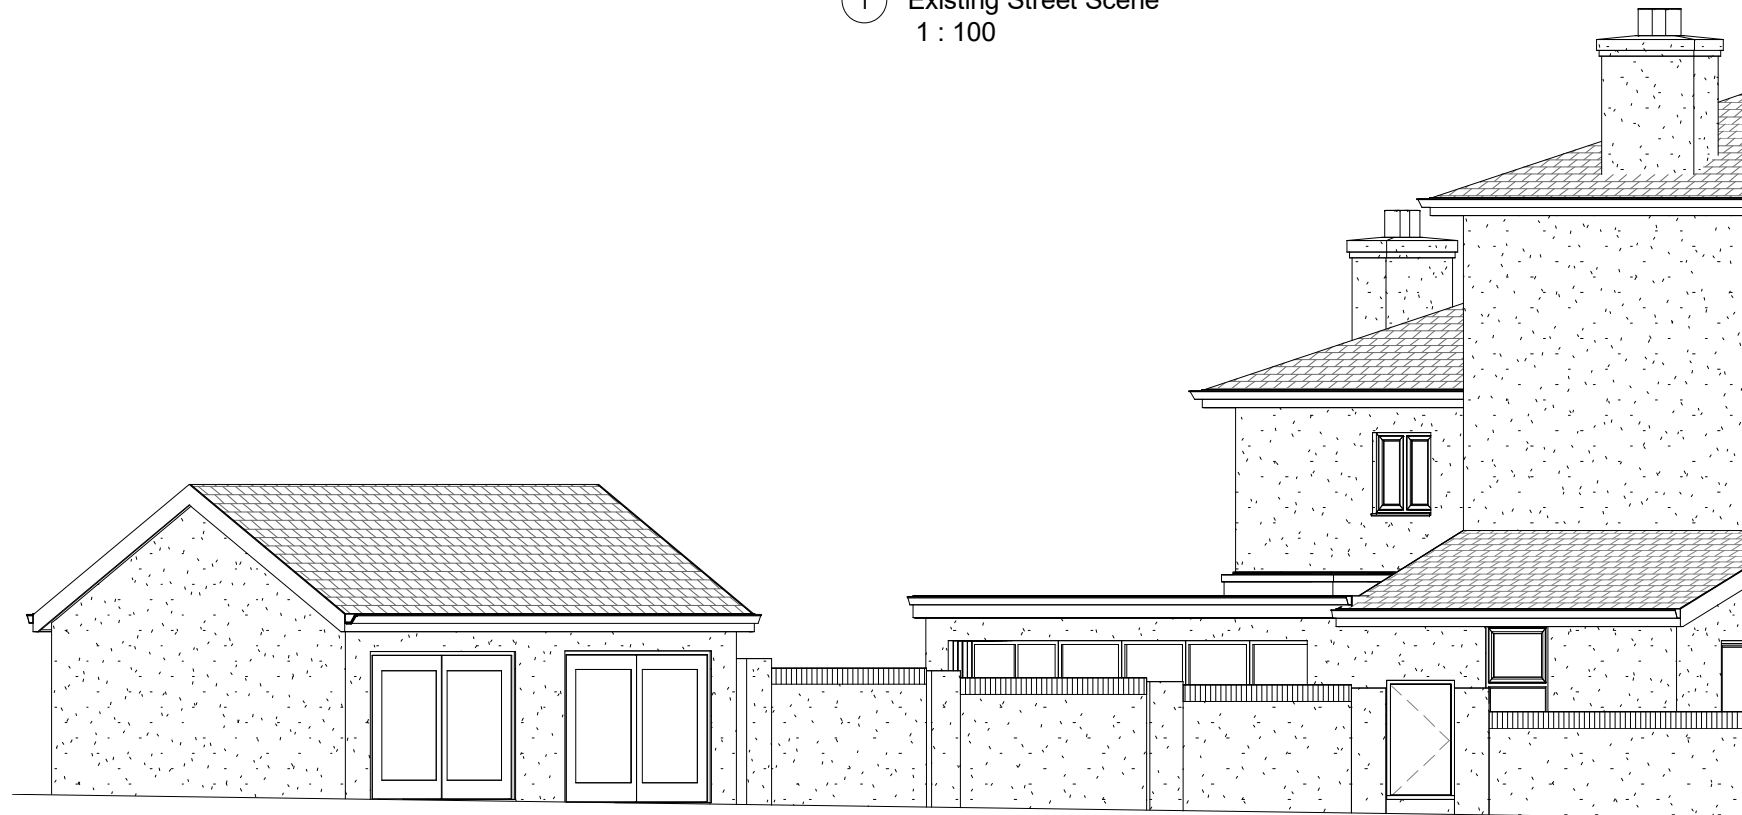

2 Proposed Street Scene
1 : 100

INDIGO DESIGN (Part of 3dcadwales Ltd) 5 Ashlea Drive,
Merthyr Tydfil, CF47 0NY Tele 01685 385746 Mob -
07940913216 Email: philip@3dcadwales.co.uk

This Drawing is Copyright,
Dimensions to be checked
on site and not scaled from
this drawing



PURPOSE OF ISSUE

DRWAING NUMBER

Planning Approval

LR-05

PROJECT

Renew existing roof to side and replace
front windows

SHEET

Street Scene

Address

Llwyn Yr Eos, Abercanaid, Merthyr
Tydfil. CF48 1YR

Checked by

JH


Drawn by

PH

Scale (@ A3)

1 : 100

Rev No	Description	Date
A	Issue	26/02/2023

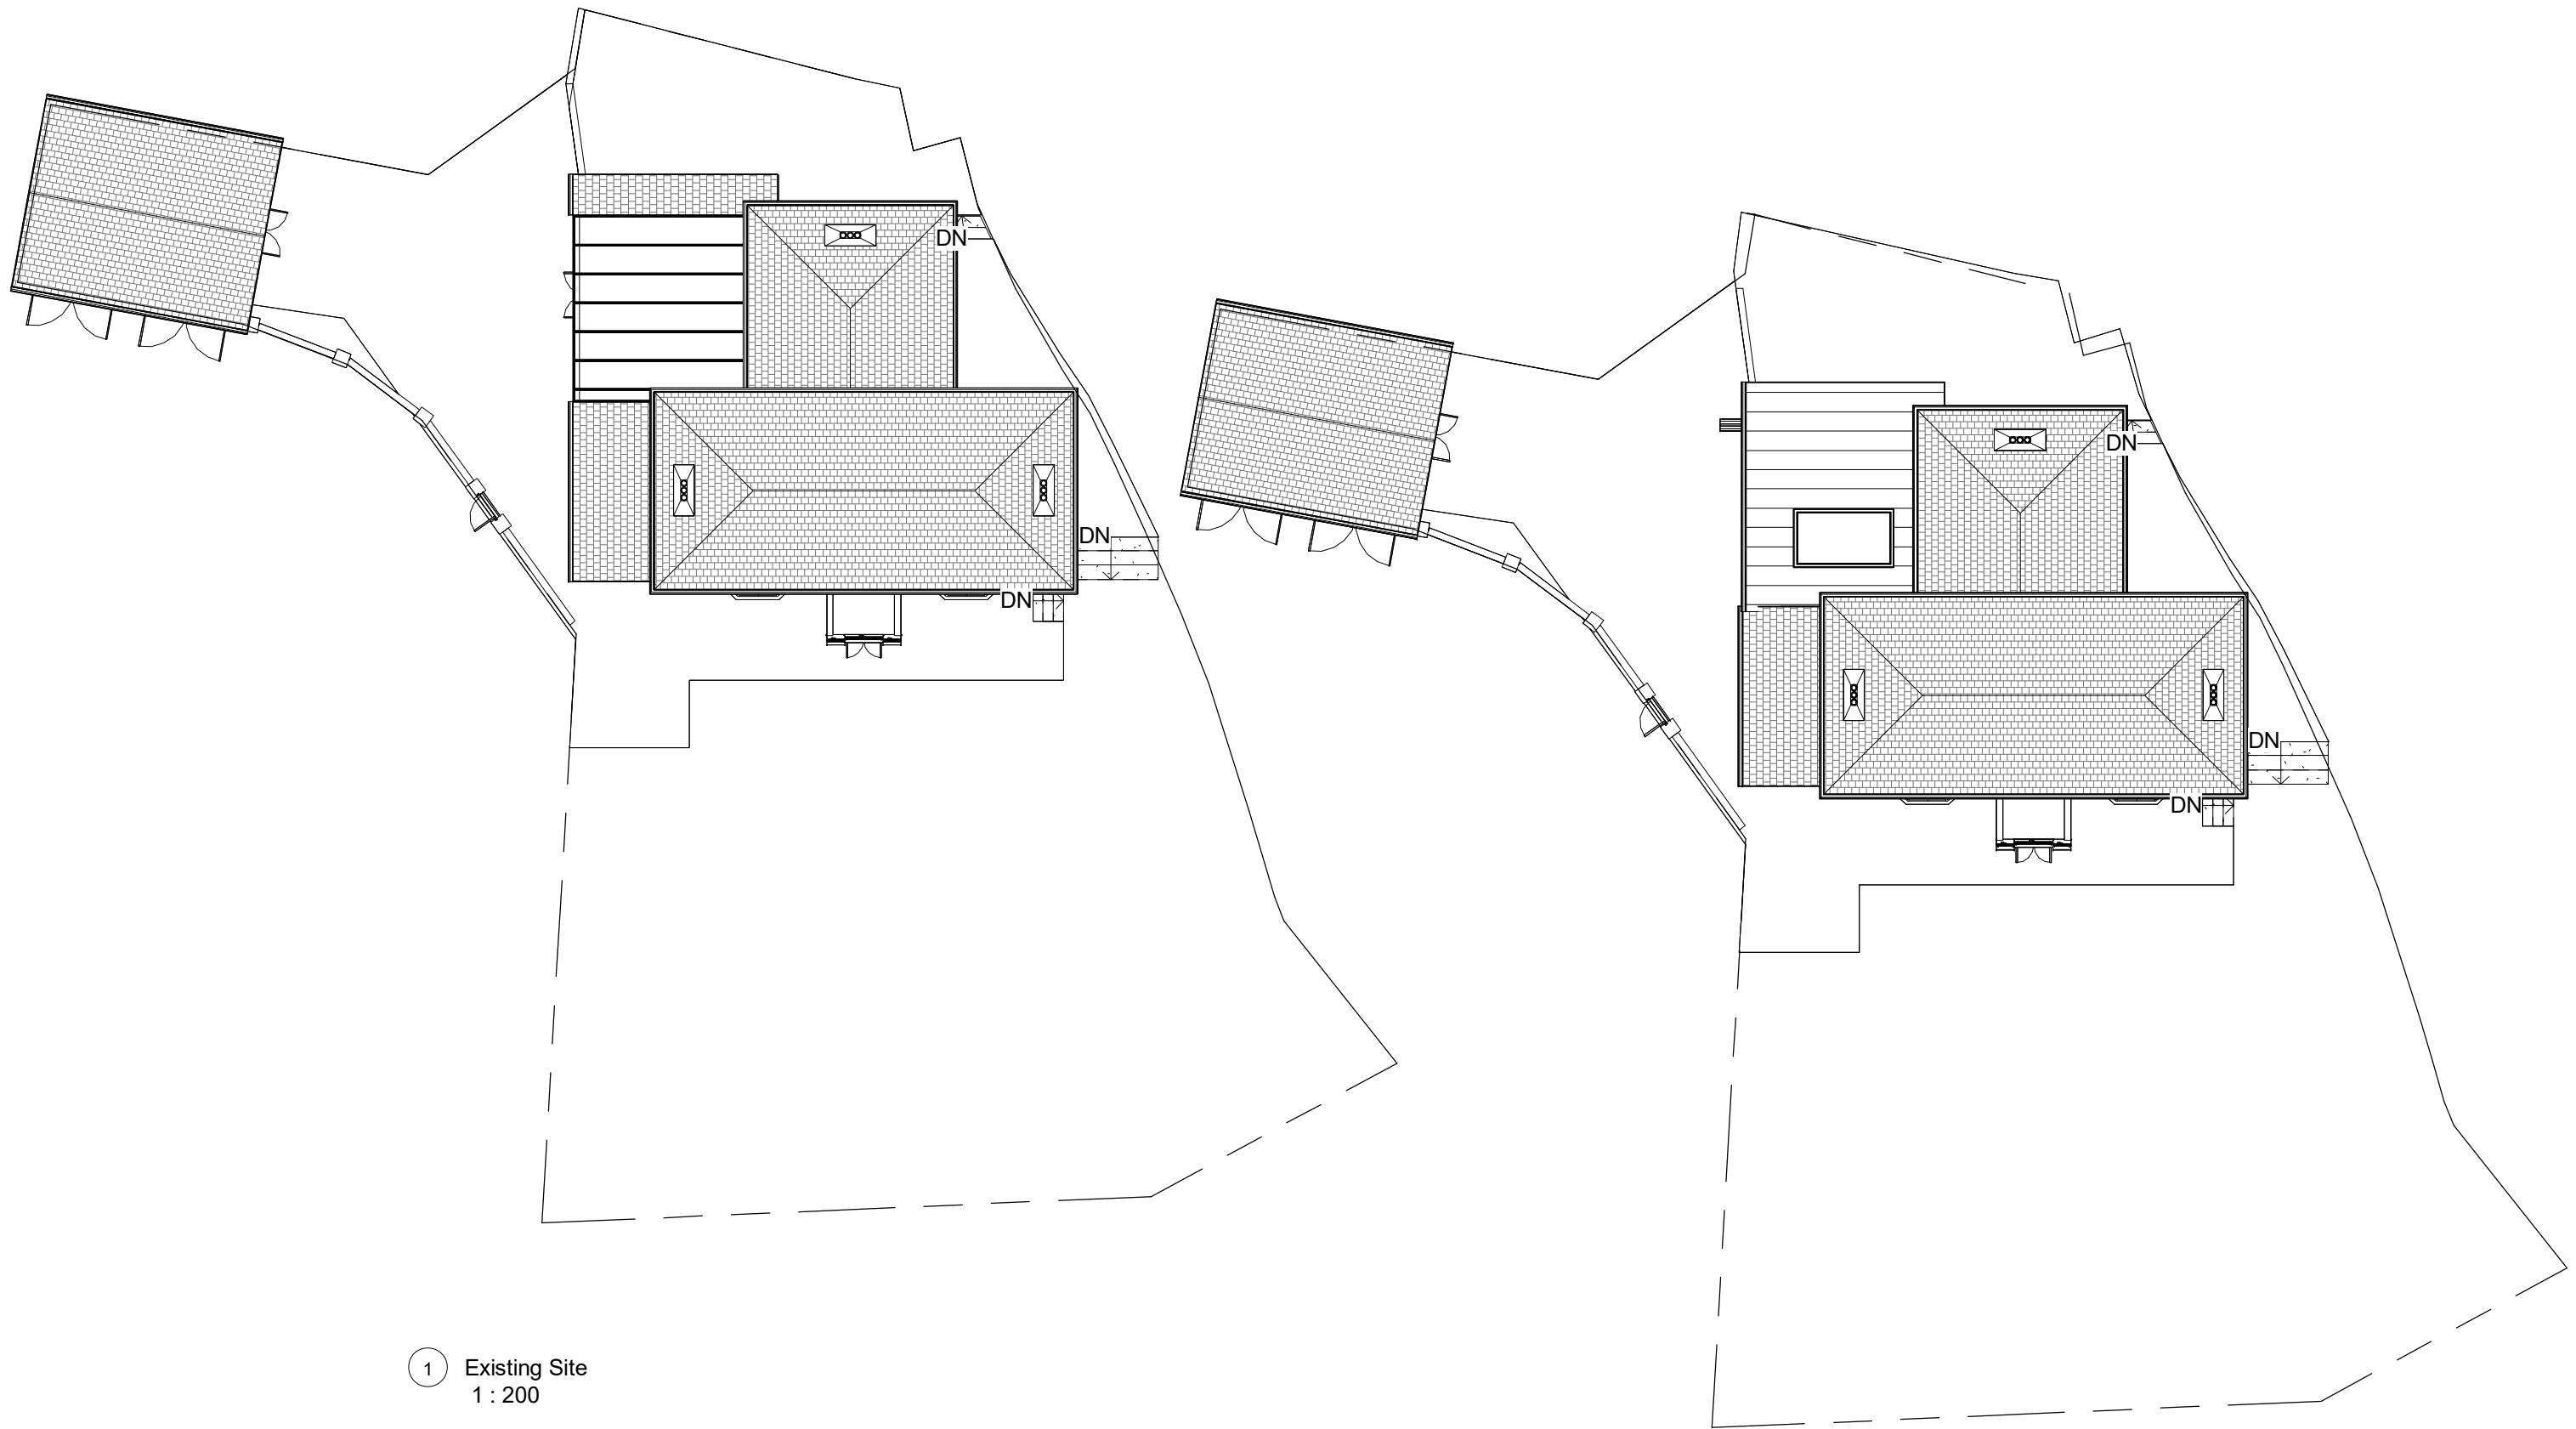

1 Existing Site
1 : 200

2 Proposed Site
1 : 200

PROJECT
Renew existing roof to side and replace front
windows

INDIGO DESIGN (Part of 3dcadwales Ltd) 5 Ashlea Drive,
Merthyr Tydfil, CF47 0NY Tele 01685 385746 Mob -
07940913216 Email: philip@3dcadwales.co.uk

SHEET
Site Plans

Address Llwyn Yr Eos, Abercanaid, Merthyr
Tydfil. CF48 1YR

This Drawing is Copyright,
Dimensions to be checked
on site and not scaled from
this drawing

PURPOSE OF ISSUE
Planning Approval



DRWAING NUMBER
LR-06



Checked by
JH

Drawn by
PH


Scale (@ A3)
1 : 200

Rev No	Description	Date
A	Issue	26/02/2023

New White Hard wood Sash
Windows on First & Second
floors

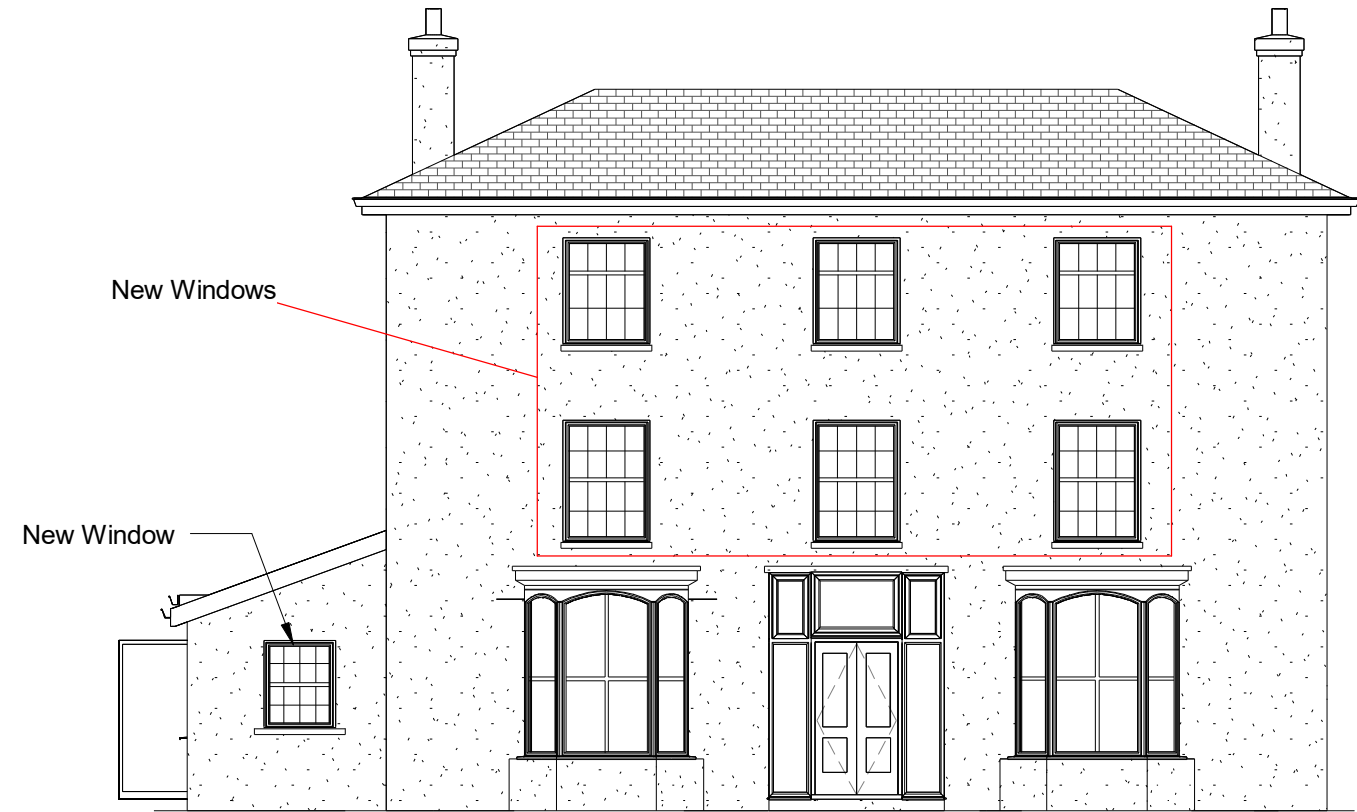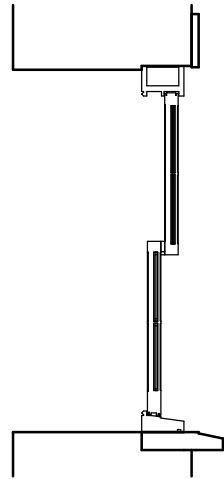

1 Proposed Front Elevation New Windows
1 : 100

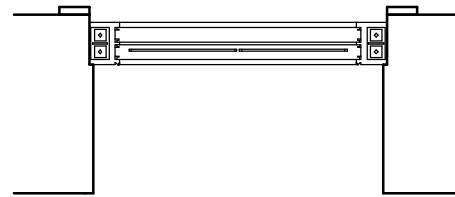

Window Sections

INDIGO DESIGN (Part of 3dcadwales Ltd) 5 Ashlea Drive,
Merthyr Tydfil, CF47 0NY Tele 01685 385746 Mob -
07940913216 Email: philip@3dcadwales.co.uk

This Drawing is Copyright,
Dimensions to be checked
on site and not scaled from
this drawing



PURPOSE OF ISSUE	DRWAING NUMBER
Planning Approval	LR-07

PROJECT
Renew existing roof to side and replace front windows

SHEET
Proposed Front Windows

Address	Llwyn Yr Eos, Abercanaid, Merthyr Tydfil. CF48 1YR
---------	--

Checked by	Drawn by	Scale (@ A3)
JH	PH	As indicated

Rev No	Description	Date
A	Issue	26/02/2023