



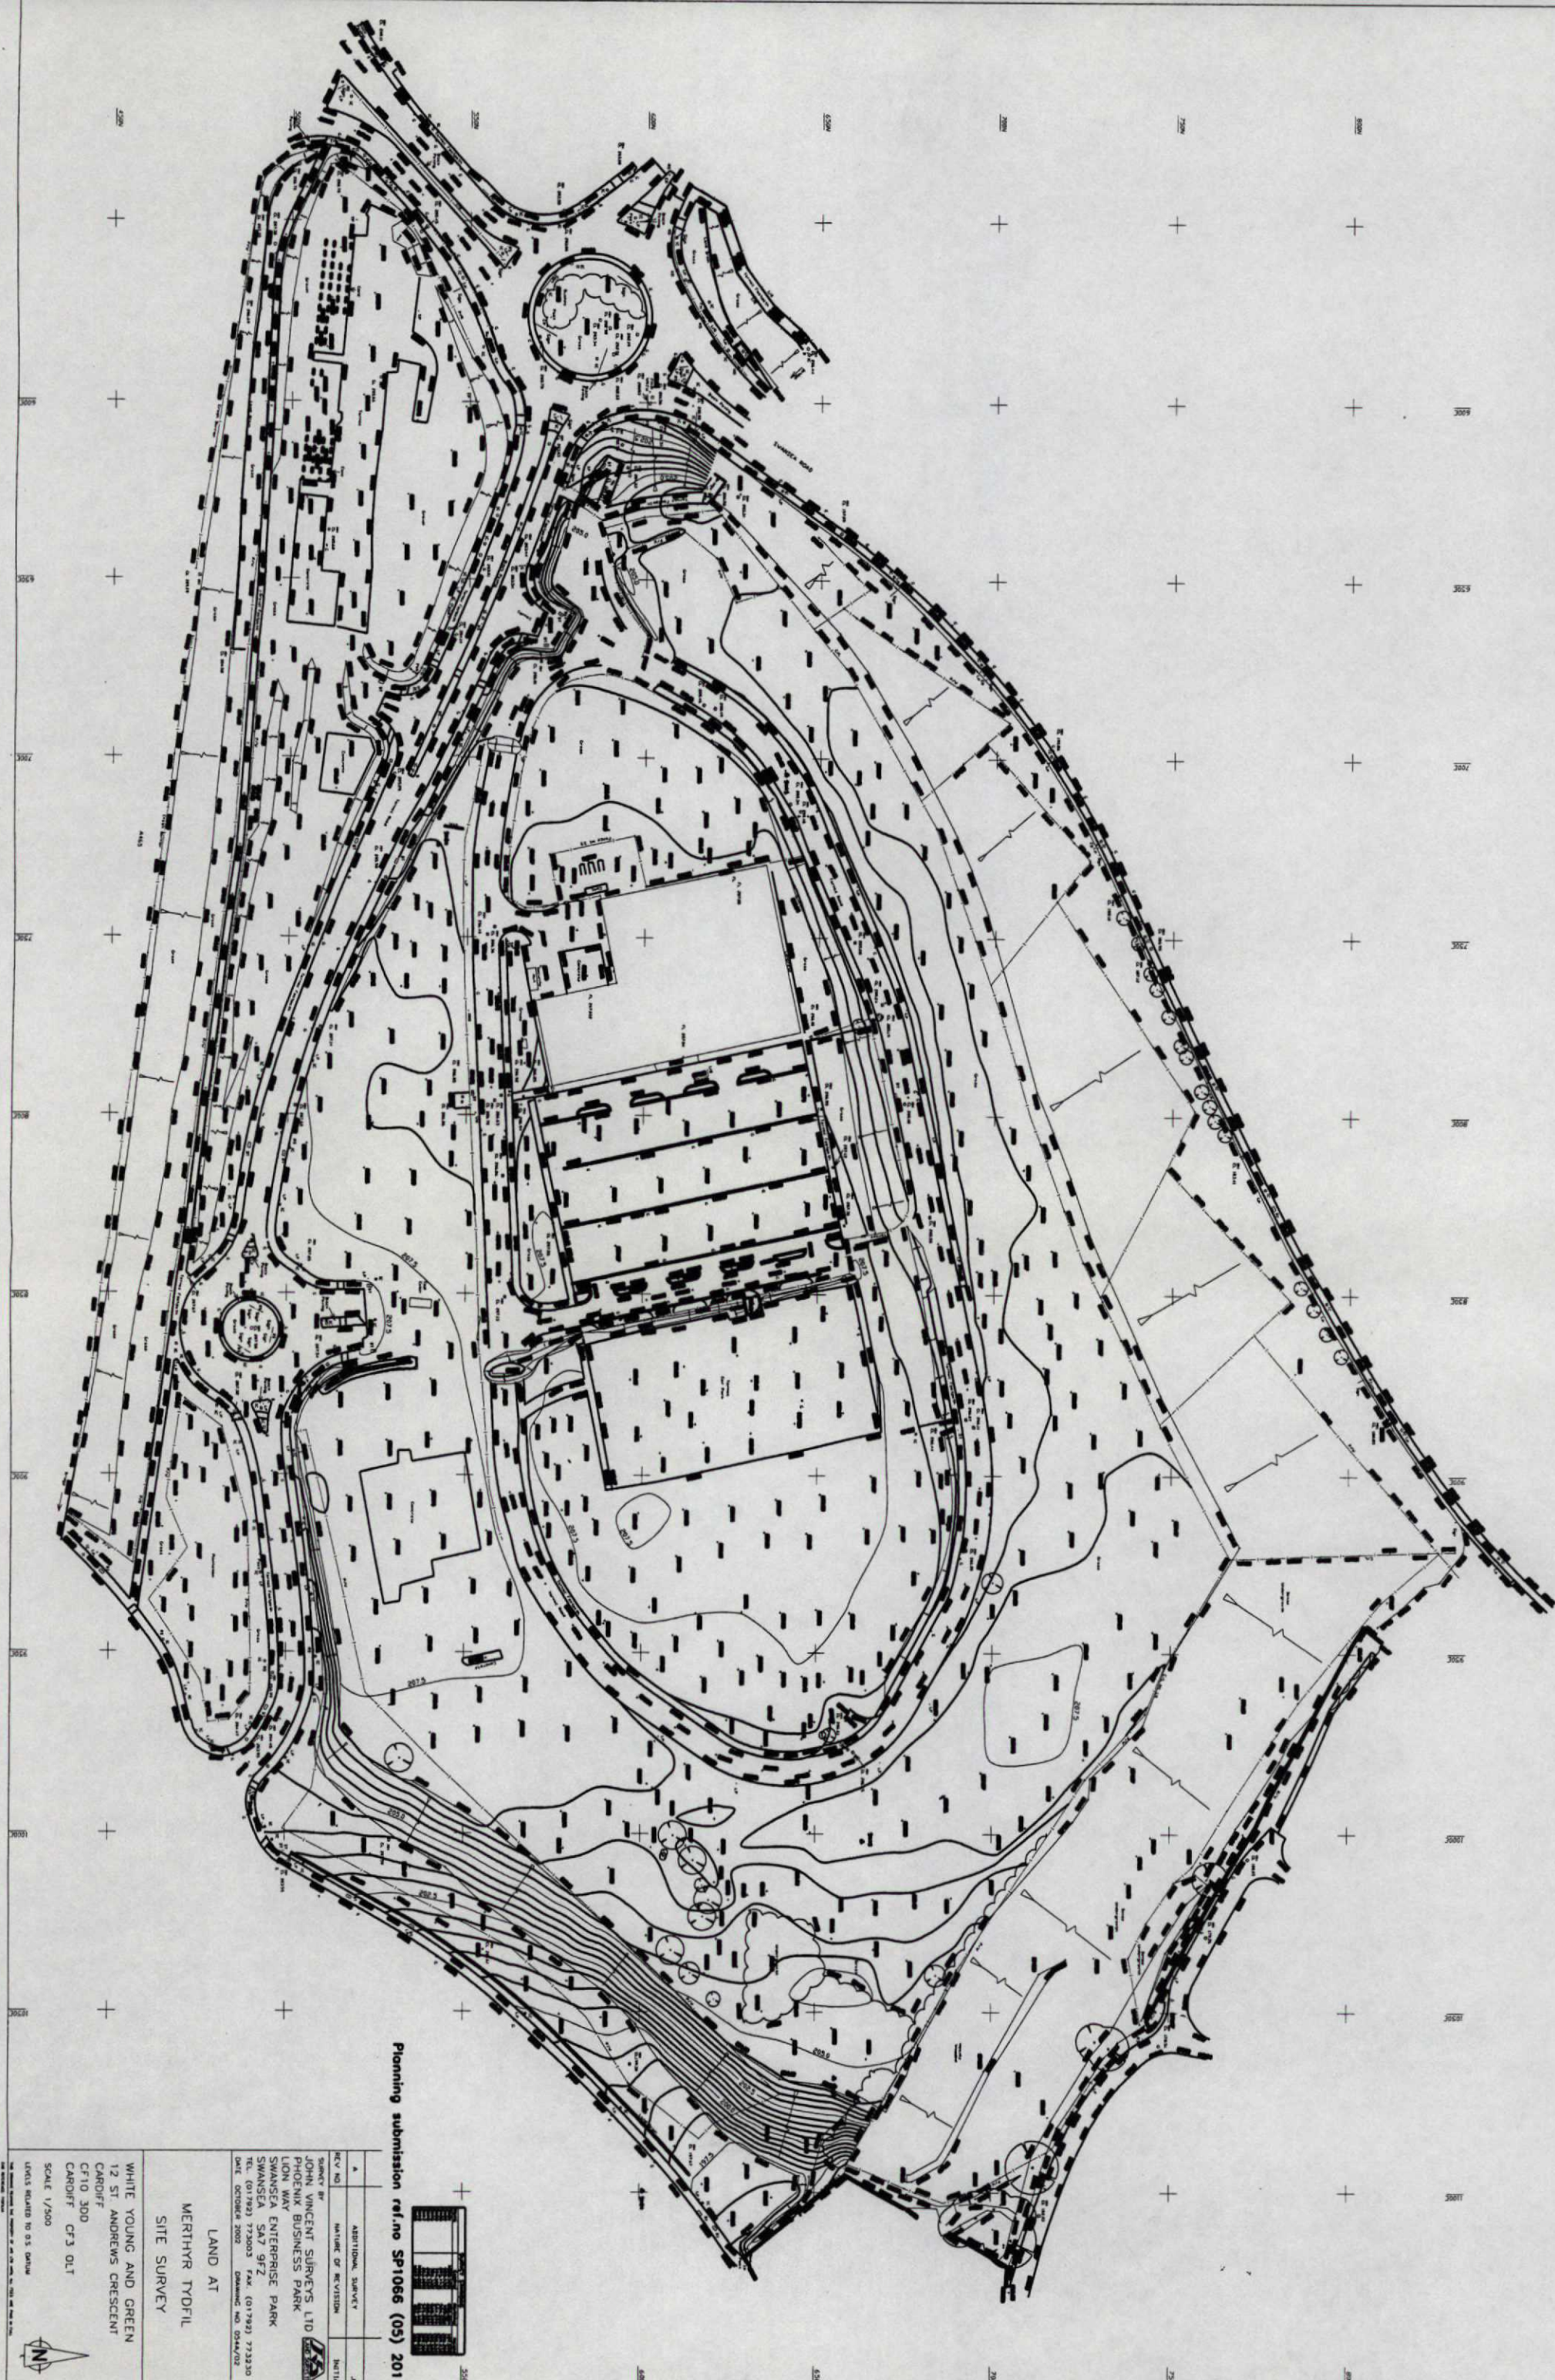

Planning submission ref. no SP1066 (05) 201

 


REV NO	REVISION	DATE
1	ADDITIONAL SURVEY	10/10/02
2	ADDITIONAL SURVEY	10/10/02
LAND AT
MERTHYR TYDFIL
SITE SURVEY

WHITE YOUNG AND GREEN
1/2 ST. ANDREWS CRESCENT
CARDIFF
CF10 3DD
CARDIFF CF3 0LT
SCALE 1/500
LEVELS RELATED TO OS DATUM


THE SURVEYING AND PLANNING SERVICES OF THE SOUTH WALES SURVEYING SOCIETY

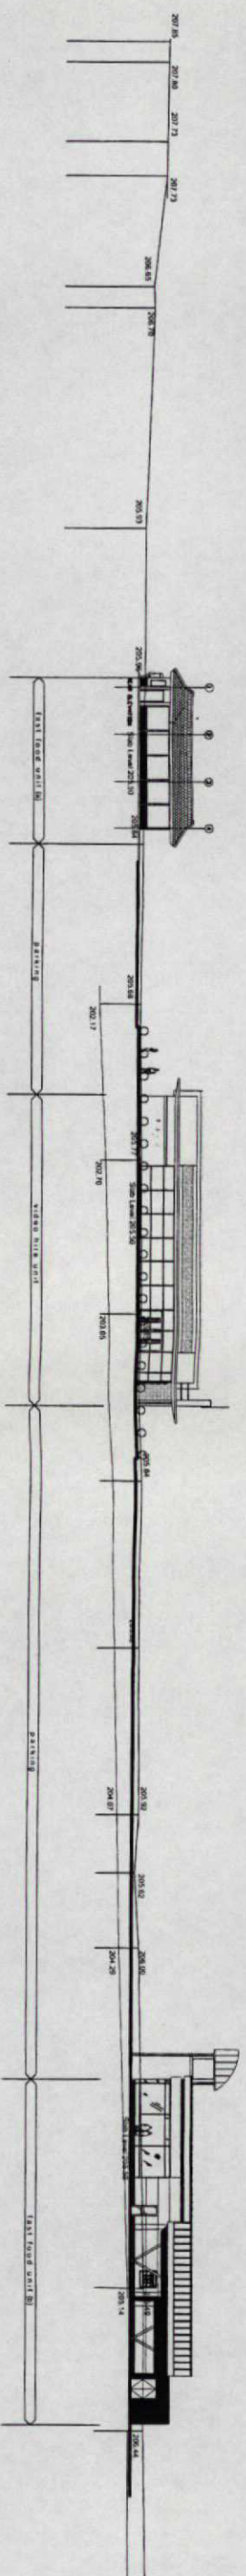



SECTION X:X

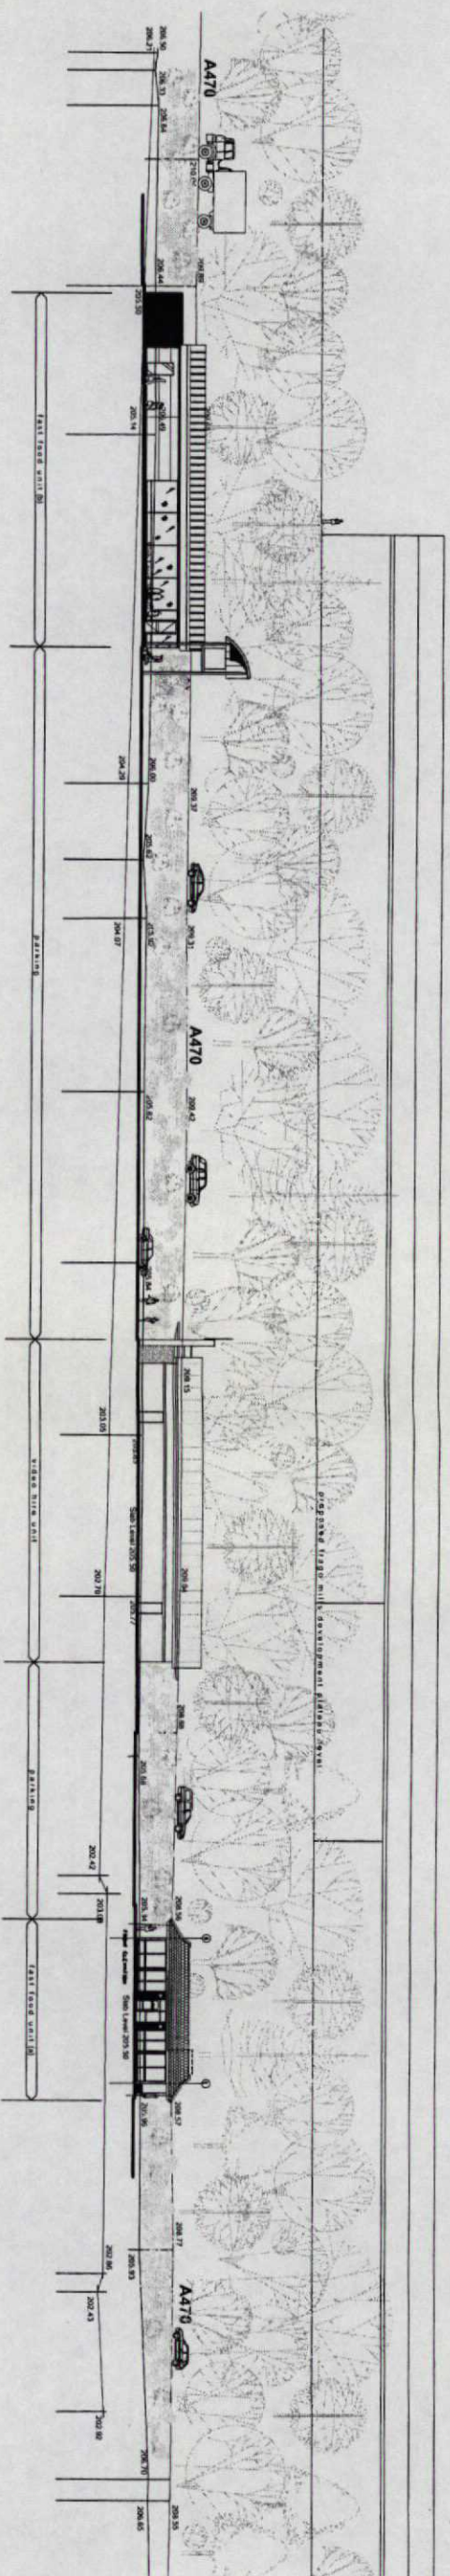

SECTION Y:Y

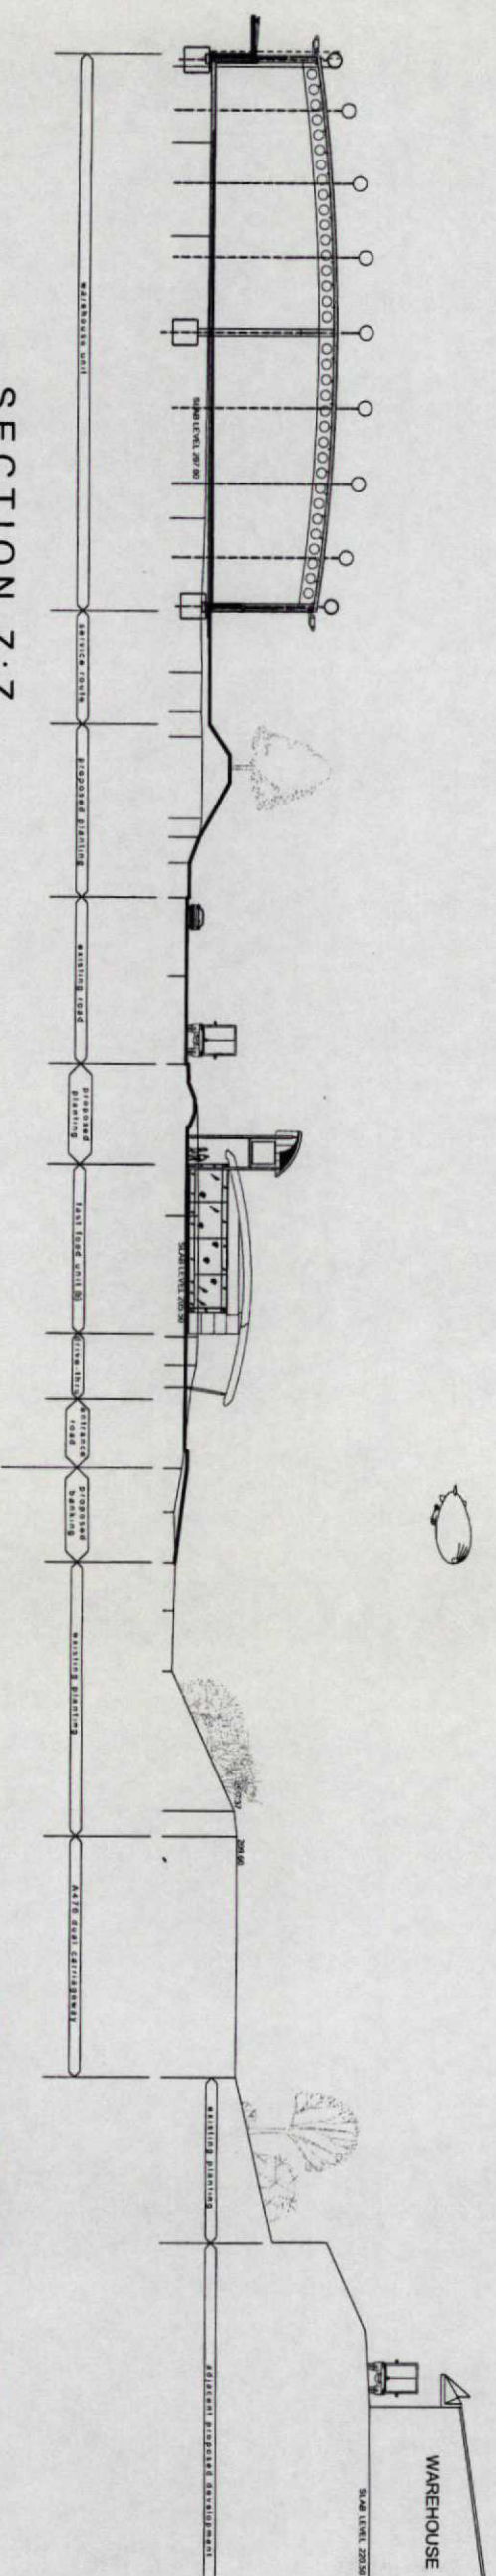

SECTION Z:Z

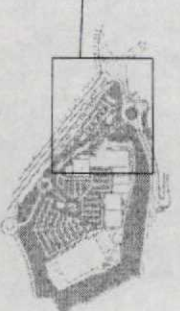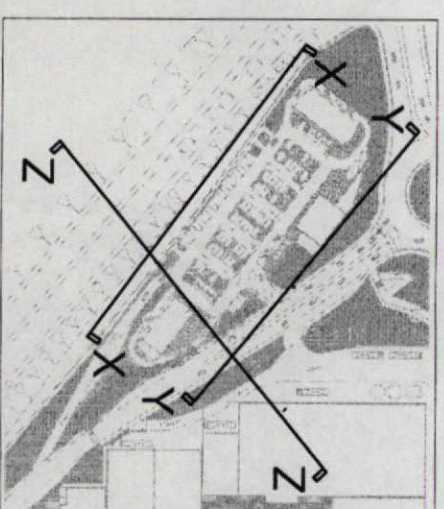

LOCATION PLAN






PLANNING	X
DESIGN	
TENDER	
CONSTRUCTION	

POWELL DOWSON PARTNERSHIP ARCHITECTS 1000 West 10th Avenue, Suite 1000 Denver, CO 80202-3209 Tel: 303/733-1100, Fax: 303/733-1101		Drawing No. SP 0066 (03) 205 Rev.
Contract Grainthorpe Properties (Mertry Tyrol) Ltd Retail Development Proposals Site Sections X-Z	Scale: 1:500 @ 1/4" = 1'-0" Date: Oct 2002 Drawn: PH	

This drawing must not be scaled. Figured dimensions and levels to be used. Any inaccuracies must be notified to the architect.

THIS DRAWING IS COPYRIGHT

Printed Outside Packaging is the trading name of PPS Australia Ltd a company registered in England and Wales No. 3817802 Registered Office PPS Australia Ltd, Capenhurst, Units Business Park, 51 Nelson Court, C118.

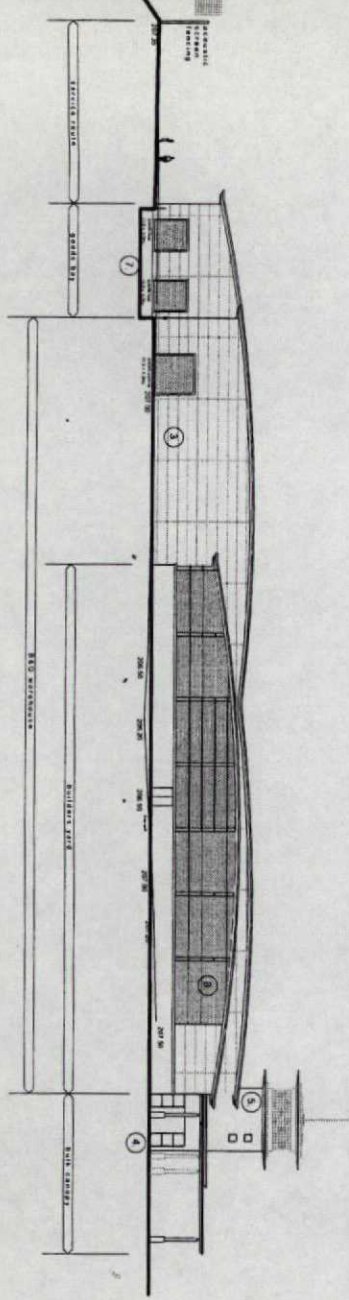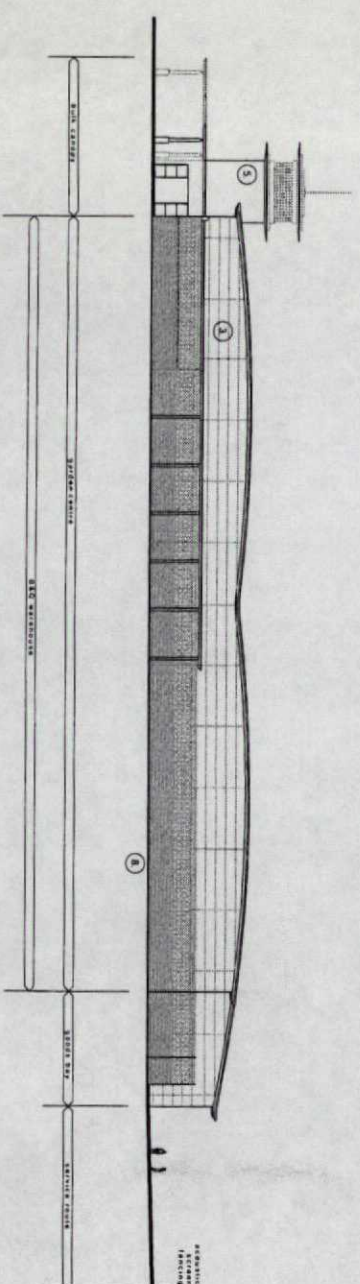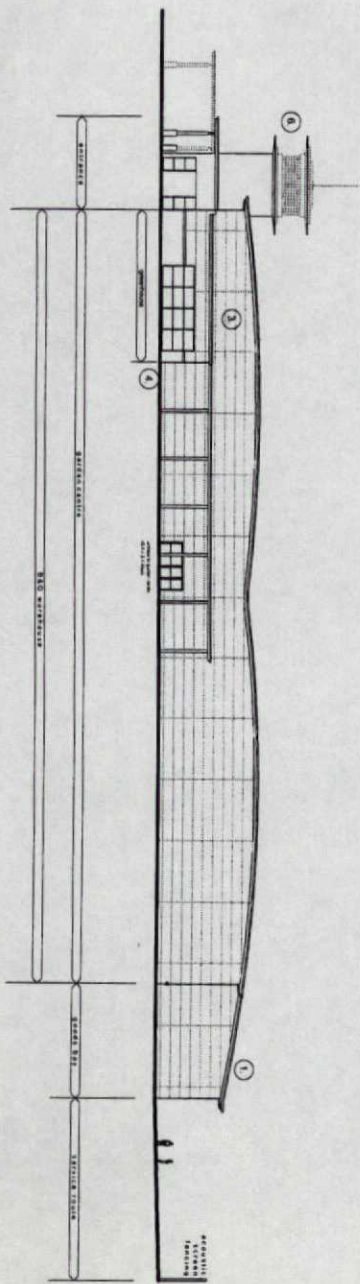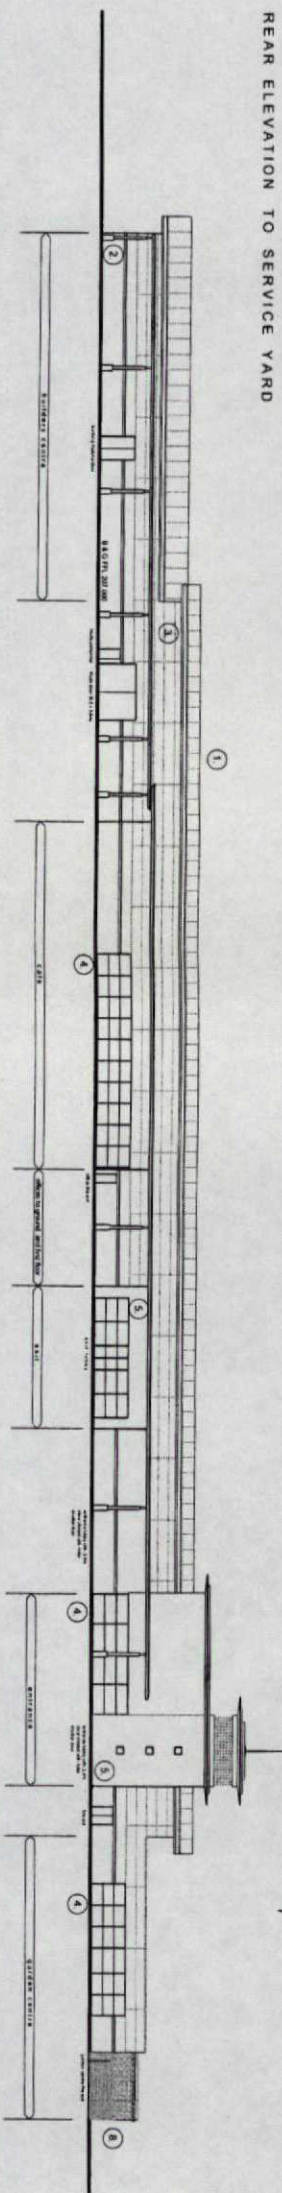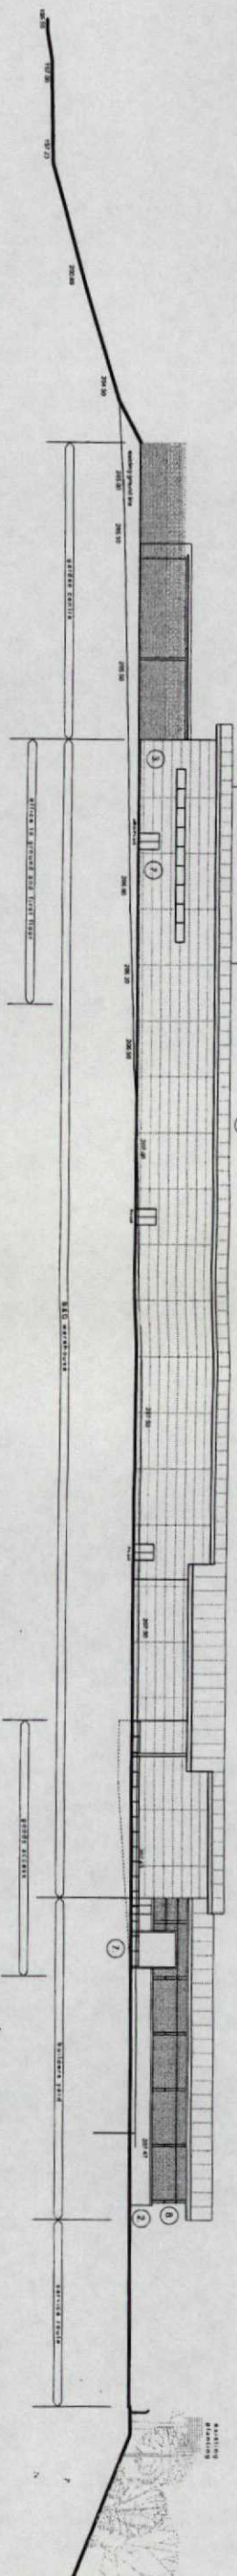


- KEY:
- 1 METAL STANDING SEAM ALUMINIUM ALLOY WITH GMP ROOFLIGHTS
 - 2 BUFF COLOURED POLISHED BLOCKWORK WITH A PORTLAND STONE STRINGER COURSE
 - 3 MICROBEM CLADDING SYSTEM
 - 4 POWDER COATED ALUMINIUM WINDOWS
 - 5 HEMER
 - 6 GLASSBLOCKS
 - 7 POWDER COATED STEEL DOORS
 - 8 SECURITY / SCREEN WELDLESS FENCING


This drawing must not be used for any other purpose than the one for which it was prepared. Any other use is at the user's risk. The user must ensure that the drawing is used in accordance with the relevant standards and specifications. The user must also ensure that the drawing is used in accordance with the relevant laws and regulations. The user must also ensure that the drawing is used in accordance with the relevant codes of practice. The user must also ensure that the drawing is used in accordance with the relevant standards and specifications. The user must also ensure that the drawing is used in accordance with the relevant laws and regulations. The user must also ensure that the drawing is used in accordance with the relevant codes of practice.

PLANNING	X
DESIGN	
TENDER	
CONSTRUCTION	

POWELL DORSON PARTNERSHIP
ARCHITECTS
100, 101, 102,1000

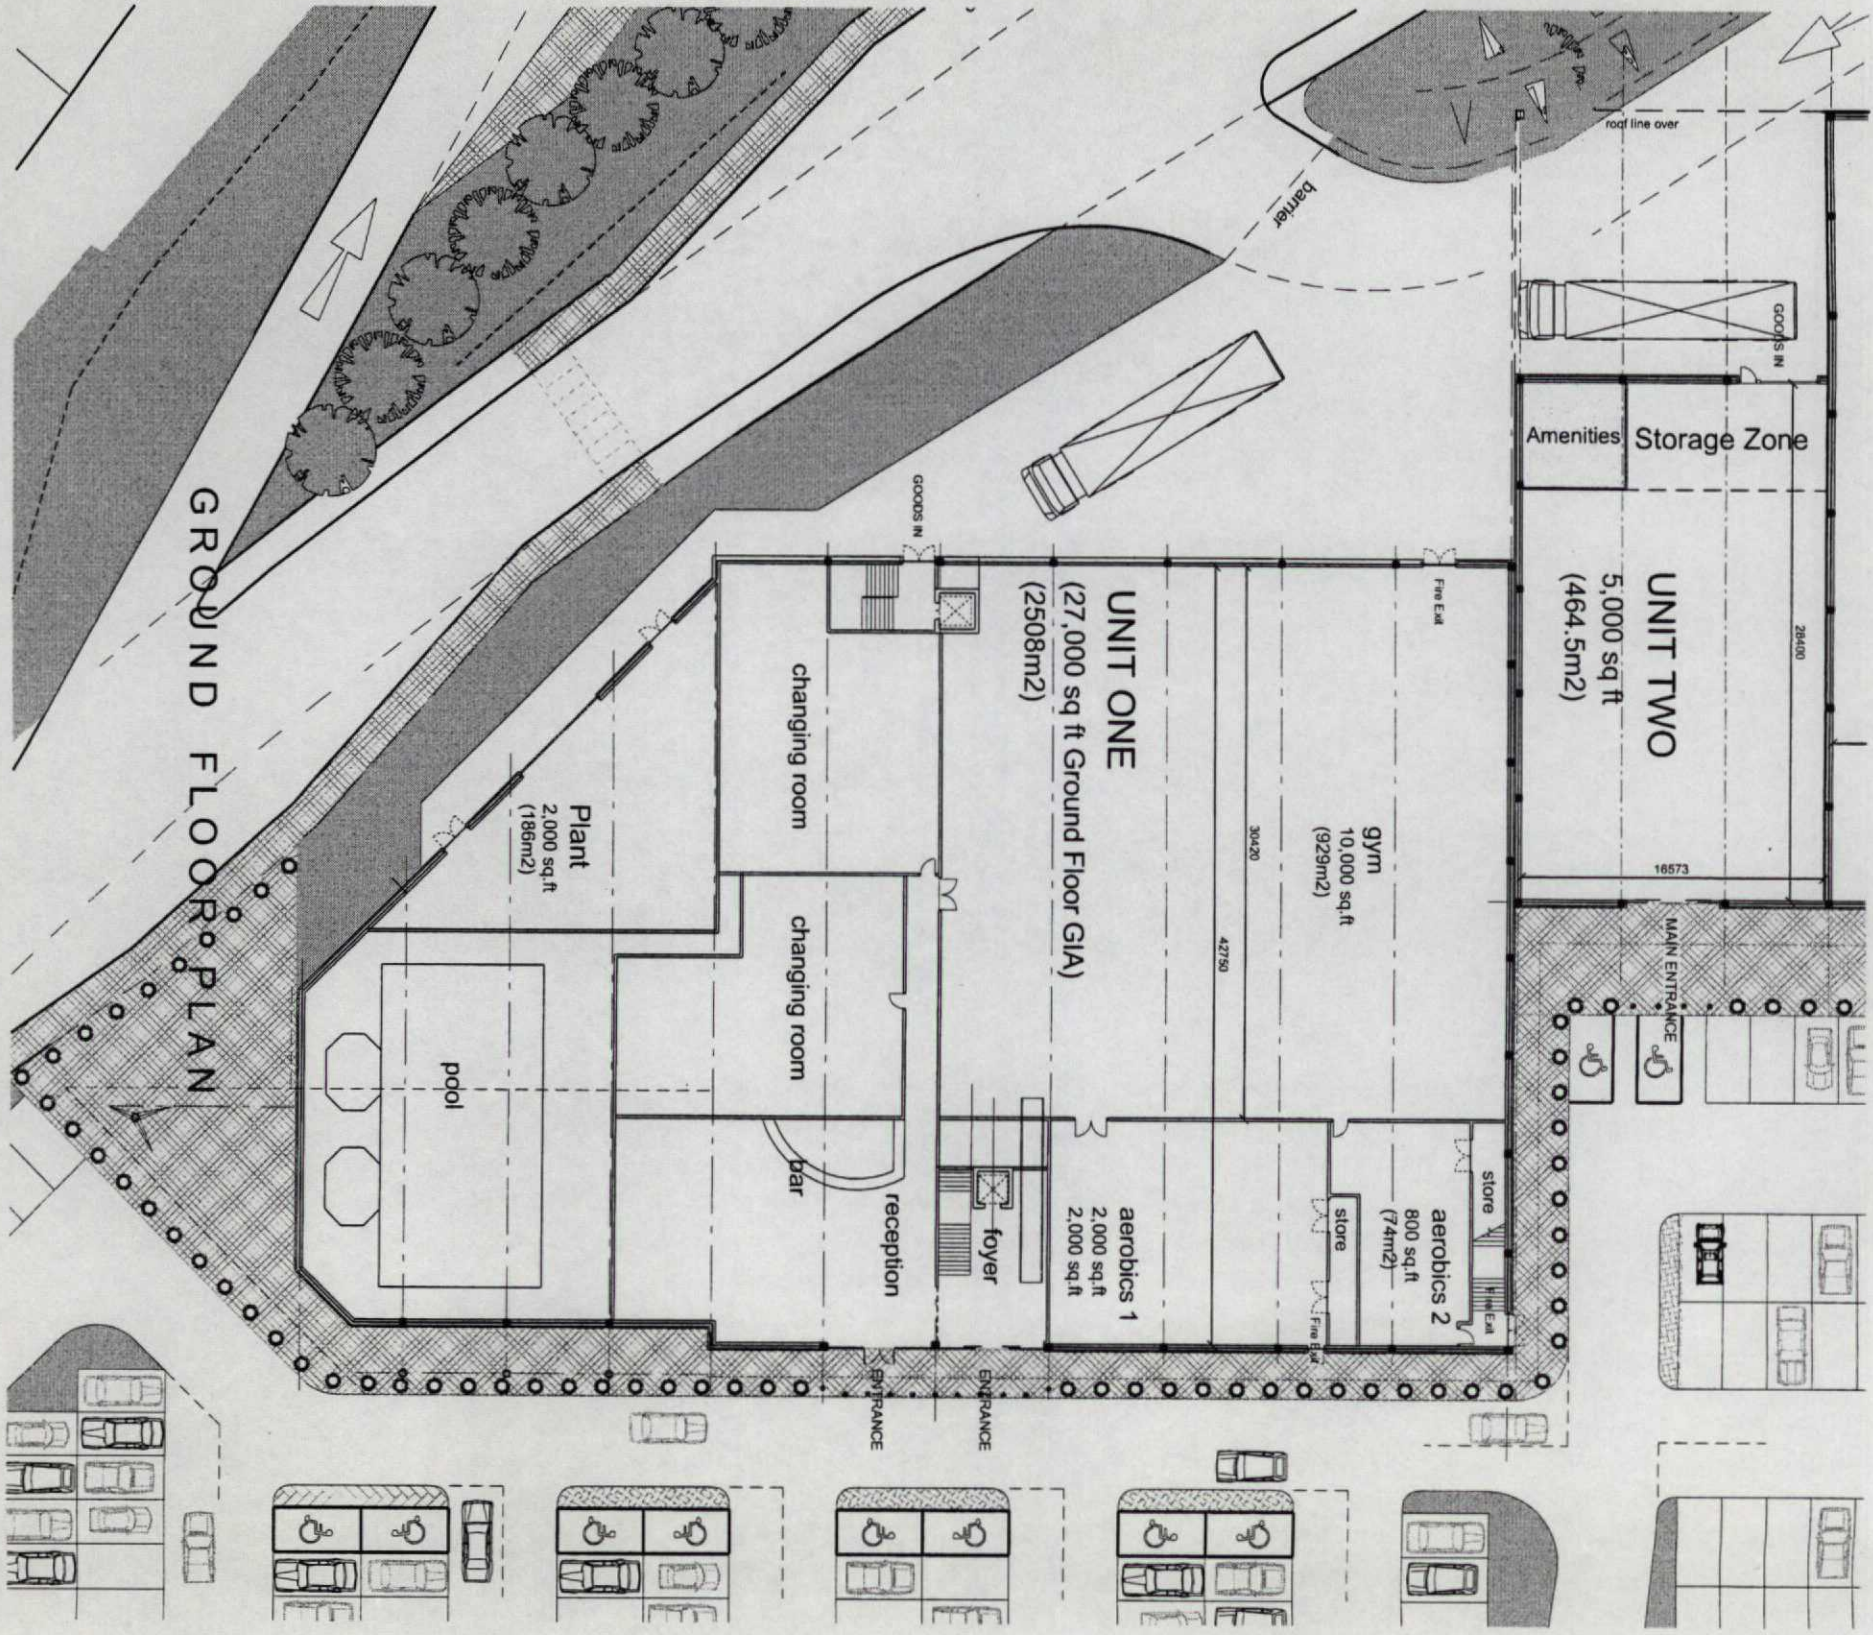

GROUND FLOOR PLAN

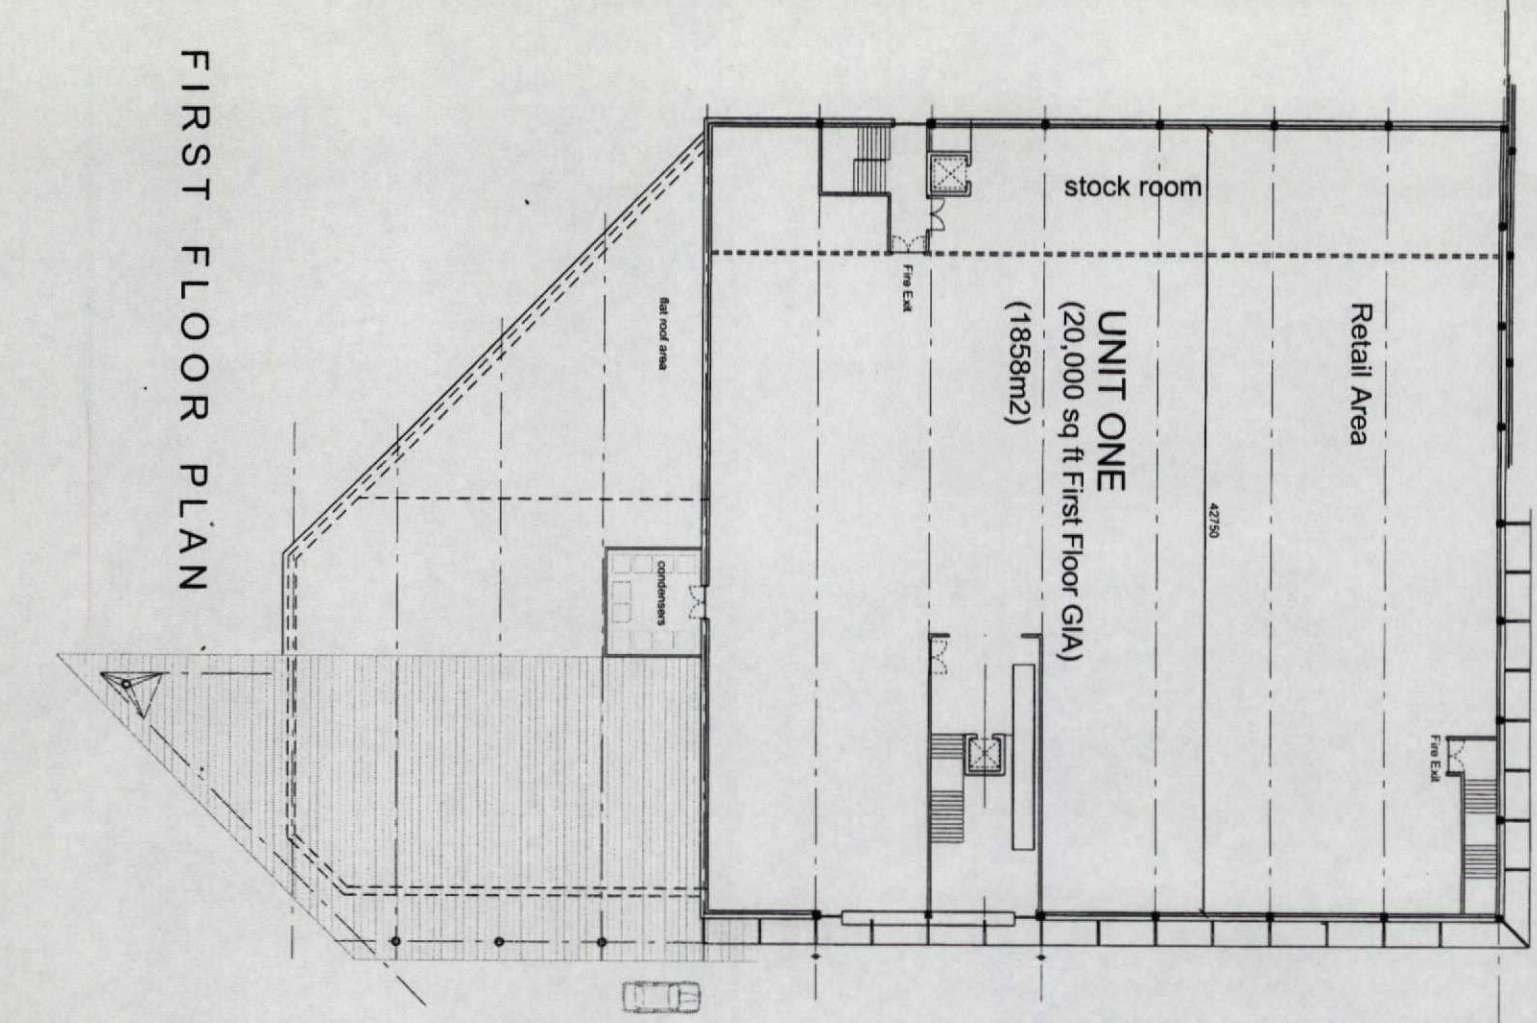

FIRST FLOOR PLAN

This drawing must not be scaled.
Figured dimensions and levels to be used.
Any inaccuracies must be notified to the architect.
Detail drawings and large scale drawings take precedence over smaller drawings.

Revisions:

1	
2	


THIS DRAWING IS COPYRIGHT

Powell Dobson Partnership is the trading name of PDP Architects Ltd a company registered in England and Wales No 3872802. Registered Office PDP Architects Ltd, Charterhouse, Linas Business Park, St Helens, Cheshire CF3 0LT


PLANNING	X
DESIGN	
TENDER	
CONSTRUCTION	Approved

POWELL DOBSON PARTNERSHIP ARCHITECTS Crested Quay, Chester, CH1 3JL Tel: 01244 270000 Fax: 01244 270001 Email: info@powell-dobson.co.uk		Grantchester Properties (Merthyr Tydfil) Ltd. Retail Development Proposals Retail units 182 Proposed Floor Plans
Contract:	Scale:	1:200 @ A1
Title:	Date:	Nov 2002
	Drawn:	PB
	Checked:	

Drawing No.	Rev.
SP1066 (05) 208	

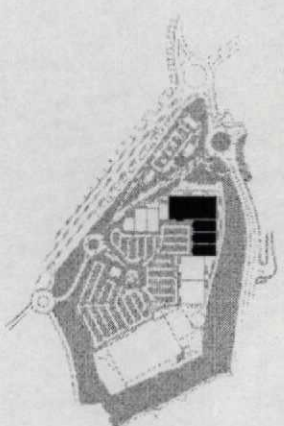

LOCATION PLAN

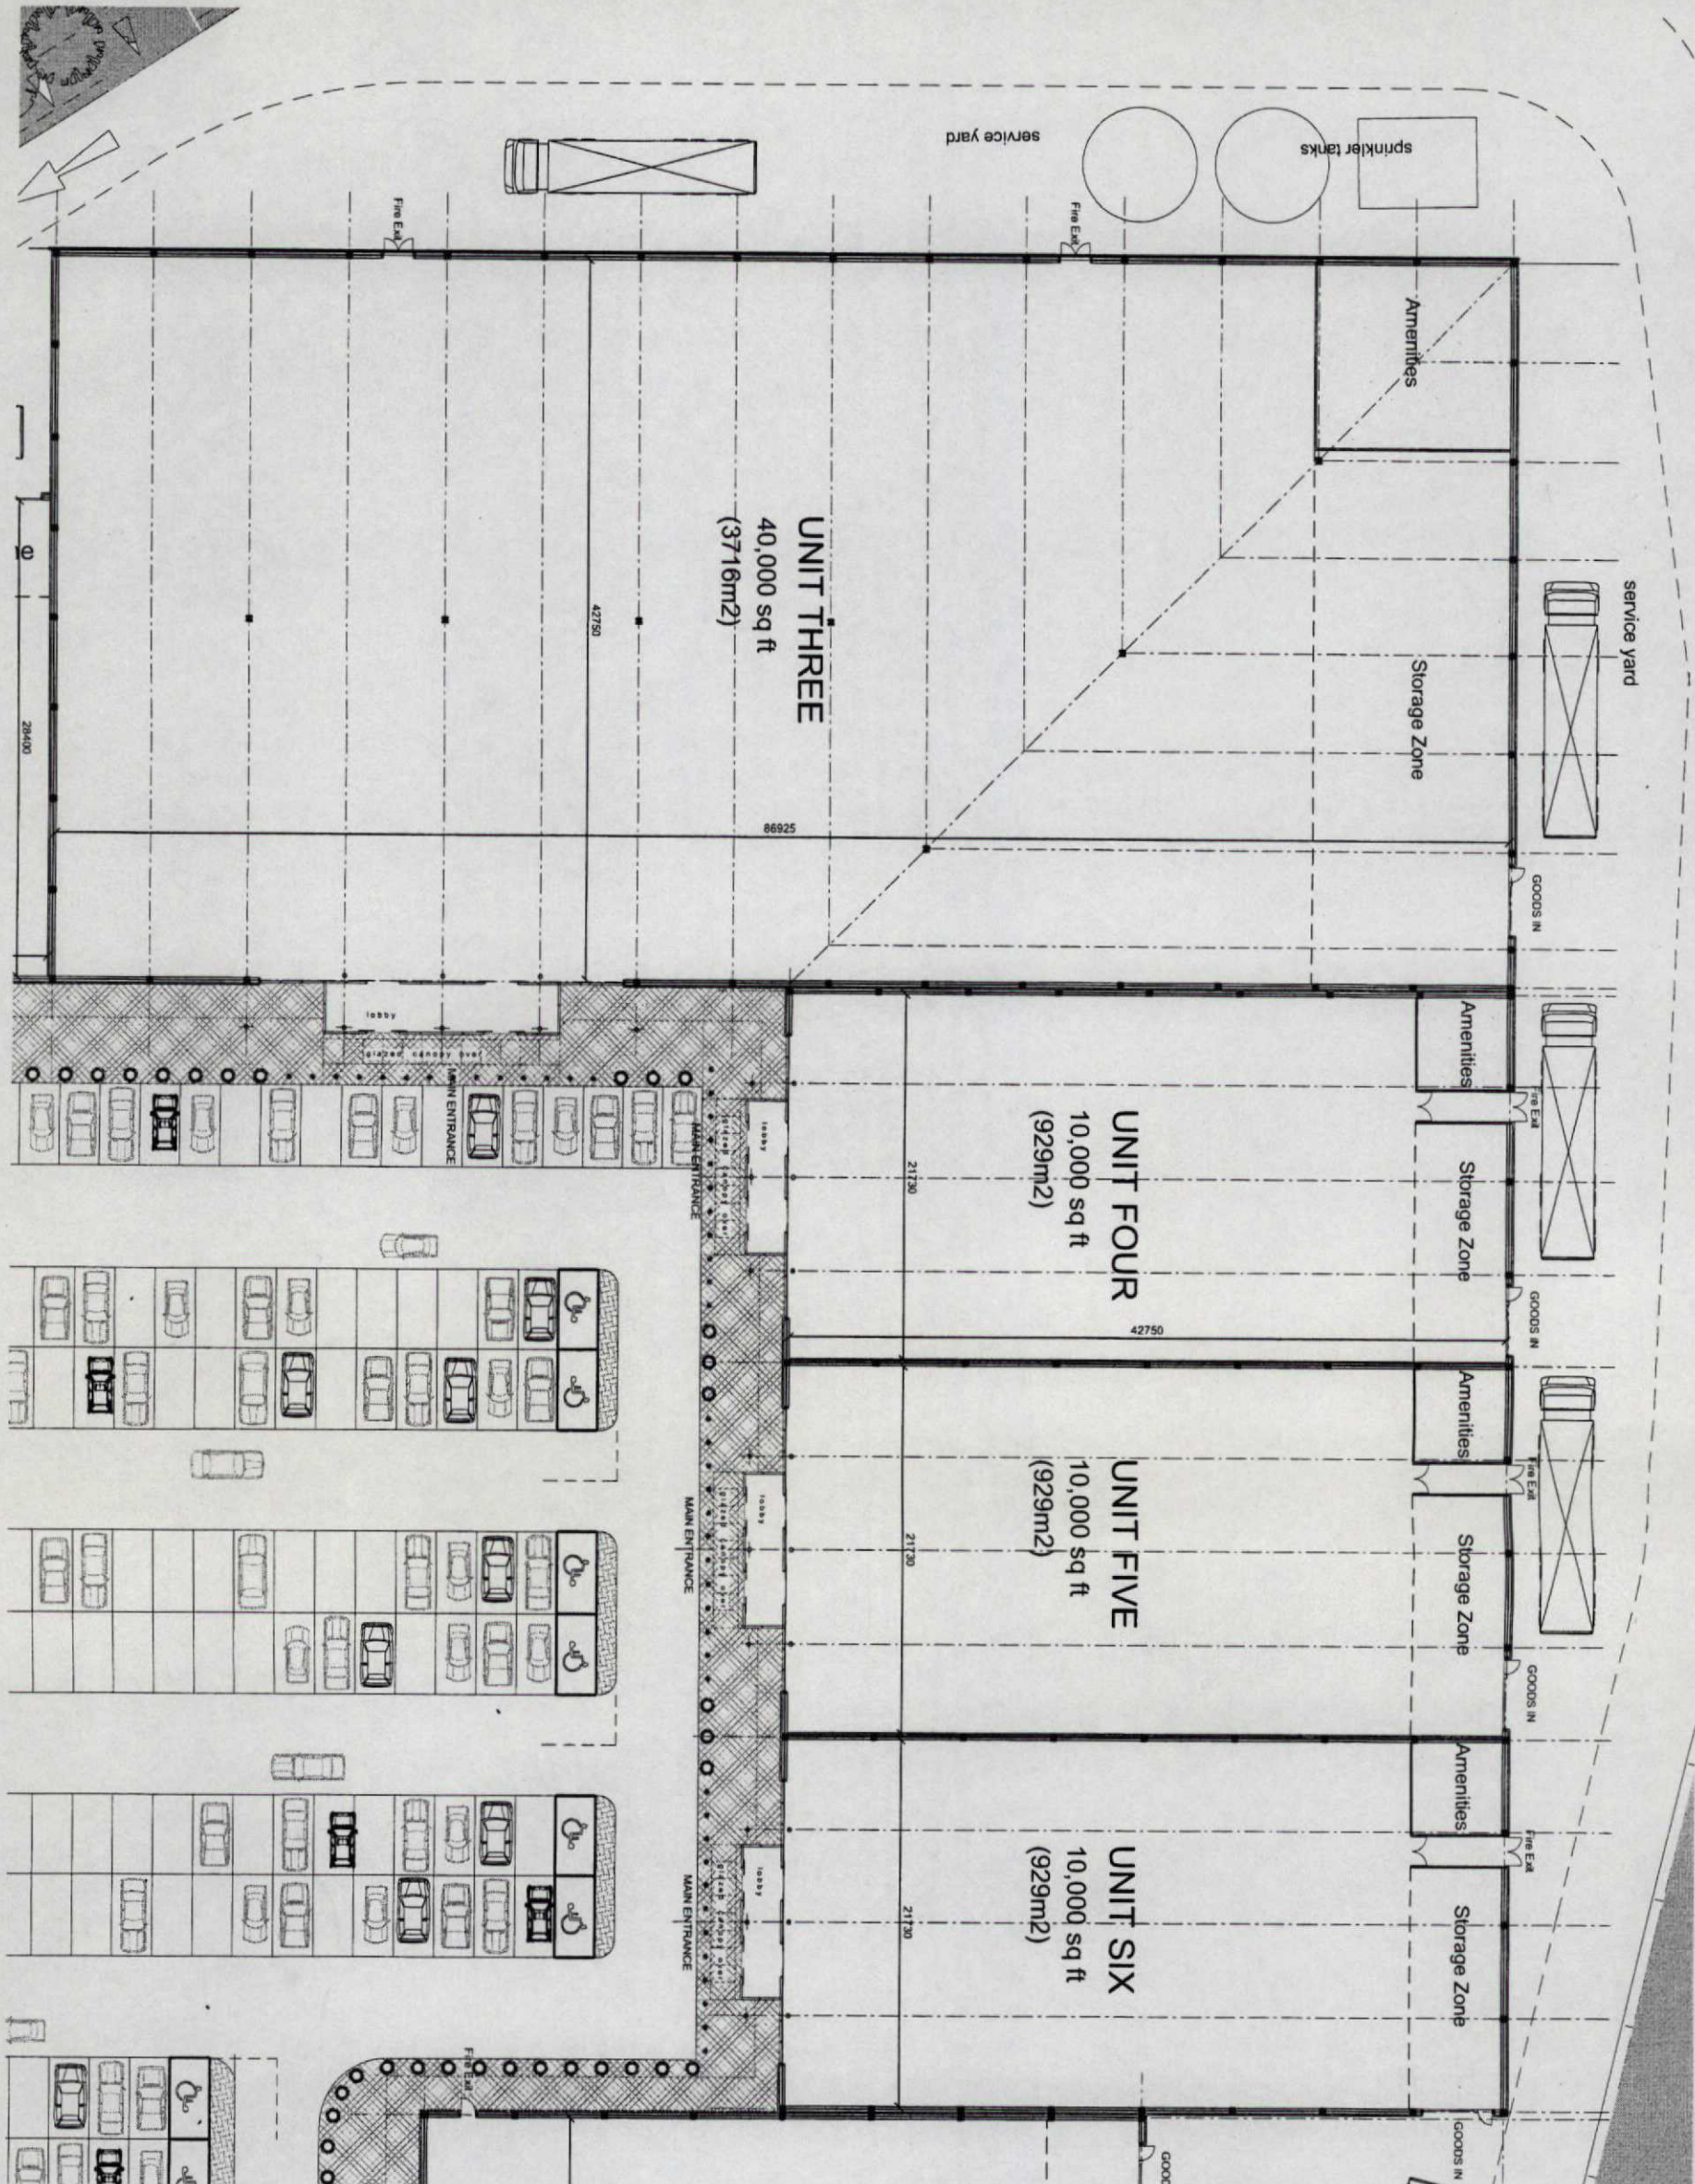

Revisions:

This drawing must not be scaled.
Figured dimensions and levels to be used.
Any alterations must be notified to the
author.
Detail drawings and large scale drawings
take precedence over smaller drawings.

THIS DRAWING IS COPYRIGHT

Powell Dobson Partnership is the trading name of PDP Architects Ltd a company registered in England and Wales No 3873802. Registered Office PDP Architects Ltd, Charterhouse, Links Business Park, St Helens, Merseyside CH3 9LT

PLANNING	X
DESIGN	
TENDER	
CONSTRUCTION	Approved

POWELL DOBSON PARTNERSHIP ARCHITECTS		Drawing No. Rev.
Contract: Grantchester Properties (Merthyr Tydfil) Ltd.		SP1066 (05) 209
Retail Development Proposals		Scale: 1:200 @ A1
Retail units 3-6 Proposed Floor Plans		Date: Nov 2002
Title:		Drawn: PB
ACD: Pdl		Checked: