


LOCATION PLAN

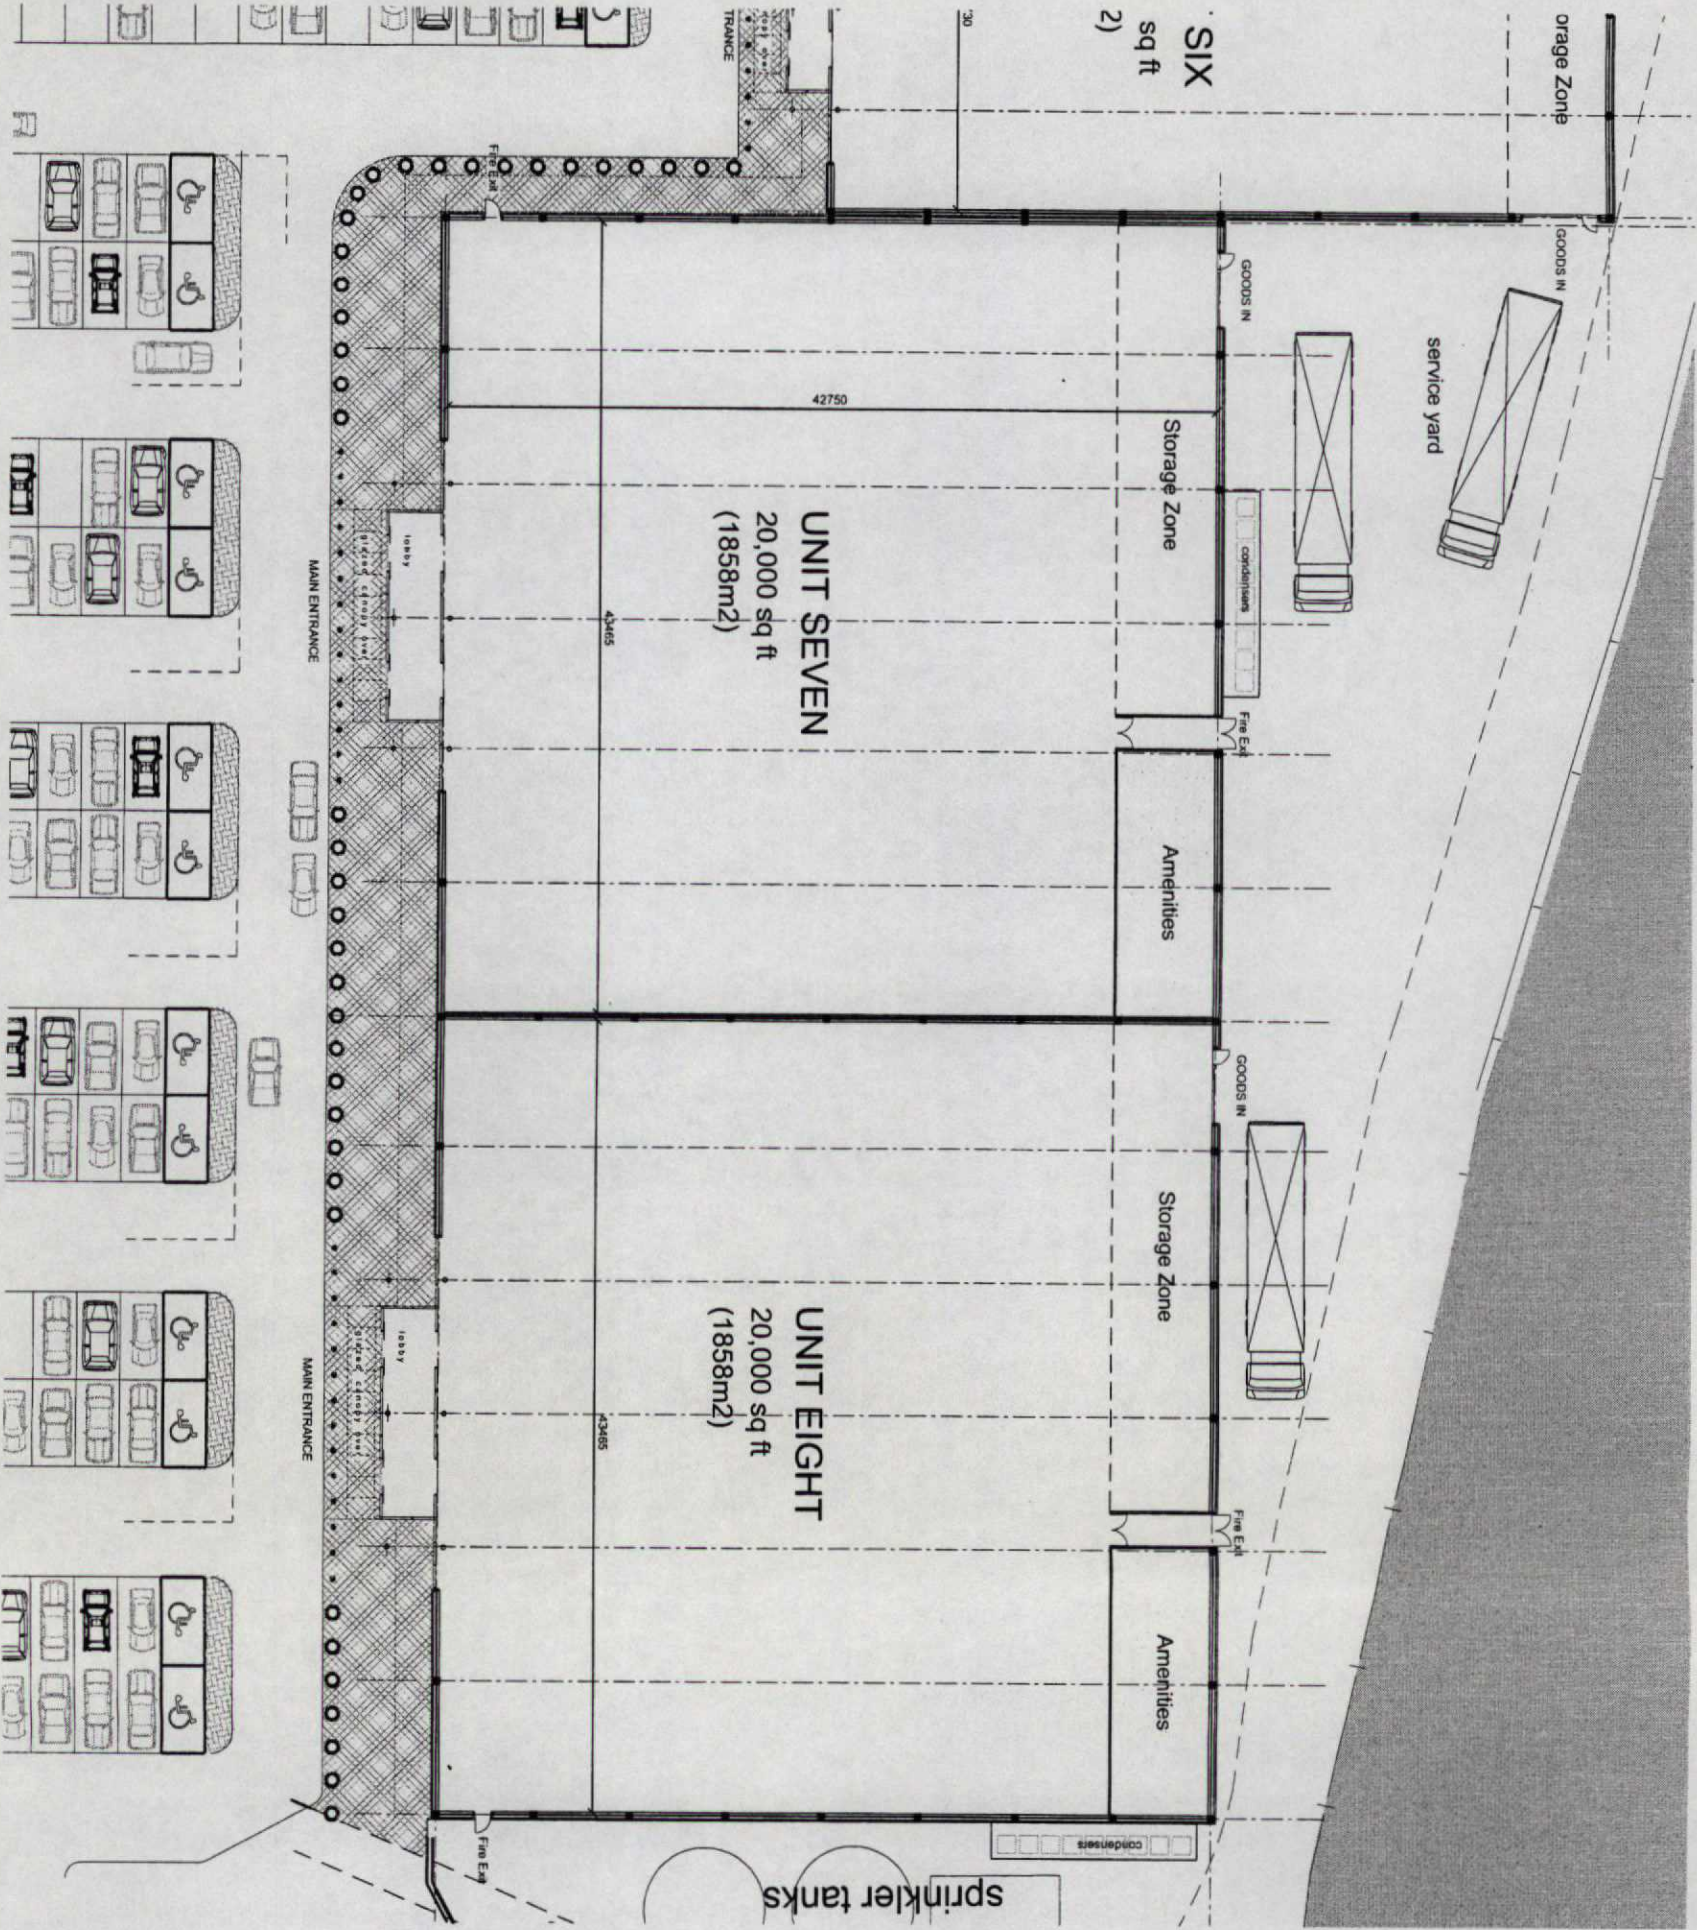

This drawing must not be scaled.
Approved dimensions and levels to be used.
Any other dimensions must be referred to the
drawing and not the scale.
Detail drawings and large scale drawings
take precedence over smaller drawings.


Revisions:

THIS DRAWING IS COPYRIGHT






Powell Dobson Partnership is the trading name of PDP Architects Ltd a company registered in England and Wales No 3873802. Registered Office PDP Architects Ltd, Charterhouse, Lewis Business Park, St. Mellons, Cardiff CF3 0LT

PLANNING	X
DESIGN	
TENDER	
CONSTRUCTION	Approved

POWELL DOBSON PARTNERSHIP ARCHITECTS Unit 10, Charterhouse, Lewis Business Park, St. Mellons, Cardiff, CF3 0LT Tel: 01446 301999 Fax: 01446 301111 Email: info@pdp.co.uk Website: www.pdp.co.uk		Drawing No. Rev. SP1066 (05) 210
Contract: Grantchester Properties (Merthyr Tydfil) Ltd. Retail Development Proposals Retail units 7&8 Proposed Floor Plans		Scale: 1:200 @ A1 Date: Nov 2002 Drawn: PB Checked:

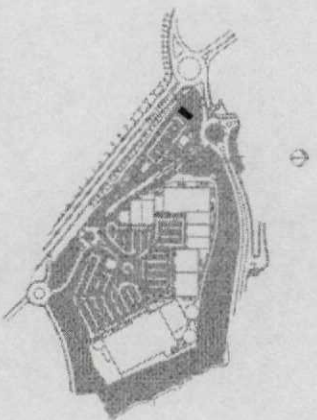

LOCATION PLAN

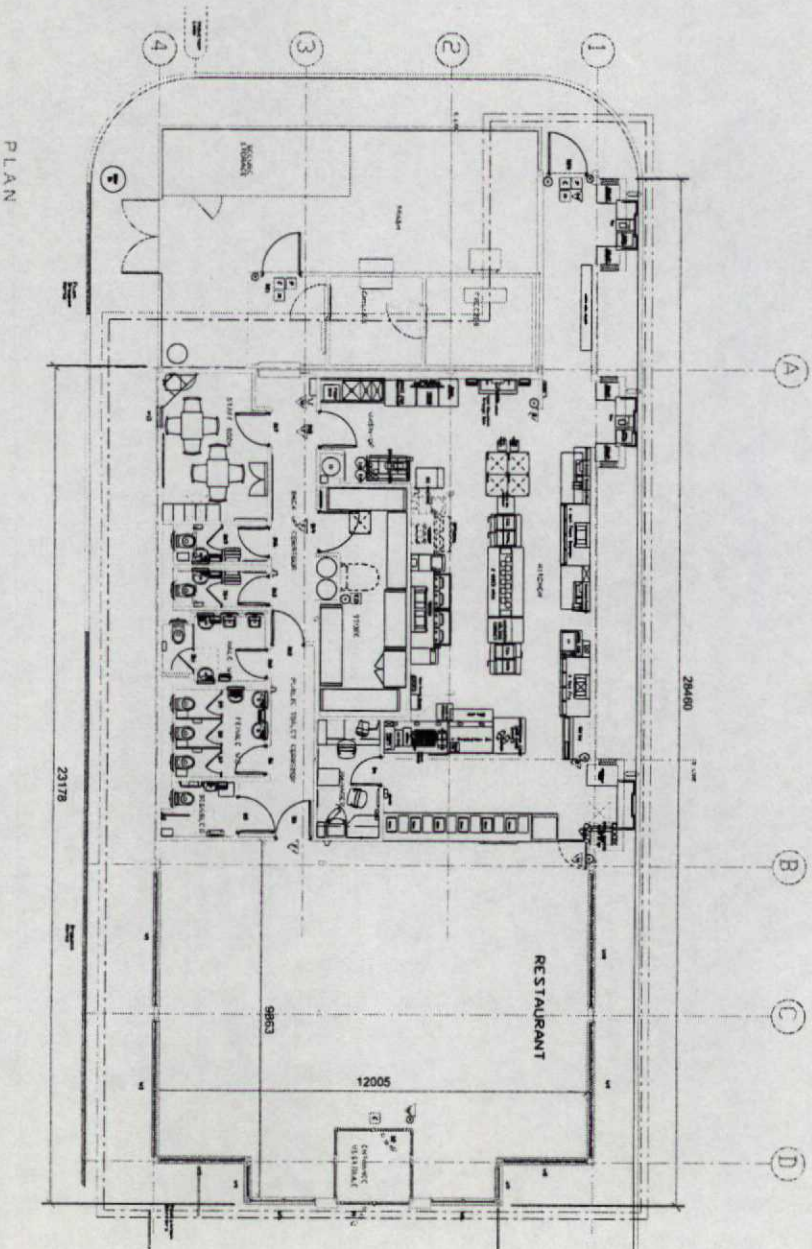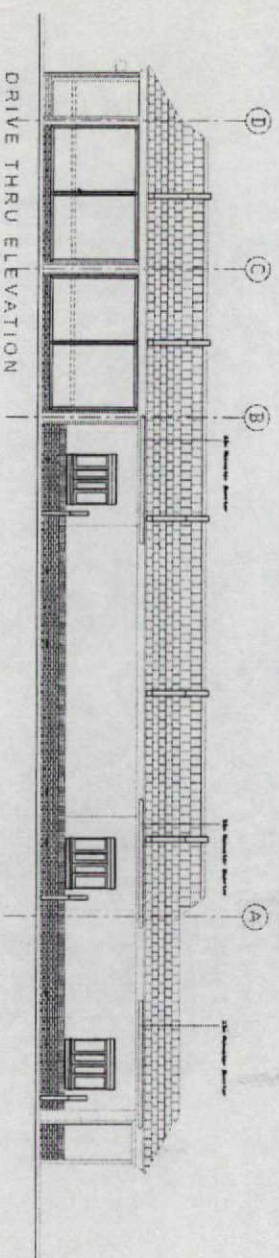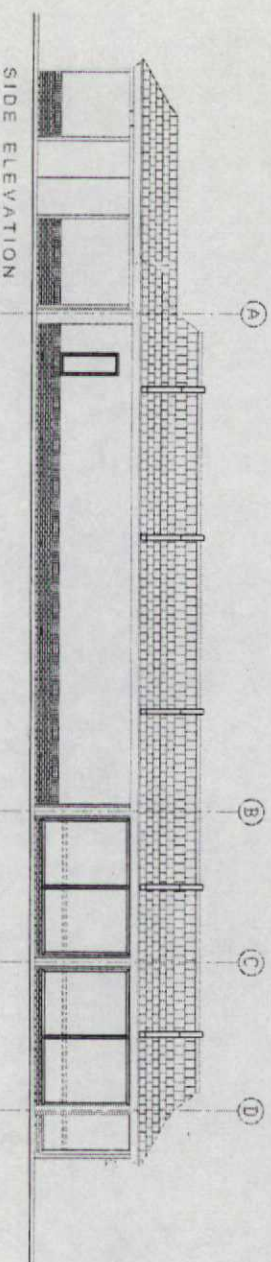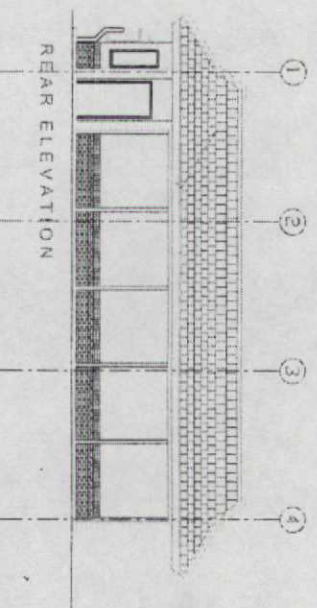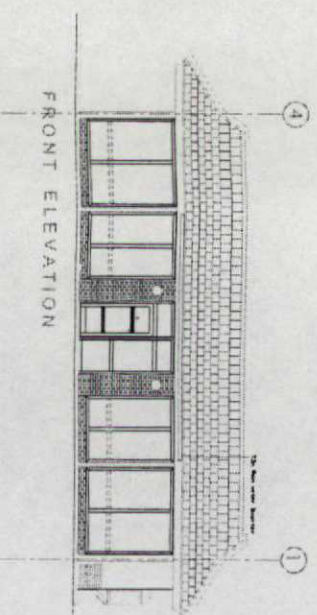

PLAN

This drawing and all its contents are the property of Powell Dobson Partnership and shall remain confidential. It is not to be used for any other purpose without the written consent of Powell Dobson Partnership. This drawing is the property of Powell Dobson Partnership and shall remain confidential. It is not to be used for any other purpose without the written consent of Powell Dobson Partnership.







THIS DRAWING IS COPYRIGHT

Powell Dobson Partnership is the trading name of PDP Architects Ltd a company registered in England and Wales No 3072002 Registered Office PDP Architects Ltd, Charterhouse, Lakes Business Park, St Helens, Cheshire CF3 9LT

PLANNING	X
DESIGN	
TENDER	
CONSTRUCTION	

Contract	Grantchester Properties (Merthyr Tydfil) Ltd.	Scale	1:100@A1
Title	Retail Development Proposals	Date	May 2002
	Fast Food Restaurant Unit (a)	Drawn	
		Checked	

POWELL DOBSON PARTNERSHIP
ARCHITECTS
POWELL DOBSON PARTNERSHIP
100, 101, 102,2

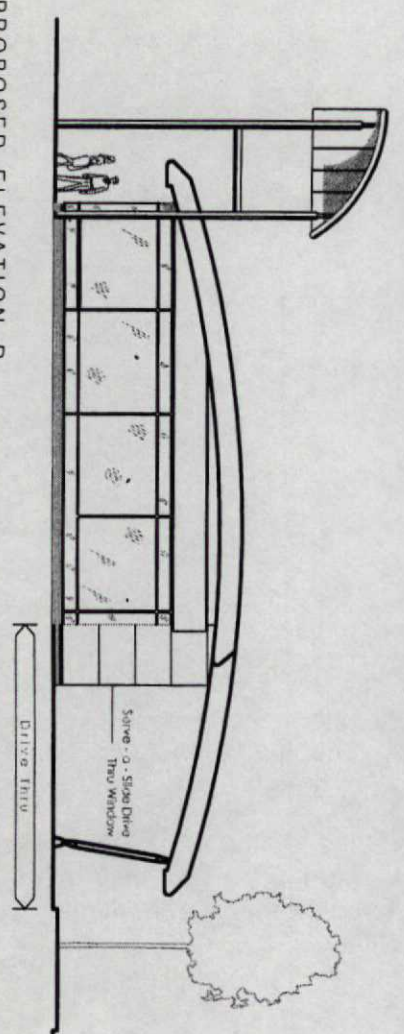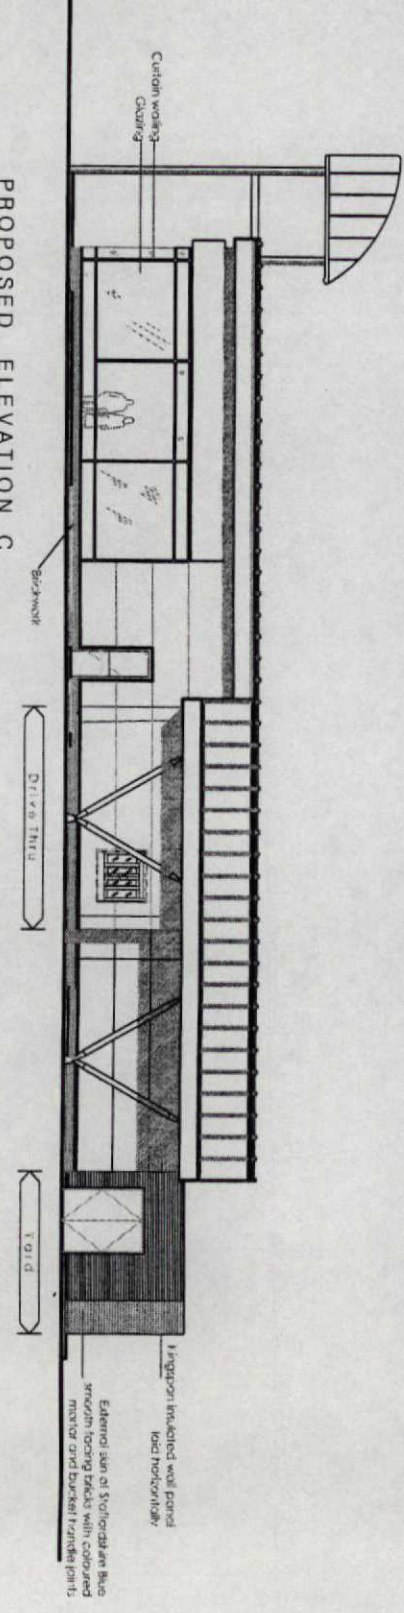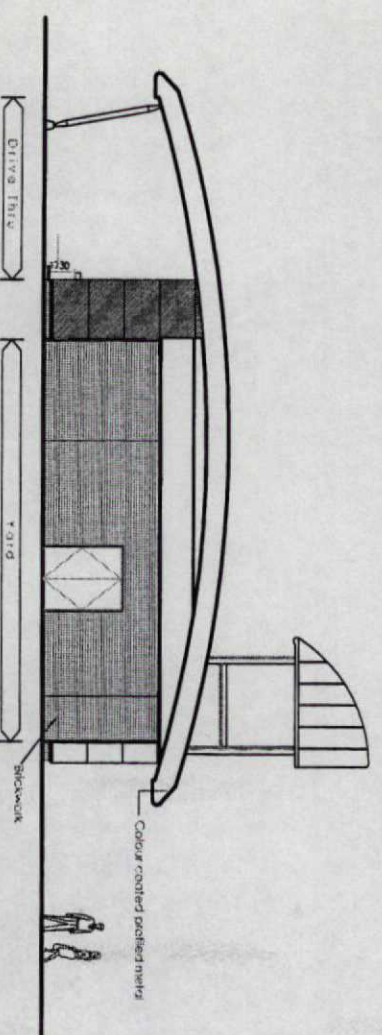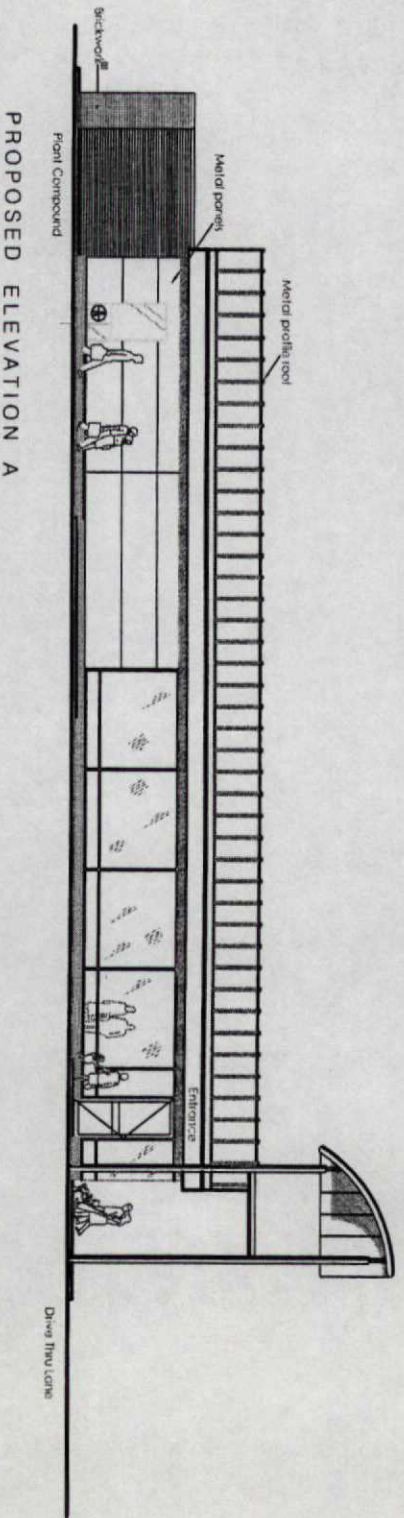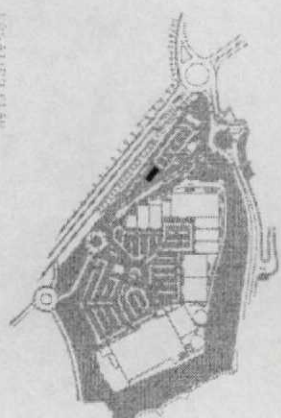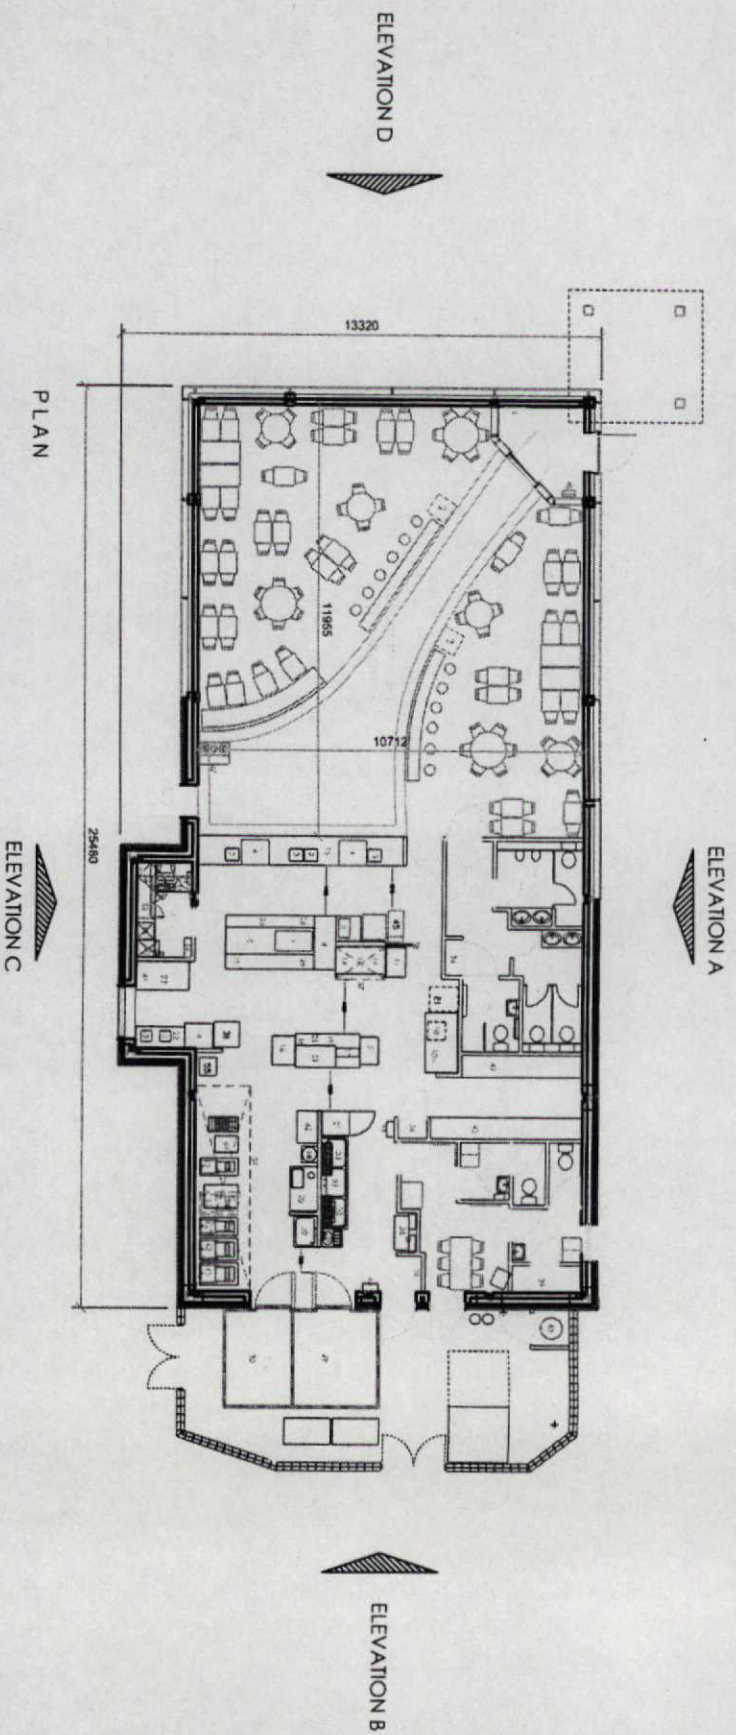







This drawing must not be taken
from any other source and used
for any other purpose without the
written consent of the architect.
The architect is not responsible for
any errors or omissions in this
drawing.

THIS DRAWING IS COPYRIGHT
Powell Dobson Partnership is the trading name of PDP Architects Ltd a company registered in England and Wales No 3072802 Registered Office PDP Architects Ltd, 11, Colindale Avenue, Colindale, London NW9 1LS

PLANNING	X
DESIGN	
TENDER	
CONSTRUCTION	

Contract	Grantchester Properties (Merthyr Tydfil) Ltd.	Scale	1:100@A1
Title	Retail Development Proposals	Date	Nov 2002
	Fast Food Restaurant Unit (b)	Drawn	
ACD Ref		Checked	

POWELL DOBSON PARTNERSHIP ARCHITECTS	Drawing No. Rev.
11, Colindale Avenue, Colindale, London NW9 1LS Tel: 020 8812 1234 Fax: 020 8812 1235 Email: info@pdp.co.uk Website: www.pdp.co.uk	SP1066 (05) 212

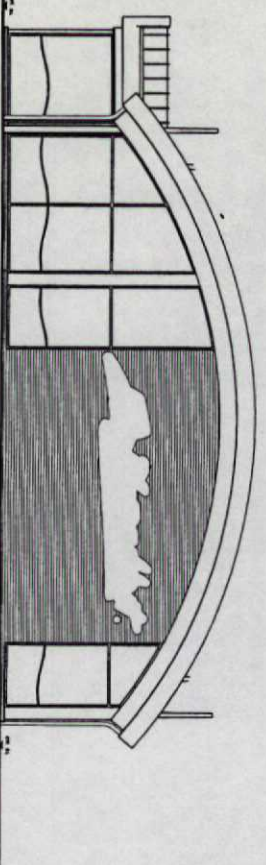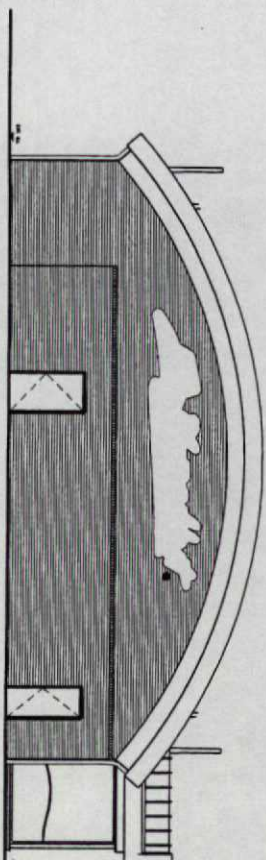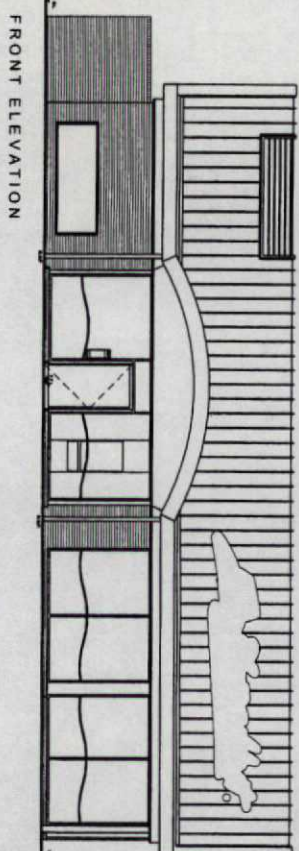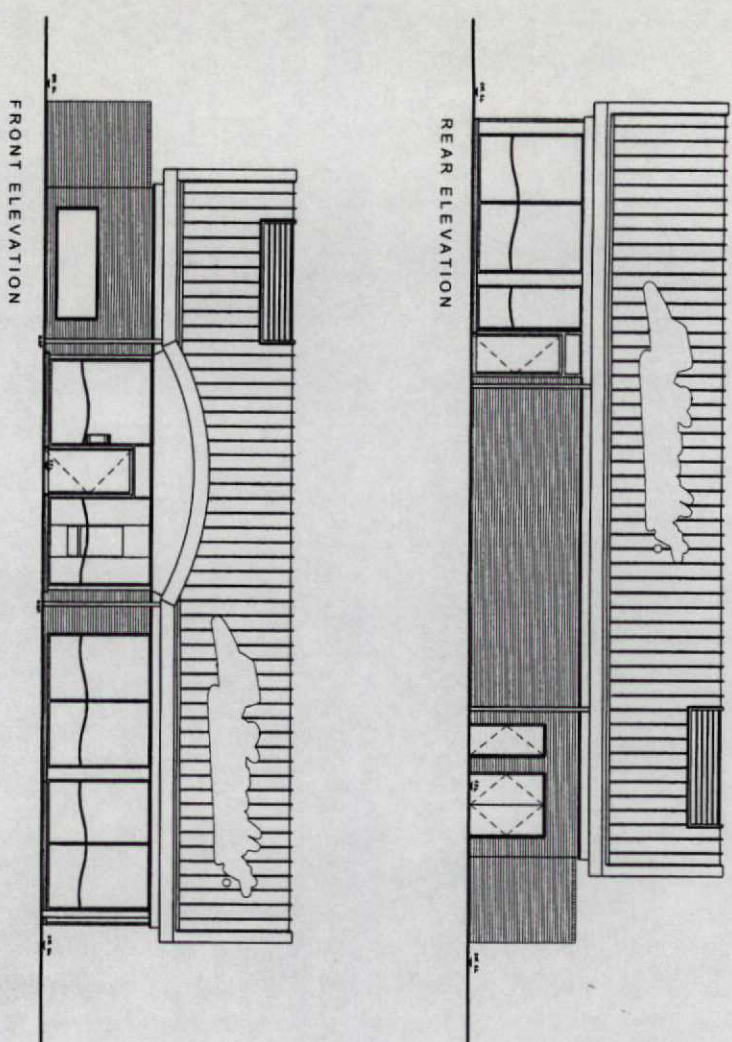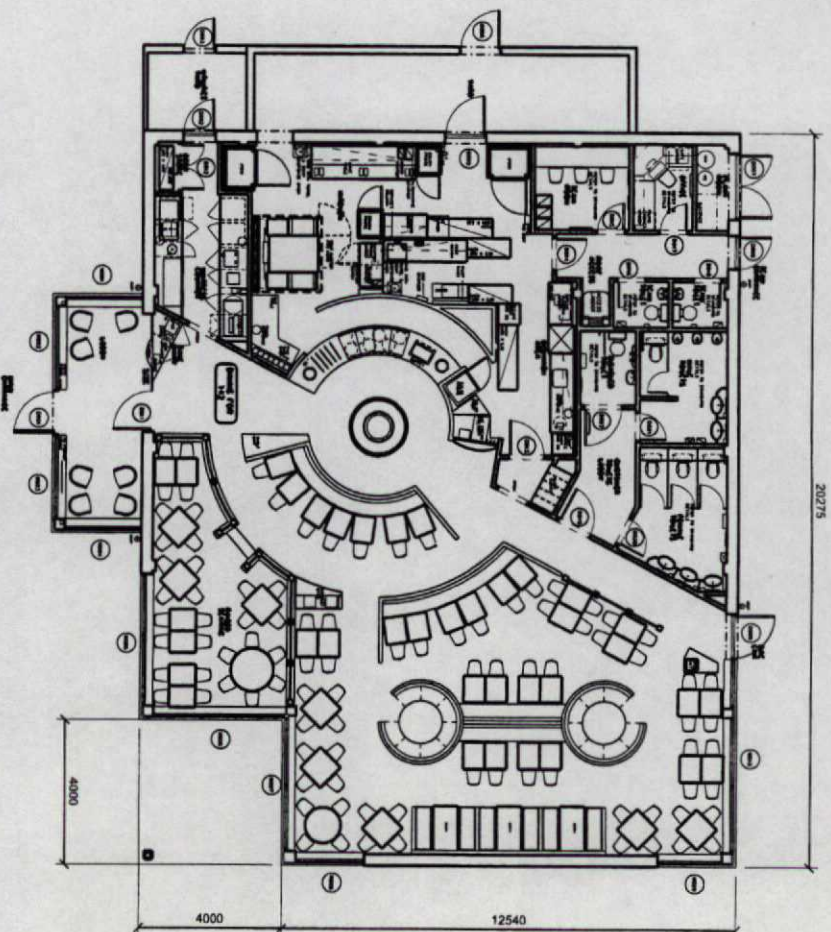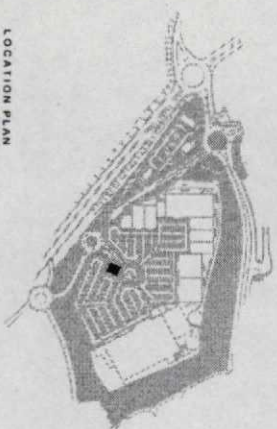

This drawing must not be scaled. Figured dimensions and levels to be used. Any inaccuracies must be notified to the architect.

Detailed drawings and large scale drawings take precedence over smaller drawings.

THIS DRAWING IS COPYRIGHT

Powell Dobson Partnership is the trading name of PDP Architects Ltd a company registered in England and Wales No 3873802. Registered Office PDP Architects Ltd, Charterhouse, Links Business Park, St Mellons, Cardiff CF3 0LX.

PLANNING	X	
DESIGN		
TENDER		
CONSTRUCTION		Approved

POWELL DOBSON PARTNERSHIP
ARCHITECTS
C/O Powell Dobson Partnership, 10000 Wilshire Blvd., Suite 1000
Beverly Hills, California 90210-2671, Tel. 310/276-1100
Fax 310/276-1101, E-mail: info@powelldobson.com

Contract: **Granitecresler Properties (Merthyr Tydfil) Ltd.**
Retail Development Proposals
Fast Food Restaurant Unit (c)

Title: _____

Drawing No. _____
Rev. _____
SP/1066 (05/213)

Scale: 1:100/A1
Date: Nov 2002
Drawn: _____
Checked: _____

POWELL DOBSON PARTNERSHIP
ARCHITECTS

Grant David, Partnership Architects, 10000 Wilshire Blvd., Suite 1000
Beverly Hills, California 90210-2512 and 90210-2513
Tel: (310) 276-0100 Fax: (310) 276-0101 and 909/499-0000

Contract: **Granitecresler Properties (Merthyr Tydfil) Ltd.**
Retail Development Proposals
Fast Food Restaurant Unit (c)

Title: _____

Scale: 1:100/A1
Date: Nov 2002

Drawing No. _____
Rev. _____
SP/0066 (05/213)








Checked: _____

POWELL DOBSON PARTNERSHIP
ARCHITECTS
C/O Powell Dobson Partnership, 10000 Wilshire Blvd., Suite 1000
Beverly Hills, California 90210-3212 and 90210-3213
Tel: (310) 276-0100 Fax: (310) 276-0101 and 310-276-0102

Contract: Grantchester Properties (Merthyr Tydfil) Ltd.
Title: Retail Development Proposals
Fast Food Restaurant Unit (c)

Drawing No. Rev
SP1066 (05) 213

Scale: 1:100/A1
Date: Nov 2002
Drawn:
Checked:

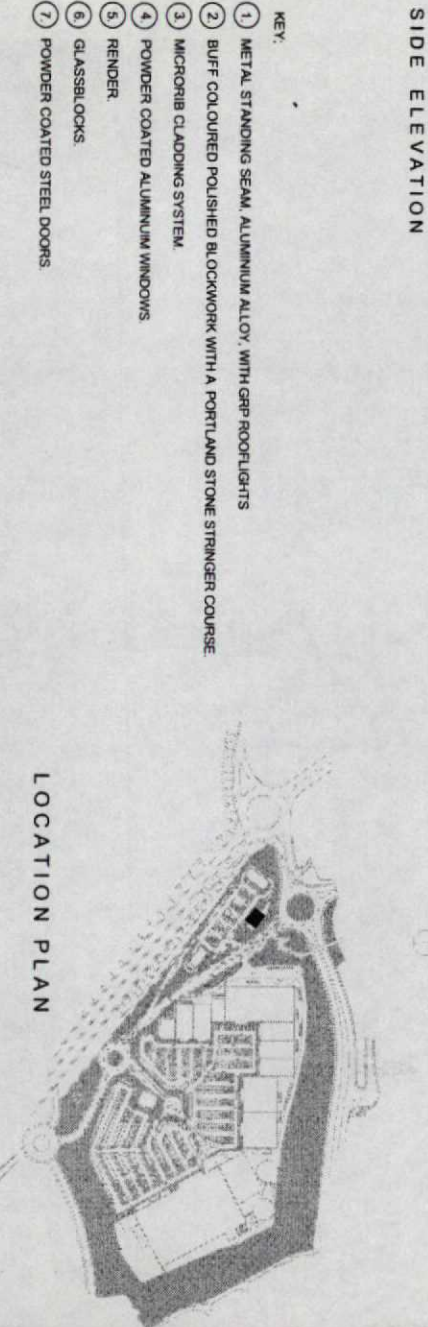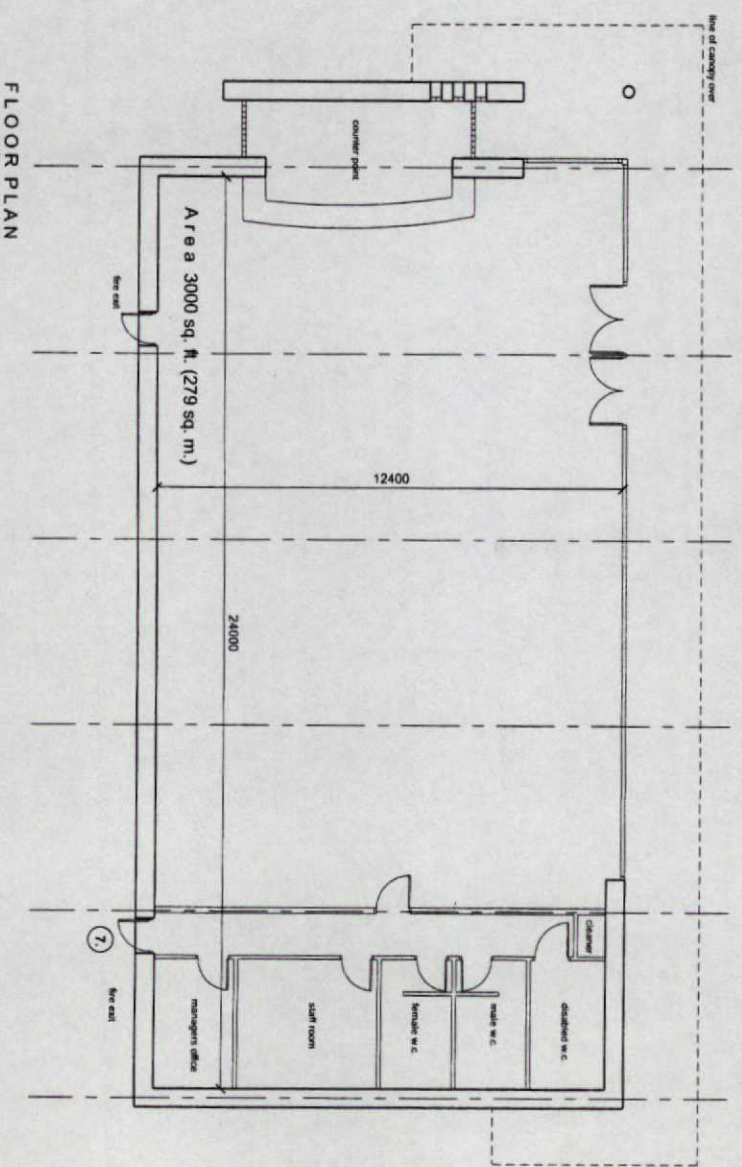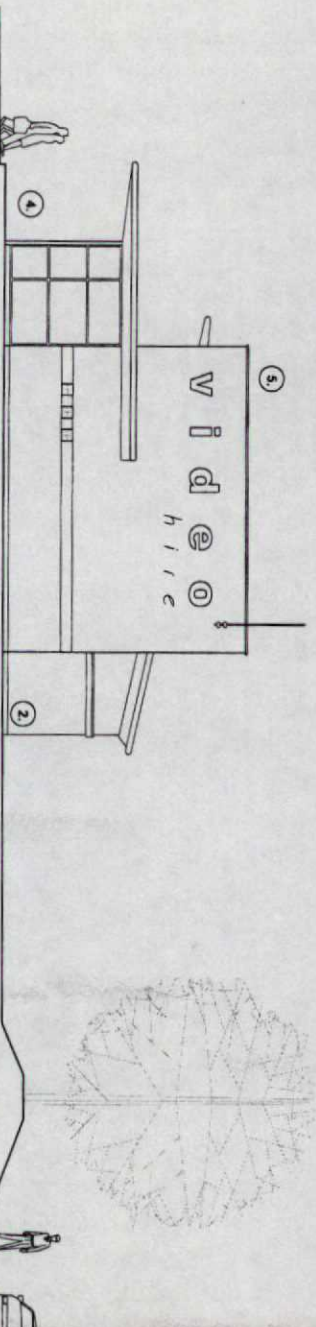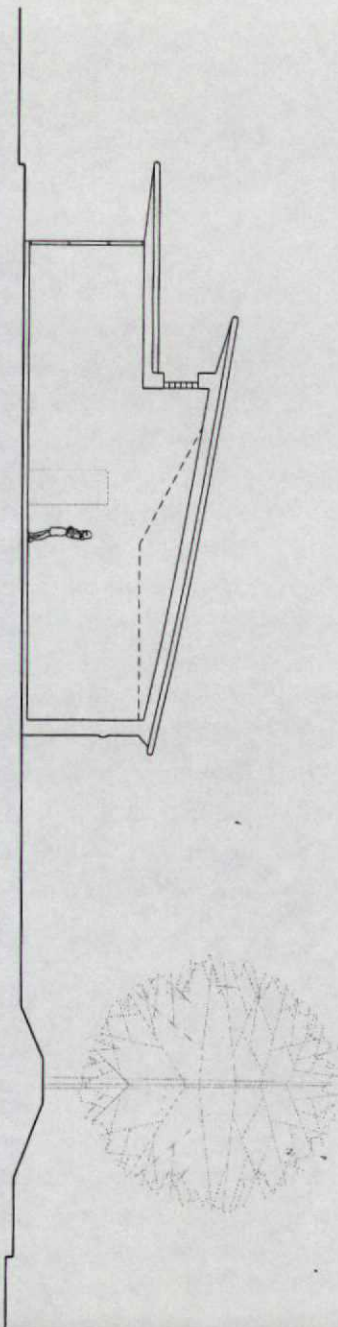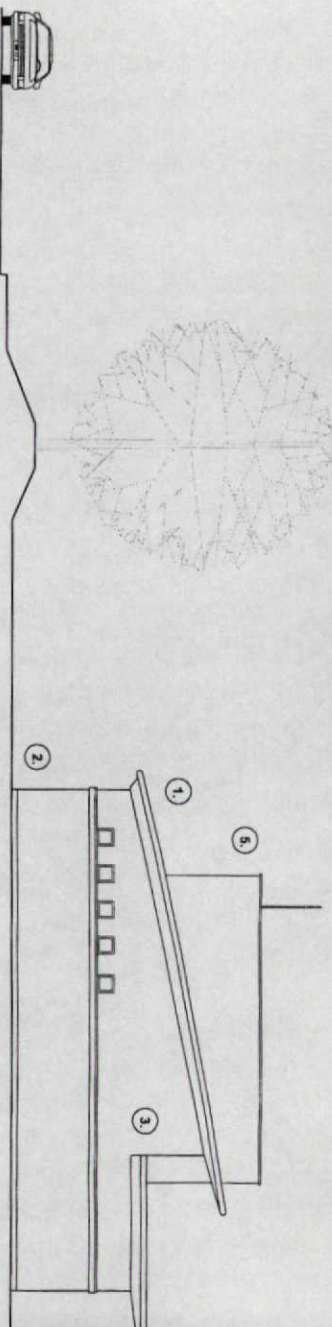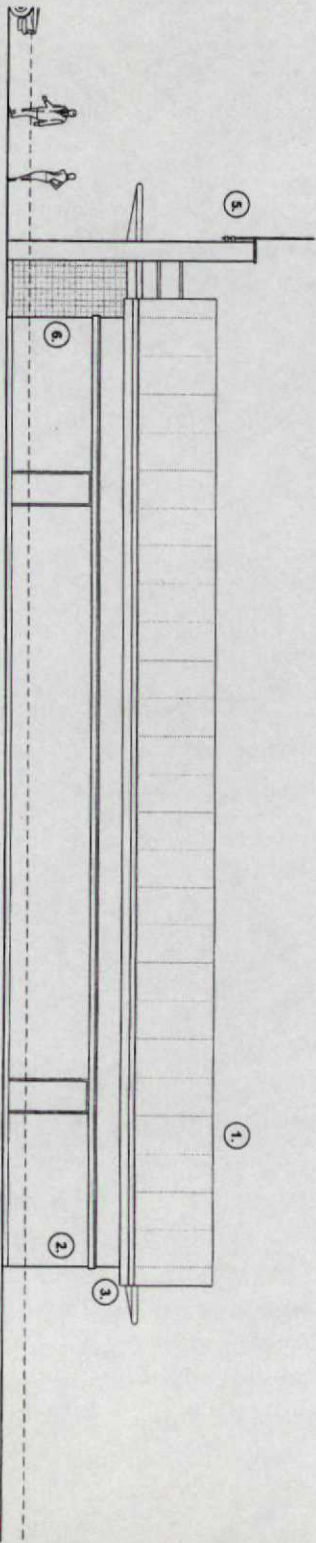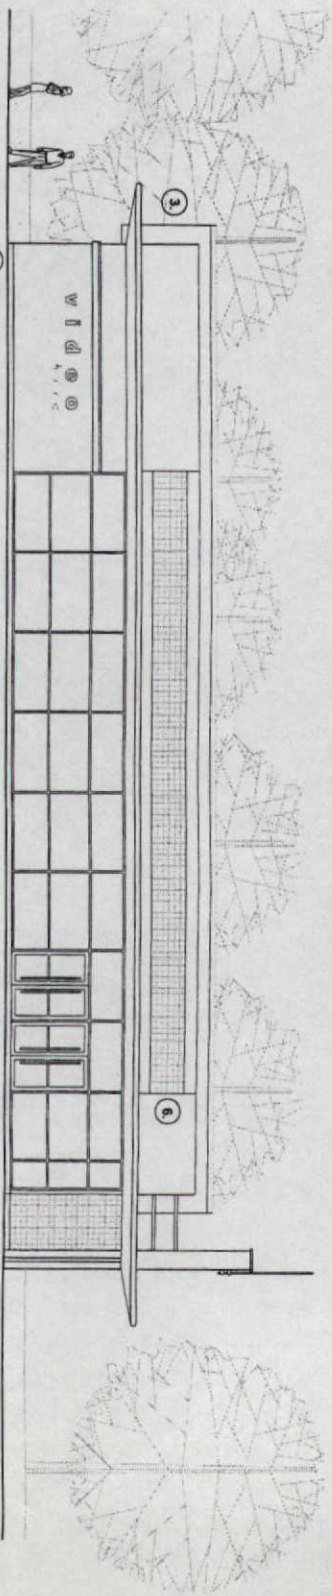

This drawing must not be scaled.
Figured dimensions and levels to be used.
Any inaccuracies must be notified to the architect.
Detail drawings and large scale drawings take precedence over smaller drawings.

Revisions:

THIS DRAWING IS COPYRIGHT

PLANNING	X
DESIGN	
TENDER	
CONSTRUCTION	Approved


POWELL DOBSON PARTNERSHIP
ARCHITECTS

Cardiff Office: Charterhouse, Links Business Park, Torfaen Road, St Mellons, Cardiff, CF3 0LT
Tel: (01793) 207930/3 Fax: (01793) 207912/12 Email: enquiries@pdparch.co.uk
Swansea Office: 3rd Floor Suite, Sun Alliance House, 168-167 St Helen Road, Swansea SA1 4DQ
Tel: (01792) 644884 Fax: (01792) 644887 Email: swansea@pdparch.co.uk

Contract: Grantchester Properties (Merthyr Tydfil) Ltd.
Retail Development Proposals
Proposed Video Hire Unit

Drawing No.	Rev.
SP1066 (05) 214	-

Scale: 1:200 @ A3
Date: Nov 2002
Drawn: SMF
Checked:

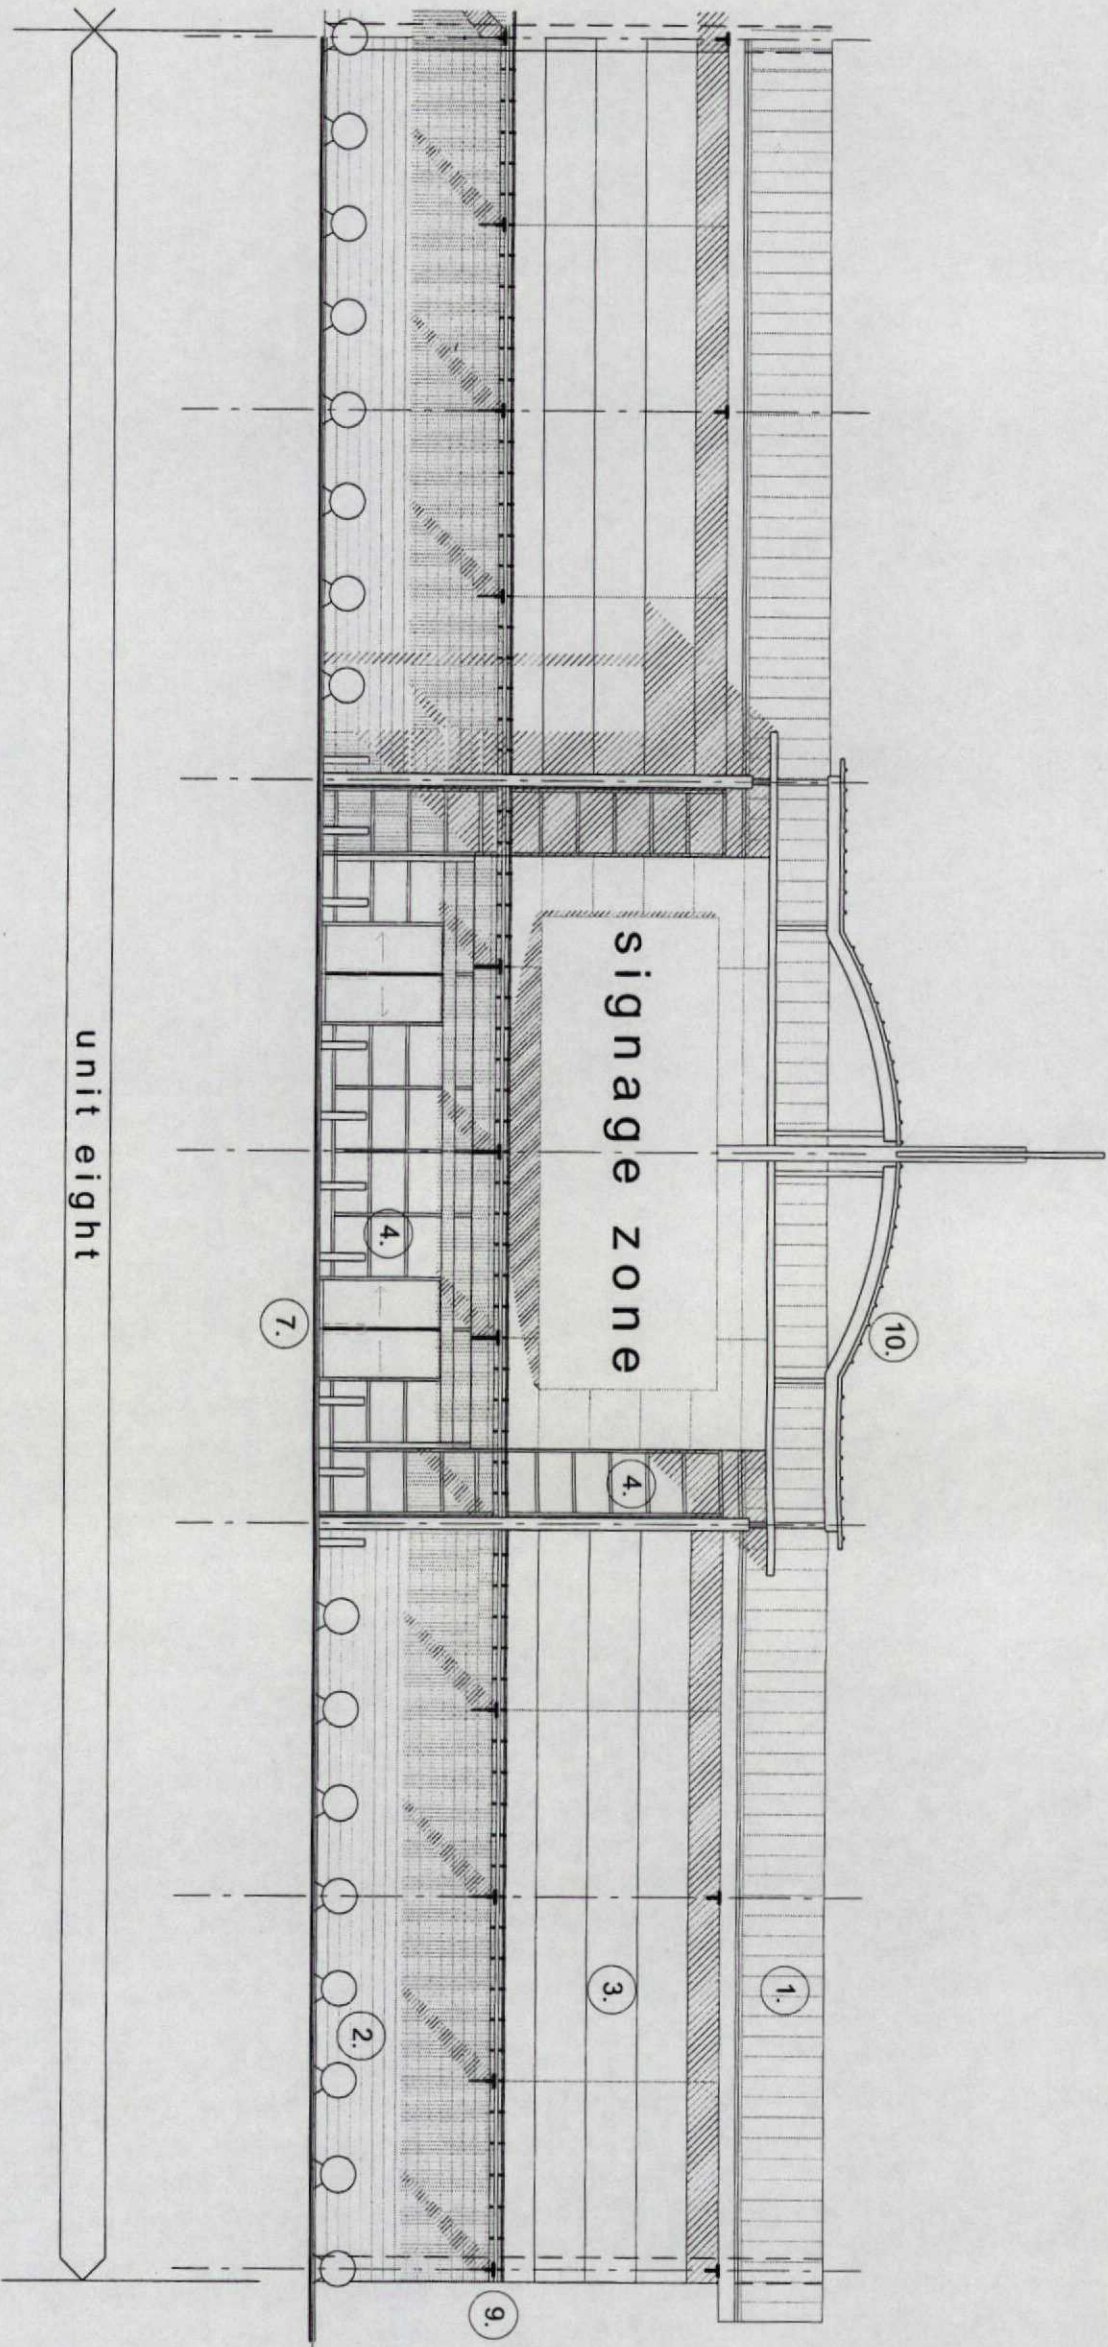

KEY:

- 1. METAL STANDING SEAM, ALUMINIUM ALLOY, WITH GRP ROOFLIGHTS
- 2. BUFF COLOURED POLISHED BLOCKWORK WITH A PORTLAND STONE STRINGER COURSE.
- 3. MICRORIB CLADDING SYSTEM.
- 4. POWDER COATED ALUMINIUM WINDOWS.
- 7. POWDER COATED STEEL DOORS.
- 9. GLAZED CANOPY.
- 10. METALWORK FEATURE.

This drawing must not be used for any other purpose without the written consent of the architect. Any use of this drawing for any other purpose is a breach of the architect's contract and may be a criminal offence under the Copyright, Designs and Patents Act 1988.

PLANNING	X
DESIGN	
TENDER	
CONSTRUCTION	

POWELL DAVISON PARTNERSHIP		Drawing No.	Rev.
Architects		SH 0066 (01/2/15)	
Grantham Properties (Mersey) (Yell) Ltd		Scale	1:50 @ A3
Retail Development Proposals		Date	Nov 2012
Typical Elevation Treatment		Drawn	PS
		Checked	