




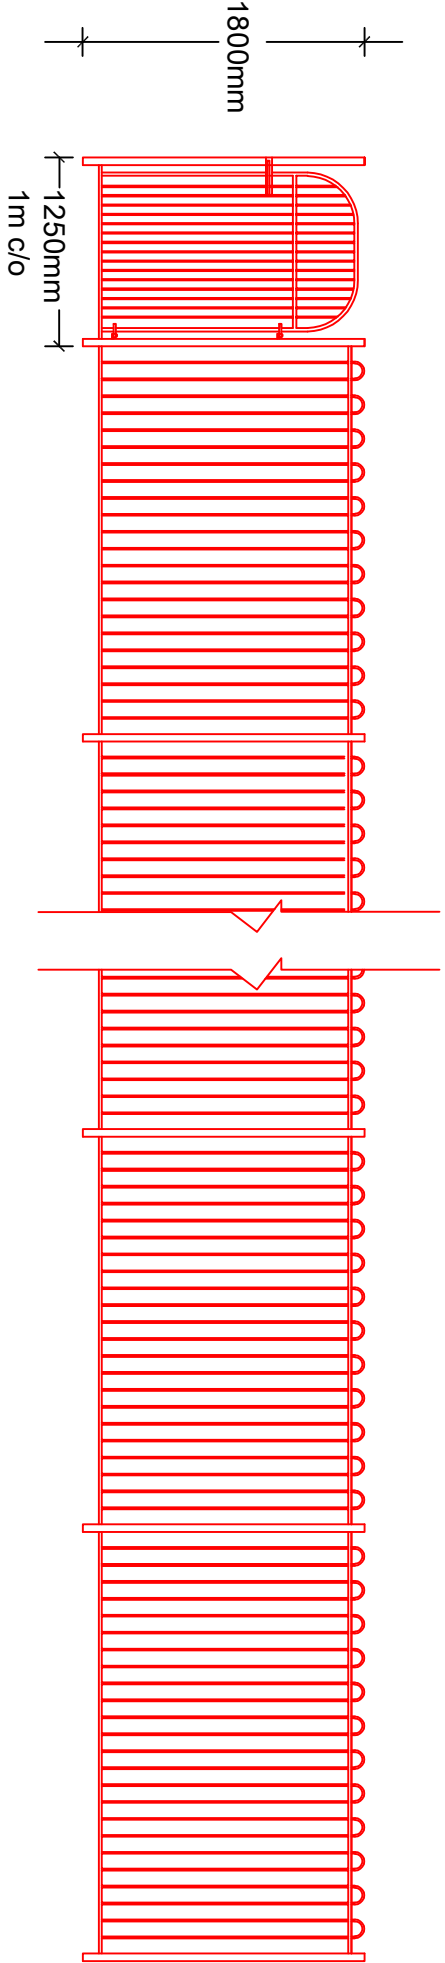


Proposed Fence - example of fence with wall not in place

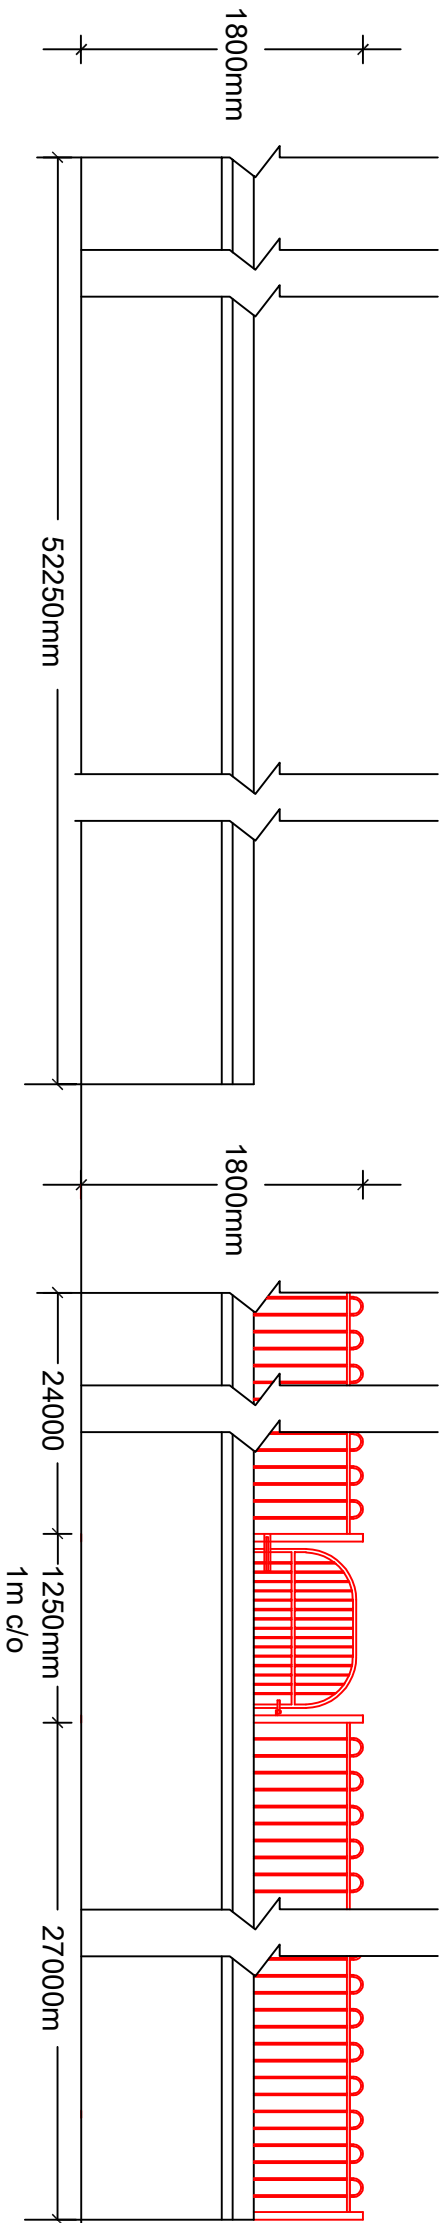

Existing South-West Elevation - Elevation B

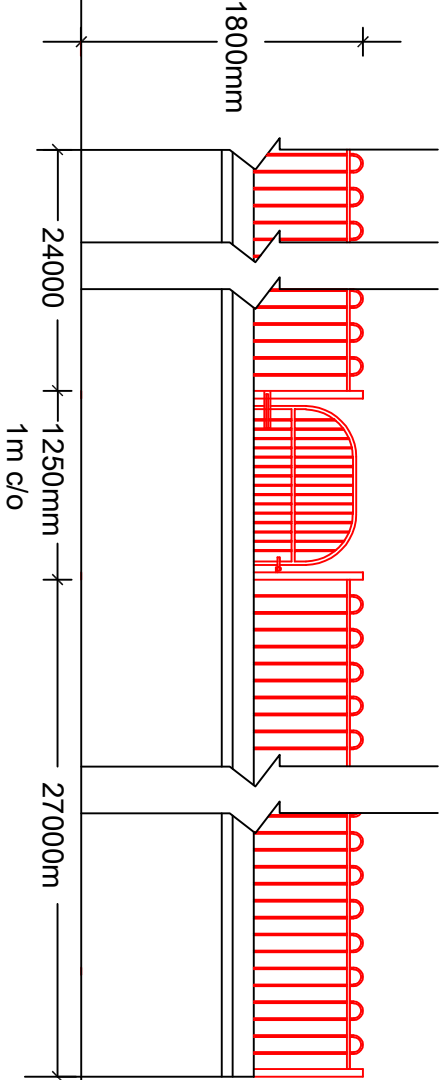

Proposed South-West Elevation - Elevation B

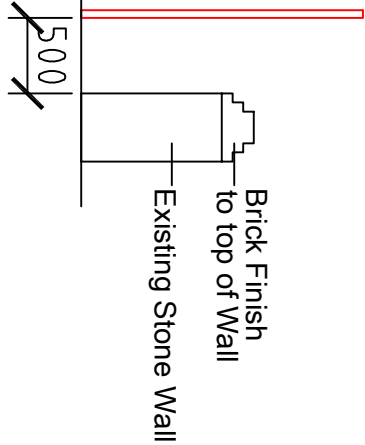

Section through showing distance between proposed fence and existing wall

Job	Title	Corporate Property	Scale			FIGURED DIMENSIONS MUST BE TAKEN NOT SCALED MEASUREMENTS. ANY DISCREPANCIES IN THIS DRAWING MUST BE REPORTED IMMEDIATELY TO THE ARCHITECT. CONTRACTORS MUST CHECK ALL DIMENSIONS ON SITE.		
			Date	1/50	@ A3			
			Drawn	July 2021				
			Checked					
Proposed Canopy and Boundary Fence	Existing and Proposed South - West Boundary of School - Elevation B.	Unit 5 Triangle Business Park Pentrebach Merthyr Tydfil CF48 4TQ	Job. Ref.	Dwg No.	Rev.	Job. Ref.	Dwg No.	Rev.
Cyfarthfa Infants School, Norman Terrace, Merthyr Tydfil, CF47 8SD			2021-042	06(P)				