



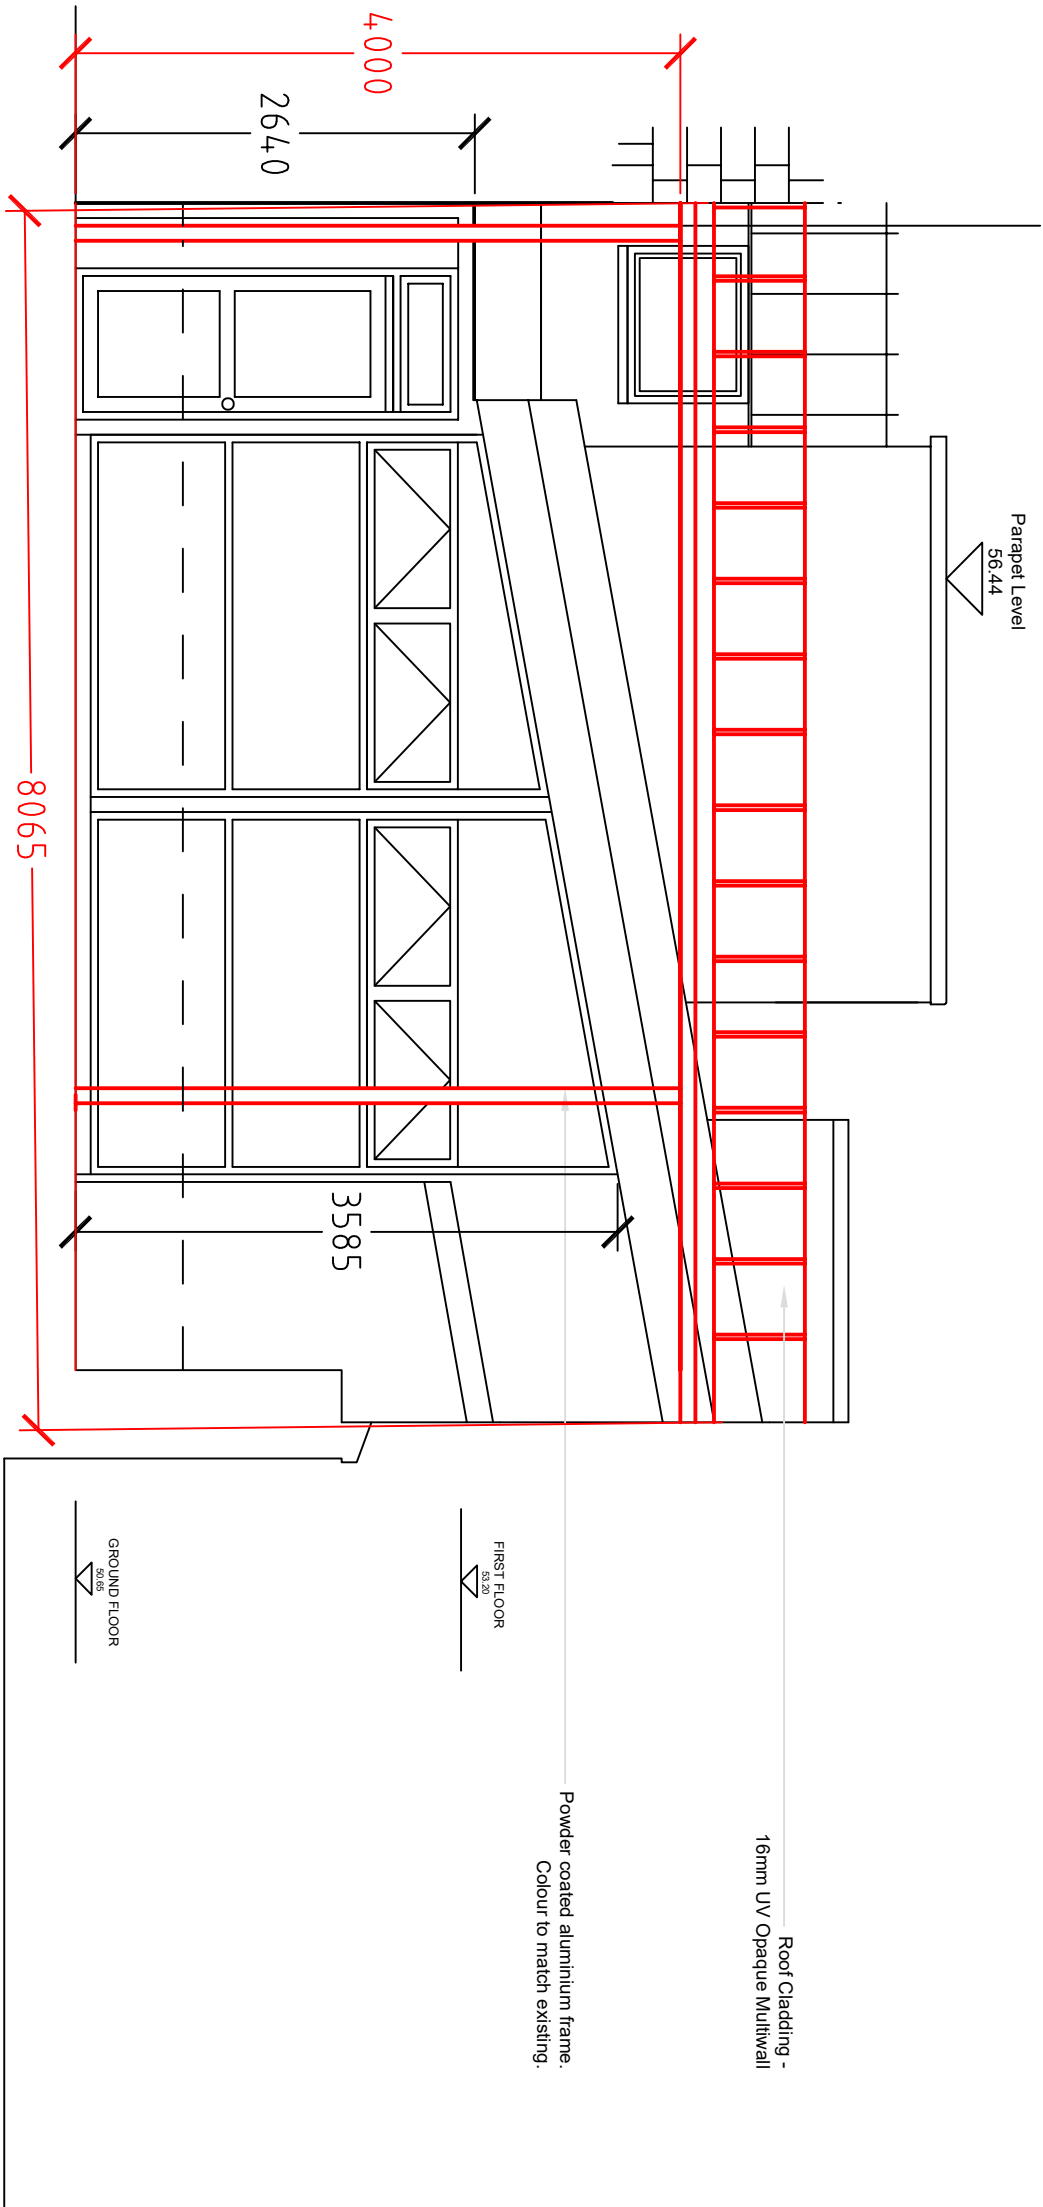

Proposed North west elevation

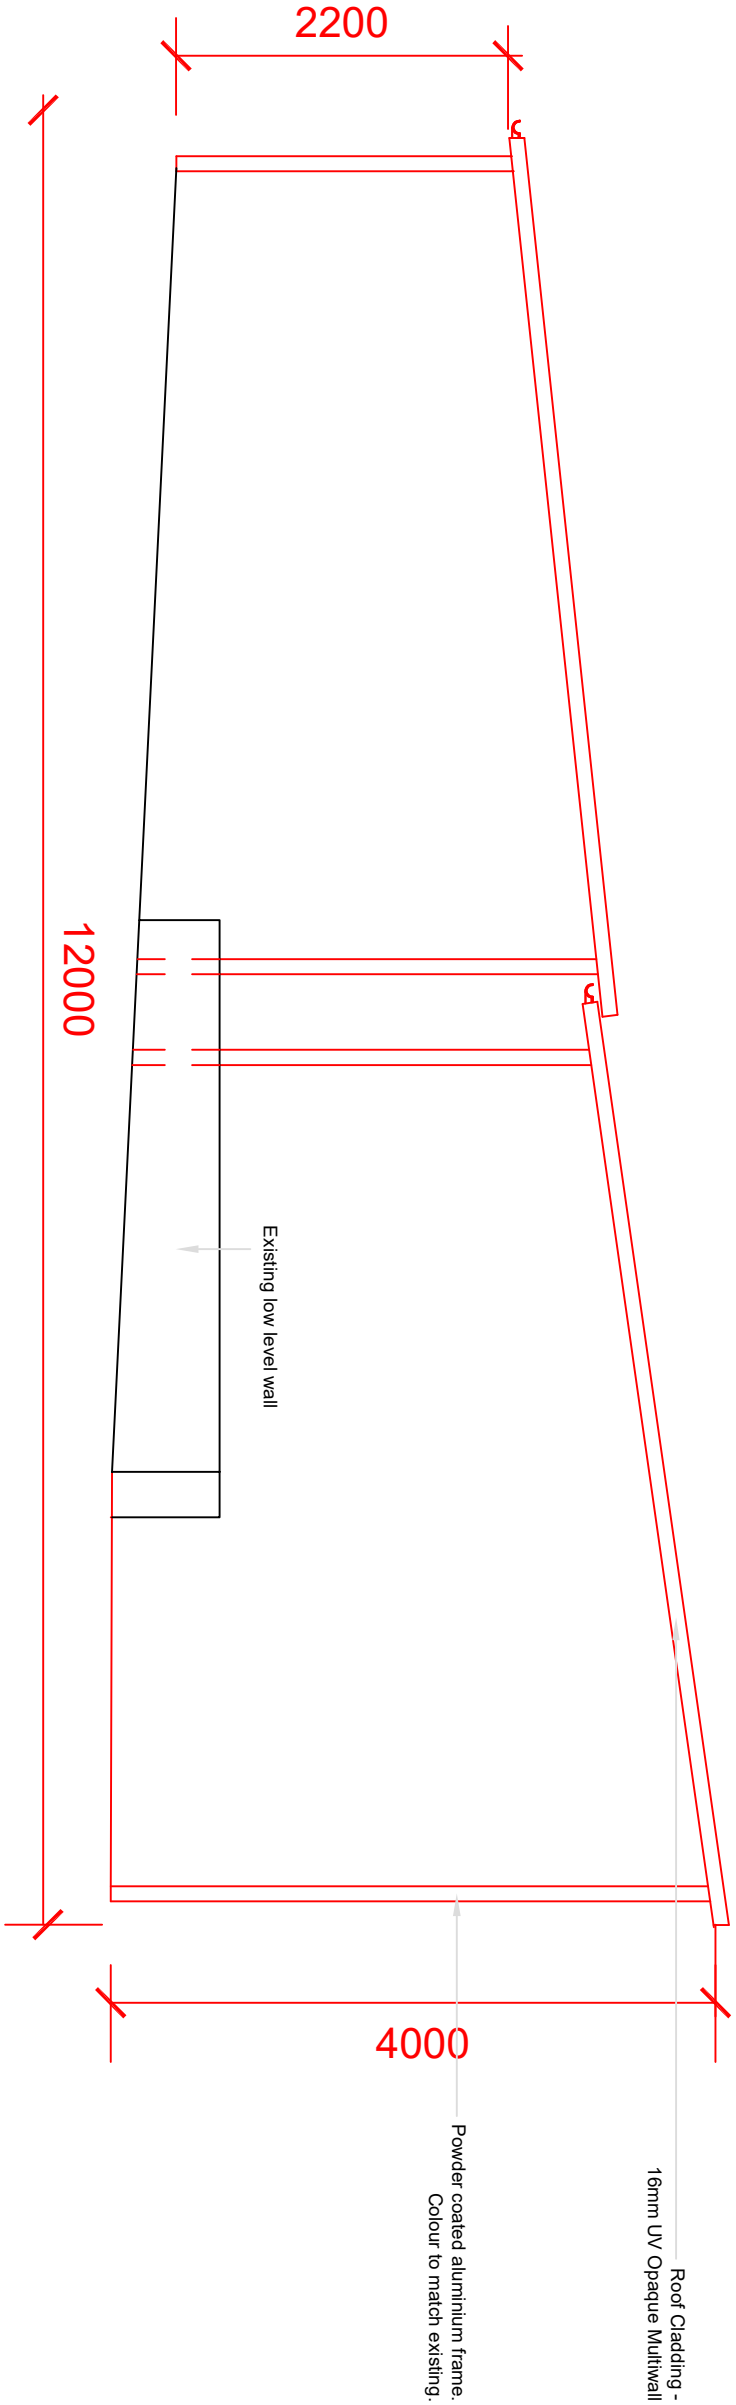

Elevation of Canopy

FIGURED DIMENSIONS MUST BE TAKEN
NOT SCALED MEASUREMENTS.
ANY DISCREPANCIES IN THIS DRAWING
MUST BE REPORTED IMMEDIATELY TO
THE ARCHITECT.
CONTRACTORS MUST CHECK ALL
DIMENSIONS ON SITE.

Job Ref.	Dwg No.	Rev.
Corporate Property		
Unit 5		
Triangle Business Park		
Pentrebach		
Merthyr Tydfil		
CF48 4TQ		
Job		
Proposed Canopy and Boundary Fence		
Cyfarthfa Infants School,		
Norman Terrace,		
Merthyr Tydfil,		
CF47 8SD		
Title		
Proposed North-West Elevation		
and		
Proposed Elevation of Canopy		
Scale		
1/50 @ A3		
Date		
July 2021		
Drawn		
Checked		
Job Ref.		
2021-042		
Dwg No.		
03(P)		
Rev.		