



Job Ref.	Dwg No.	Rev.

FIGURED DIMENSIONS MUST BE TAKEN
NOT SCALED MEASUREMENTS.
ANY DISCREPANCIES IN THIS DRAWING
MUST BE REPORTED IMMEDIATELY TO
THE ARCHITECT.
CONTRACTORS MUST CHECK ALL
DIMENSIONS ON SITE.

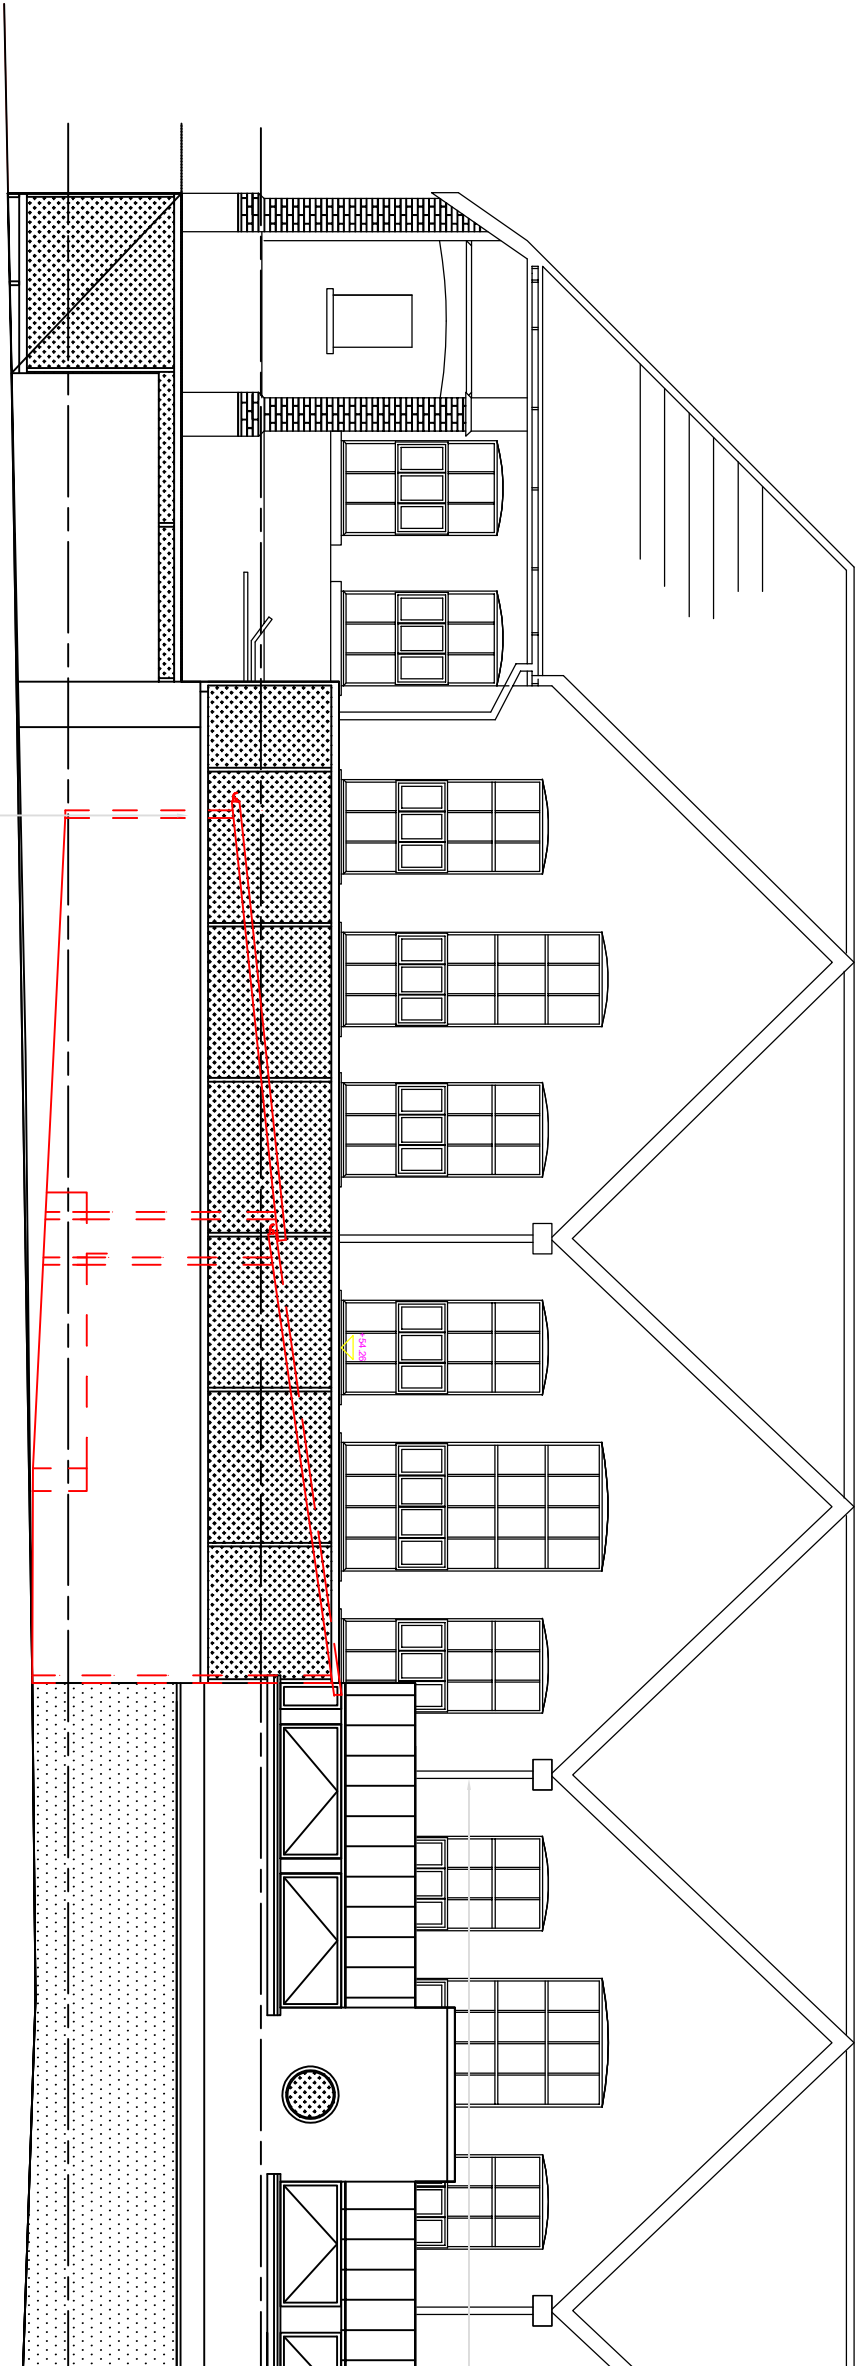

Proposed South-West Elevation

South west elevation

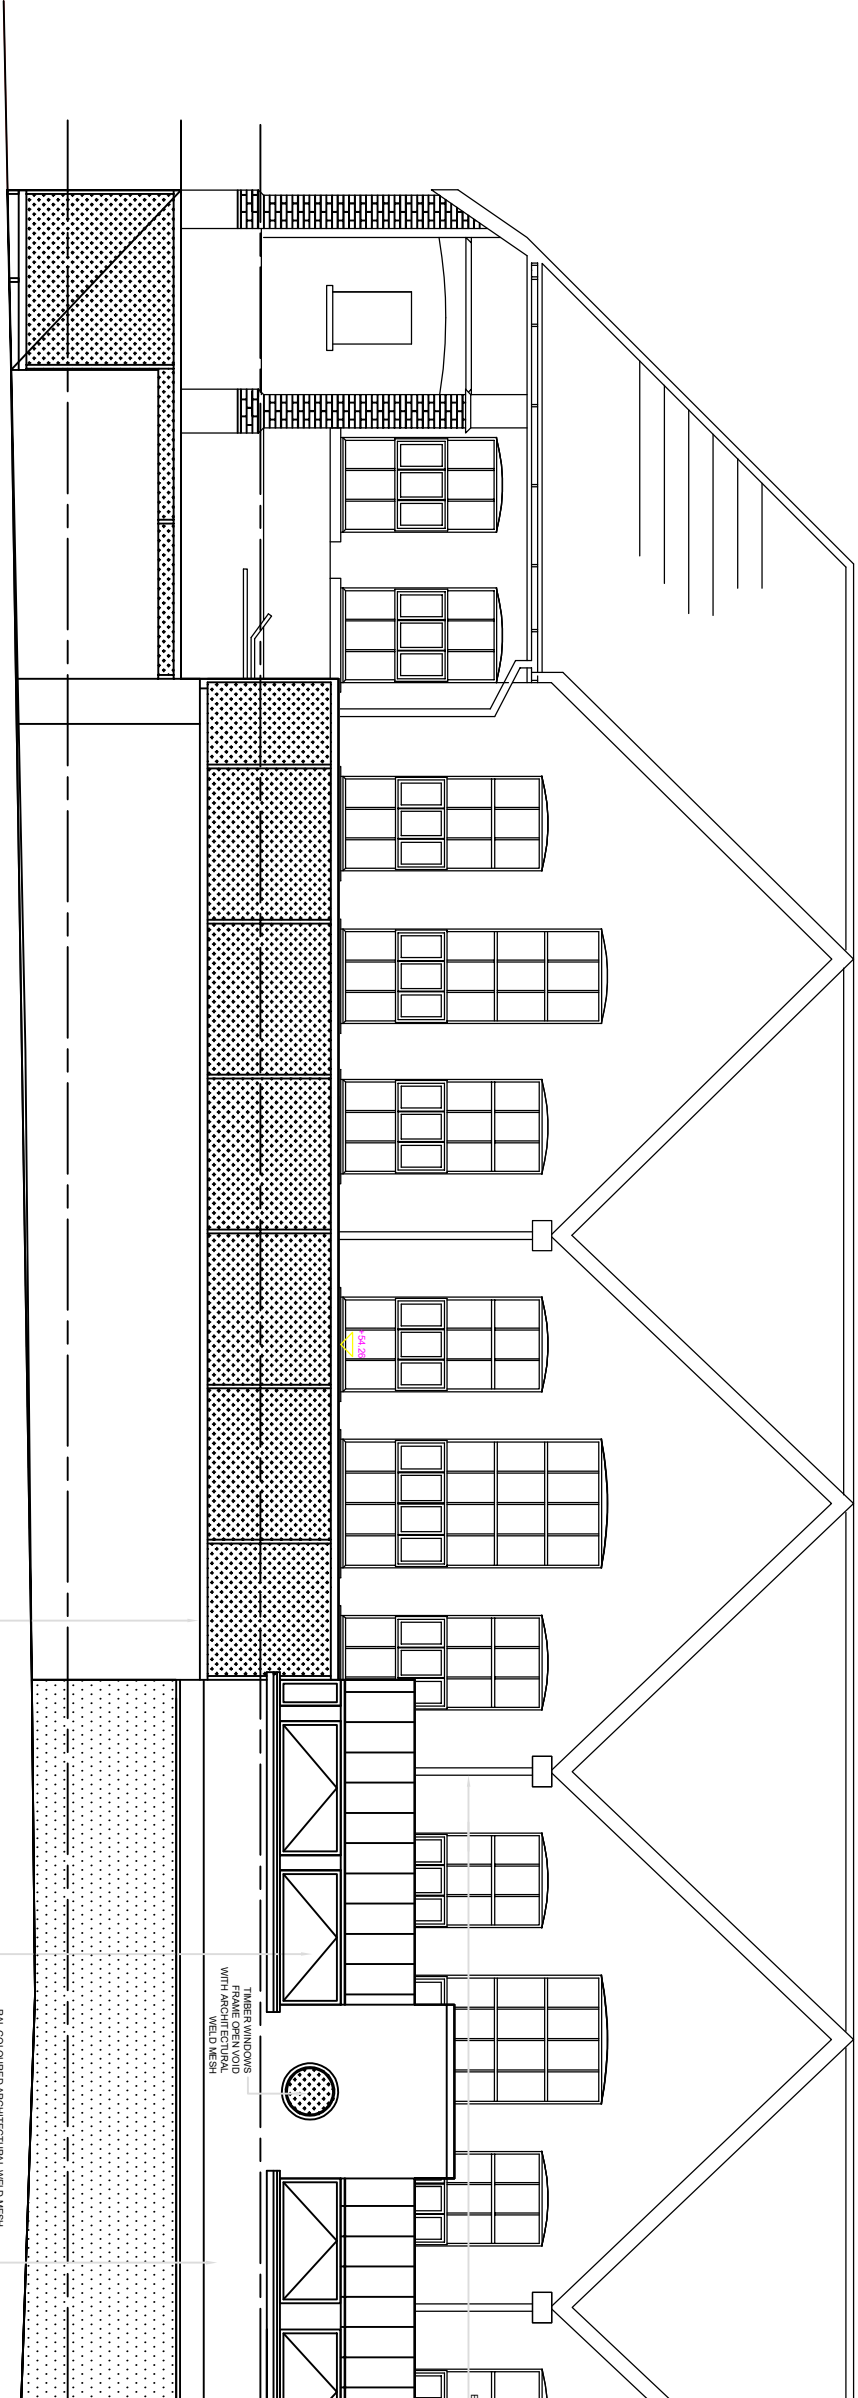

Existing South-West Elevation

Job	Corporate Property		
	Unit 5		
	Triangle Business Park		
	Pentrebach		
	Merthyr Tydfil		
Title	CF48 4TQ		
	Proposed Canopy and Boundary Fence		
	Cyfarthfa Infants School,		
	Norman Terrace,		
	Merthyr Tydfil,		
Job Ref.	CF47 SSD		
	Existing and Proposed		
	South-West Elevations		
	Scale		
	1/100 1/200 @ A3		
Dwg No.	Date		
	July 2021		
	Drawn		
	Checked		
	Job Ref.		
Rev.	2021-042		
	Dwg No.		
	04(P)		
	Rev.		