




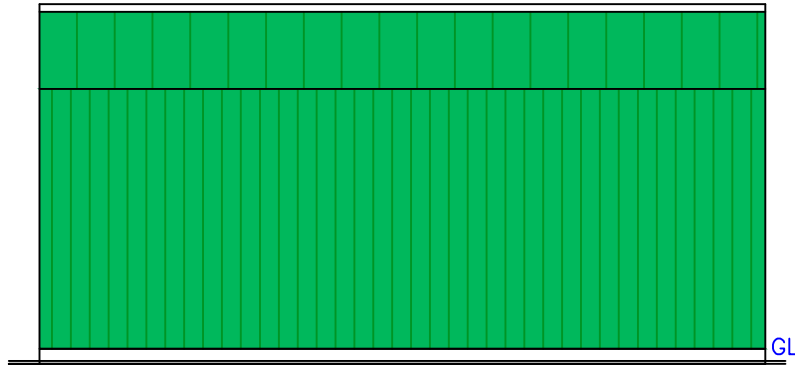


Proposed New Dugout
Rear Elevation
1:50

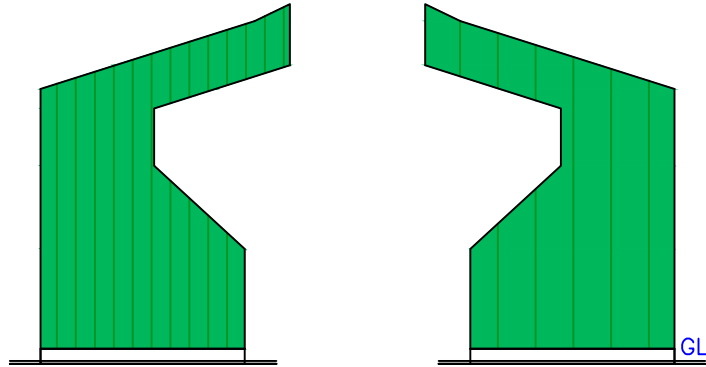

Proposed New Dugout
End Elevations
1:50

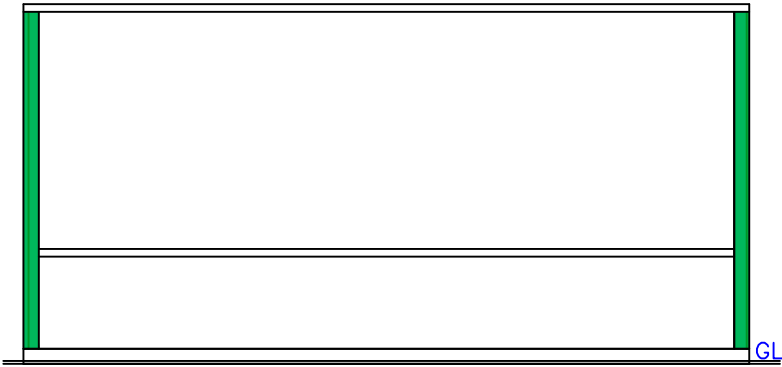


Proposed New Dugout
Front Elevation
1:50

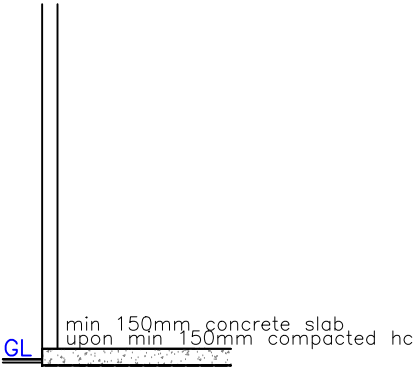


Proposed Section
1:50


Floodlighting Equipment
12 x 10m Masts (M1-M12)
Each carrying the following Floodlights :-
M1-M4 & M7-M10
...2 x Siteco SiCompact 31 Maxi PL32
M5, M6, M11 & M12
...1 x Siteco SiCompact 31 Maxi PL32
Siteco LED - 4,000K CRI 70
Illuminance Levels
Initial -
(100hrs) E.i.ave = 124Lux
Maintained -
(50,000hrs) E.i.ave = 112Lux
Uniformity
Emin/Eave = 0.51
Grid values in Lux(initial).
Grid interval = 5m.
Contour values in Lux (initial).
Contours: 5, 15, 25, 50 Lux.
Maintenance Factor = 0.90
(Based on a cleaning interval of 2 years)

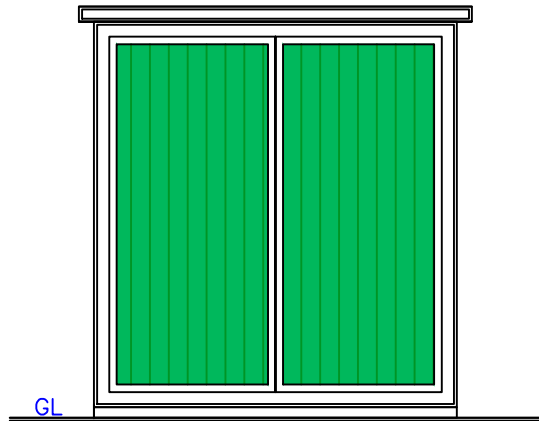


Proposed Front Elevation
1:50

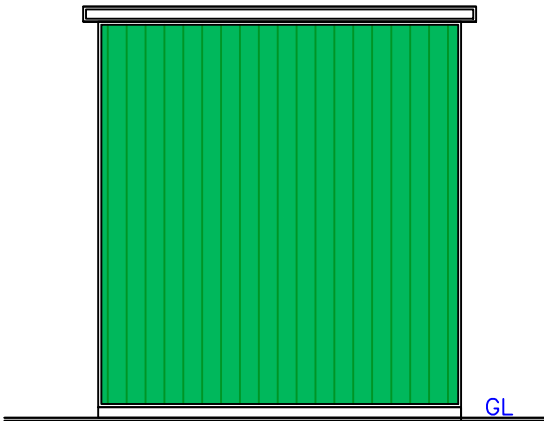


Proposed Rear Elevation
1:50

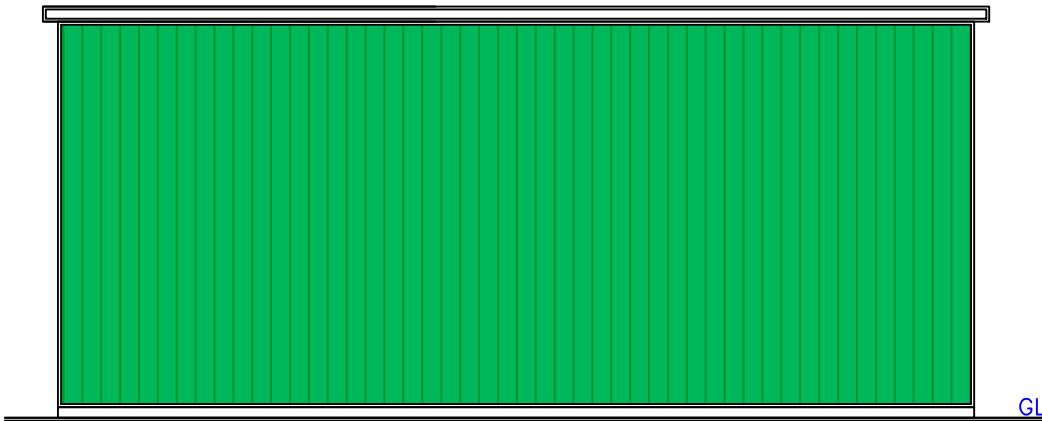

Proposed Side Elevation
1:50

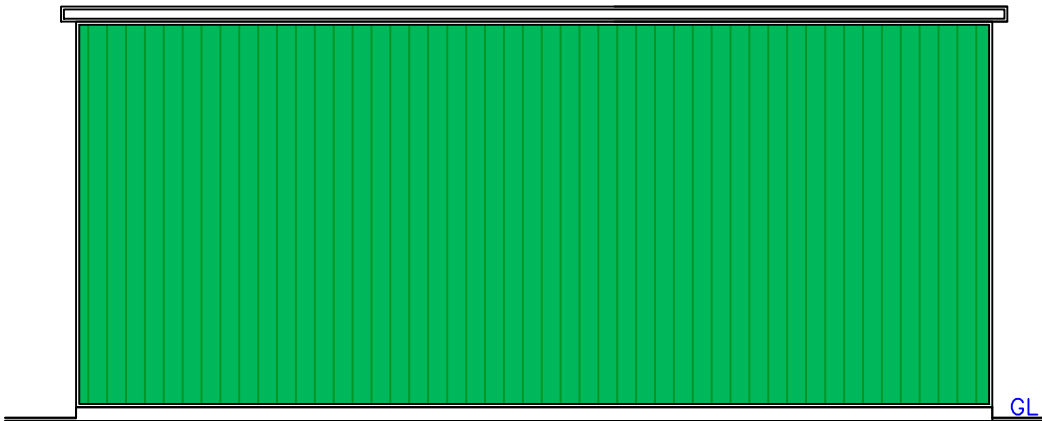

Proposed Side Elevation
1:50

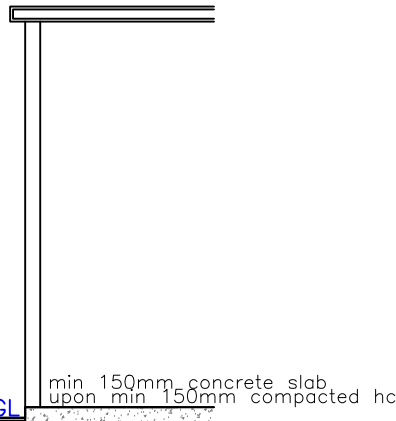


Proposed Section
1:50




Proposed Pitch
Perimeter Barrier




Proposed High Ball
Fence Behind Goals
Image

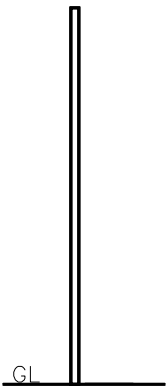

Proposed High Ball
Fence Behind Goals
Section
1:100

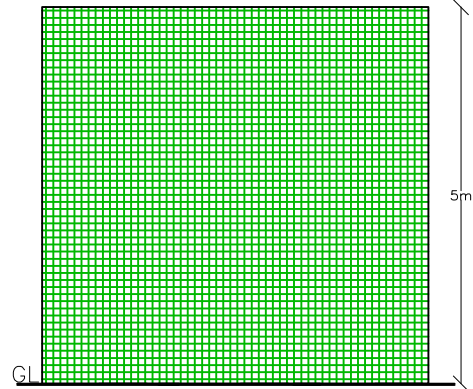

Proposed High Ball
Fence Behind Goals
Elevation
1:100

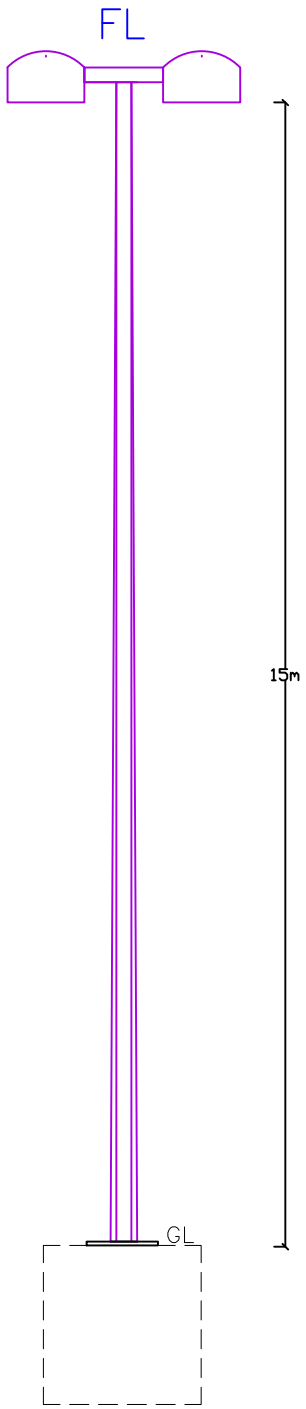

Proposed Flood Light Elevation
[1:100]



Utopia Design

Architectural Services

Utopia Design

Architectural Services

Building Planning Application Support

Paul Thomas: BSc (Hons)

Tel: 01685 559230. Mob: 07908 725065

e-mail: utopiadass@hotmail.com

Issued Only for Purpose Indicated

Drawing Status: FOR PLANNING PURPOSES ONLY

Client

Afon Taf Playing Fields

Afon Taf School

Troedyrhiw

Merthyr Tydfil

CF48 4ED

307257, 201744

Project

New Synthetic Football Pitch with Flood Lights

Drawn by

PT

Date

JULY 24

Scale

1:50

1:100

Title

Paper

A2

Drwg No

AFON TAF 01

Proposed Plans,
Elevations & Sections