


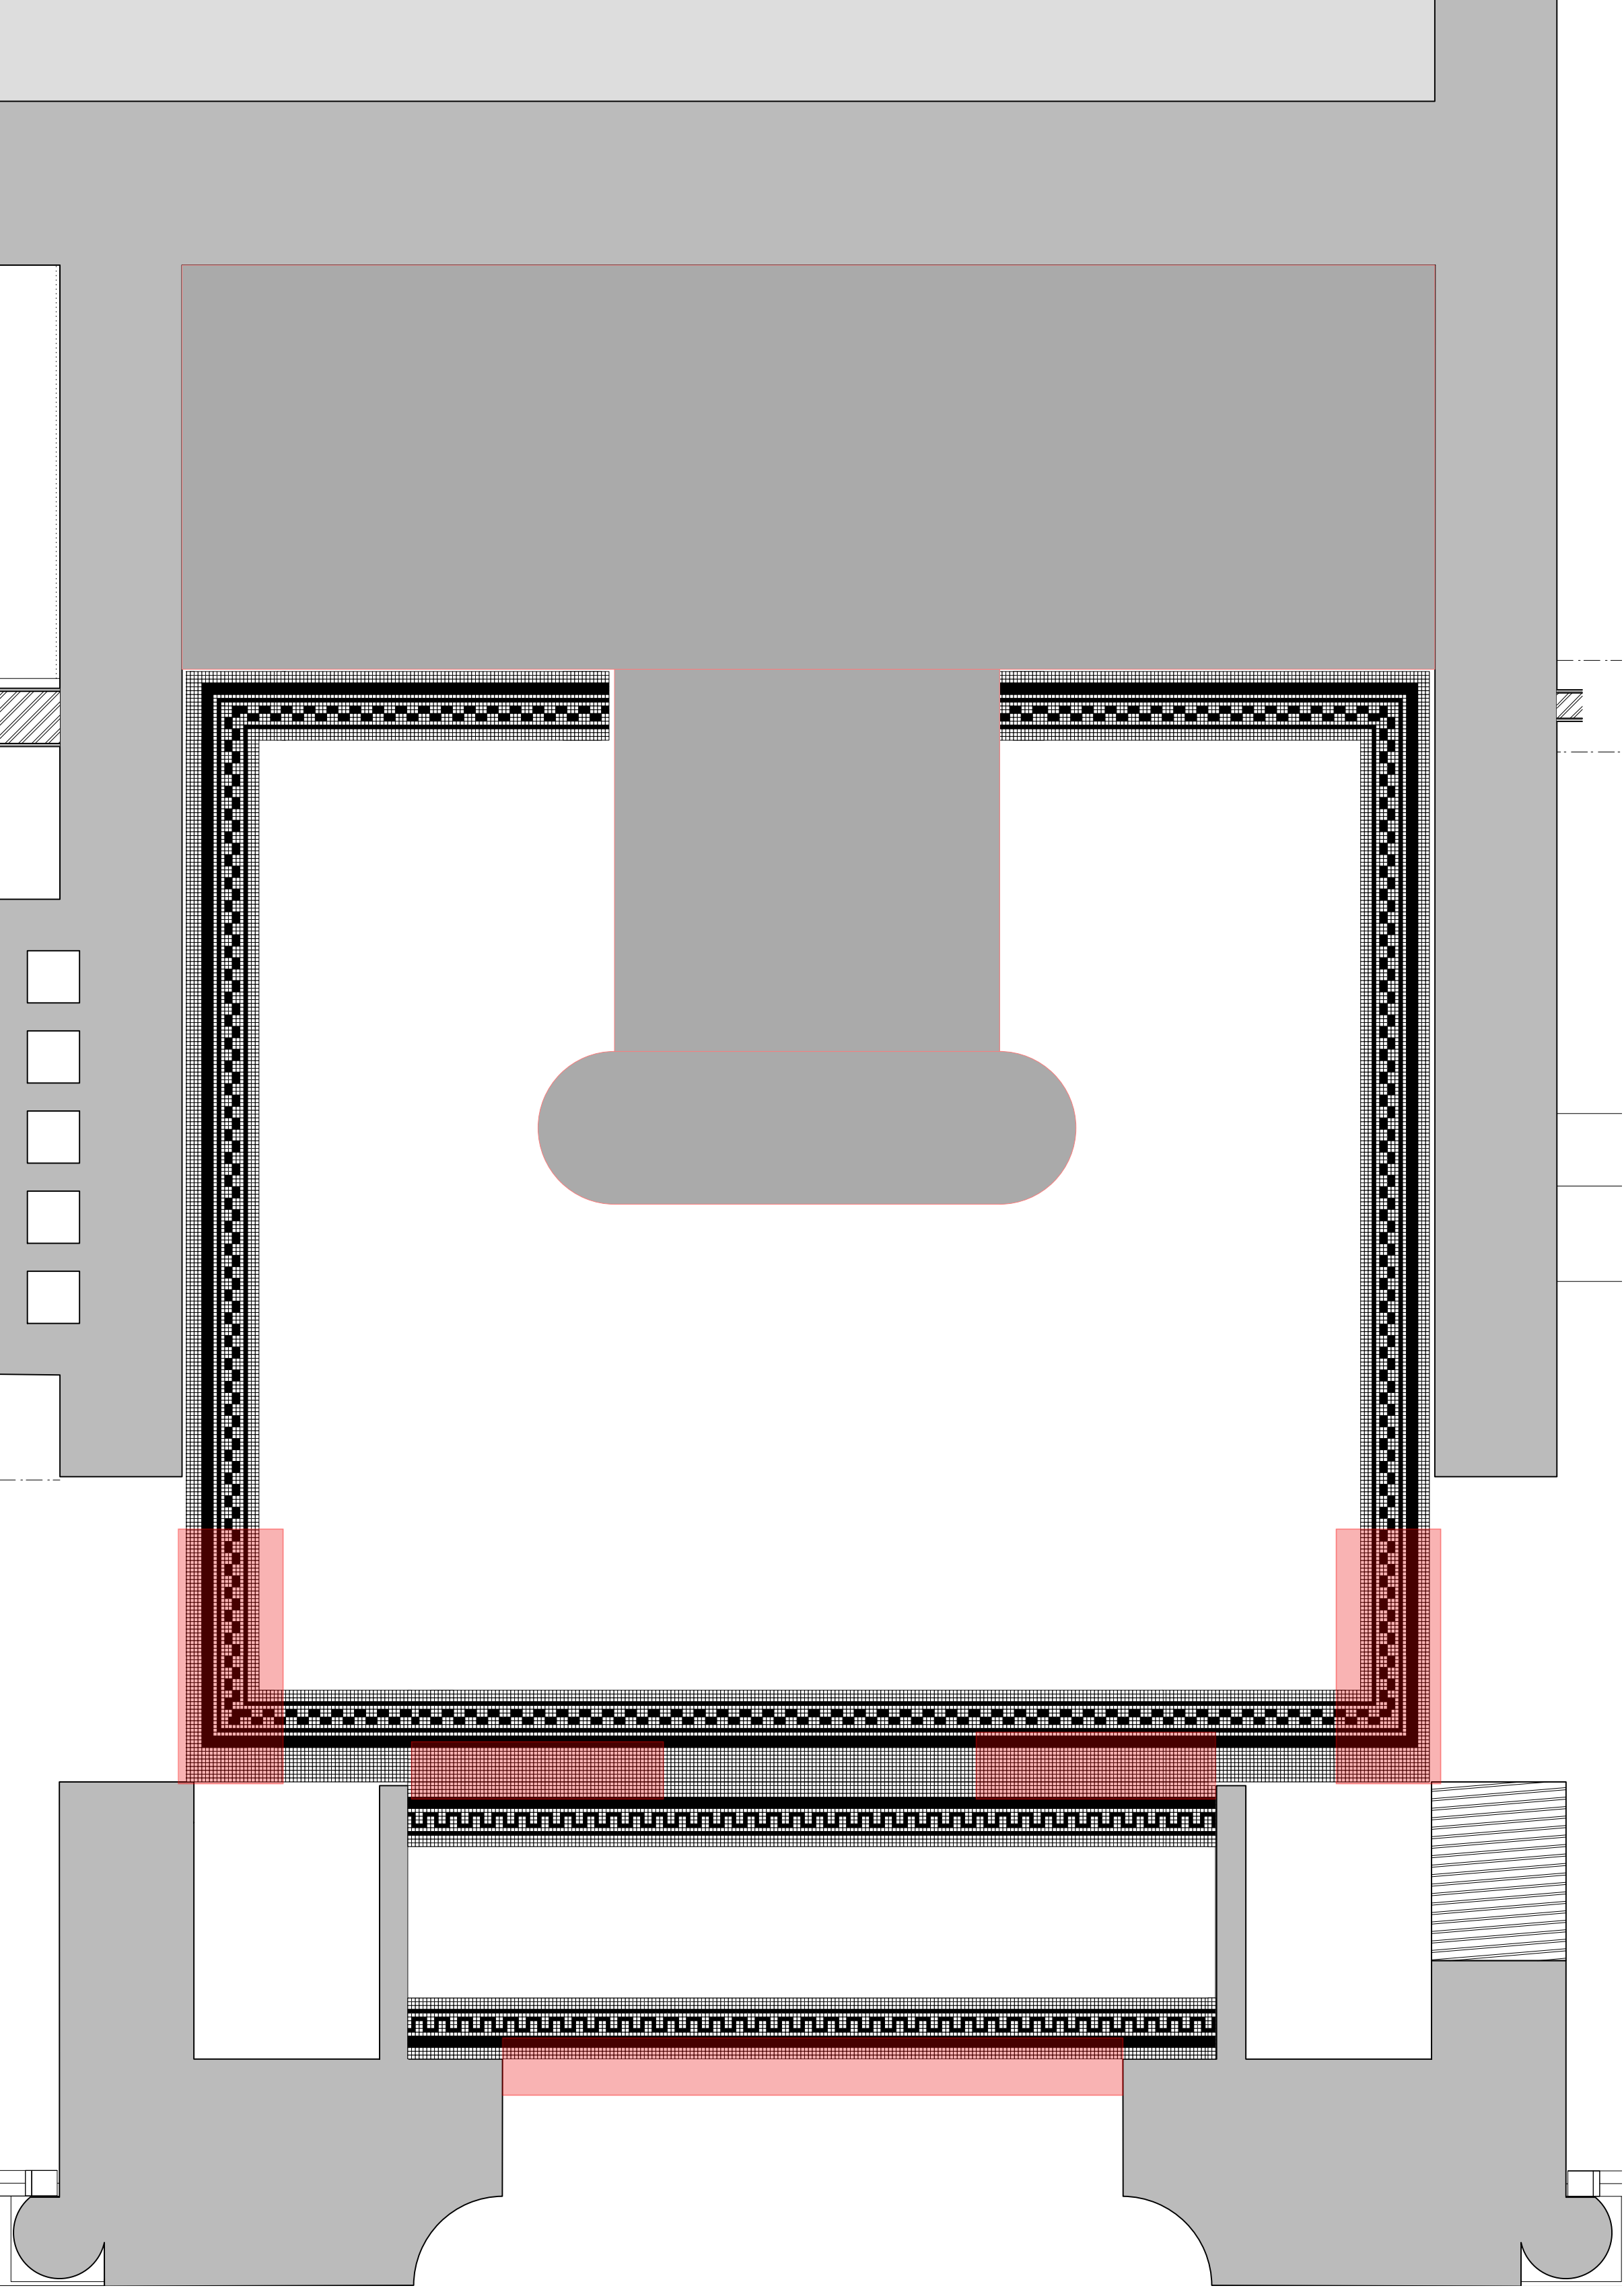


A 563.1 GROUND FLOOR PLAN
SCALE 1:20 @ A1, 1:40 @ A3

- DAMAGED/ MISSING TILES



A 563.2 SITE PHOTOS
EXISTING CONDITION

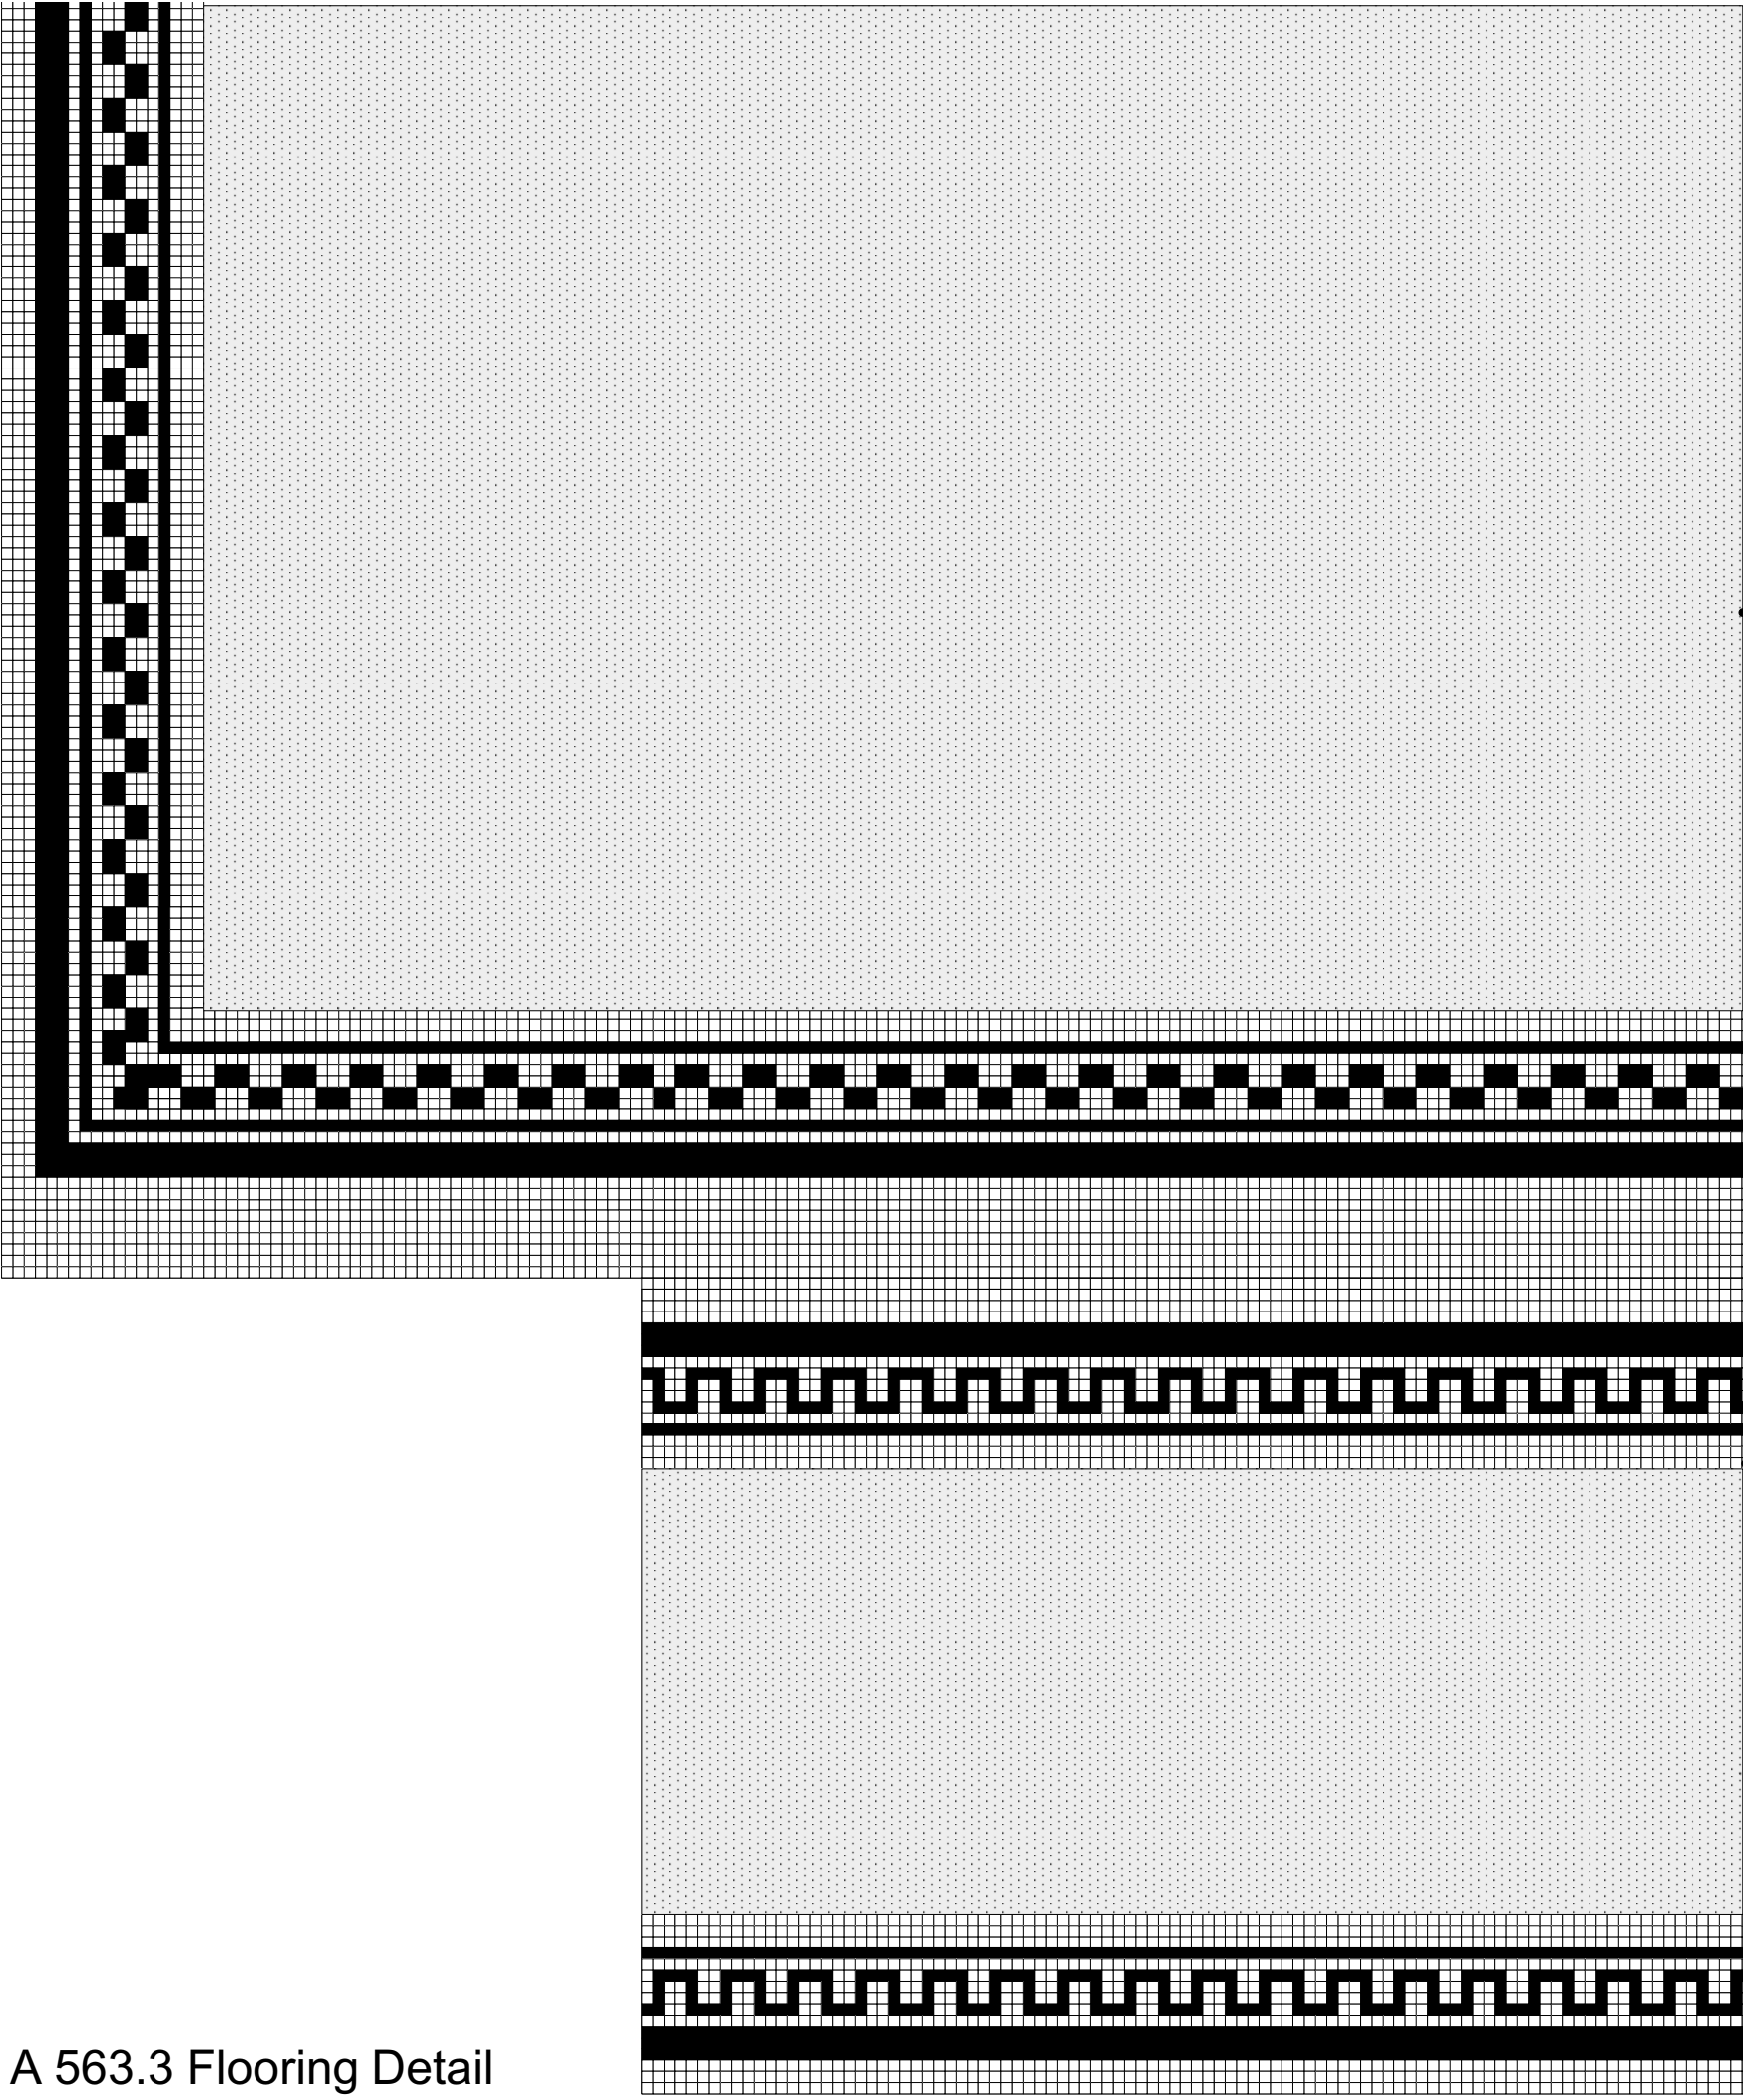

A 563.3 Flooring Detail
SCALE 1:10 @ A1, 1:20 @ A3



A 563.4 SITE PHOTOS_EXISTING CONDITION

Notes:

Responsibility is not accepted for errors made by others scaling from this drawing.

All construction information should be taken from figured dimensions only. Dimensions are in millimetres unless otherwise stated.

All dimensions and conditions are to be checked on site prior to preparing drawings or commencing any work.

Any variations or supplementary drawings are to be approved by The Architect.