



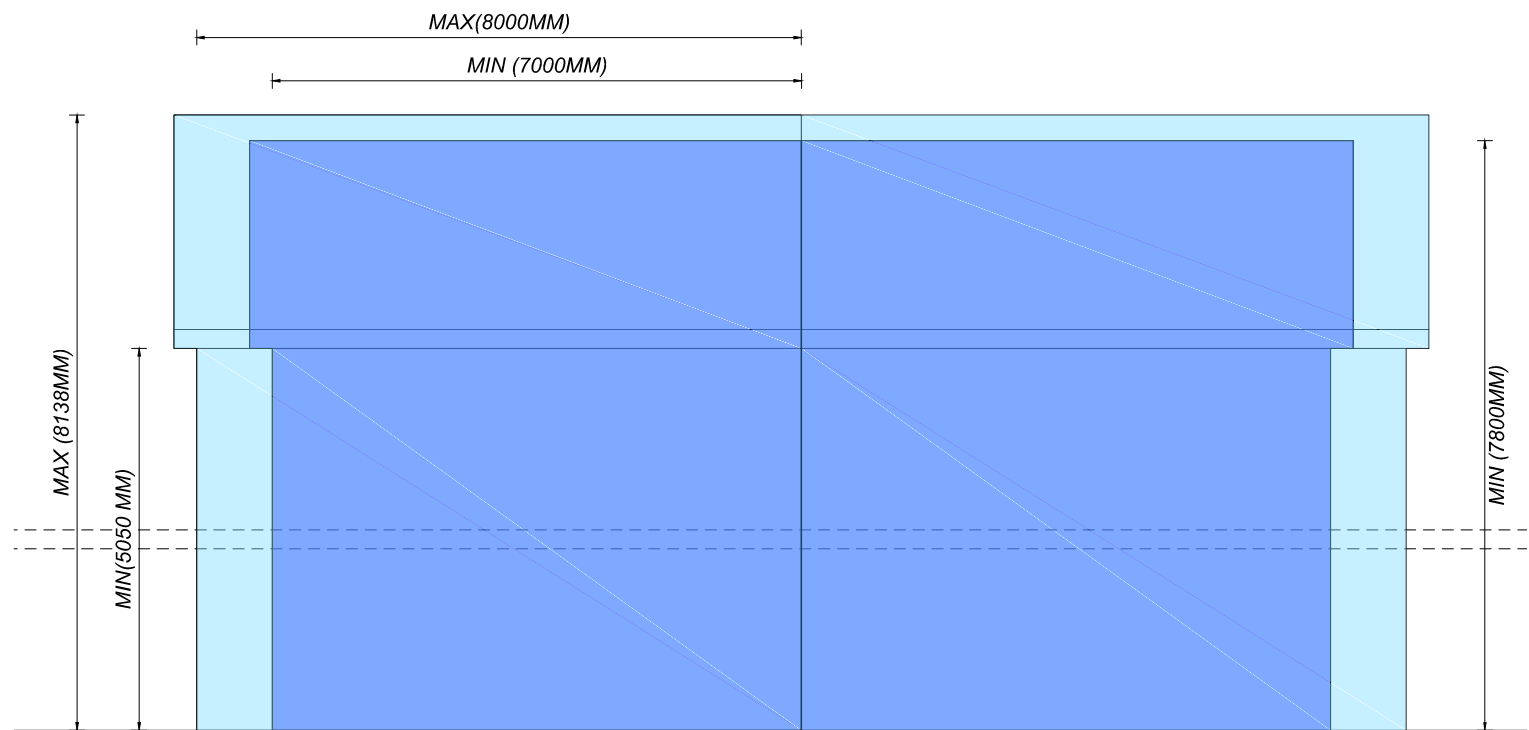

PROPOSED FRONT ELEVATION

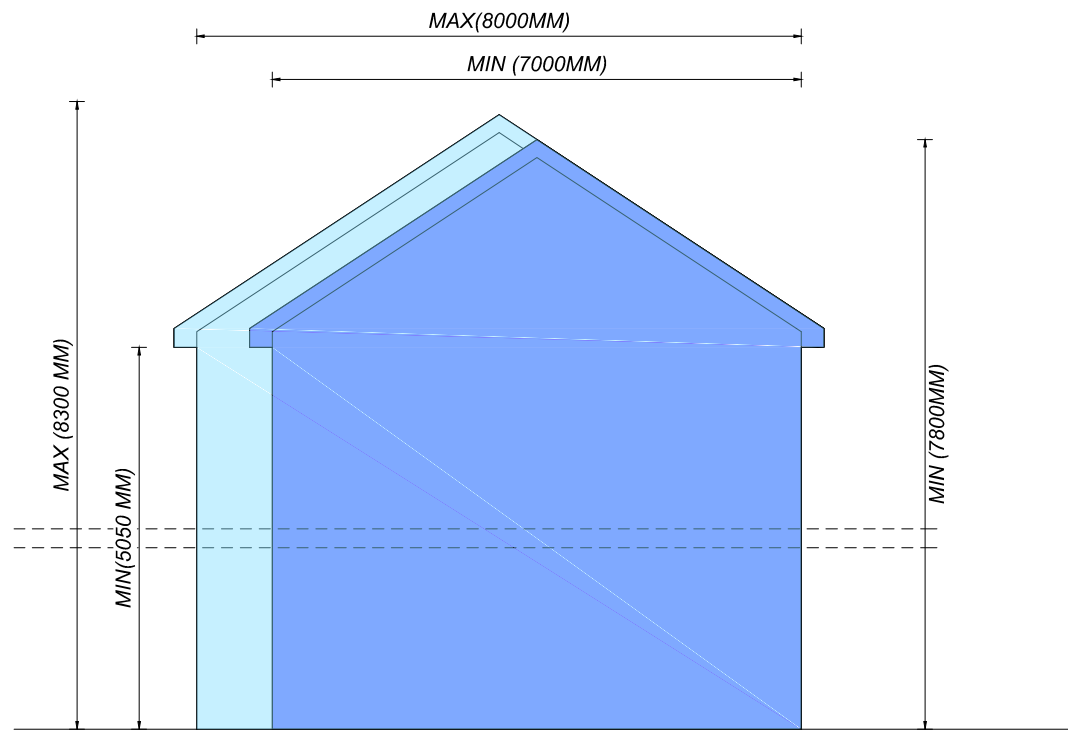

PROPOSED SIDE ELEVATION



Client name:	
Address: Rear of 16-24 Chestnut way , Merthyr tydfil, CF47 9SB	
Drawing name: Proposed plans	
Scale: 1:100 @ A3	Date drawn: APRIL. 2025
Drawing number: 104 Rev 00	
Note: All dimensions are in mm unless stated otherwise	