



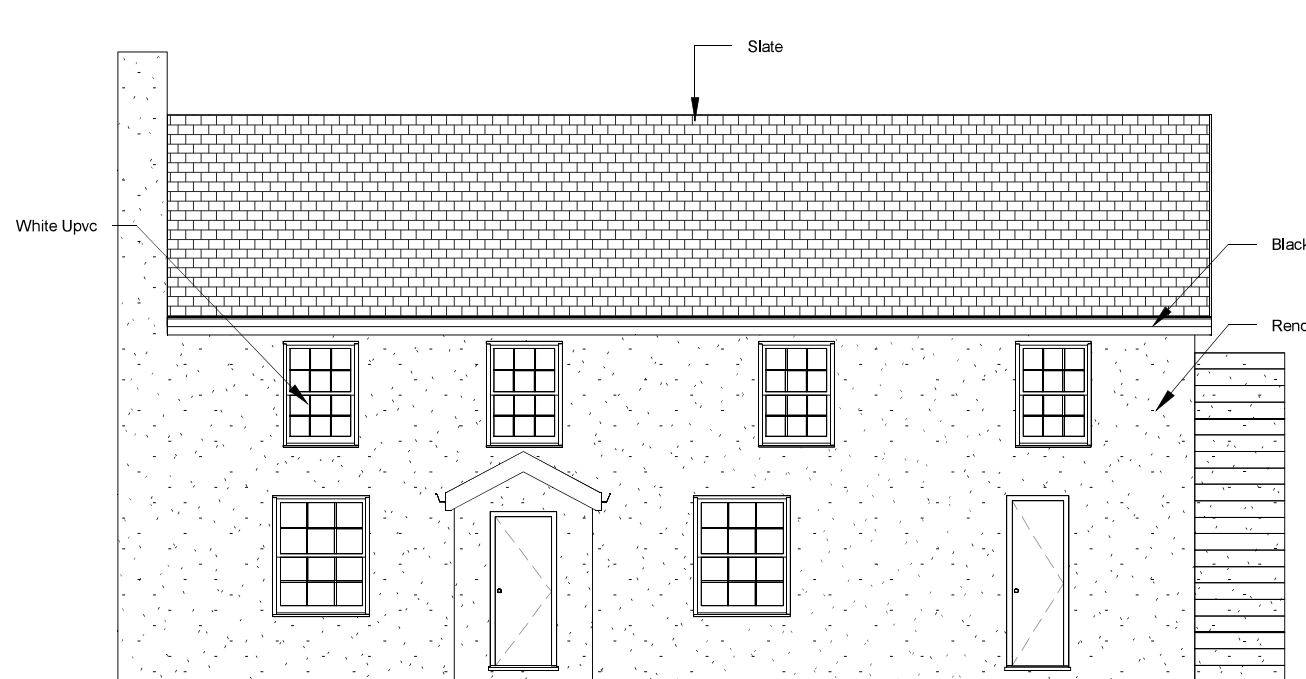

1 Proposed Front Elevation
1 : 100

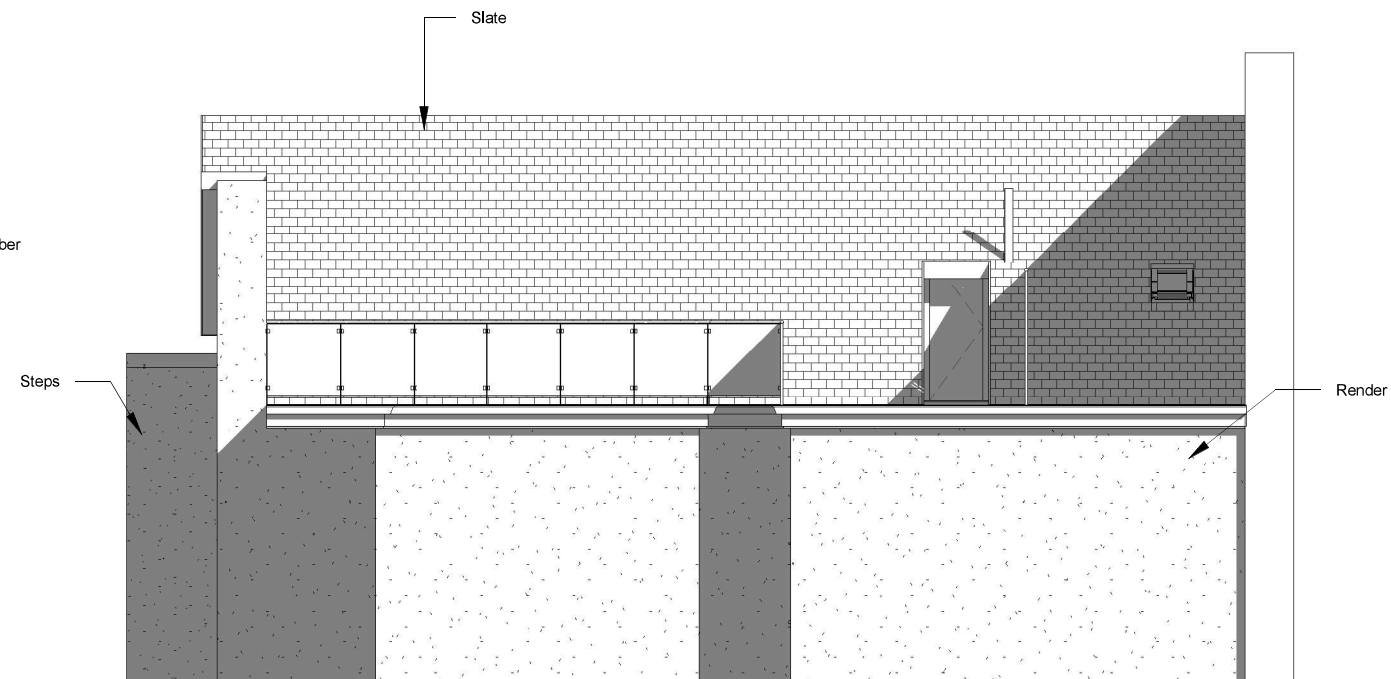


2 Proposed Rear Elevation
1 : 100

The proposed scheme acknowledges the requirement to achieve a Net Benefit for Biodiversity and from the beginning this has been built into the planning of the project. It is recognized that the footprint of the scheme removes a no vegetation and is within a highly urbanized area. The applicant aims to deliver biodiversity enhancements at the local scale by offering the enhancements stated above on the site. As result of the ecological measures within this report, it is expected that there will be a demonstrable net benefit for biodiversity.


Ecology enhancements to be fitted before extension is used

A Schwegler 1SP Sparrow Terrace or the following <https://www.nhbs.com/vivara-prowoodstonehousesparrownestbox?bkfno=210670>.

One of the following <https://www.nhbs.com/1wq-schwegler-summer-winter-bat-roost> (or equivalent) boxes or similar will be attached to the rear of the property. The bat boxes will be positioned at a height of no less than 3.5m from the ground. No external lighting will be placed on this elevation.

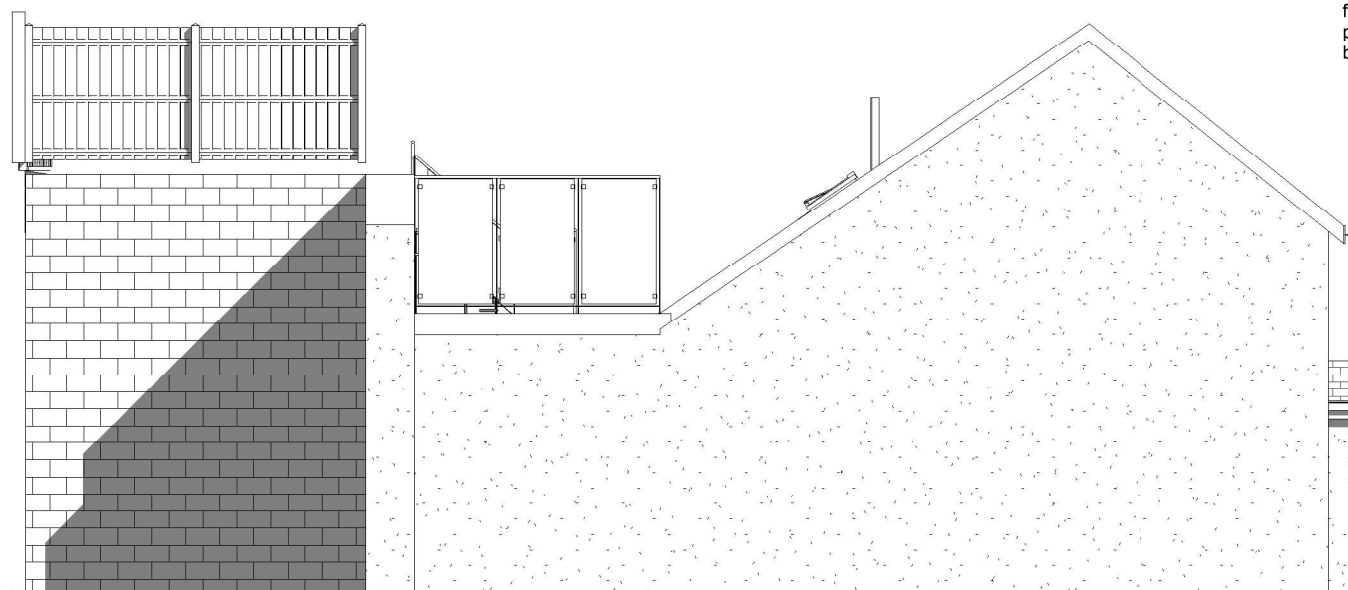

3 Proposed Side 1 Elevation
1 : 100

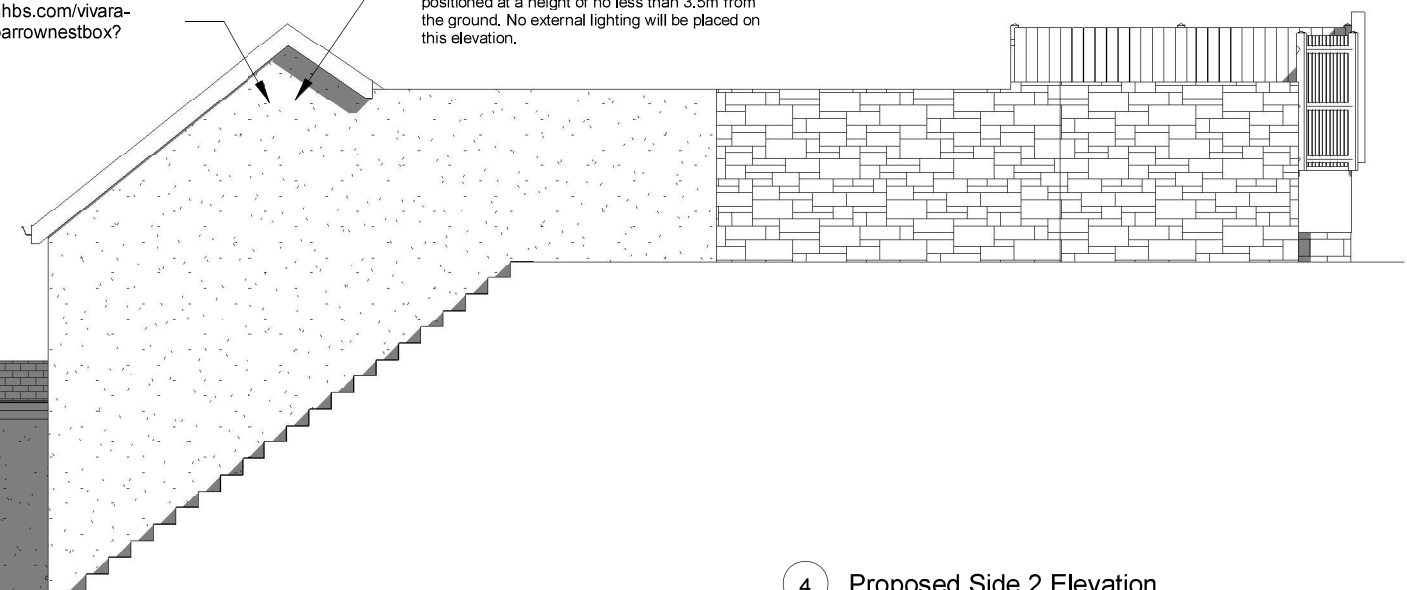

4 Proposed Side 2 Elevation
1 : 100

PROJECT	SHEET
Creste new access to first floor flat	Proposed Elevations
INDIGO DESIGN (Part of 3dcadwales Ltd) 5 Ashlea Drive, Merthyr Tydfil, CF47 0NY Tele 01685 385746 Mob - 07940913216 Email: philip@3dcadwales.co.uk	Address The Cwmbrian House, Georgetown, Merthyr Tydfil. CF47 8LN

This Drawing is Copyright, Dimensions to be checked on site and not scaled from this drawing

PURPOSE OF ISSUE
Planning Approval



DRWAING NUMBER
TG-04

Checked by JH		Drawn by PH	Scale (@ A3) 1 : 100
Rev No	Description	Date	
A	Issue	08/04/2025	