



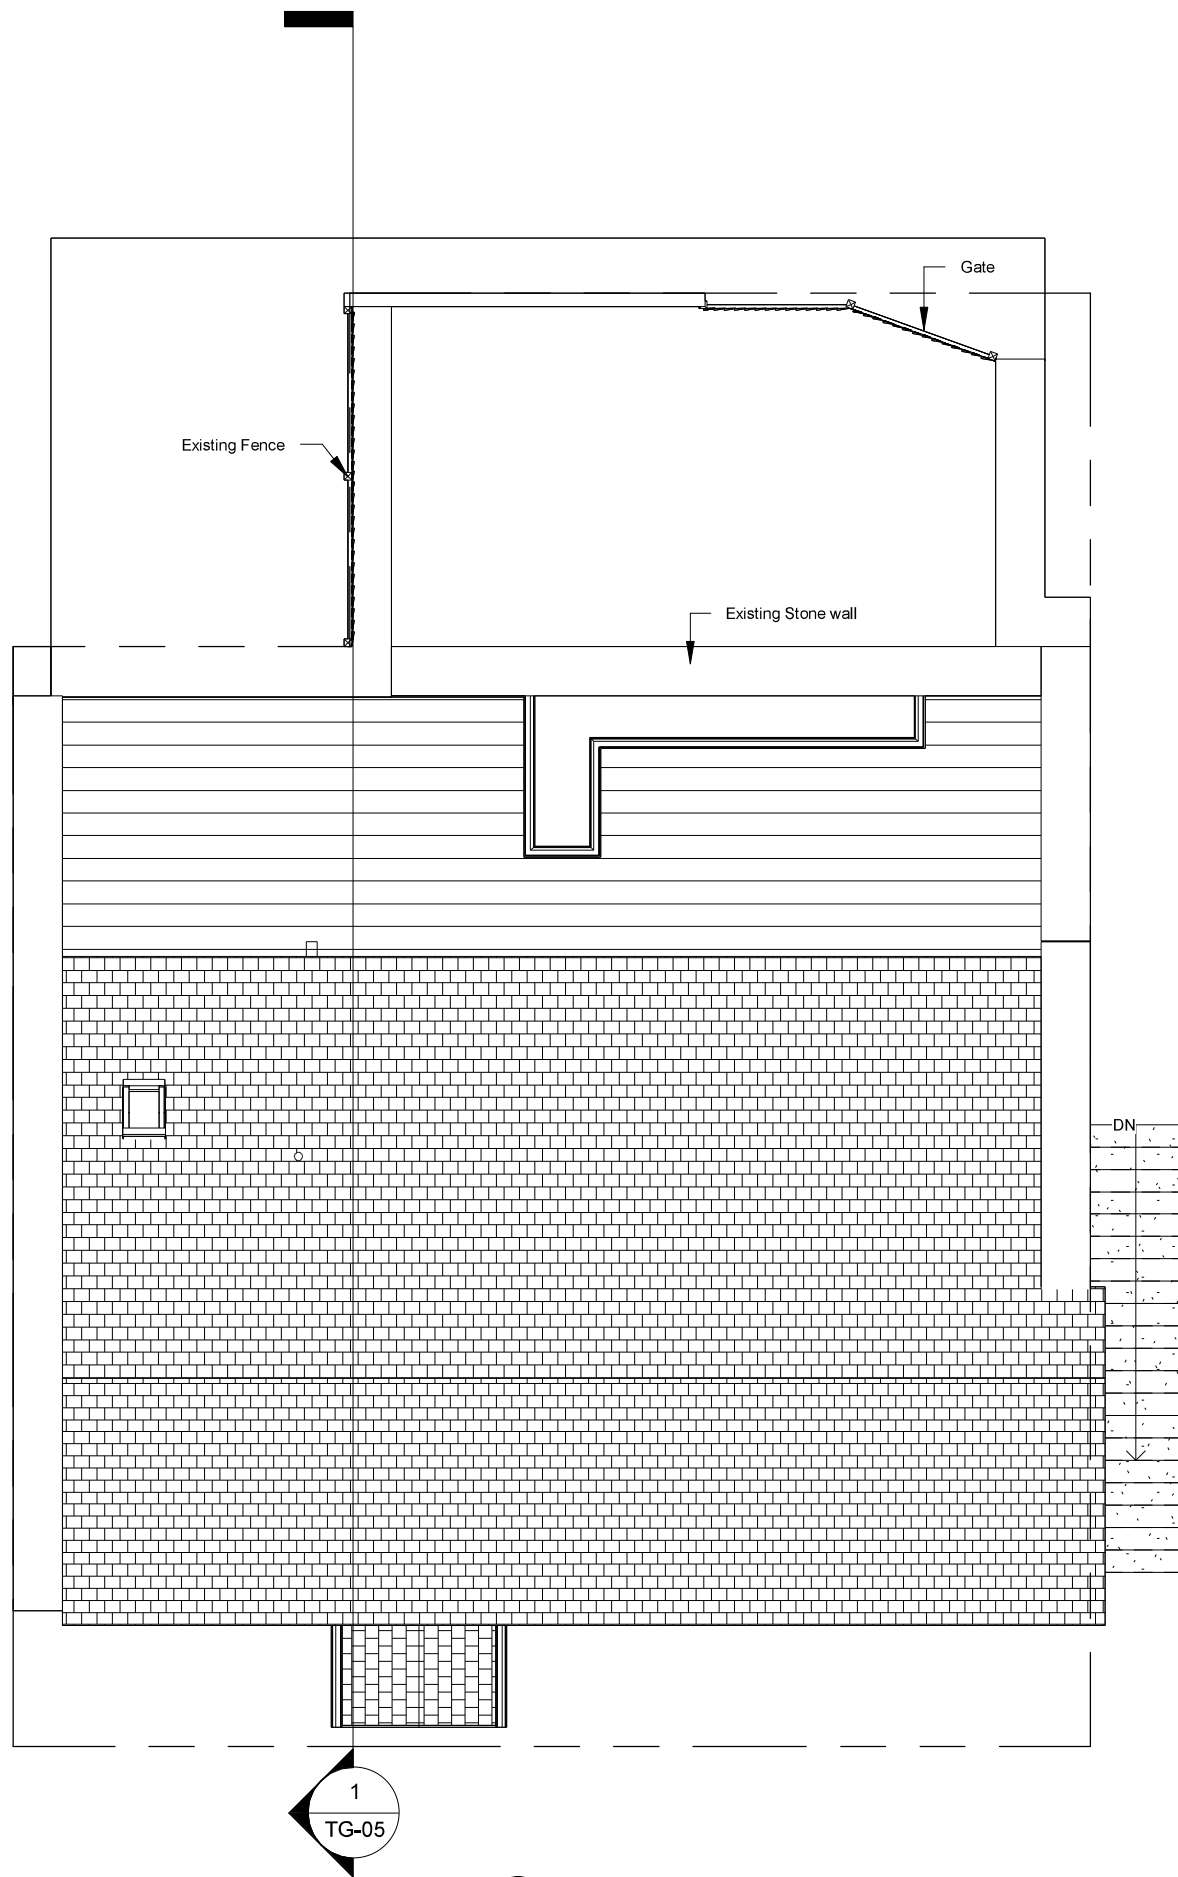

1 Existing Site
1 : 100

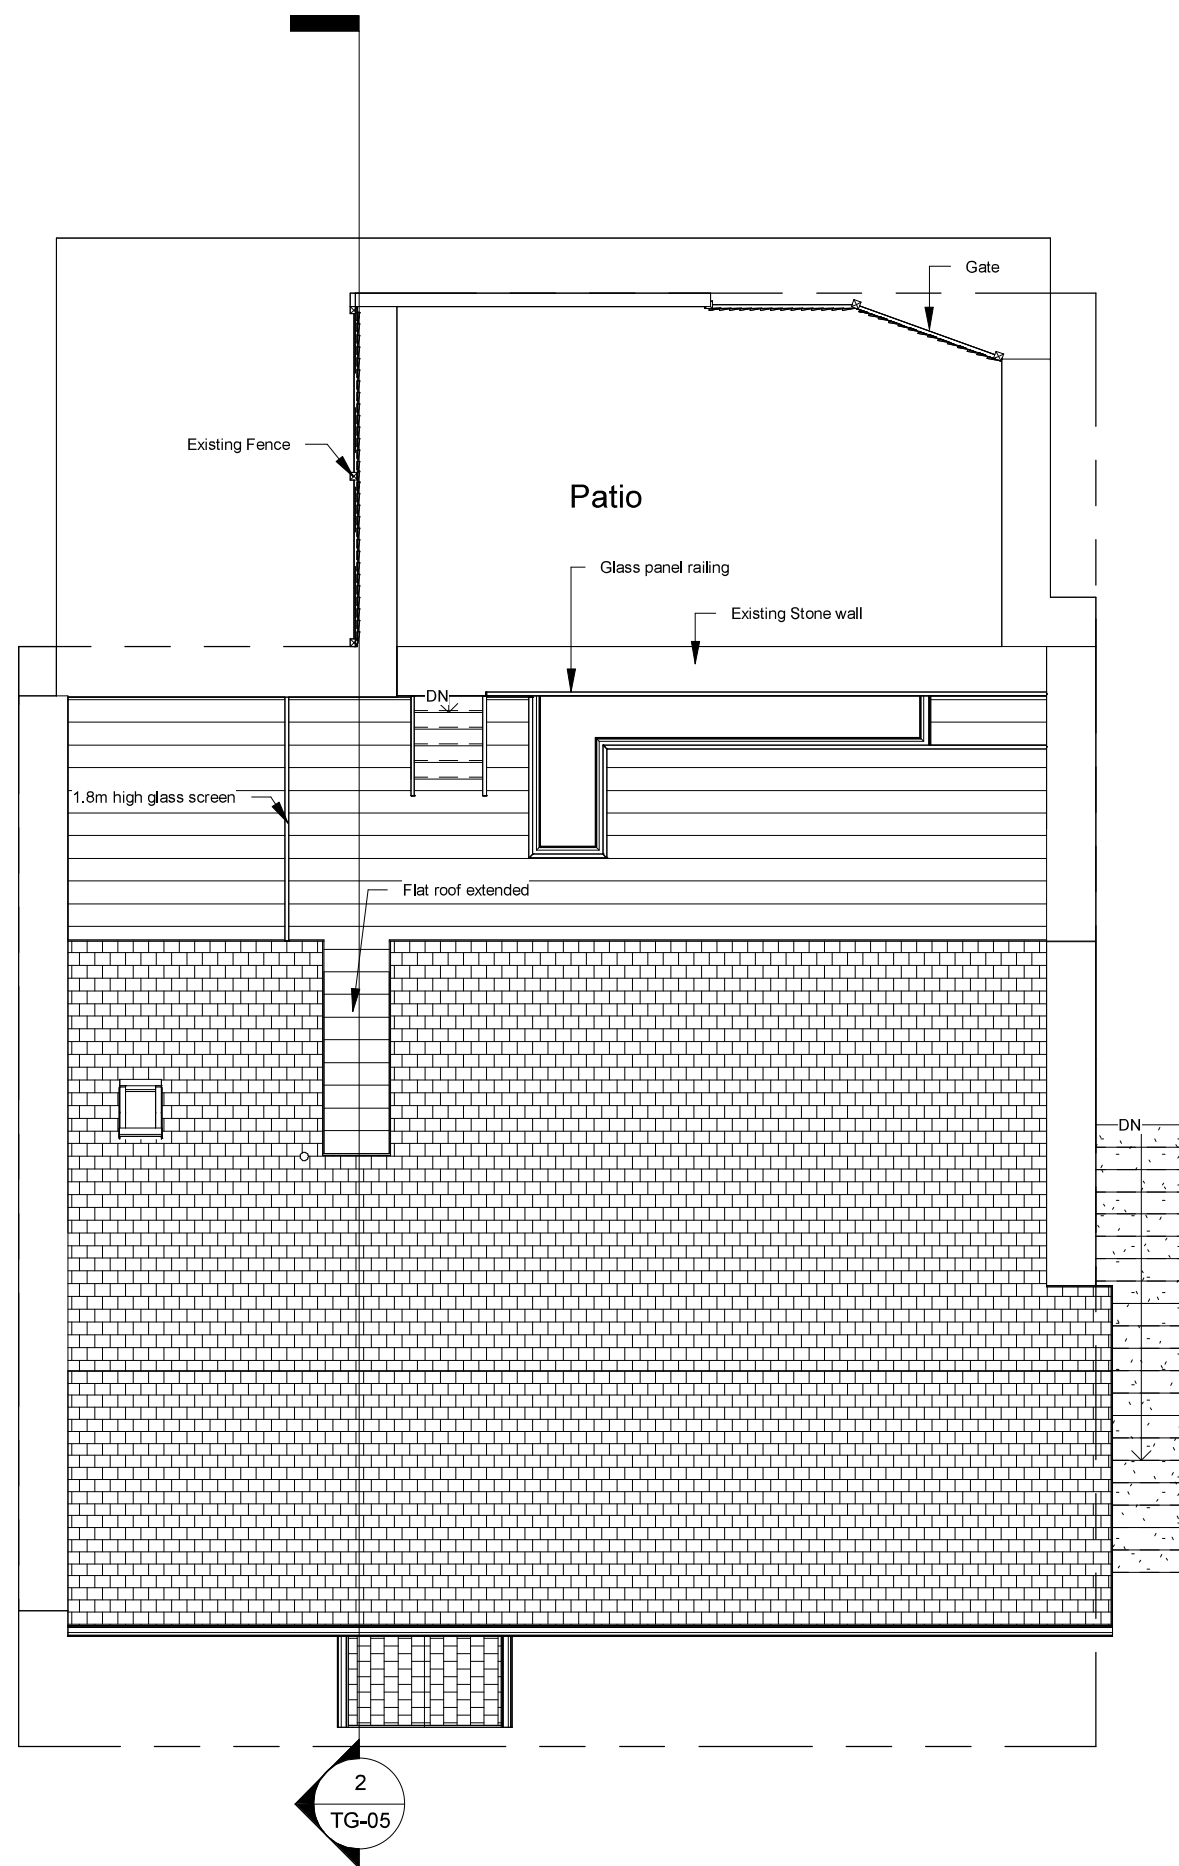

2 Proposed Site
1 : 100

PROJECT
Creste new access to first floor flat
INDIGO DESIGN (Part of 3dcadwales Ltd) 5 Ashlea Drive, Merthyr Tydfil, CF47 0NY Tele 01685 385746 Mob - 07940913216 Email: philip@3dcadwales.co.uk

SHEET	2	Proposed Site 1 : 100	Site Plans
Address	The Cwmbrian House, Georgetown, Merthyr Tydfil. CF47 8LN		

This Drawing is Copyright, Dimensions to be checked on site and not scaled from this drawing
PURPOSE OF ISSUE
Planning Approval


DRWAING NUMBER
TG-06

Checked by JH	Drawn by PH	Scale (@ A3) 1 : 100
Rev No A	Description Issue	Date 08/04/2025