
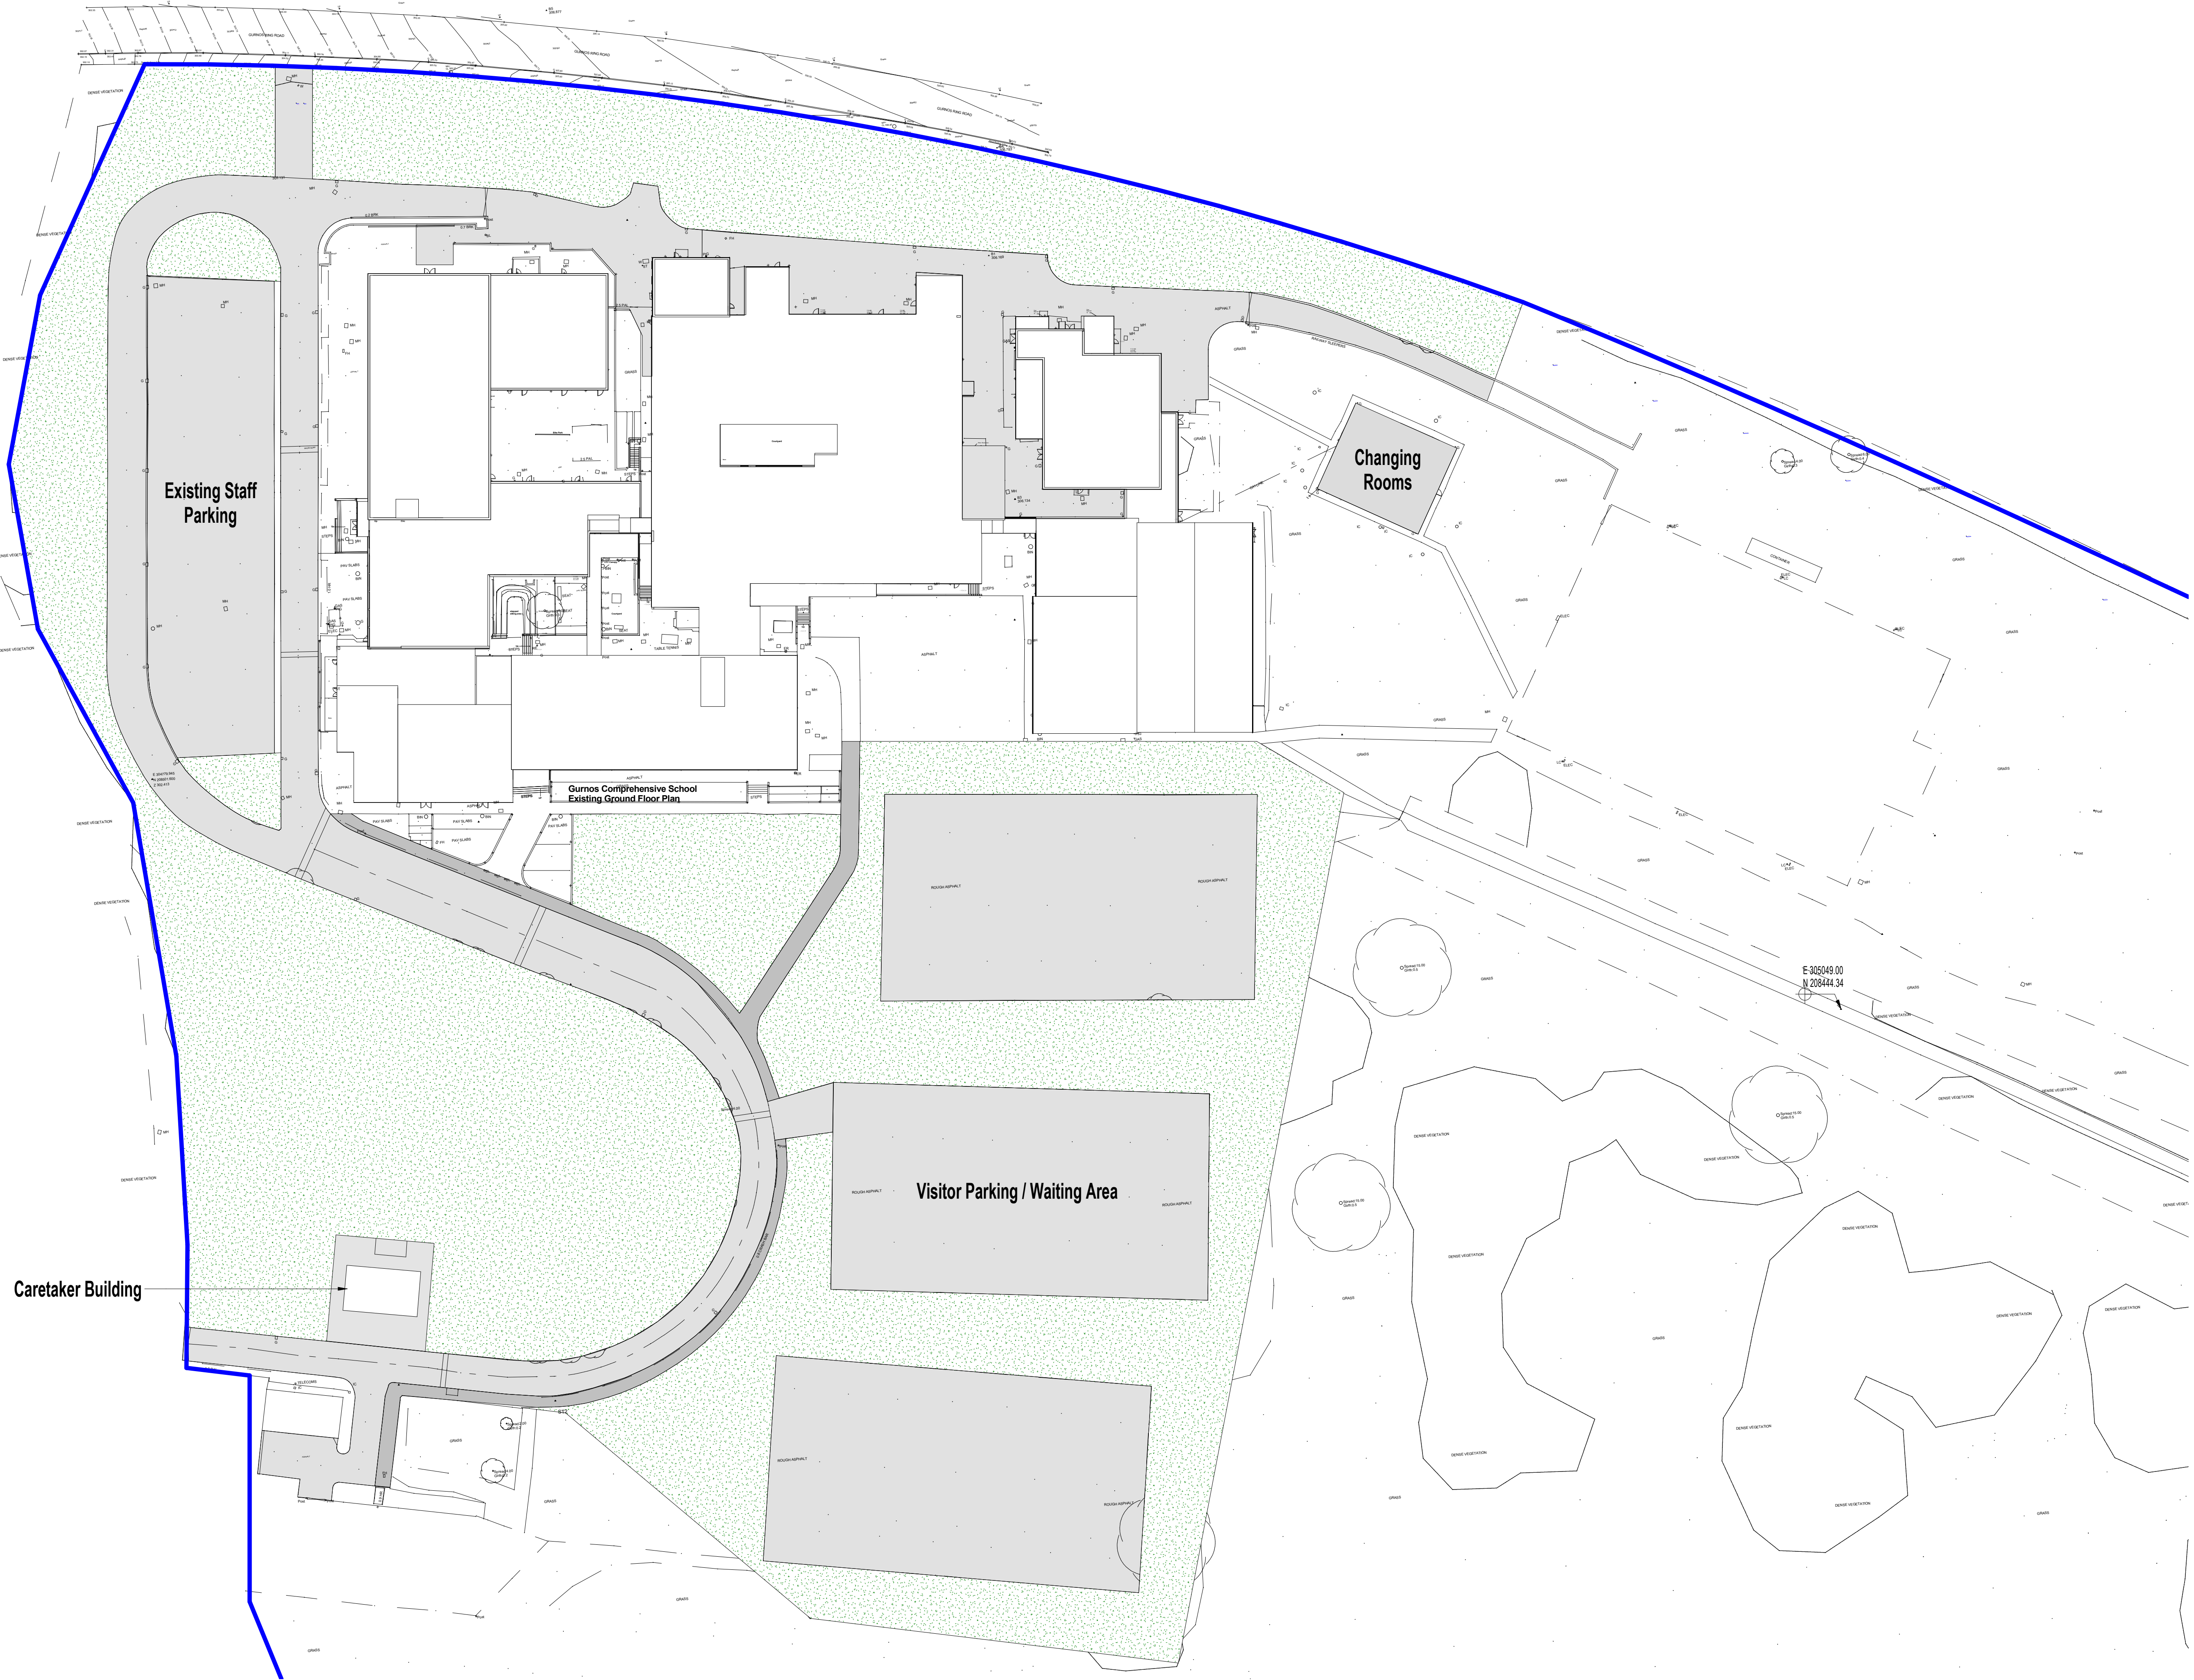


Site Location Key

Site Boundary Line

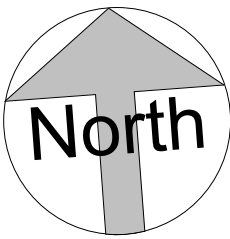

P03	Drawing amended for planning WK KJ KJ	01/06/2023
P02	Red line added to indicate proposed works applicable to planning & Caretaker building added to drawing RE KJ MWVR	06/10/2021
P01	Stage 3 Issue JU KJ MR	27/09/2021
P00	First Issue LP JU MR	08/09/2021
REV.	DESCRIPTION DRAWN BY CHECKED BY APPROVED BY	DATE
RIBA PLAN OF WORK 2013 WORKSTAGE	LEVEL OF MODEL DEFINITION (LoD)	
Stage 3 - Developed Design	LoD 3 - Approximate Model	
PURPOSE OF ISSUE - SUITABLE FOR...	BS1192 STATUS	
Planning Submission	Status S2 - Information	

MORGAN
SINDALL



lawray architects
penseiri

CARDIFF 029 2052 8140
LONDON 0207 138 3560
WREXHAM 01978 357 887
www.lawray.co.uk
CLIENT
Morgan Sindall

PROJECT TITLE
Pen Y Dre Campus

DRAWING TITLE
Existing Site Plan

PROJECT No	19473	SCALE @ A1	1: 500
DRAWING No	26Z006-LAW-X-XX-DR-A-039-0001	REVISION	P03
PROJECT - ORIGINATOR - VOLUME - LEVEL - TYPE - ROLE - NUMBER			
4420010.0			
BS EN ISO 9001			

DO NOT SCALE
Any discrepancy or query concerning this drawing should be referred to the Architect
Copyright © LAWRAY LIMITED
Registered Office: Greenmeadow Springs, 1 Cae Gwynedd, Trefyniaw, CARDIFF CF15 7AB
Reg. Co. No. 2724178, VAT Reg. No. 134 2148 06