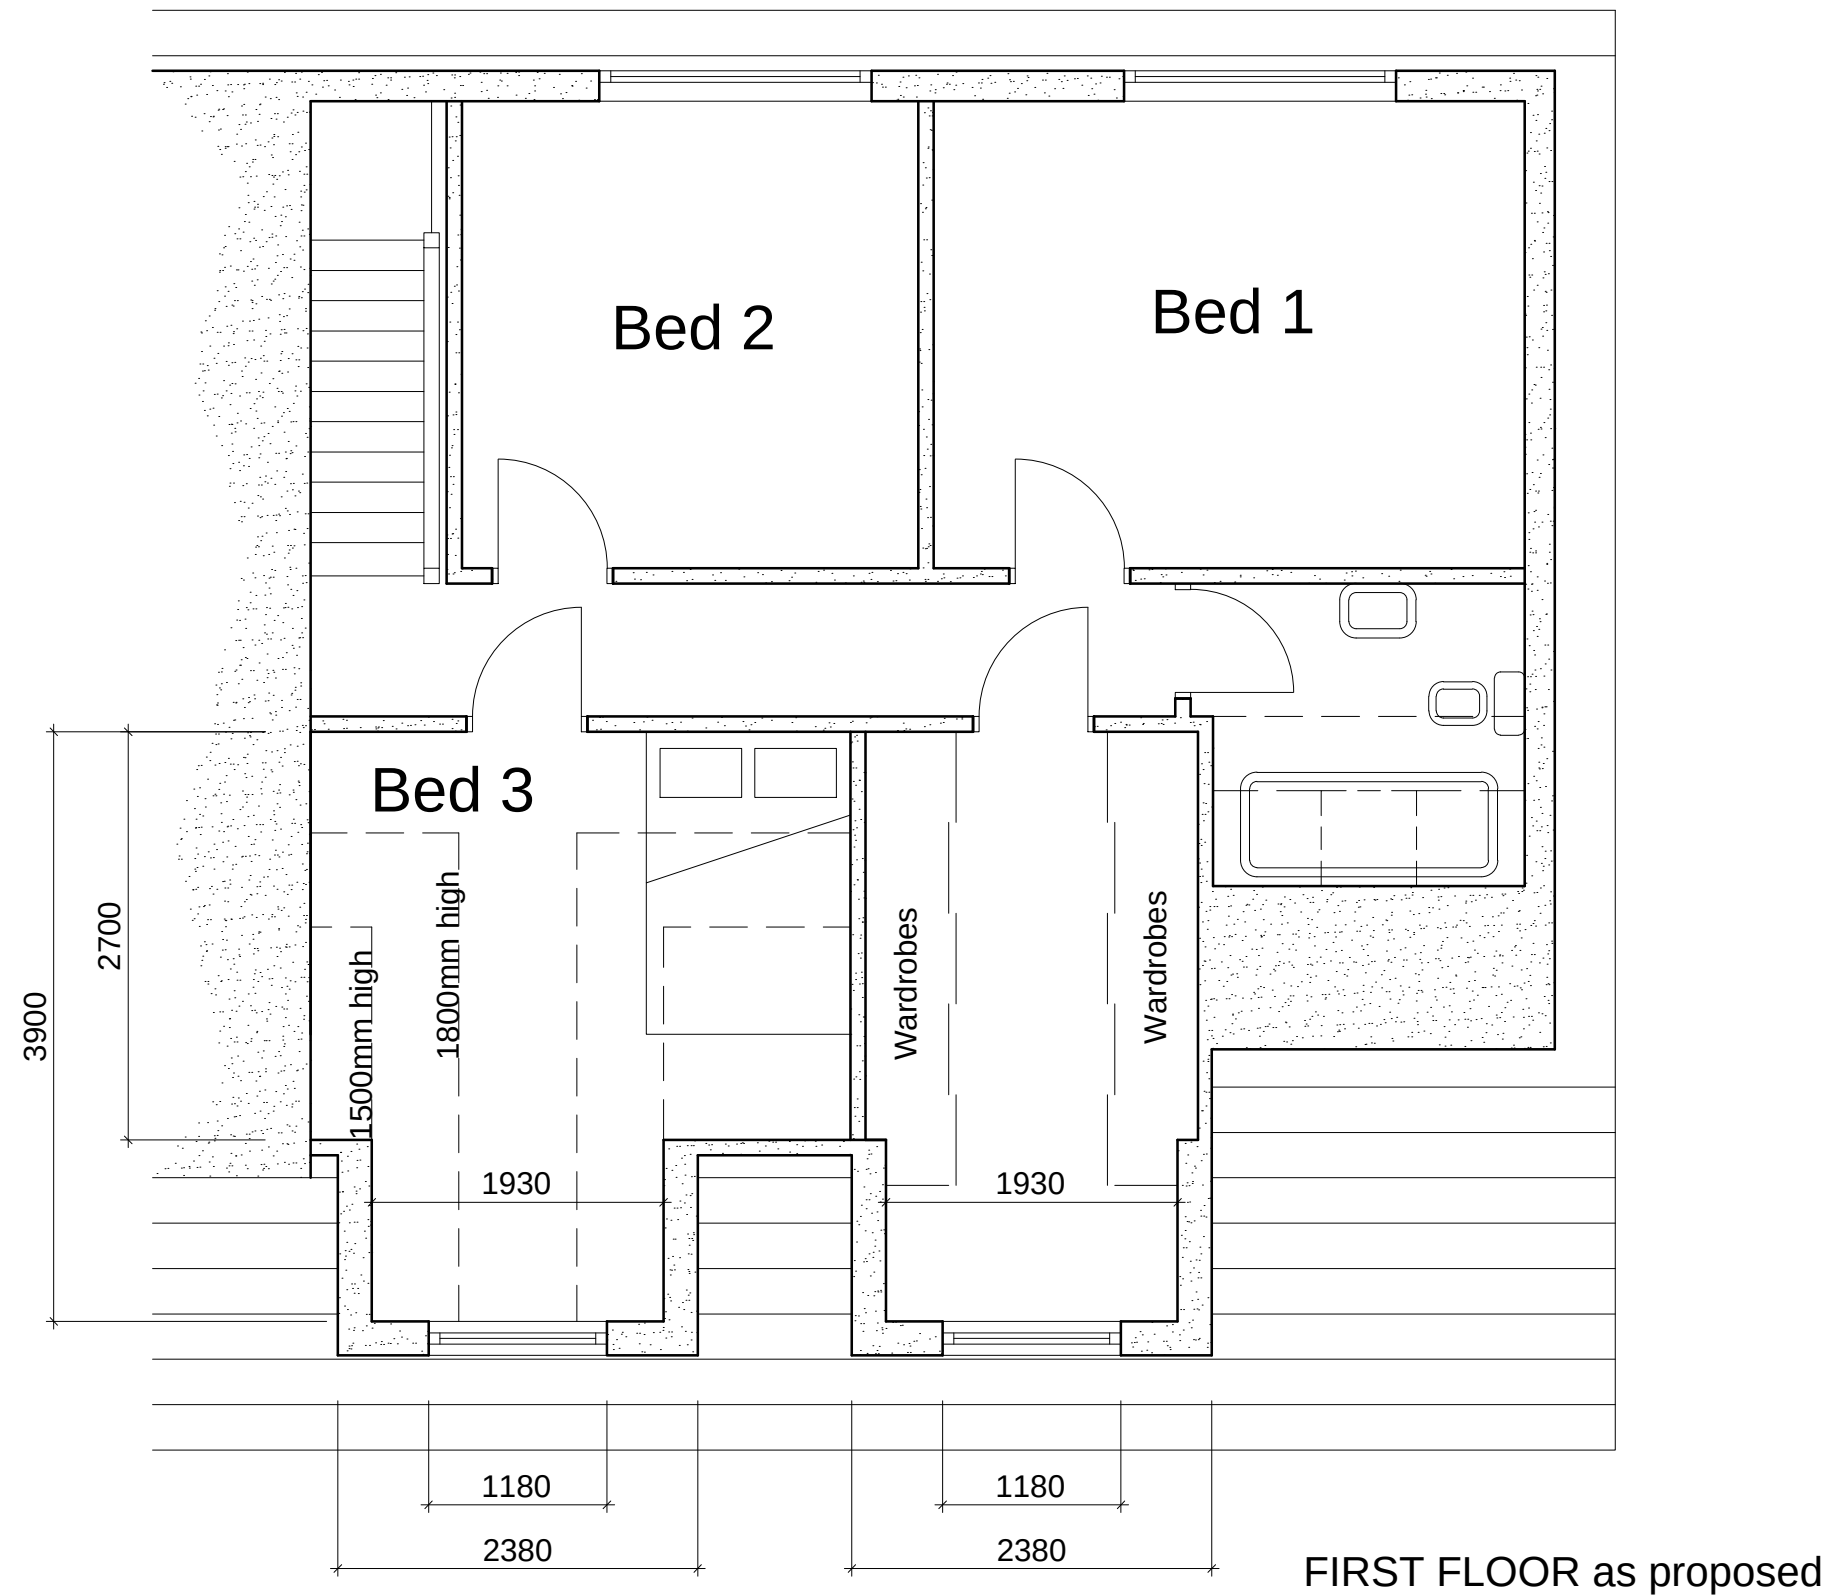


Do not scale this drawing.
Work to figured dimensions only.
All dimensions to existing features must
be checked on site prior to construction.

Drawing:
Proposed plans.
First floor plan.

Drawing Scale:
1:50

Drawing Number:
102

Rev: Date: Description:
* 27.04.21. First issued.

Project:
43 Ty Llwyd Parc,
Quakers Yard, CF46 5LA.