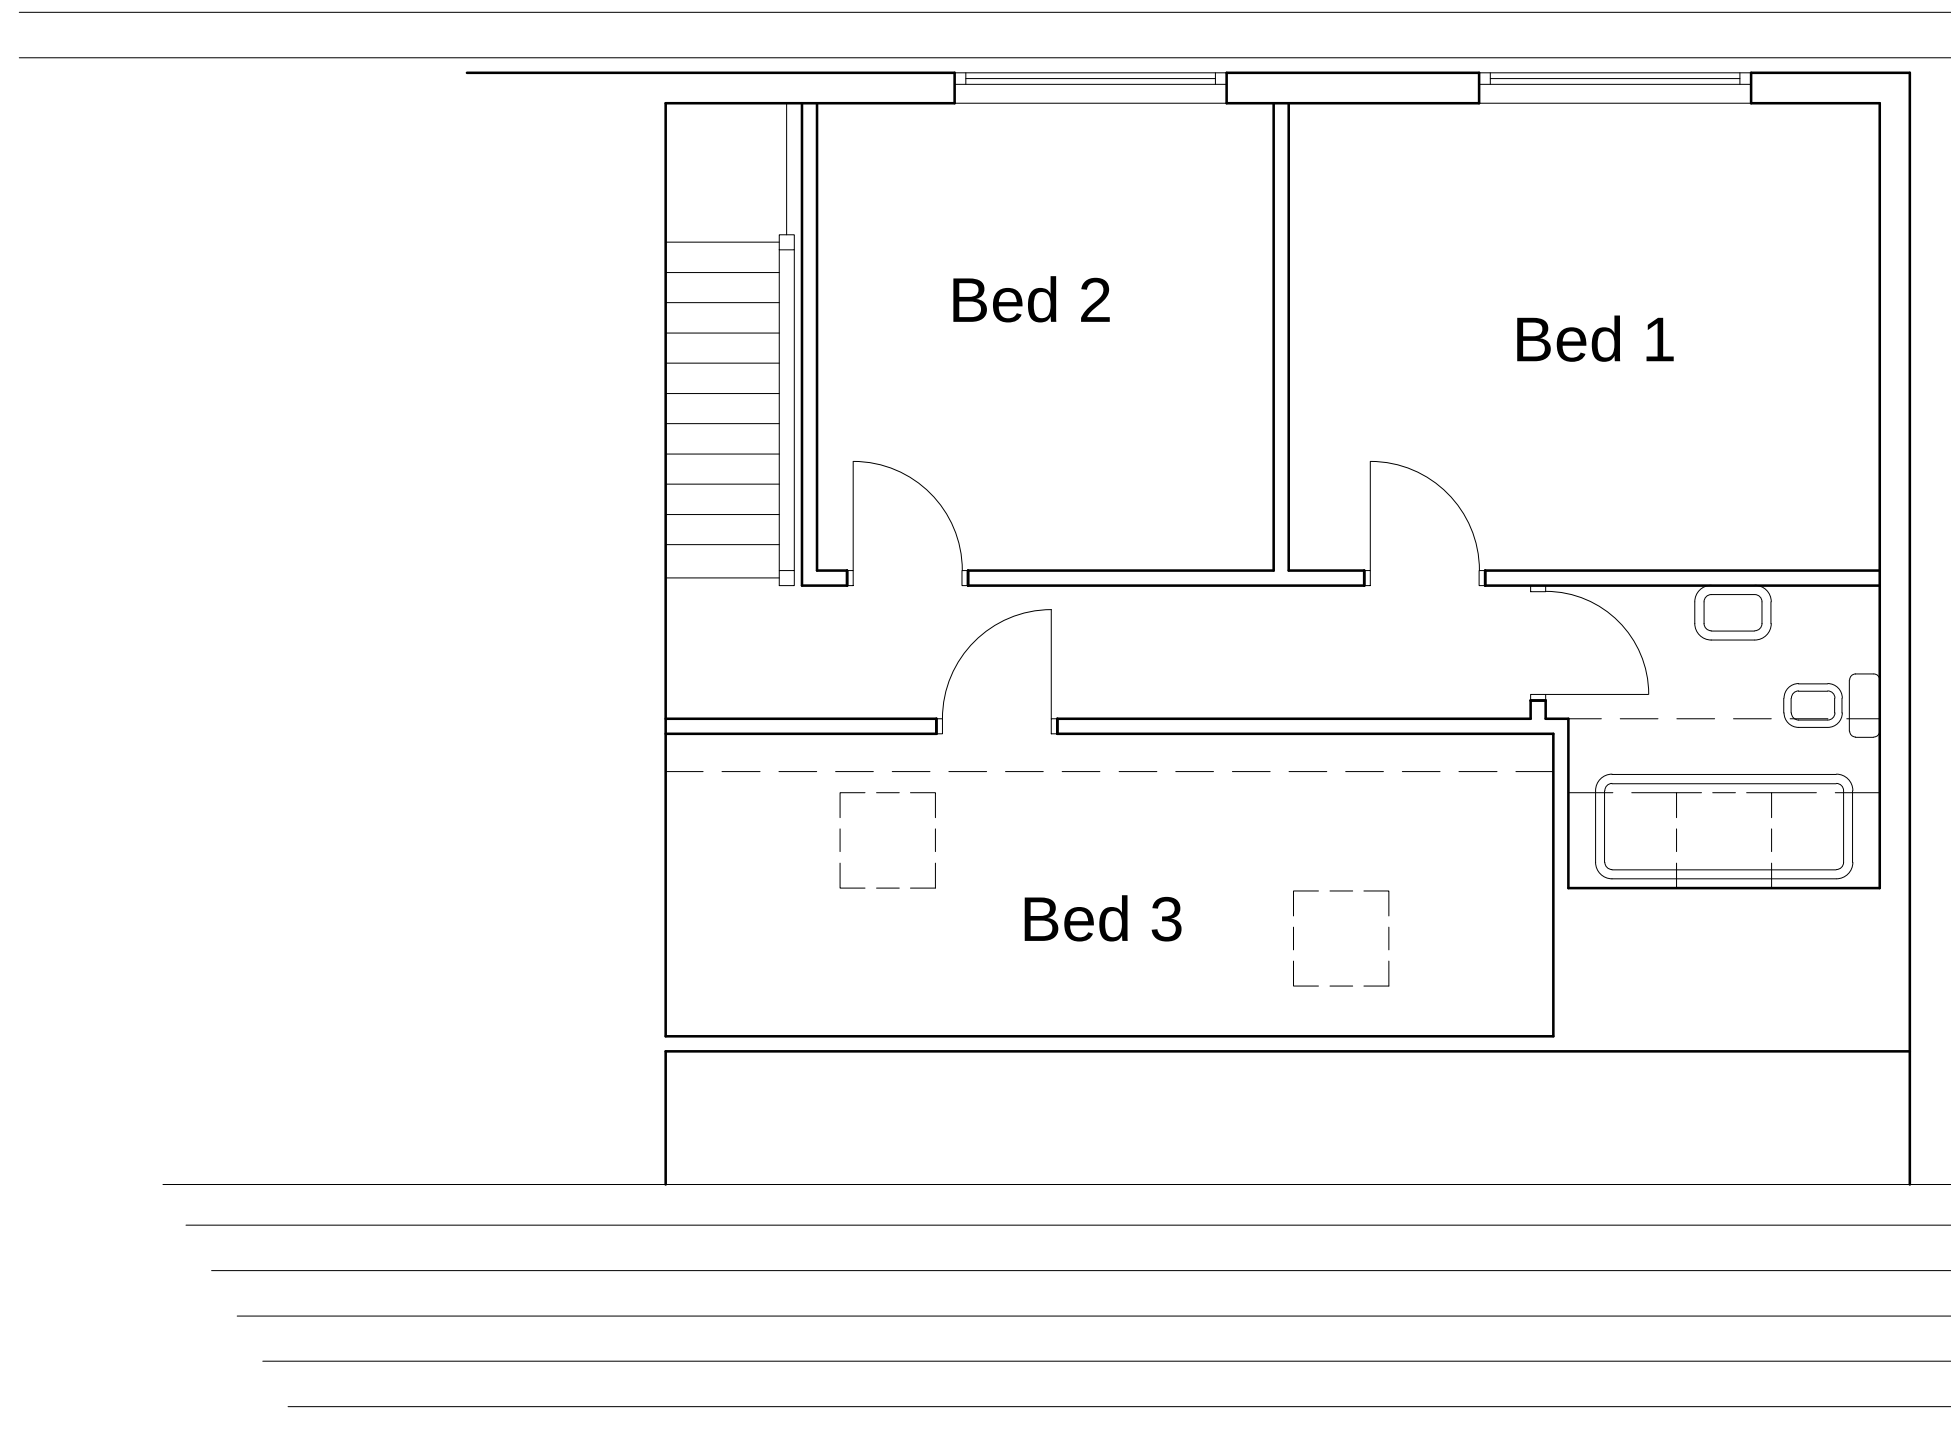


FIRST FLOOR as existing.

Do not scale this drawing.
Work to figured dimensions only.
All dimensions to existing features must
be checked on site prior to construction.

Drawing:
Survey as existing.
First floor plan.

Drawing Scale:
1:50

Drawing Number:
002

Rev: * Date: 16.03.21. Description: First issued.

Project:
43 Ty Llwyd Parc,
Quakers Yard, CF46 5LA.