




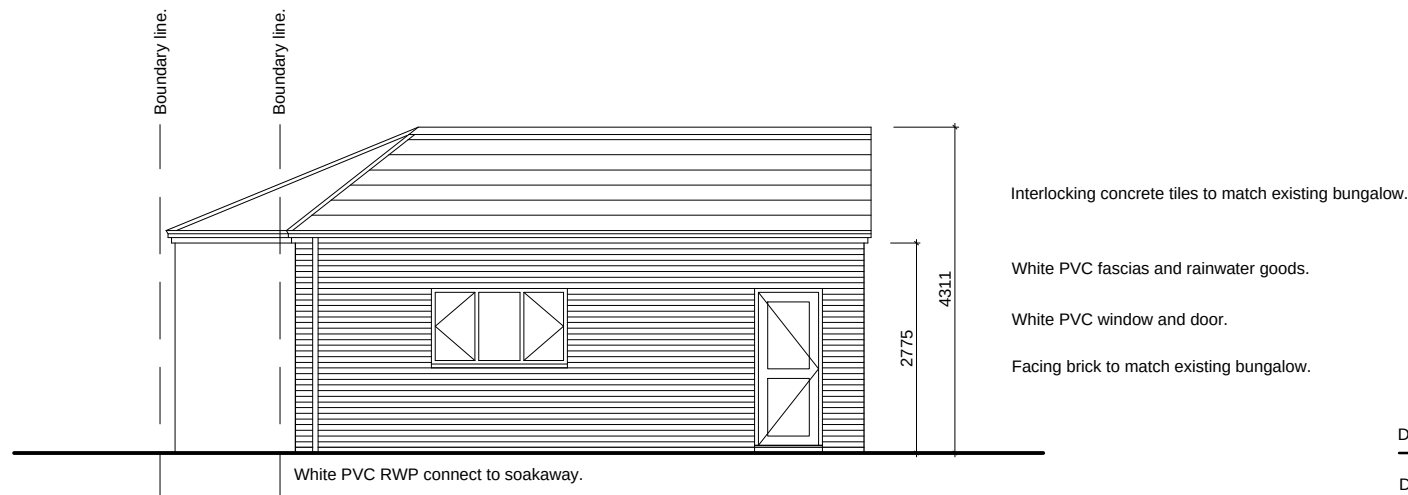


SIDE elevation to garden, shelter omitted.

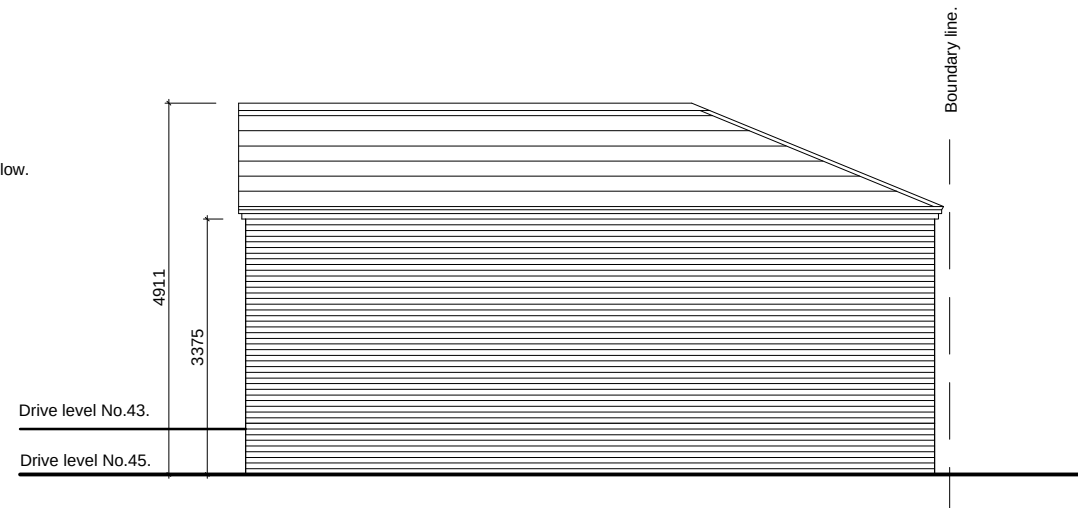


SIDE elevation to adjacent garden.

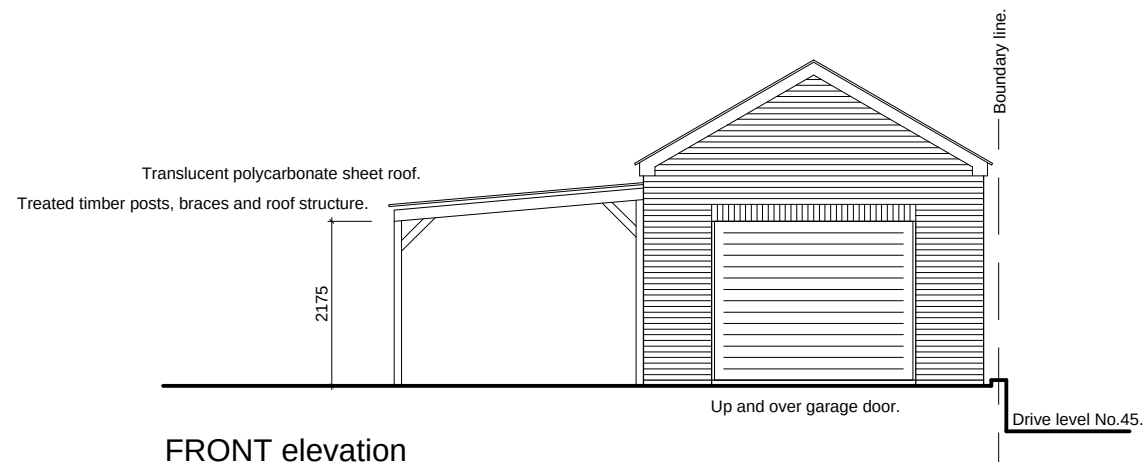


FRONT elevation

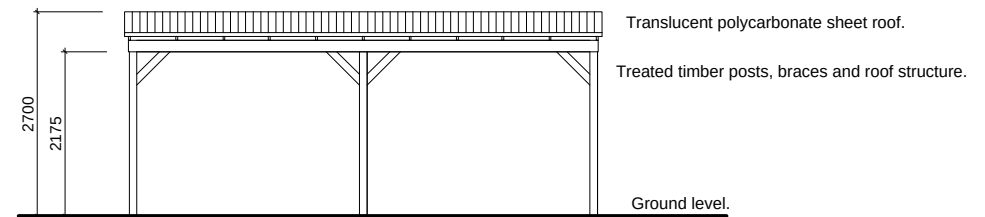


SIDE elevation of shelter to garden.

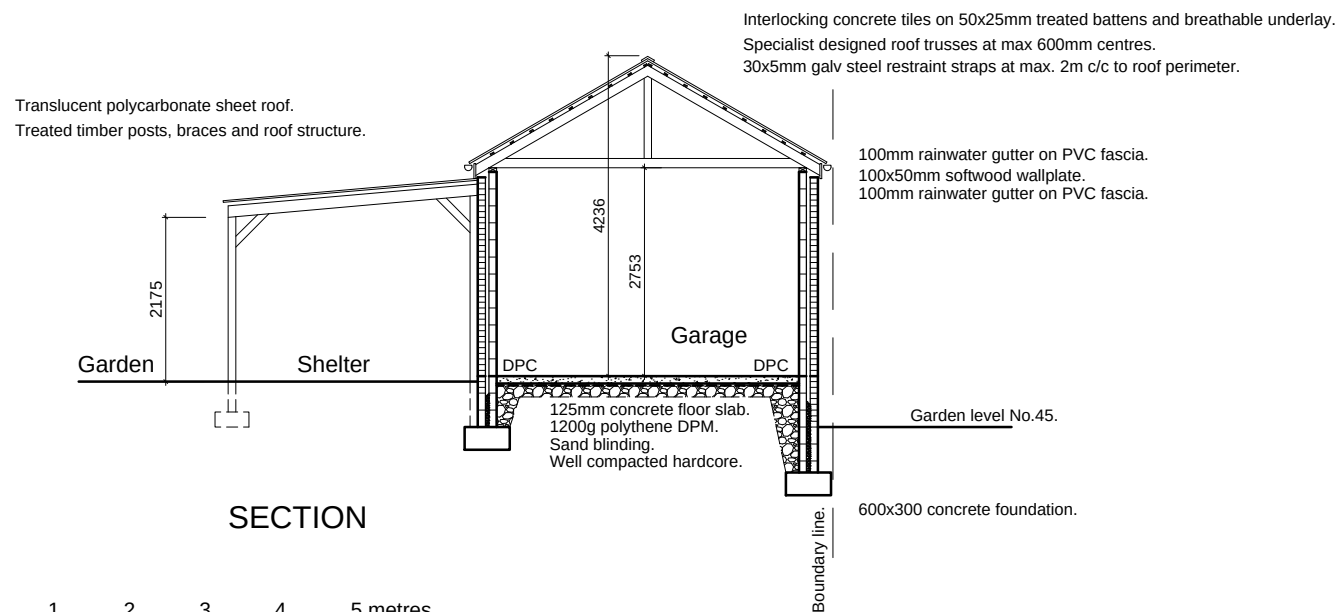

SECTION

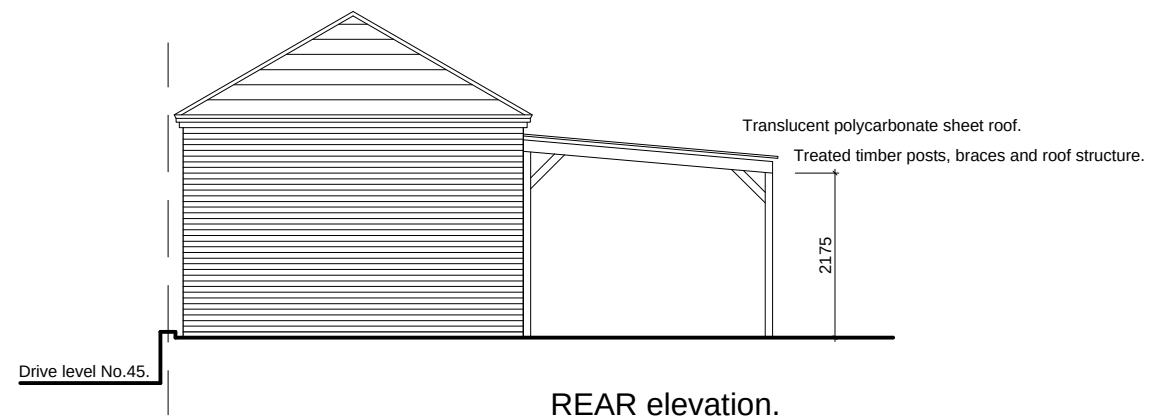

REAR elevation.

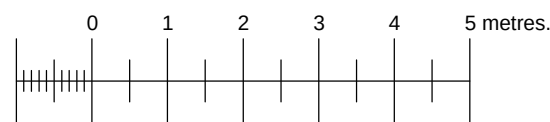

SCALE BAR

Do not scale this drawing.
Work to figured dimensions only.
All dimensions to existing features must be checked on site prior to construction.

Drawing:
Proposed elevations.
Garage and shelter.

Drawing Scale:
1:100

Drawing Number:
104 rev A

Rev: Date: Description:
* 27.04.21. First issued.
A 10.05.21. Roof amended.

Project:
43 Ty Llwyd Parc,
Quakers Yard, CF46 5LA.