



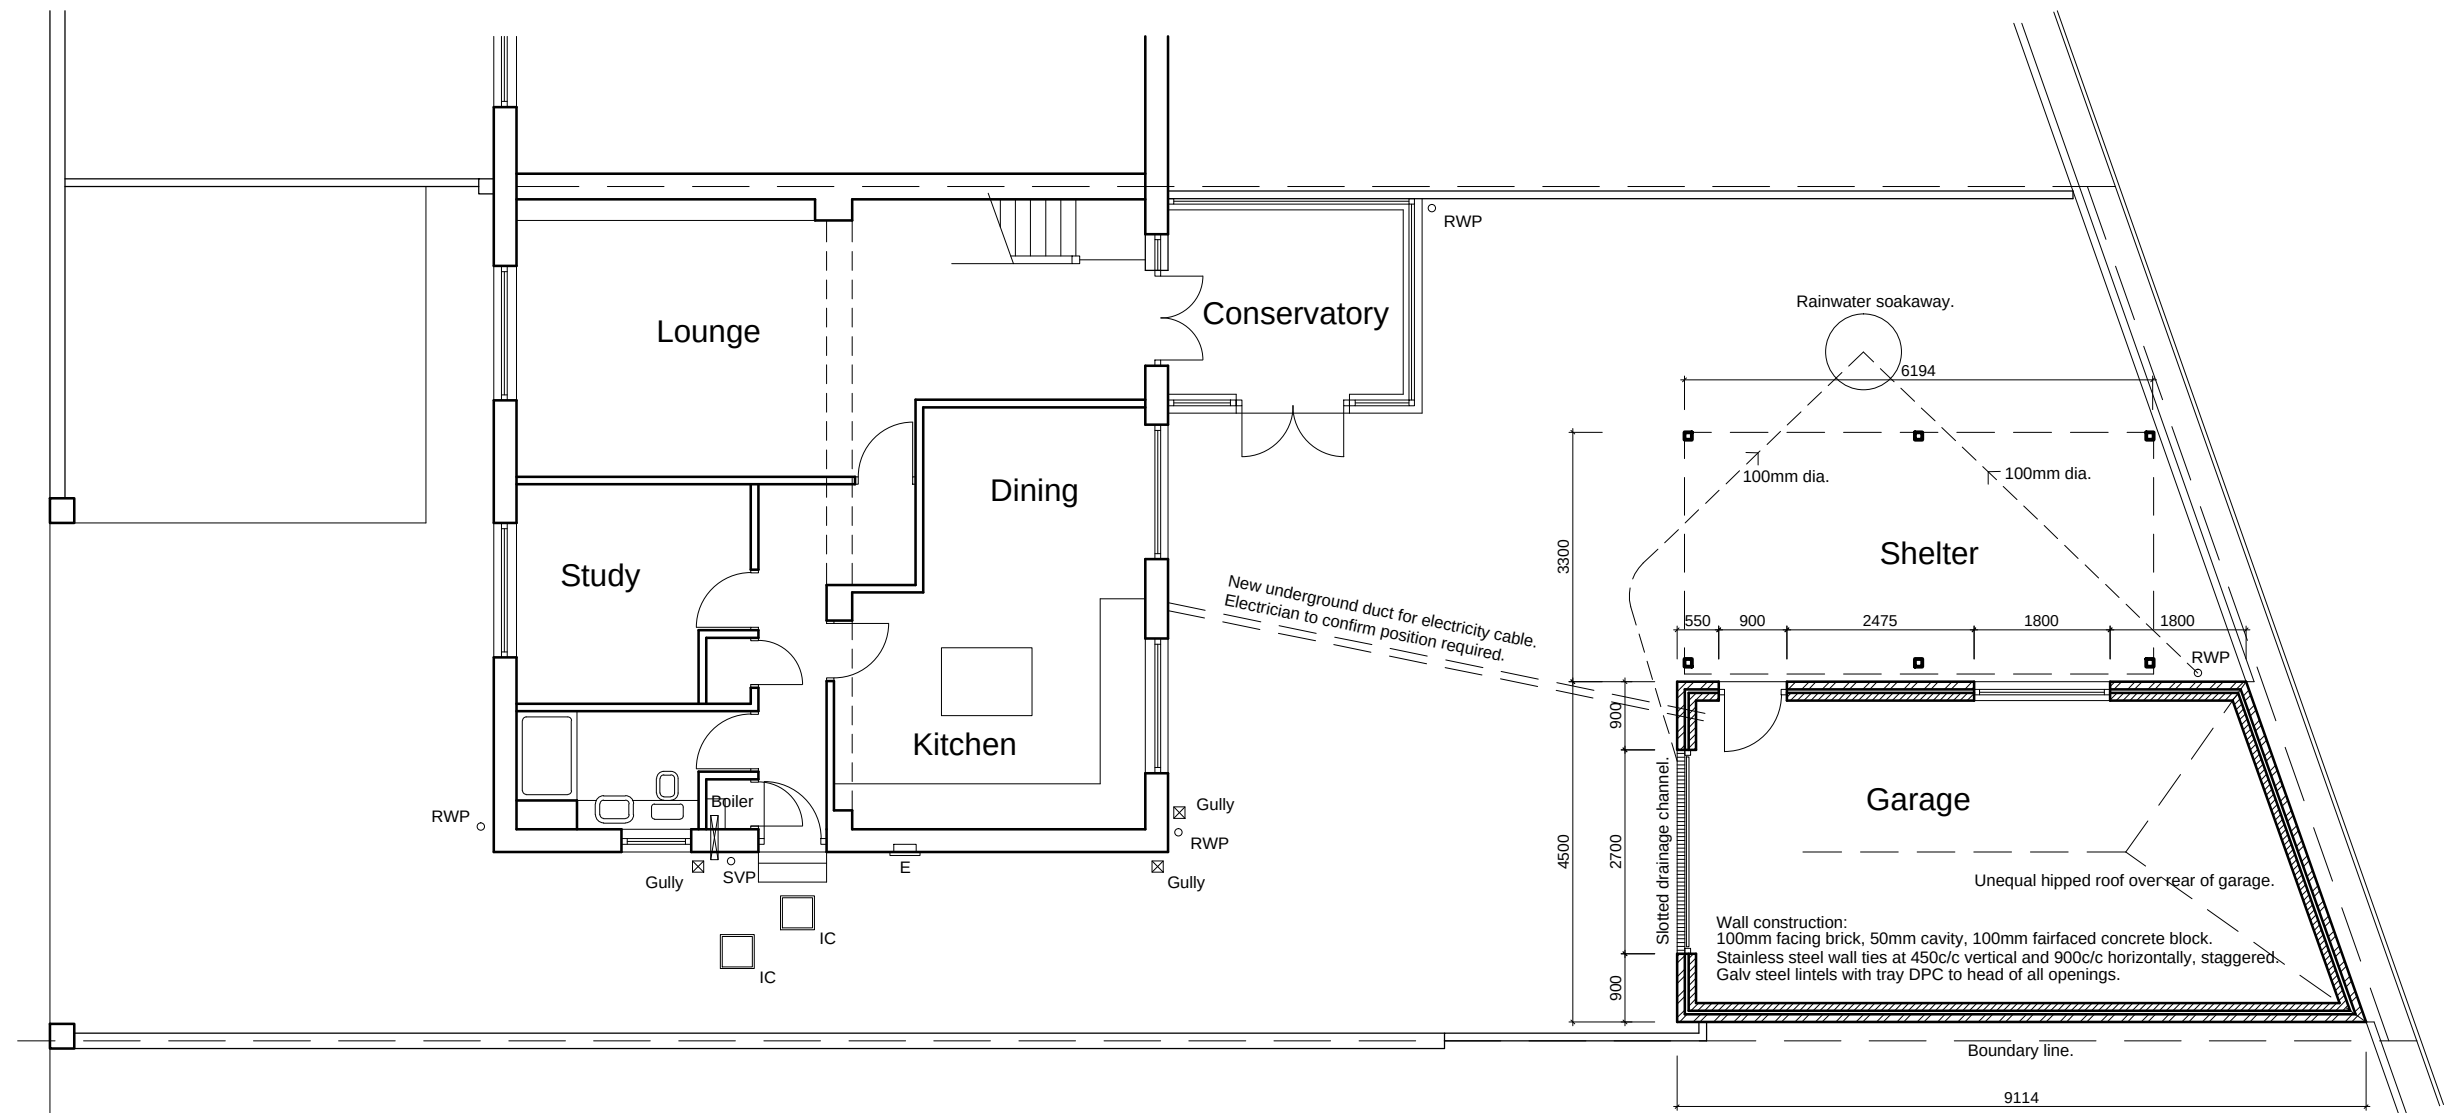

GROUND FLOOR as proposed

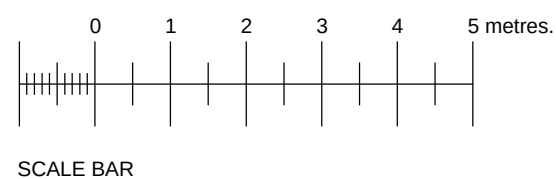

Do not scale this drawing.
Work to figured dimensions only.
All dimensions to existing features must
be checked on site prior to construction.

Drawing:
**Proposed plans.
Ground floor plan.**

Drawing Scale:
1:100

Drawing Number:
101 rev A

Rev:	Date:	Description:
*	27.04.21.	First issued.
A	10.05.21.	Door altered.

Project:
**43 Ty Llwyd Parc,
Quakers Yard, CF46 5LA.**