




Front Elevation
Scale 1: 100

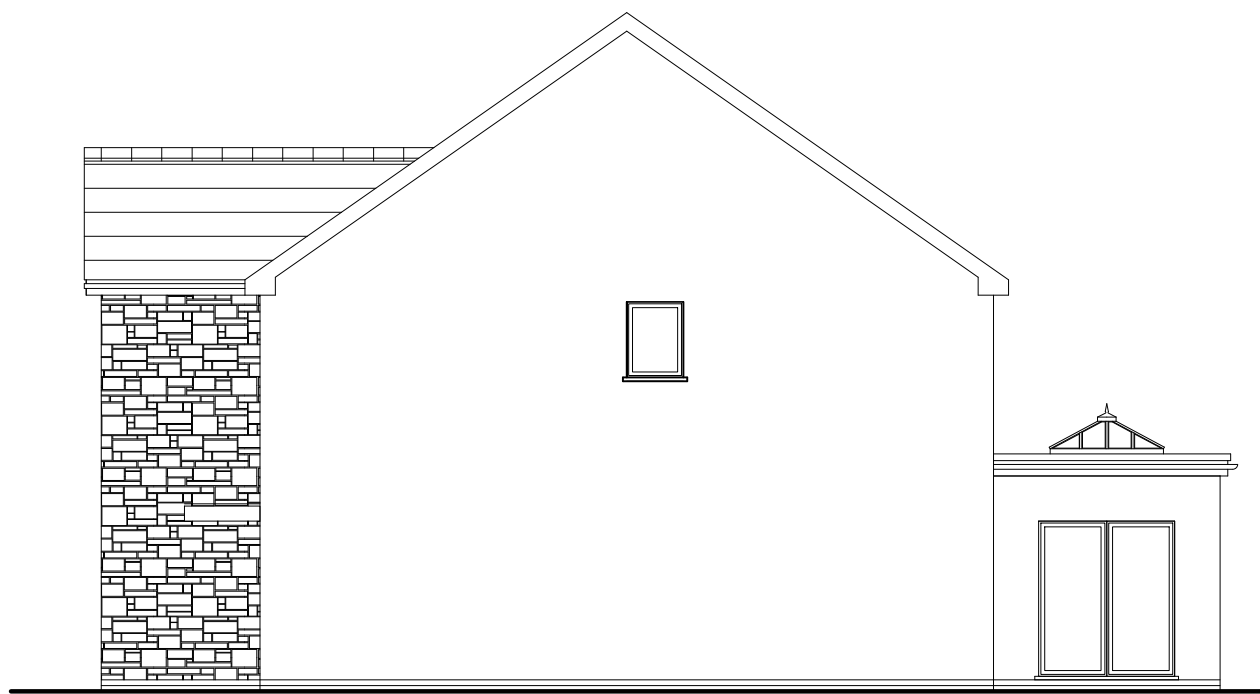


Side Elevation




Rear Elevation



Side Elevation

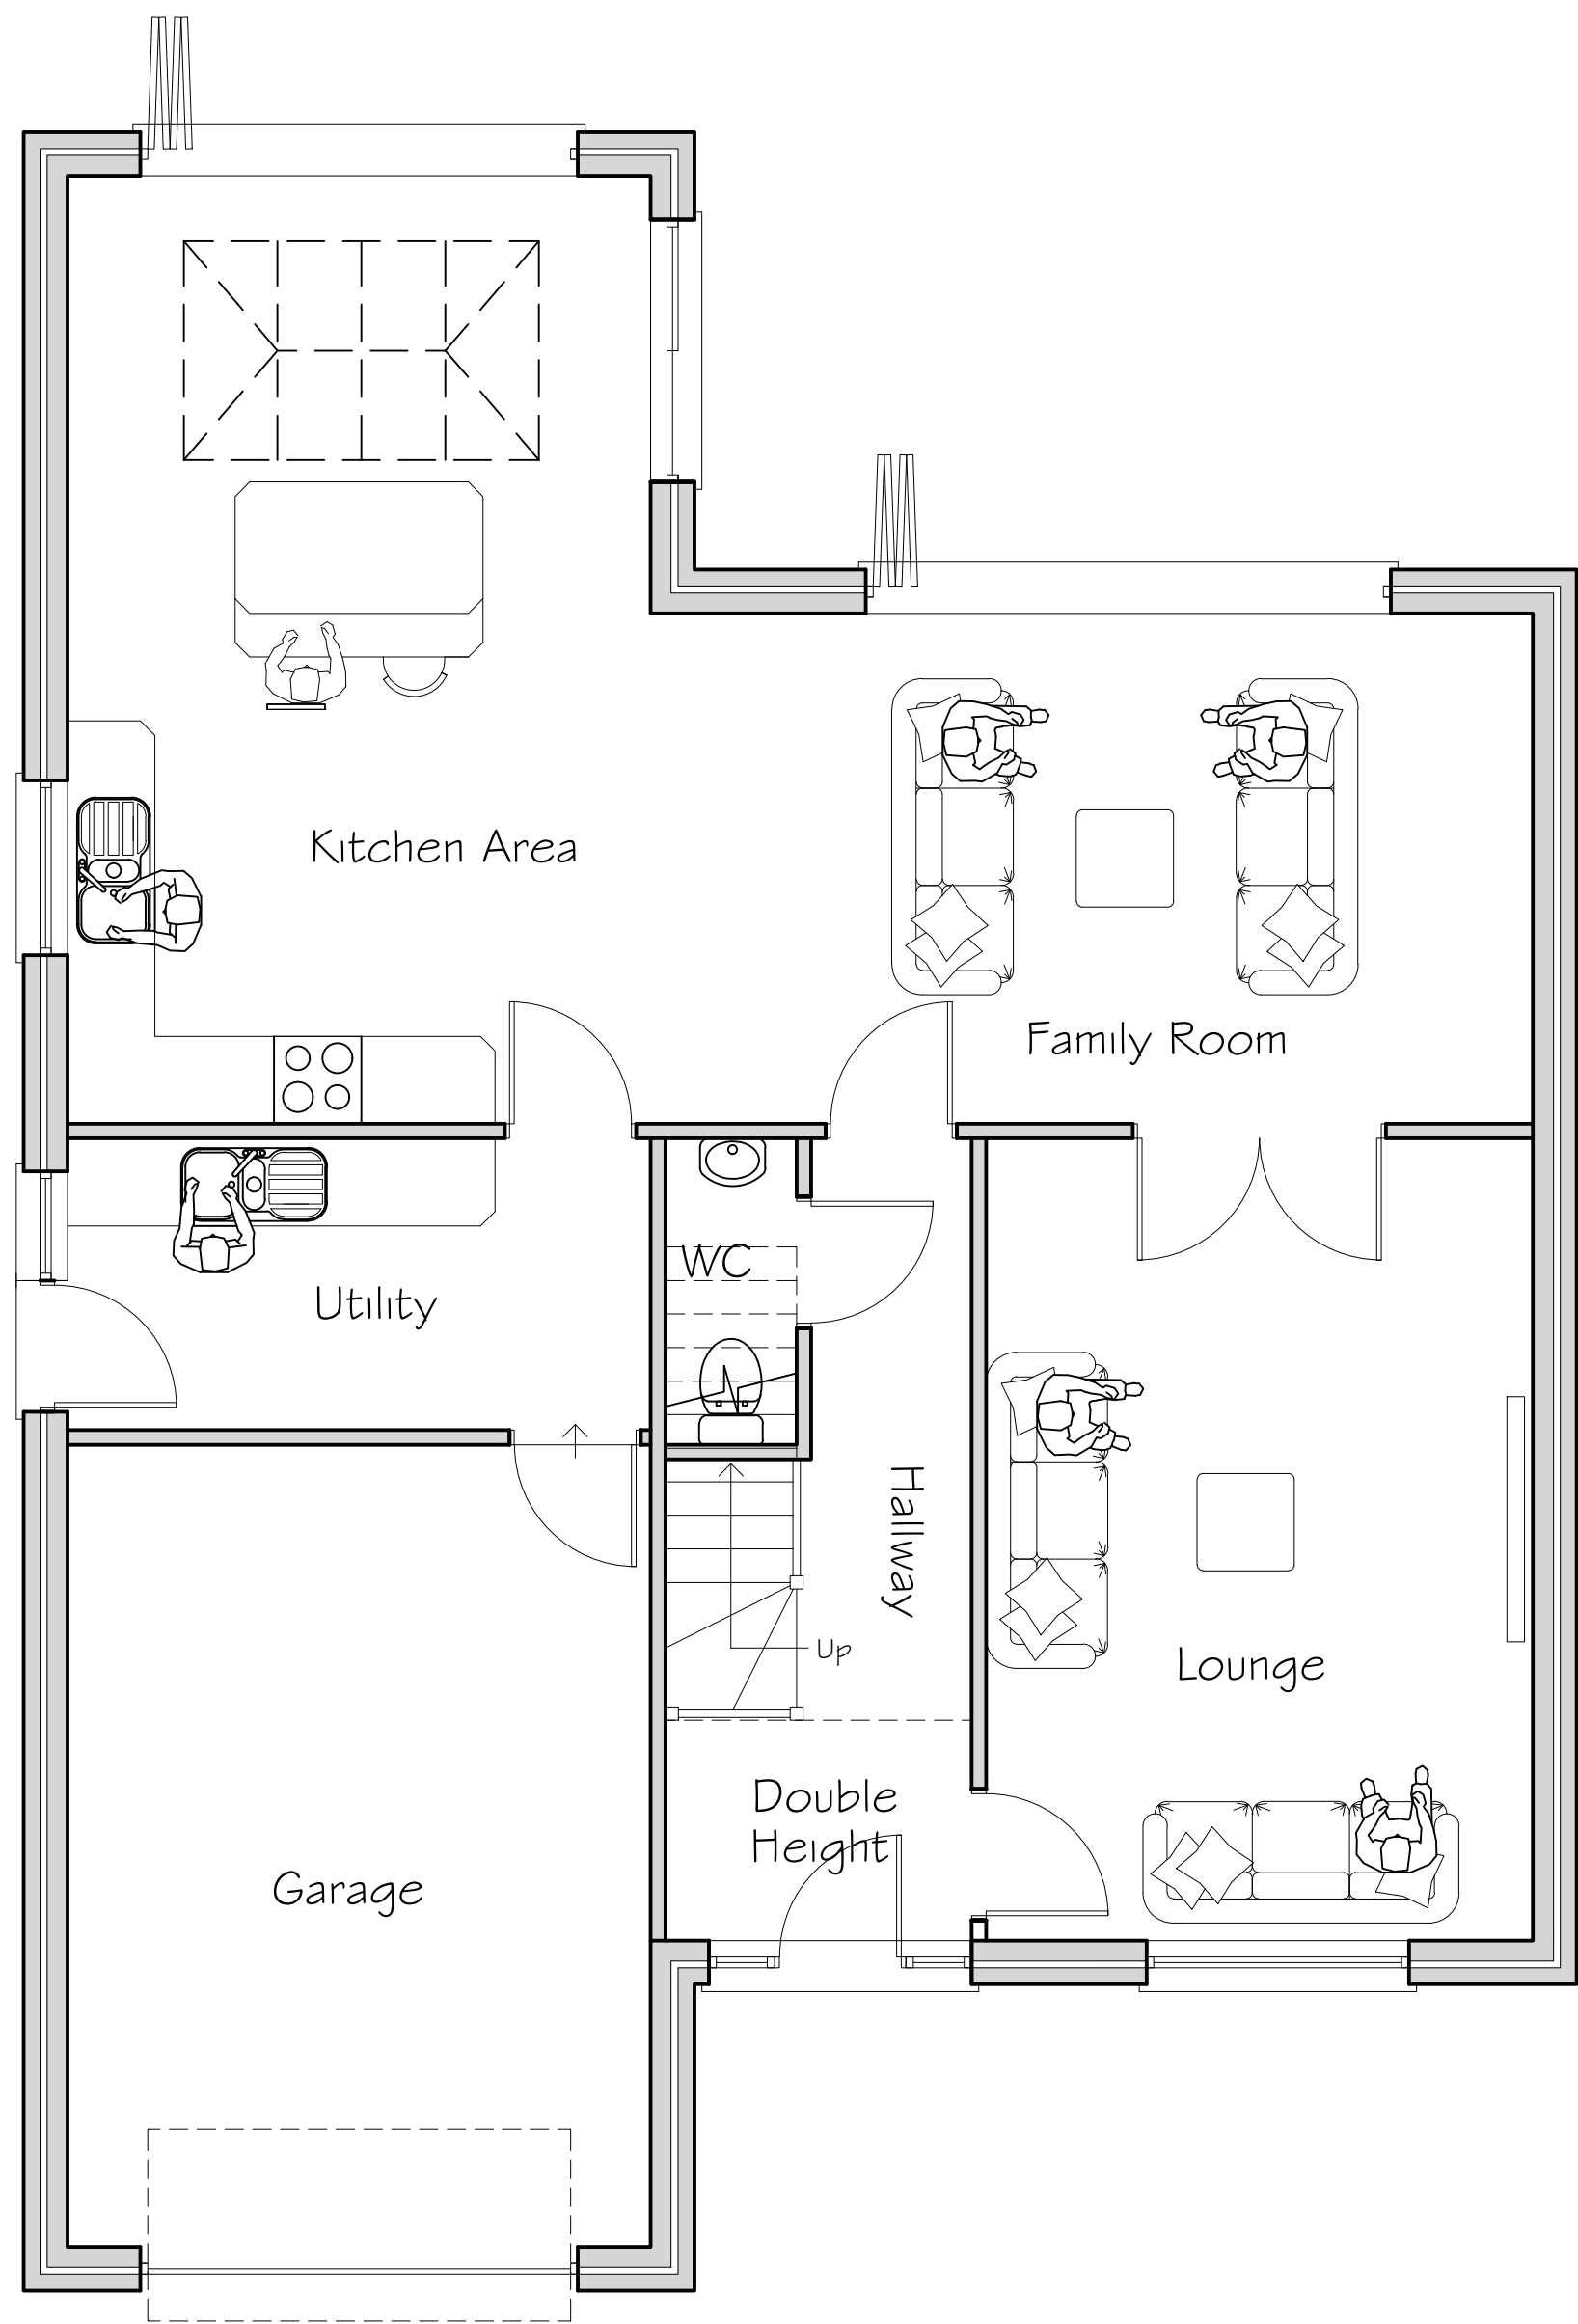

Ground Floor

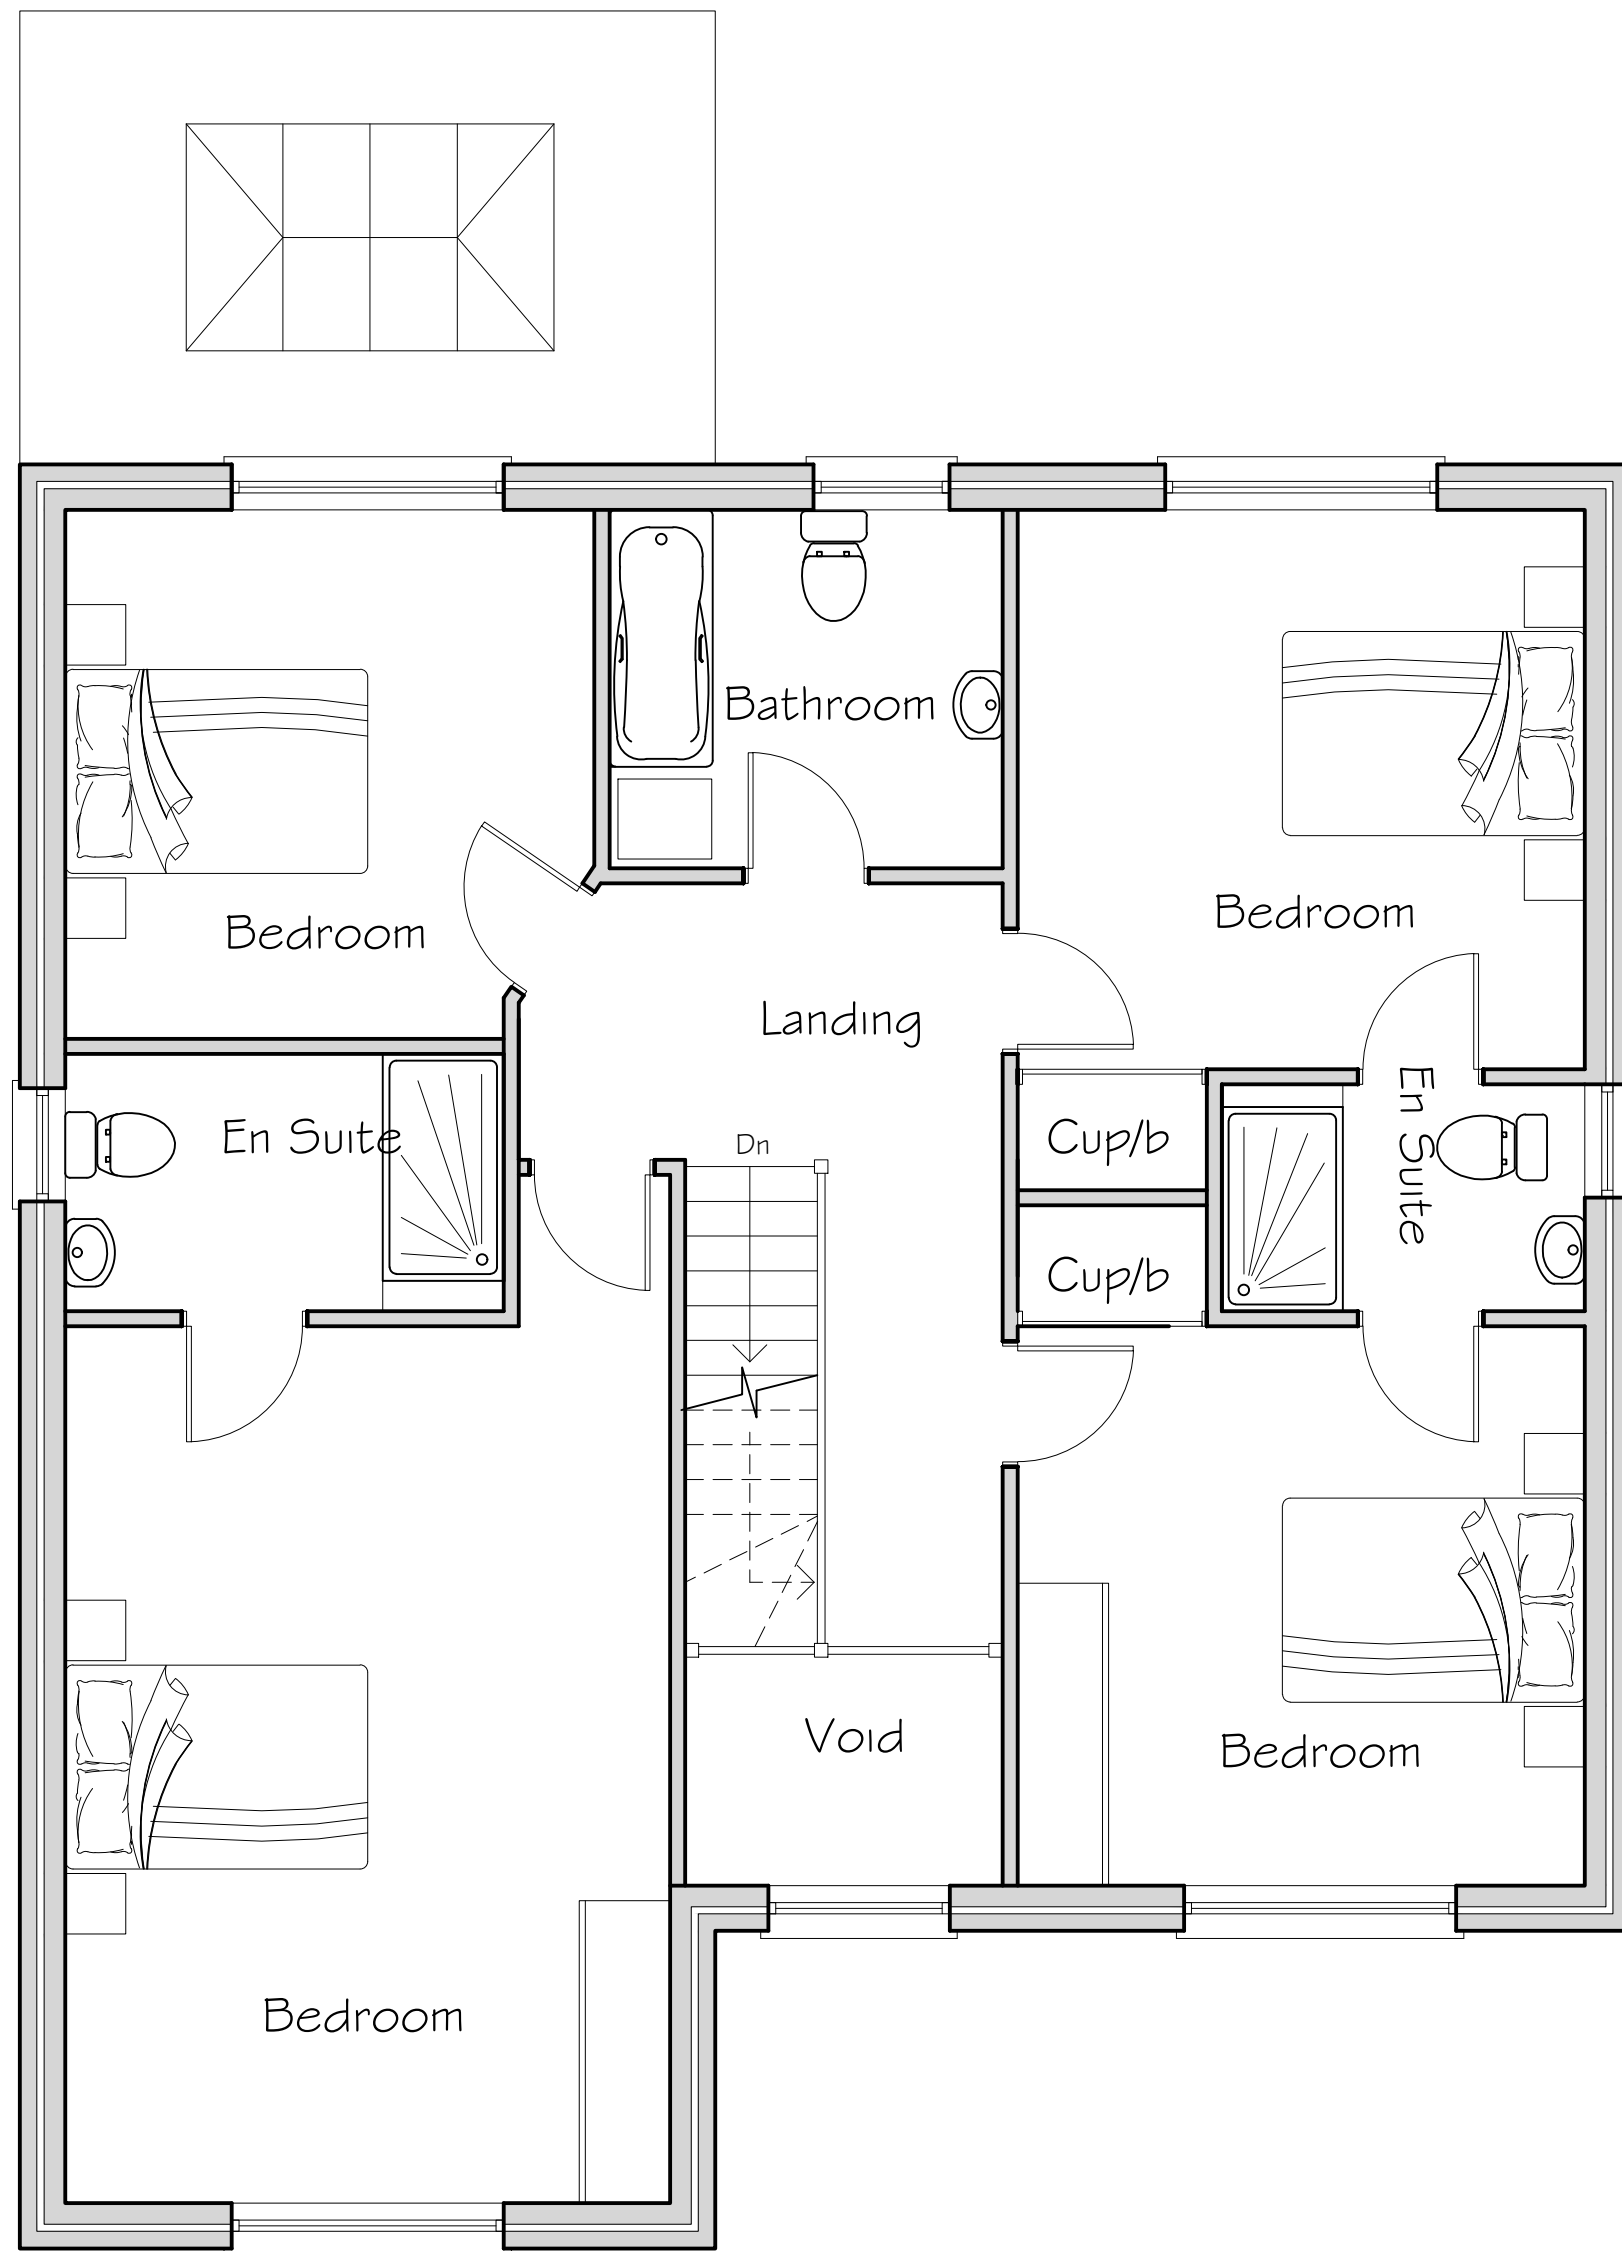


First Floor

1 Marley Fibre
Cement slate



2 Bradstone Square
dressed stonework

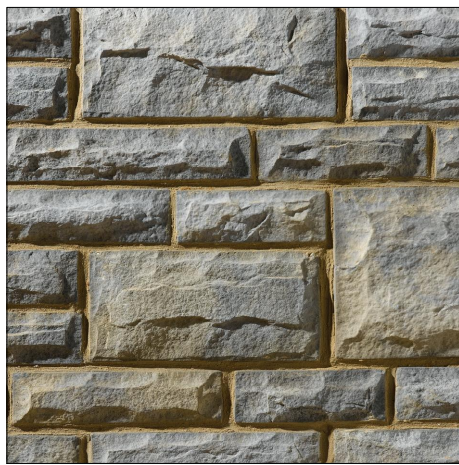

3 K Rend
Colour - White



Note: This drawing is copyright ©

Monarch Architectural Services Ltd	project	Date: May 2021	
	Proposed Four Bedroom Detached House with Integral Garage at Plot 6 Land off Upper Collier Row	Scale: 1 : 50, 1:100, @ A1	
		Drawn: W. S.	
Title	Neolgering Merthyr Tydfil Client Mr and Mrs French	Drawing No. 21 / 21 / 01	Rev.
Proposed Detached House Plans and Elevations			