
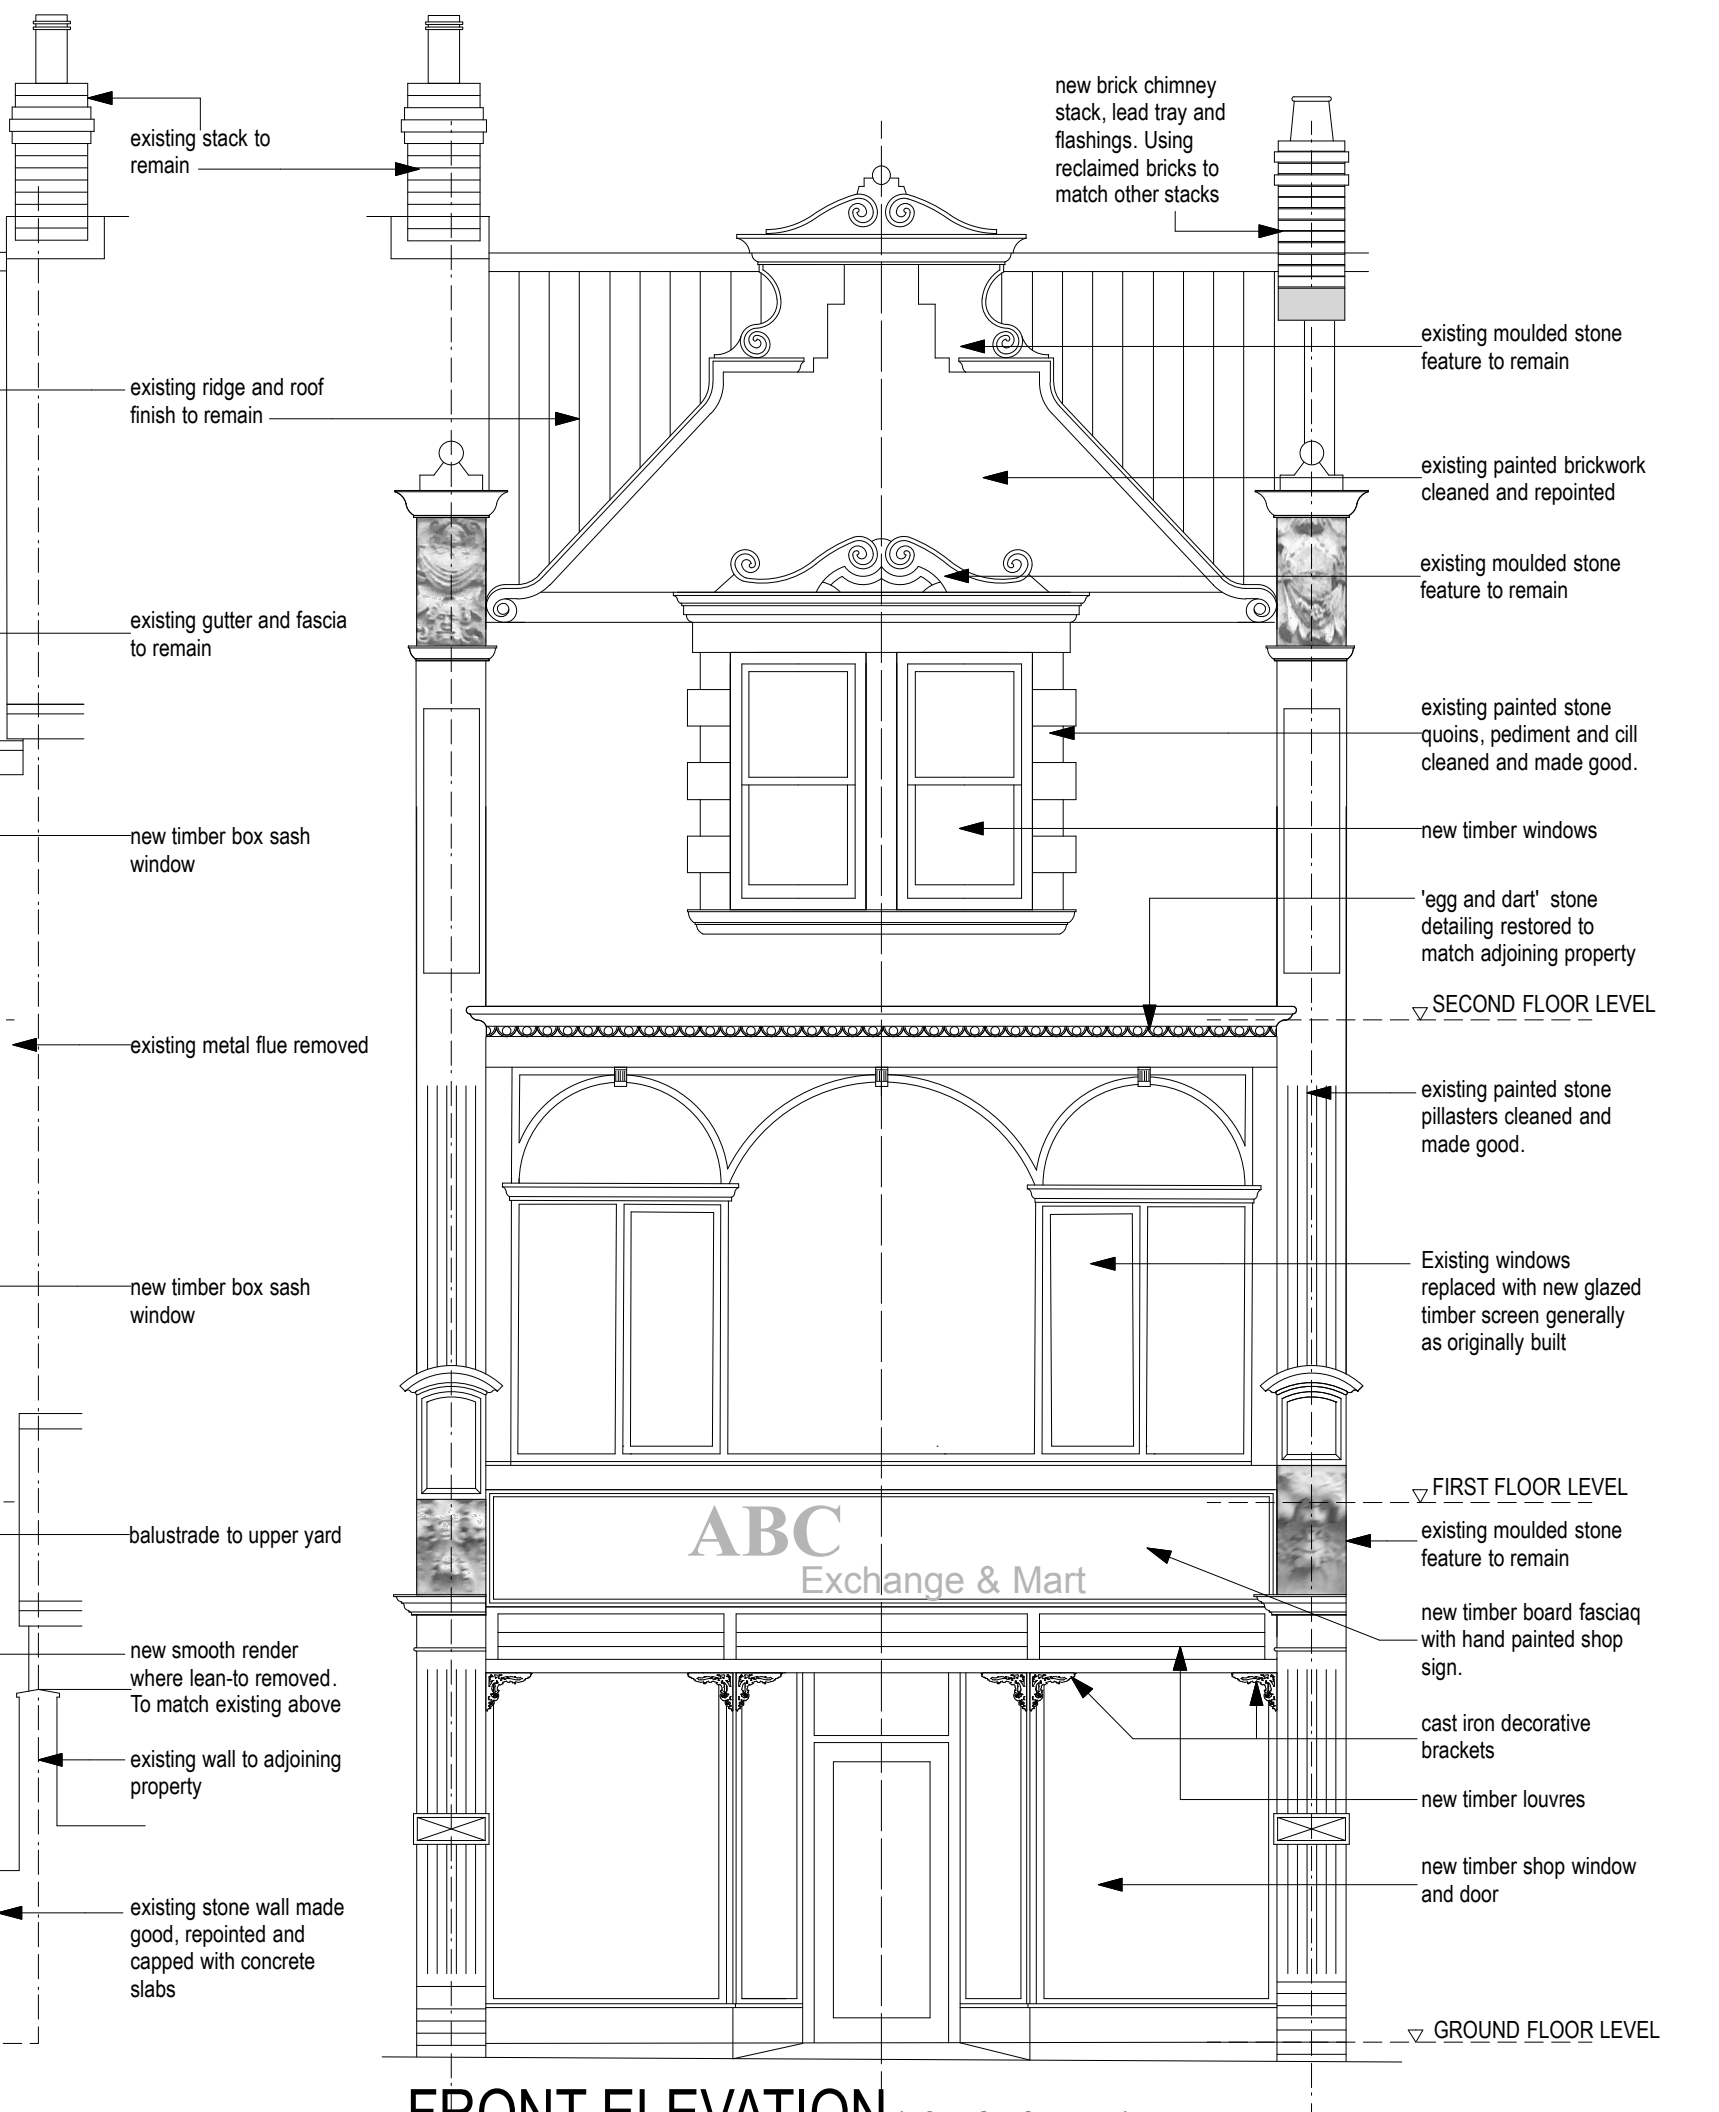
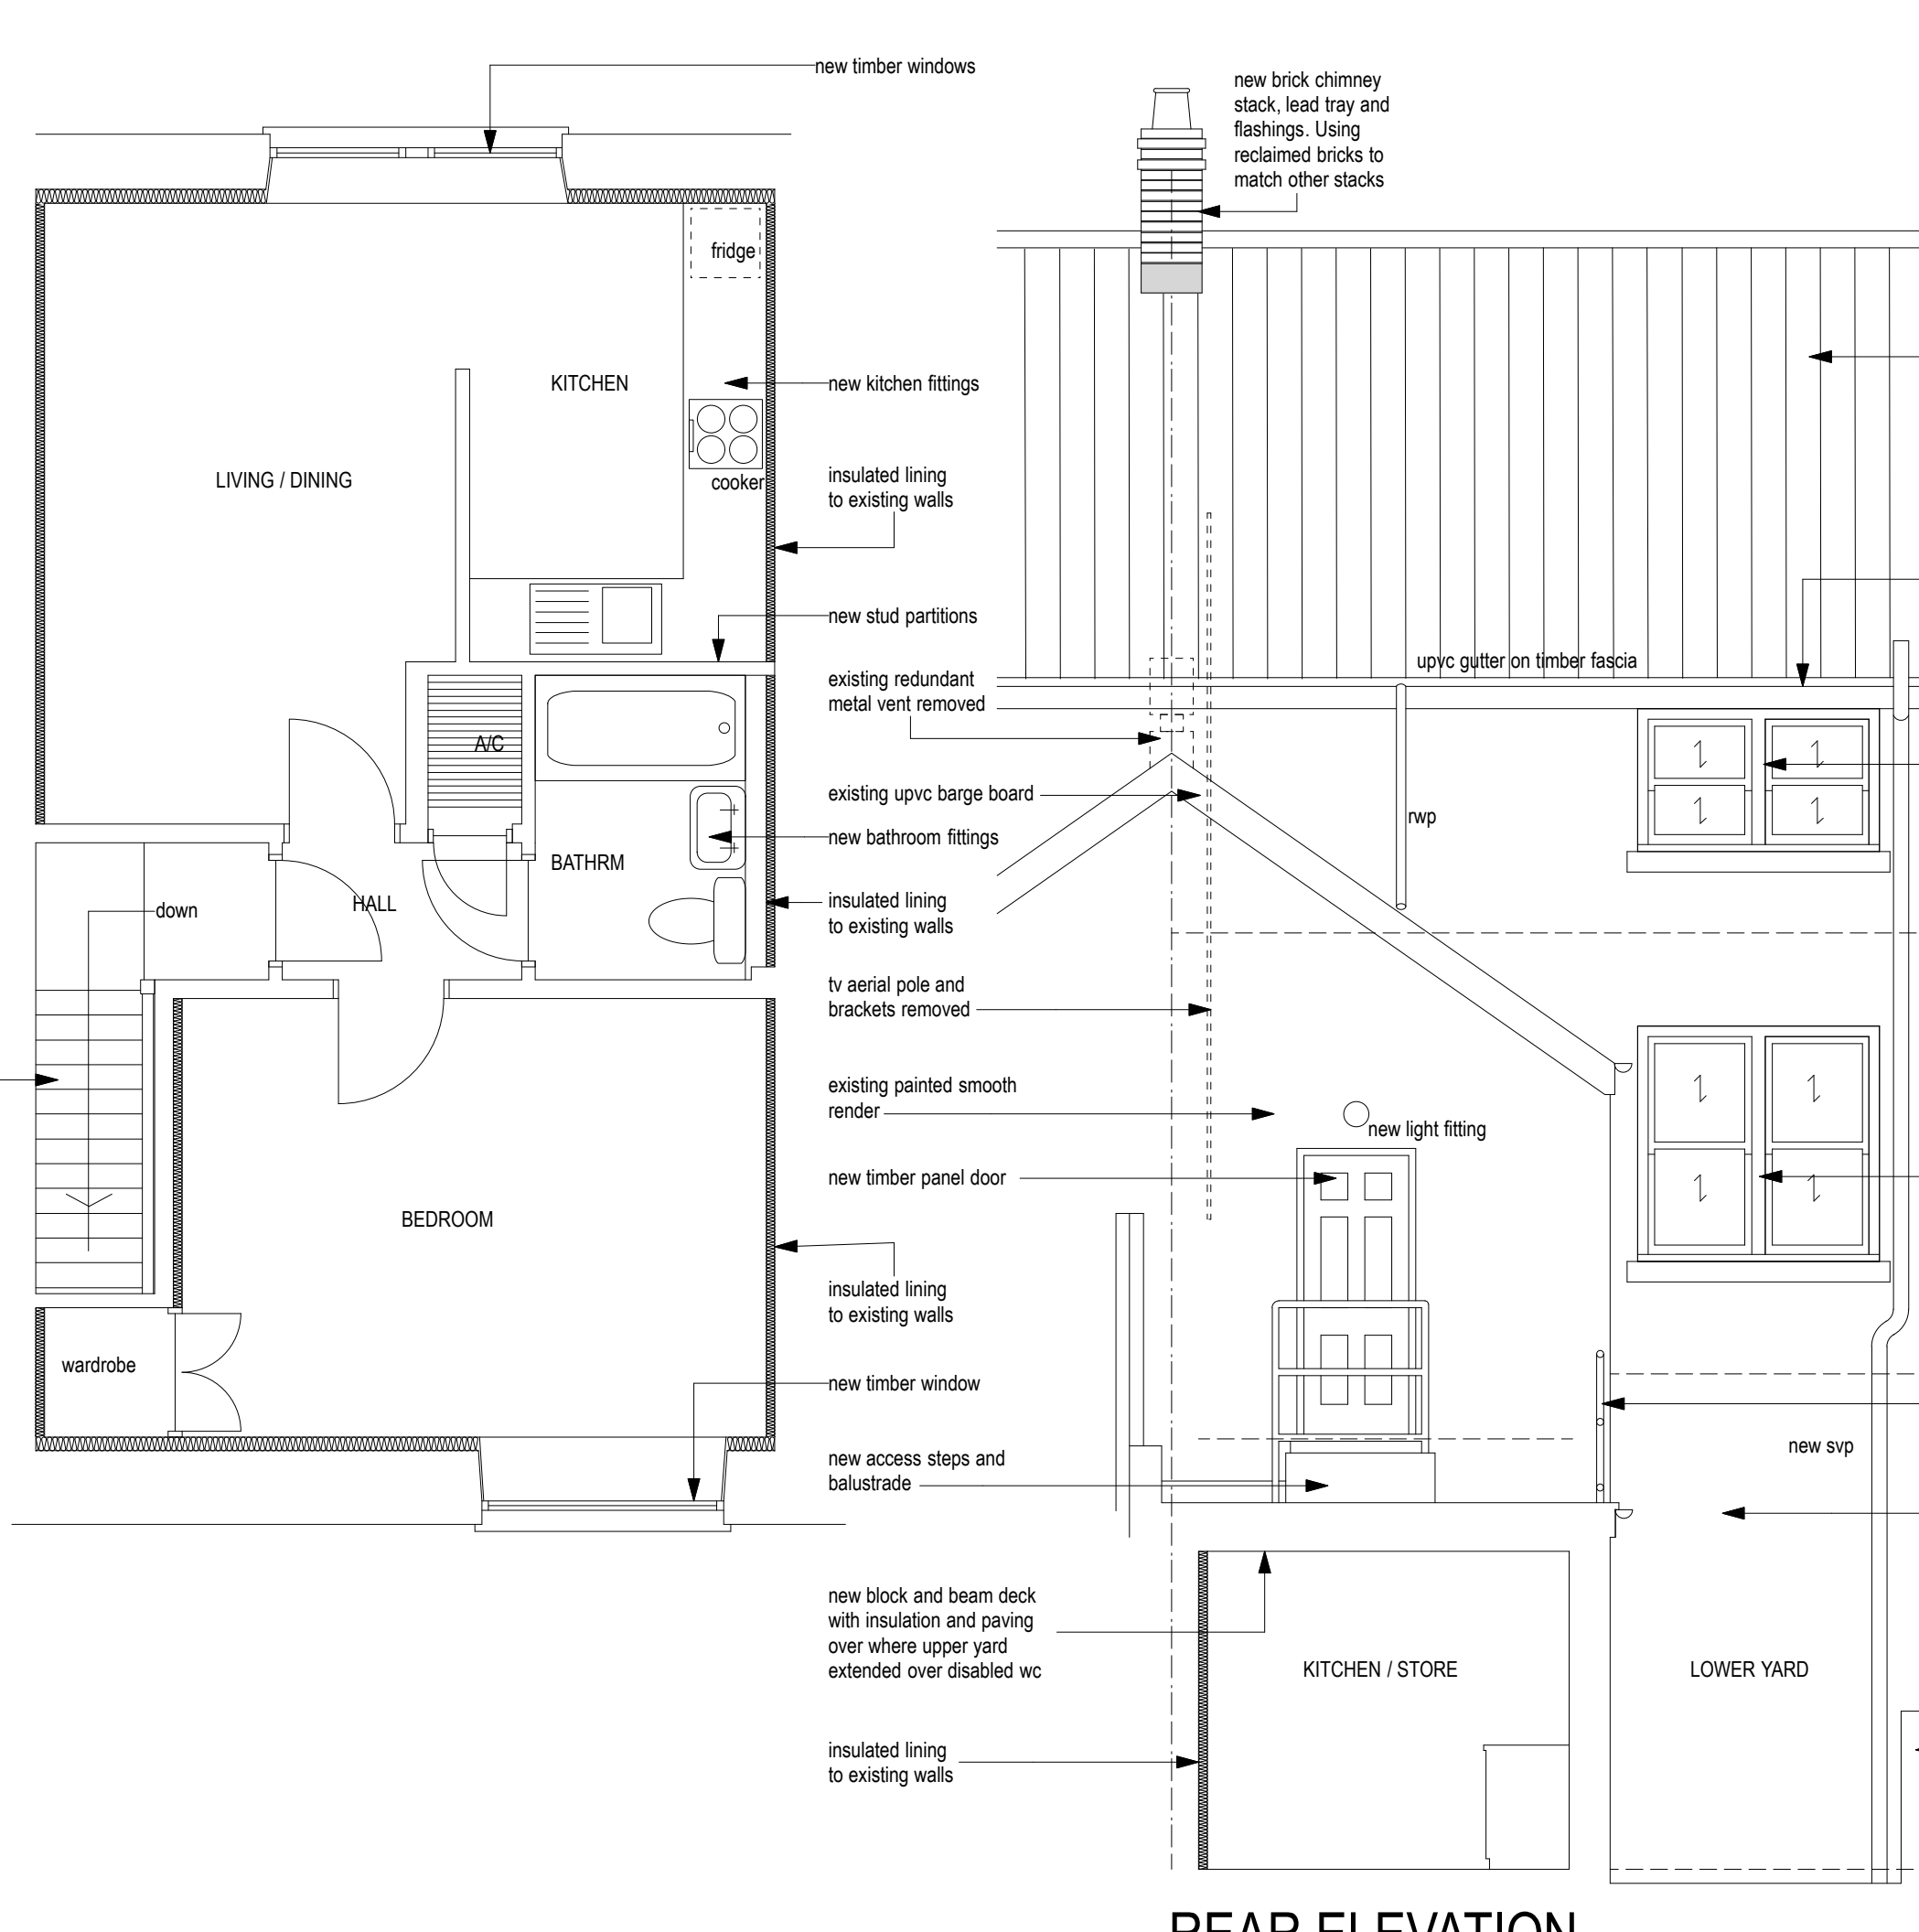


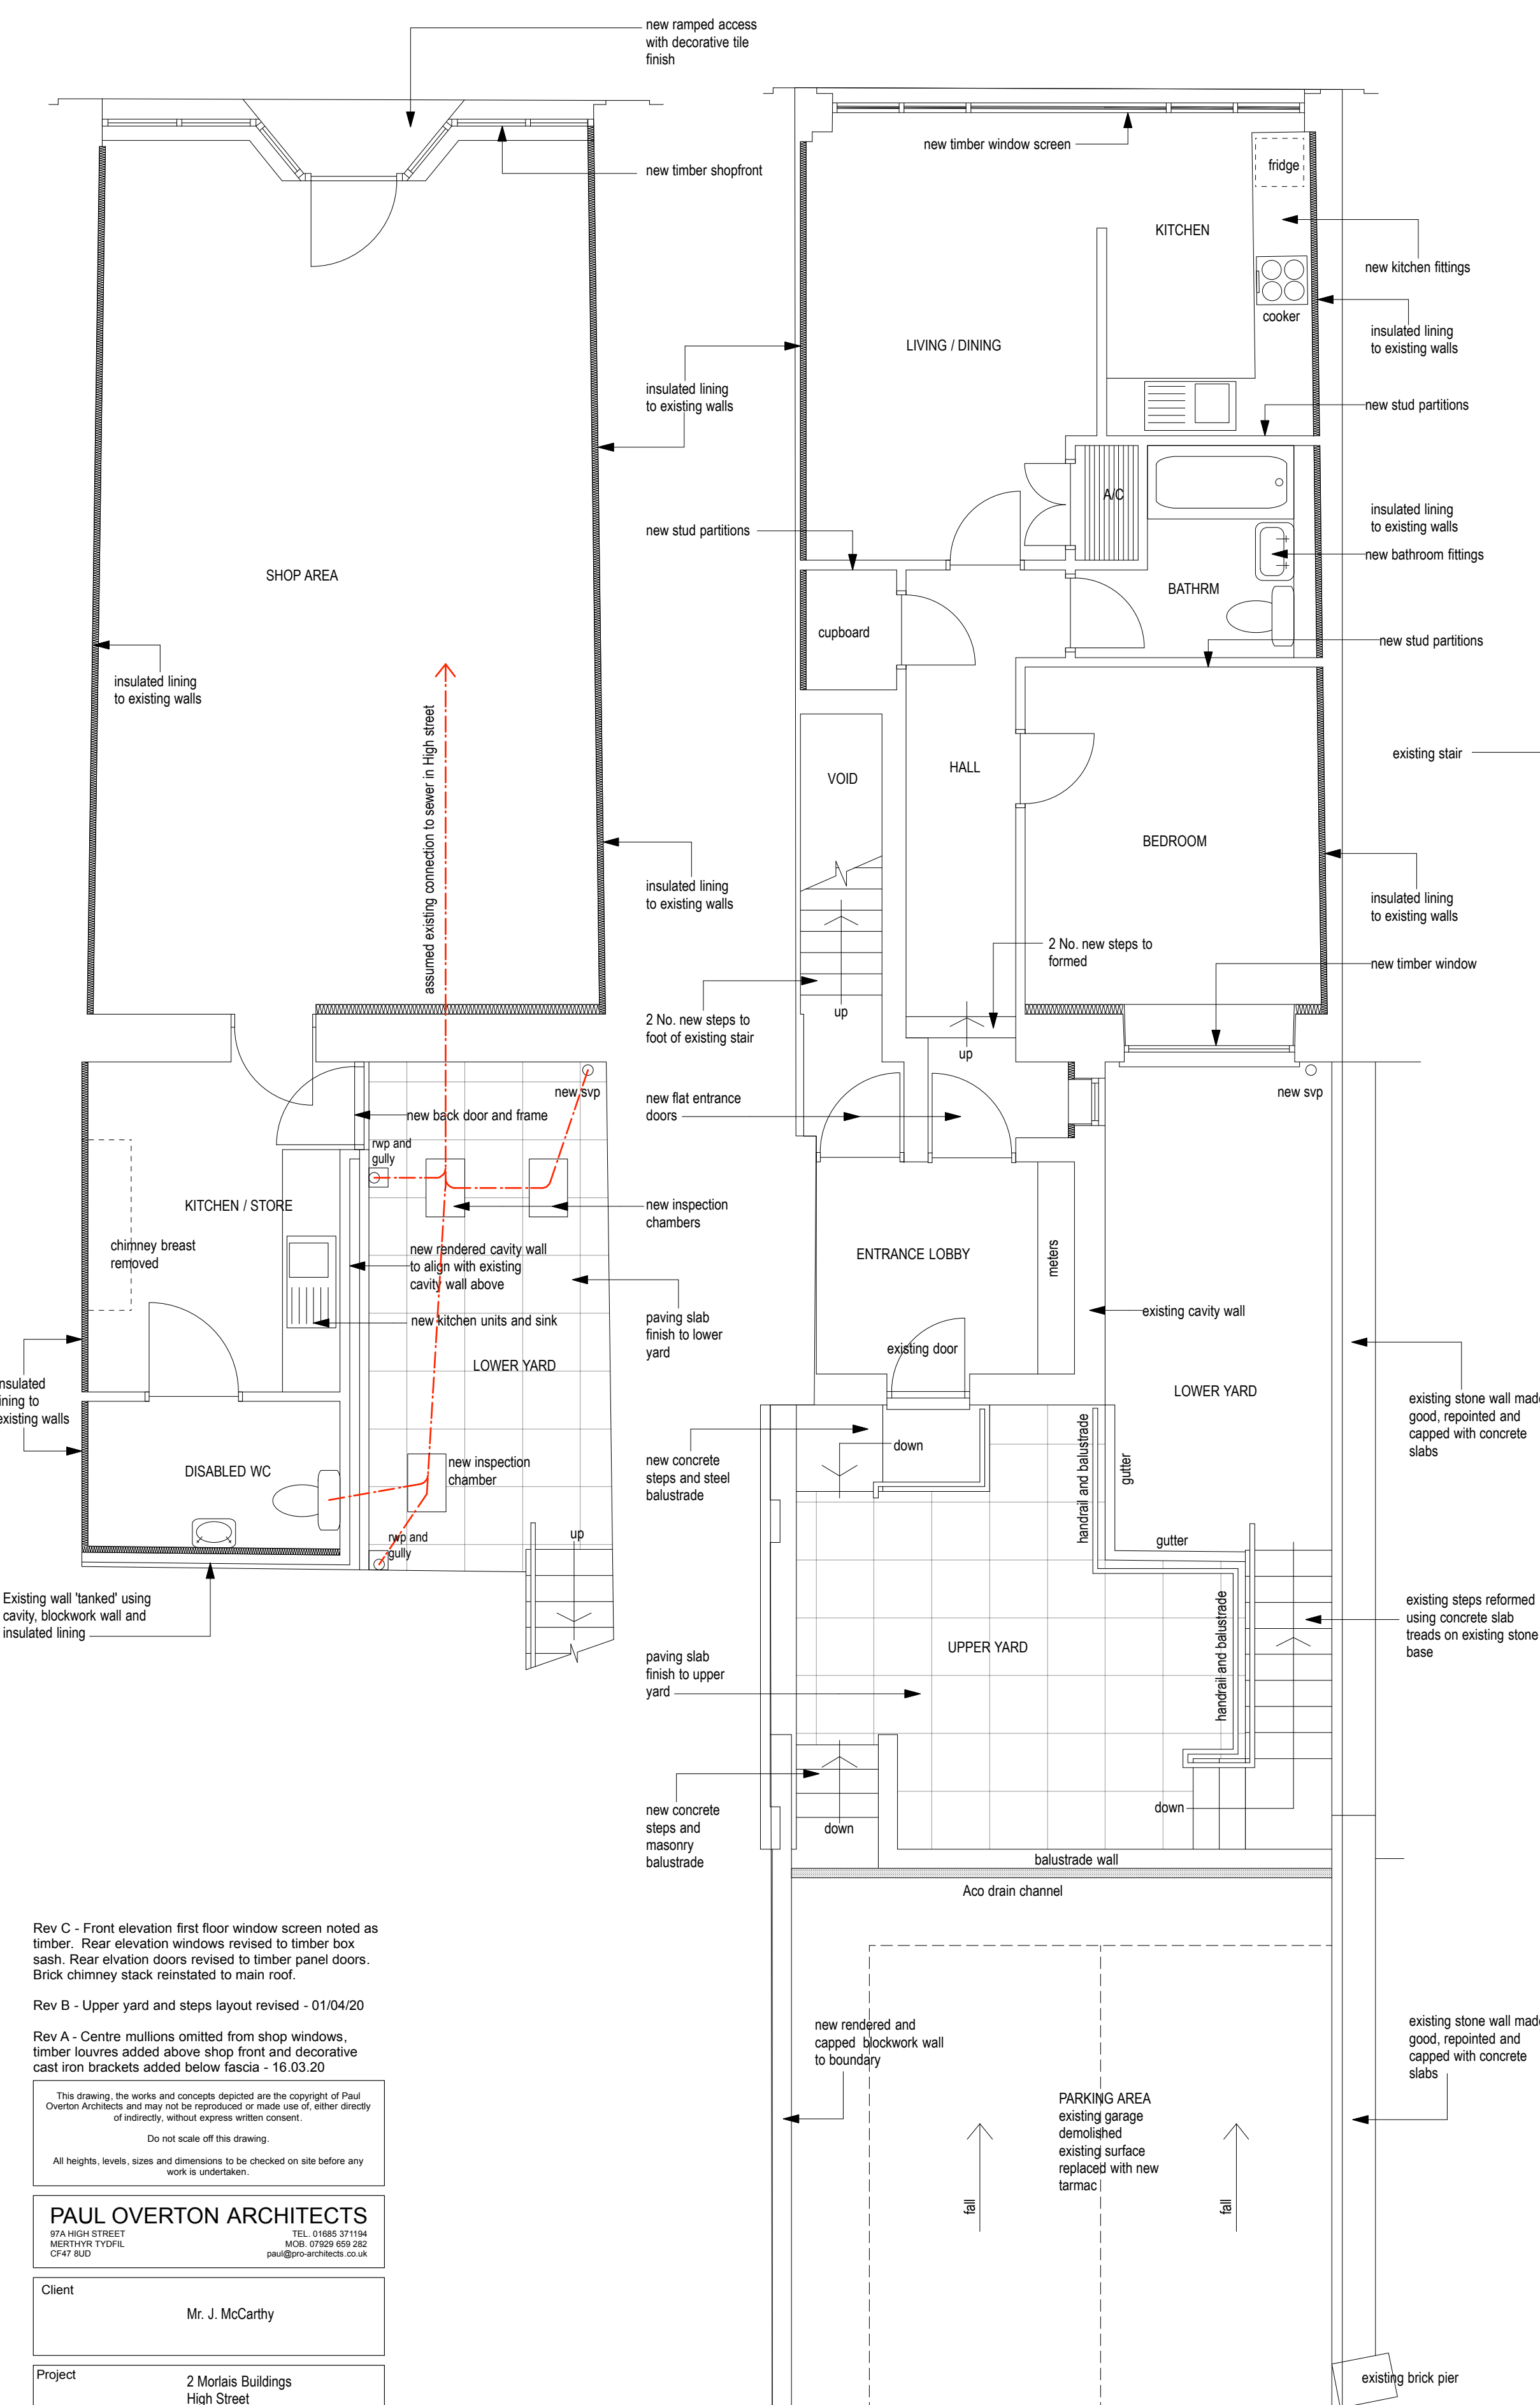

Rev C - Front elevation first floor window screen noted as timber. Rear elevation windows revised to timber box sash. Rear elevation doors revised to timber panel doors. Brick chimney stack reinstated to main roof.

Rev B - Upper yard and steps layout revised - 01/04/20

Rev A - Centre mullions omitted from shop windows, timber louvres added above shop front and decorative cast iron brackets added below fascia - 16.03.20

This drawing, the works and concepts depicted are the copyright of Paul Overton Architects and may not be reproduced or made use of, either directly or indirectly, without express written consent.
Do not scale off this drawing.
All heights, levels, sizes and dimensions to be checked on site before any work is undertaken.

PAUL OVERTON ARCHITECTS
97A HIGH STREET TEL: 01685 371104
MERTHYR TYDFIL A/CB: 07629 669 262
CF47 8UD paul@pro-architects.co.uk

Client			Mr. J. McCarthy		
Project			2 Morlais Buildings High Street Merthyr Tydfil CF47 8UL		
Drawing Title			PROPOSALS		
CAD ref		Drawn		PRO	
Date		November 2019		Scale	
				1:50	
Project No.	9038	Drawing No.	02	Revision	C

