



27/01/2020 15:43:53 \\172.16.22.1\CFProjects\5005-2019 DIL 03 003 Prince Charles Hospital Refurb\A Internal WIP\04 Model\01 RVT\003-BRA-V06-UN-M3-A-090601 ARCH MedicalDayUnit Detached.rvt

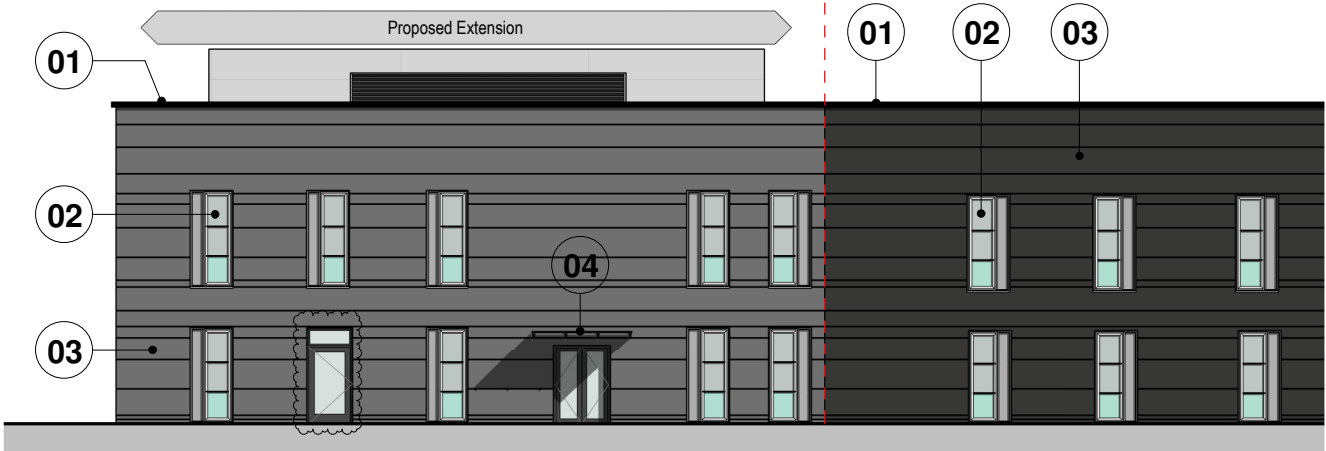

Proposed West Elevation
Scale: 1 : 200




Proposed South East Elevation
Scale: 1 : 200

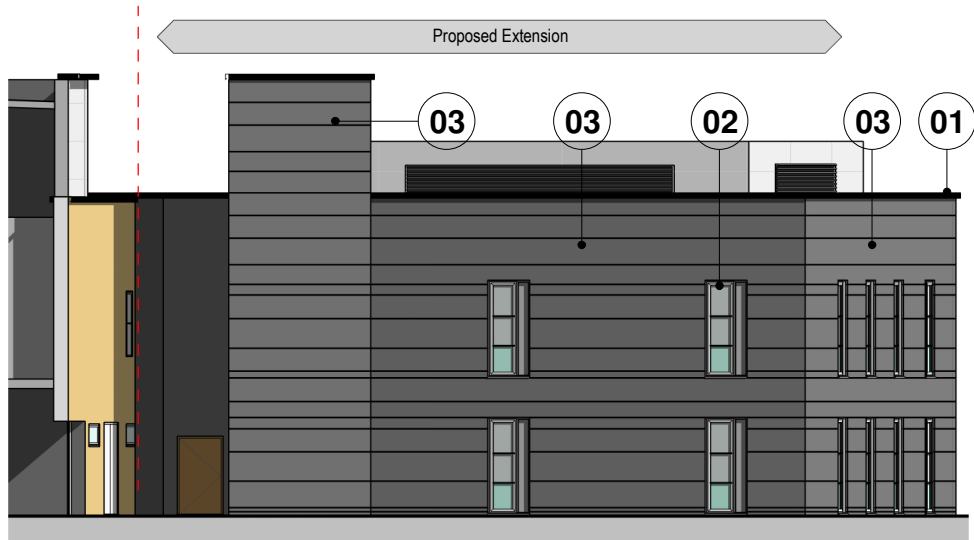


Proposed East Elevation
Scale: 1 : 200

Schedule of Materials
Note: Colours, materials and finishes to match existing building.
(1) Roof: Grey coloured, polyester powder coated flashing to match existing building.
(2) Windows & Doors: Light grey coloured aluminium windows doors to match existing building.
(3) Walls: Dark grey coloured fibre cement cladding to match existing building.
(4) Canopy: Glazed canopy

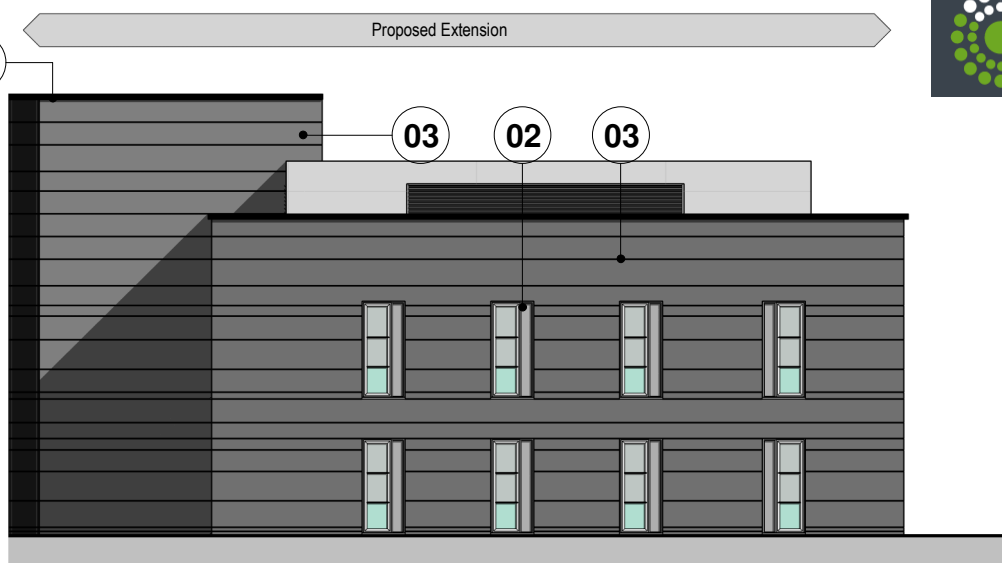

Proposed North Elevation
Scale: 1 : 200

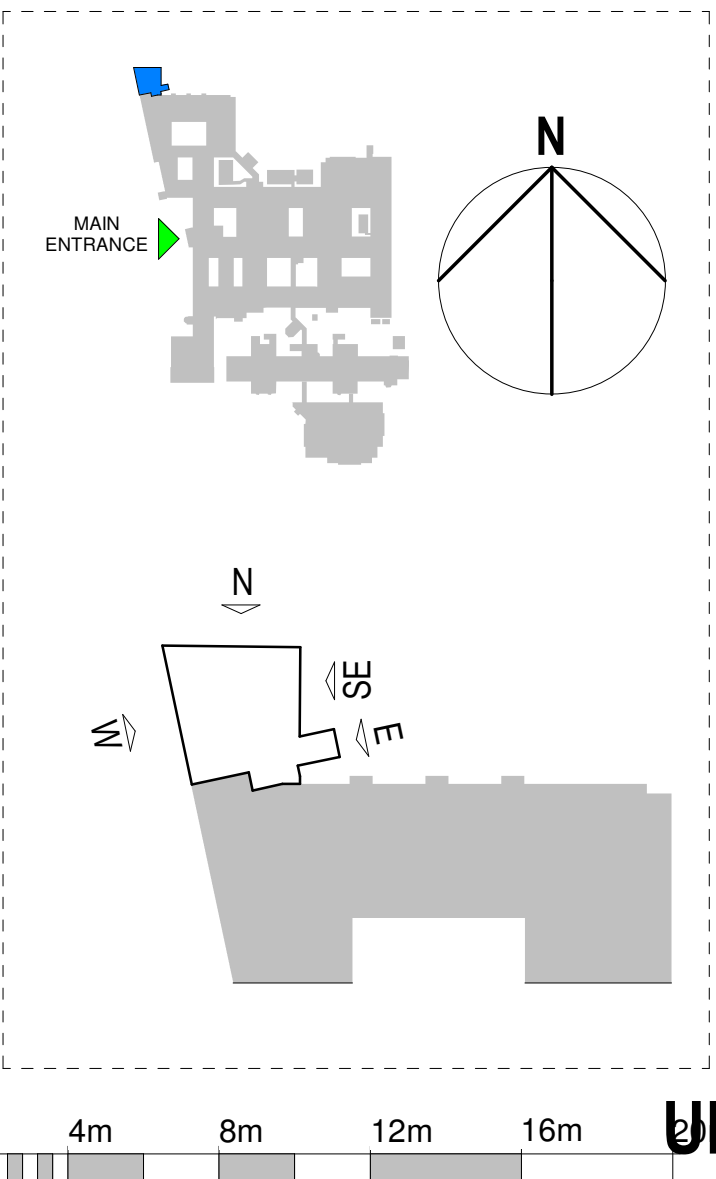

UPDATE IN PROGRESS



P03	13/12/2019	Additional fire exit indicated to front of building	WW
P02	04/12/2019	Updated to show proposed materials	WW
P01	13/11/2019	Pre-application issue	WW
Mark	Date	Details	By
REVISIONS			
Trust:			
 Bwrdd Iechyd Prifysgol Cwm Taf University Health Board			
CWM TAF MORGANNWG UNIVERSITY HEALTH BOARD Prince Charles Hospital Merthyr Tydfil Mid Glamorgan CF47 9DT			
Supply Chain Partner:			
 INTERSERVE CONSTRUCTION LTD 138 HEOL-Y-GORS CWMBWRLA SWANSEA SA5 8LT			
Project Title/ Address:			
Prince Charles Hospital Merthyr Tydfil Mid Glamorgan CF47 9DT			
Scale: As indicated		for the original size of A3	
Drn By:	WW	Chkd By:	ML
Passed By:	MU	Date:	09/22/17
Drawing Status:			
PLANNING ISSUE			
Drawing Originator:			
 HLM Architects © HLMArchitects Suite 104 The Creative Quarter Morgan Arcade The Hayes Cardiff CF10 1AF www.hlmarchitects.com T. +44 (0) 29 2039 6070 cardiff@hlmarchitects.com F. +44 (0) 29 2039 6080			
Drawing Title:			
Proposed Elevations			
Job No:	Drawing No:	Project	Origin.
P003	5005	HLM	V06
Level	Type	Discip.	Number
ZZ	DR	A	0201
Revision:			P03
Do NOT scale this drawing Refer to Architects for details of current building layouts			WS:
Phase:			02