


200293

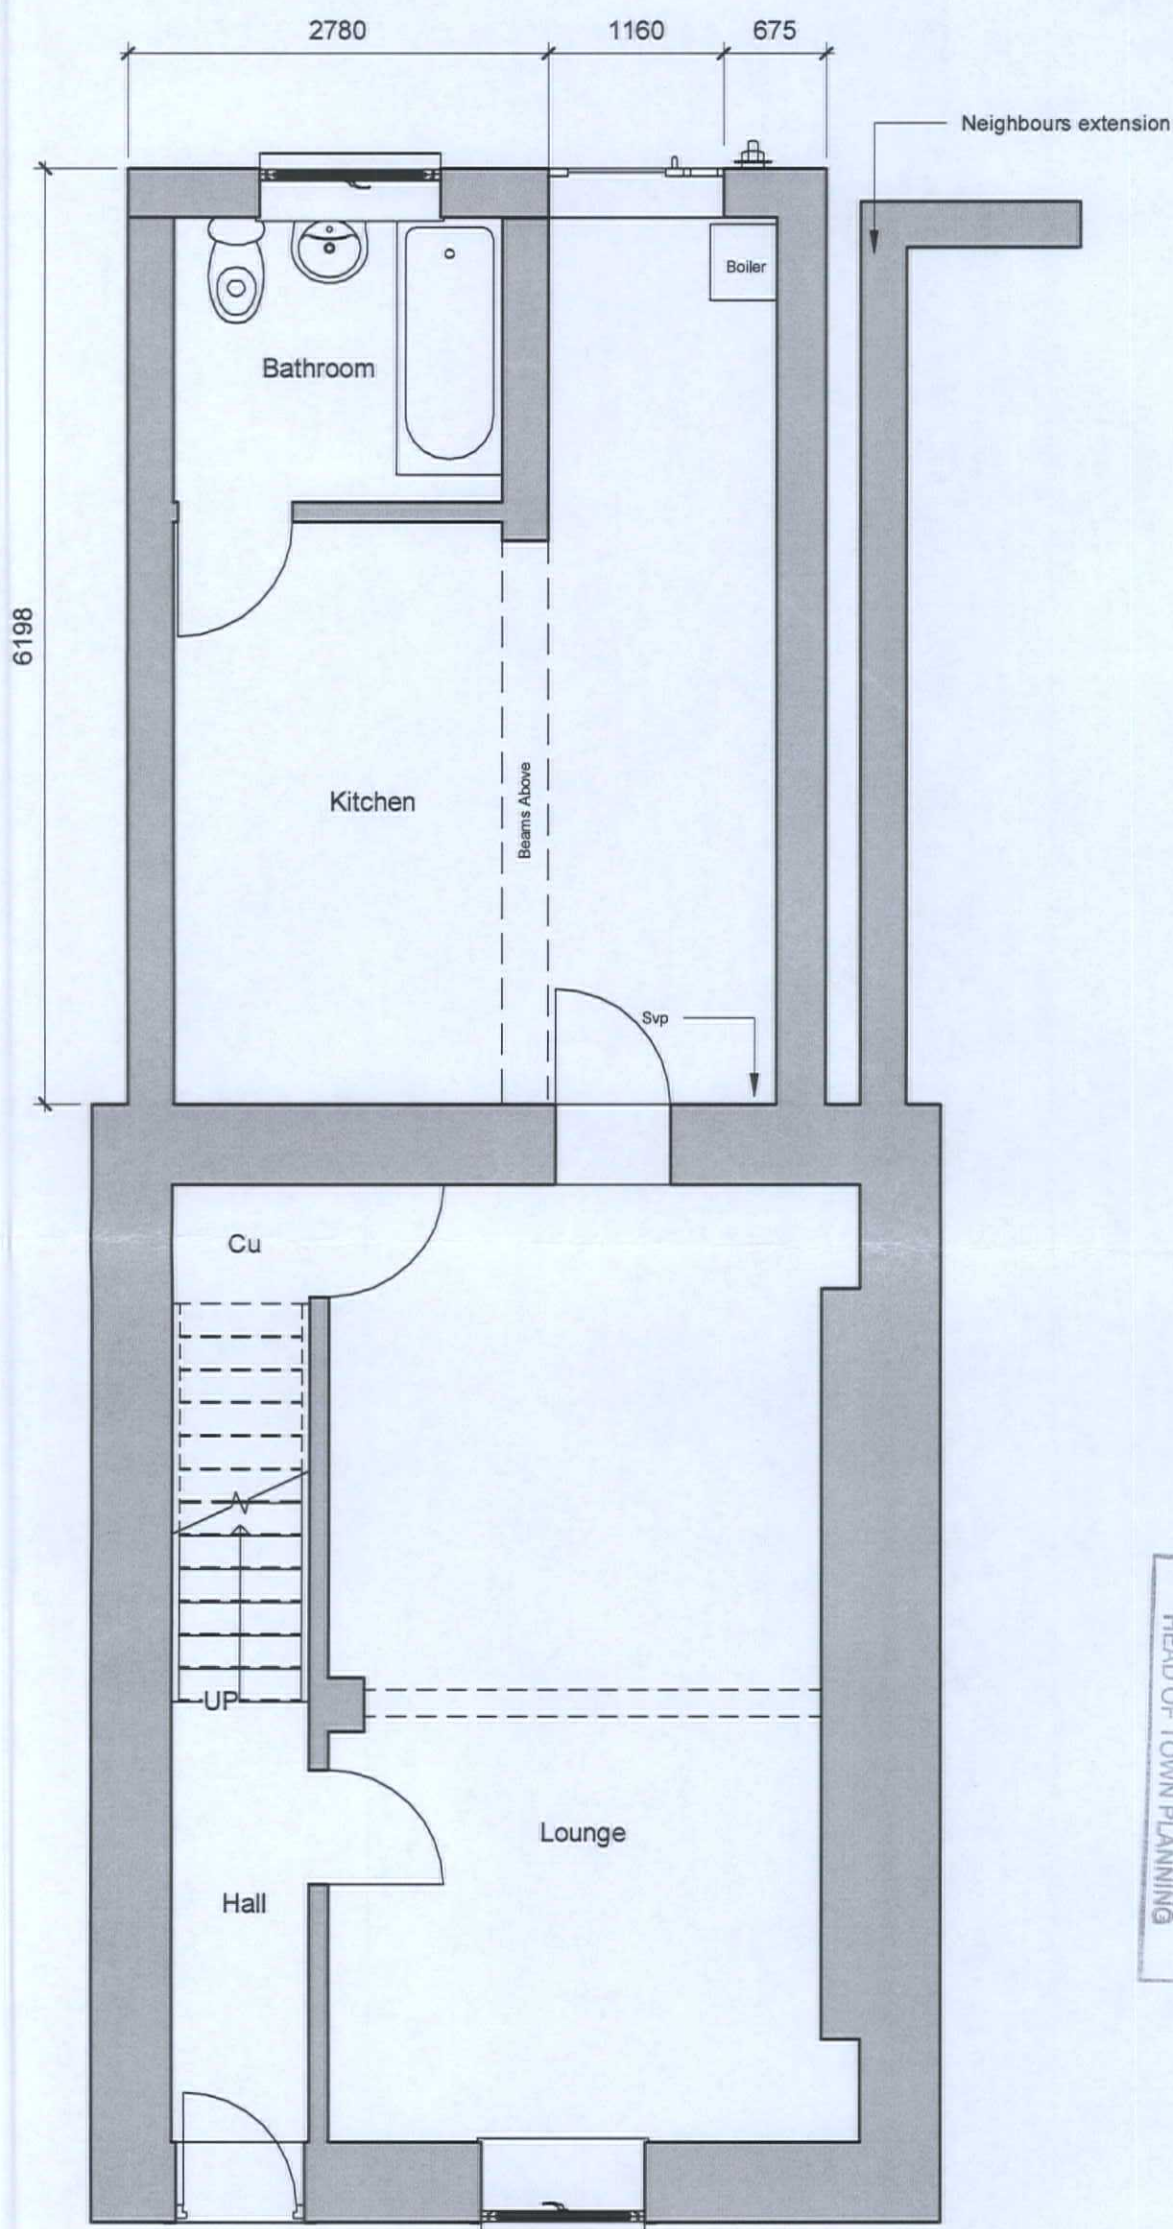

PLANNING DEPARTMENT
27 NOV 2020
RECEIVED


MERTHYR TYDFIL
COUNTY BOROUGH
COUNCIL
OFFICE COPY
PLEASE DO NOT
REMOVE

19 JAN 2021
J. JONES
BA(Hons) BTP M.A.T.P.I
HEAD OF TOWN PLANNING

MERTHYR TYDFIL
COUNTY BOROUGH COUNCIL
Town & Country Planning Act 1990
PERMISSION GRANTED SUBJECT TO CONDITIONS

INDIGO DESIGN (Part of 3dcadwales Ltd) 5 Ashlea
Drive, Merthyr Tydfil, CF47 0NY Tele 01685 385746
Mob 07940913216 Email: enquiries@indigo-3d-
design.co.uk

This Drawing is Copyright,
Dimensions to be checked
on site and not scaled from
this drawing

 

PURPOSE OF ISSUE
Planning Approval

DRWAING NUMBER
02020102-02

PROJECT
Single storey side extension &
First Floor Rear Extension

SHEET
Proposed Ground Floor Plans

Address
153 Gilfach Cynon, Merthyr Tydfil
CF47 0PR

Checked by
JH

Drawn by
PH

Scale (@ A3)
1 : 50

Rev No	Description	Date
A	Issue	11/11/2020