


200293

INDIGO
PLANNING DEPARTMENT
27 NOV 2020
RECEIVED

MERTHYR TYDFIL
COUNTY BOROUGH
COUNCIL
OFFICE COPY
PLEASE DO NOT
REMOVE

MERTHYR TYDFIL
COUNTY BOROUGH COUNCIL
Town & Country Planning Act 1990
PERMISSION GRANTED SUBJECT TO CONDITIONS
19 JAN 2021
J. JONES
BA(Hons) BTP M.A.R.T.P.I
HEAD OF TOWN PLANNING

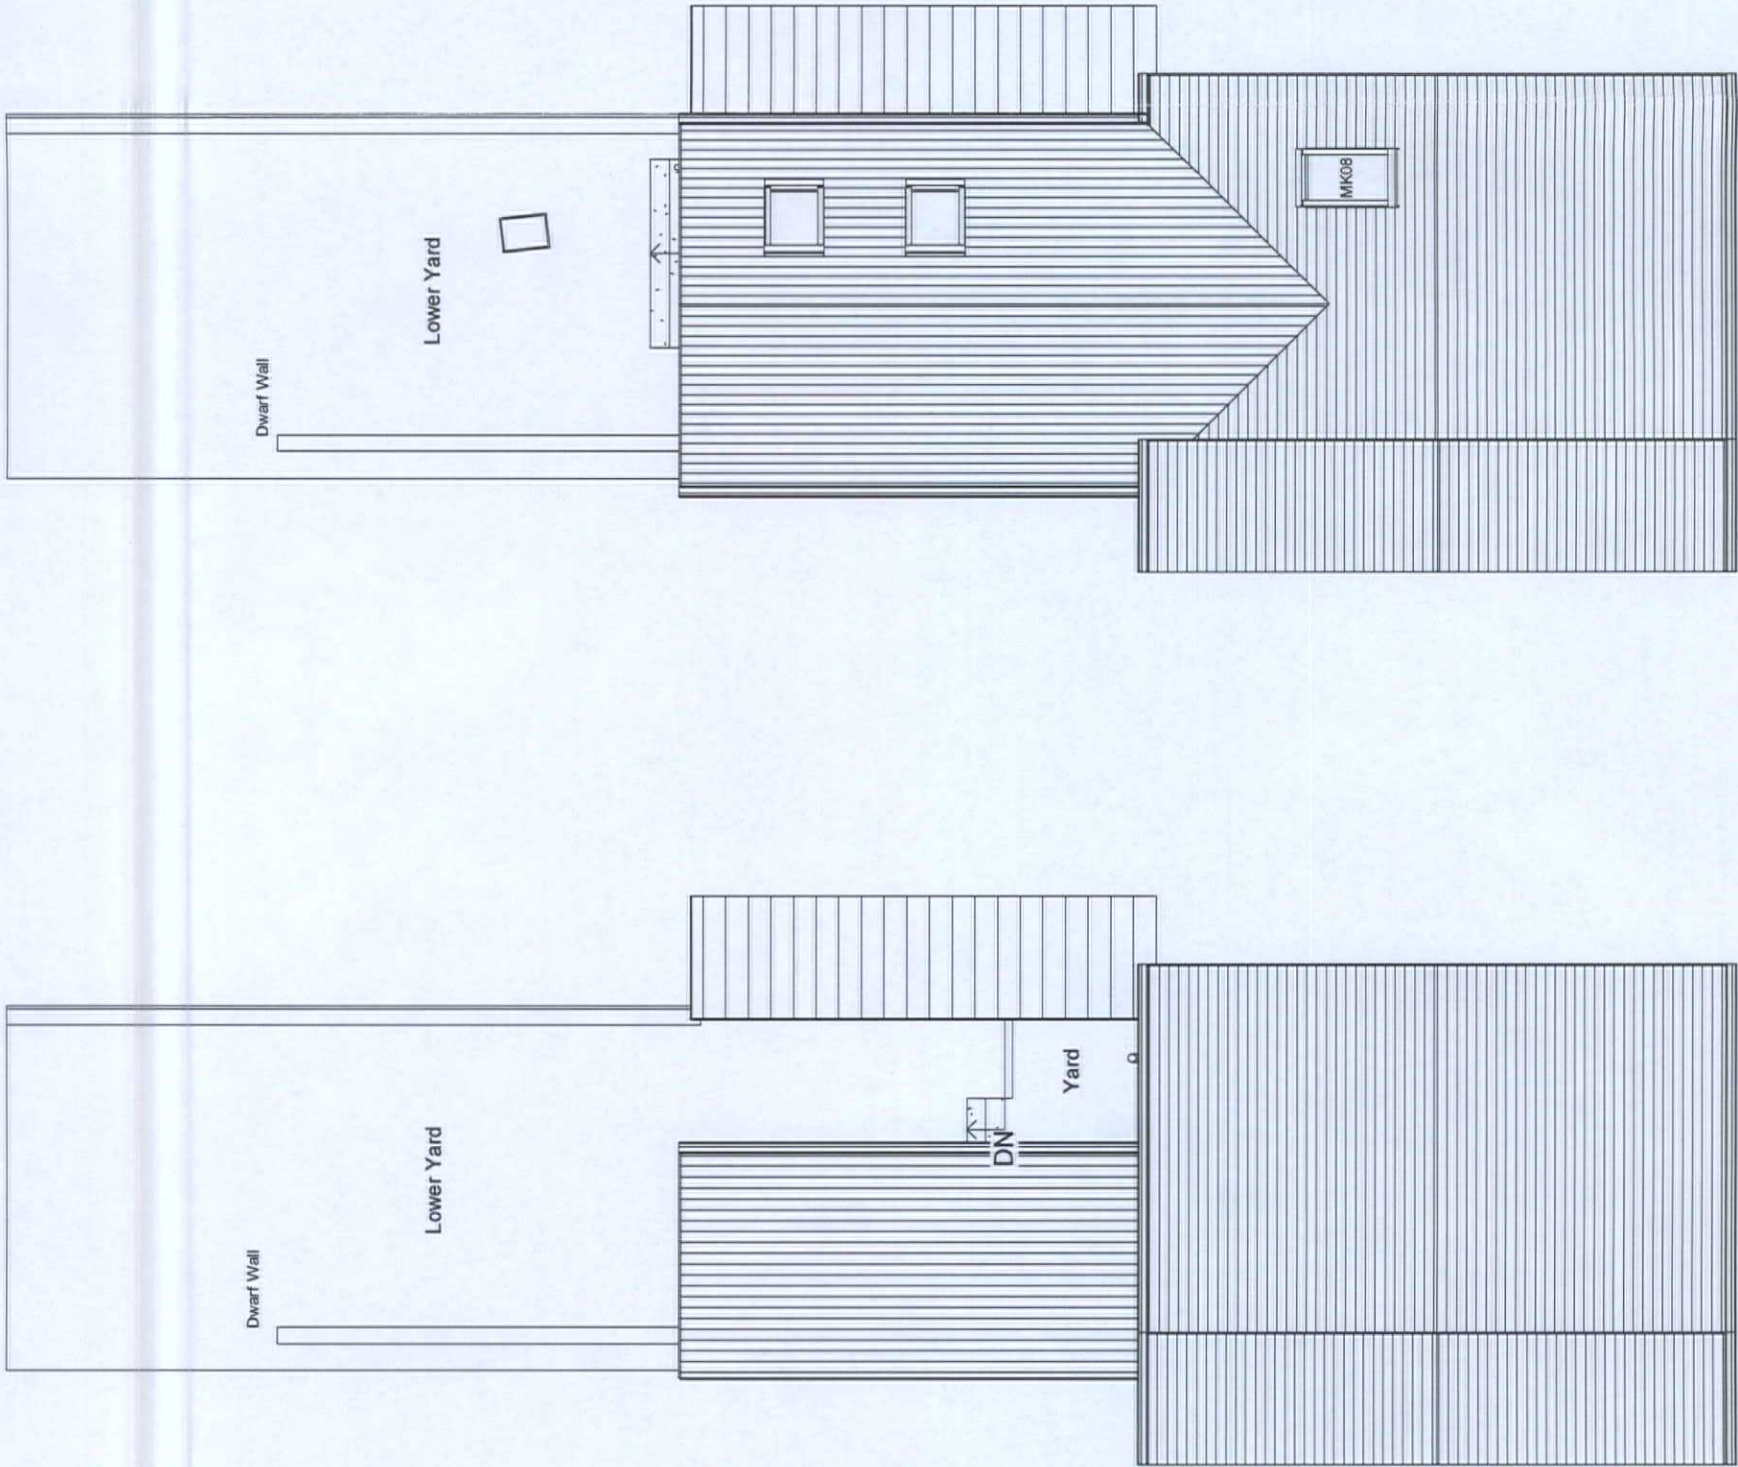

INDIGO DESIGN (Part of 3dcadwales Ltd) 5 Ashlea Drive, Merthyr Tydfil, CF47 0NY Tele 01685 385746 Mob - 07940913216 Email: enquiries@indigo-3d-design.co.uk		
This Drawing is Copyright, Dimensions to be checked on site and not scaled from this drawing	Indigo 3d Design	
PURPOSE OF ISSUE	DRAWING NUMBER	
Planning Approval	02020102-05	
PROJECT Single storey side extension & First Floor Rear Extension		
SHEET		
Site Plans		
Address 153 Giffach Cynon, Merthyr Tydfil CF47 0PR		
Checked by JH	Drawn by PH	Scale (@ A3) 1 : 100
Rev No A	Description	Date 11/11/2020