


200293

MERTHYR TYDFIL
COUNTY BOROUGH
COUNCIL
OFFICE COPY
PLEASE DO NOT
REMOVE

MTCBC
PLANNING DEPARTMENT
27 NOV 2020
RECEIVED

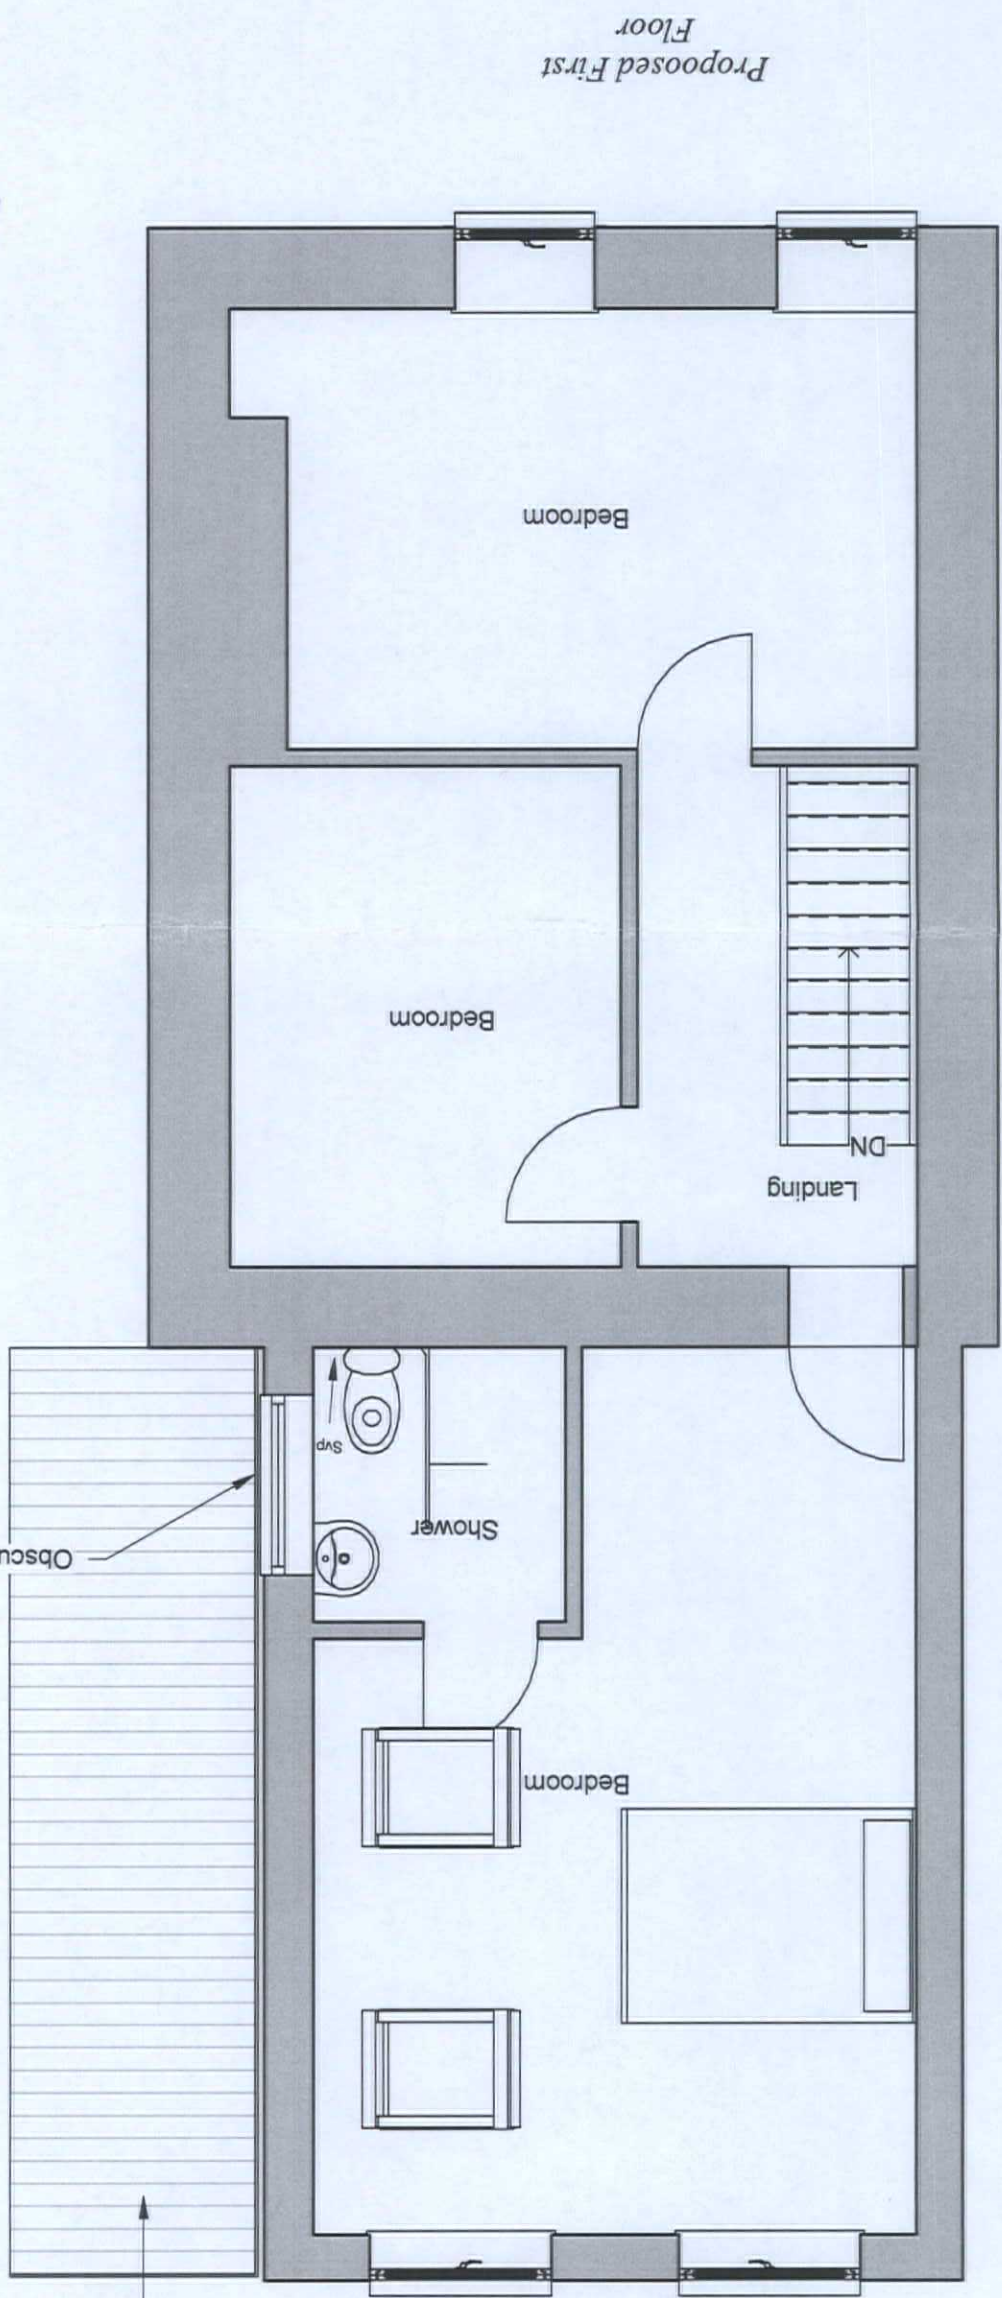

MERTHYR TYDFIL
COUNTY BOROUGH COUNCIL
Town & Country Planning Act 1990
PERMISSION GRANTED SUBJECT TO CONDITIONS
19 JAN 2021
J. JONES
BA(Hons) BTP M.R.T.P.I
HEAD OF TOWN PLANNING

INDIGO DESIGN (Part of 3dcadwales Ltd) 5 Ashlea Drive, Merthyr Tydfil, CF47 0NY Tele 01685 385746 Mob 07940913216 Email: enquiries@indigo-3d-design.co.uk		This Drawing is Copyright. Dimensions to be checked on site and not scaled from this drawing	
PURPOSE OF ISSUE		DRAWING NUMBER	
PROJECT		Planning Approval	
SHEET		02020102-03	
Address		First Floor Rear Extension & Single storey side extension & Proposed First Floor Plan	
153 Gllfach Cynon, Merthyr Tydfil CF47 0PR			
Checked by	Drawn by	Scale (@ A3)	
JH	PH	1 : 50	
Rev No	Description	Date	Issue
A		11/11/2020	