


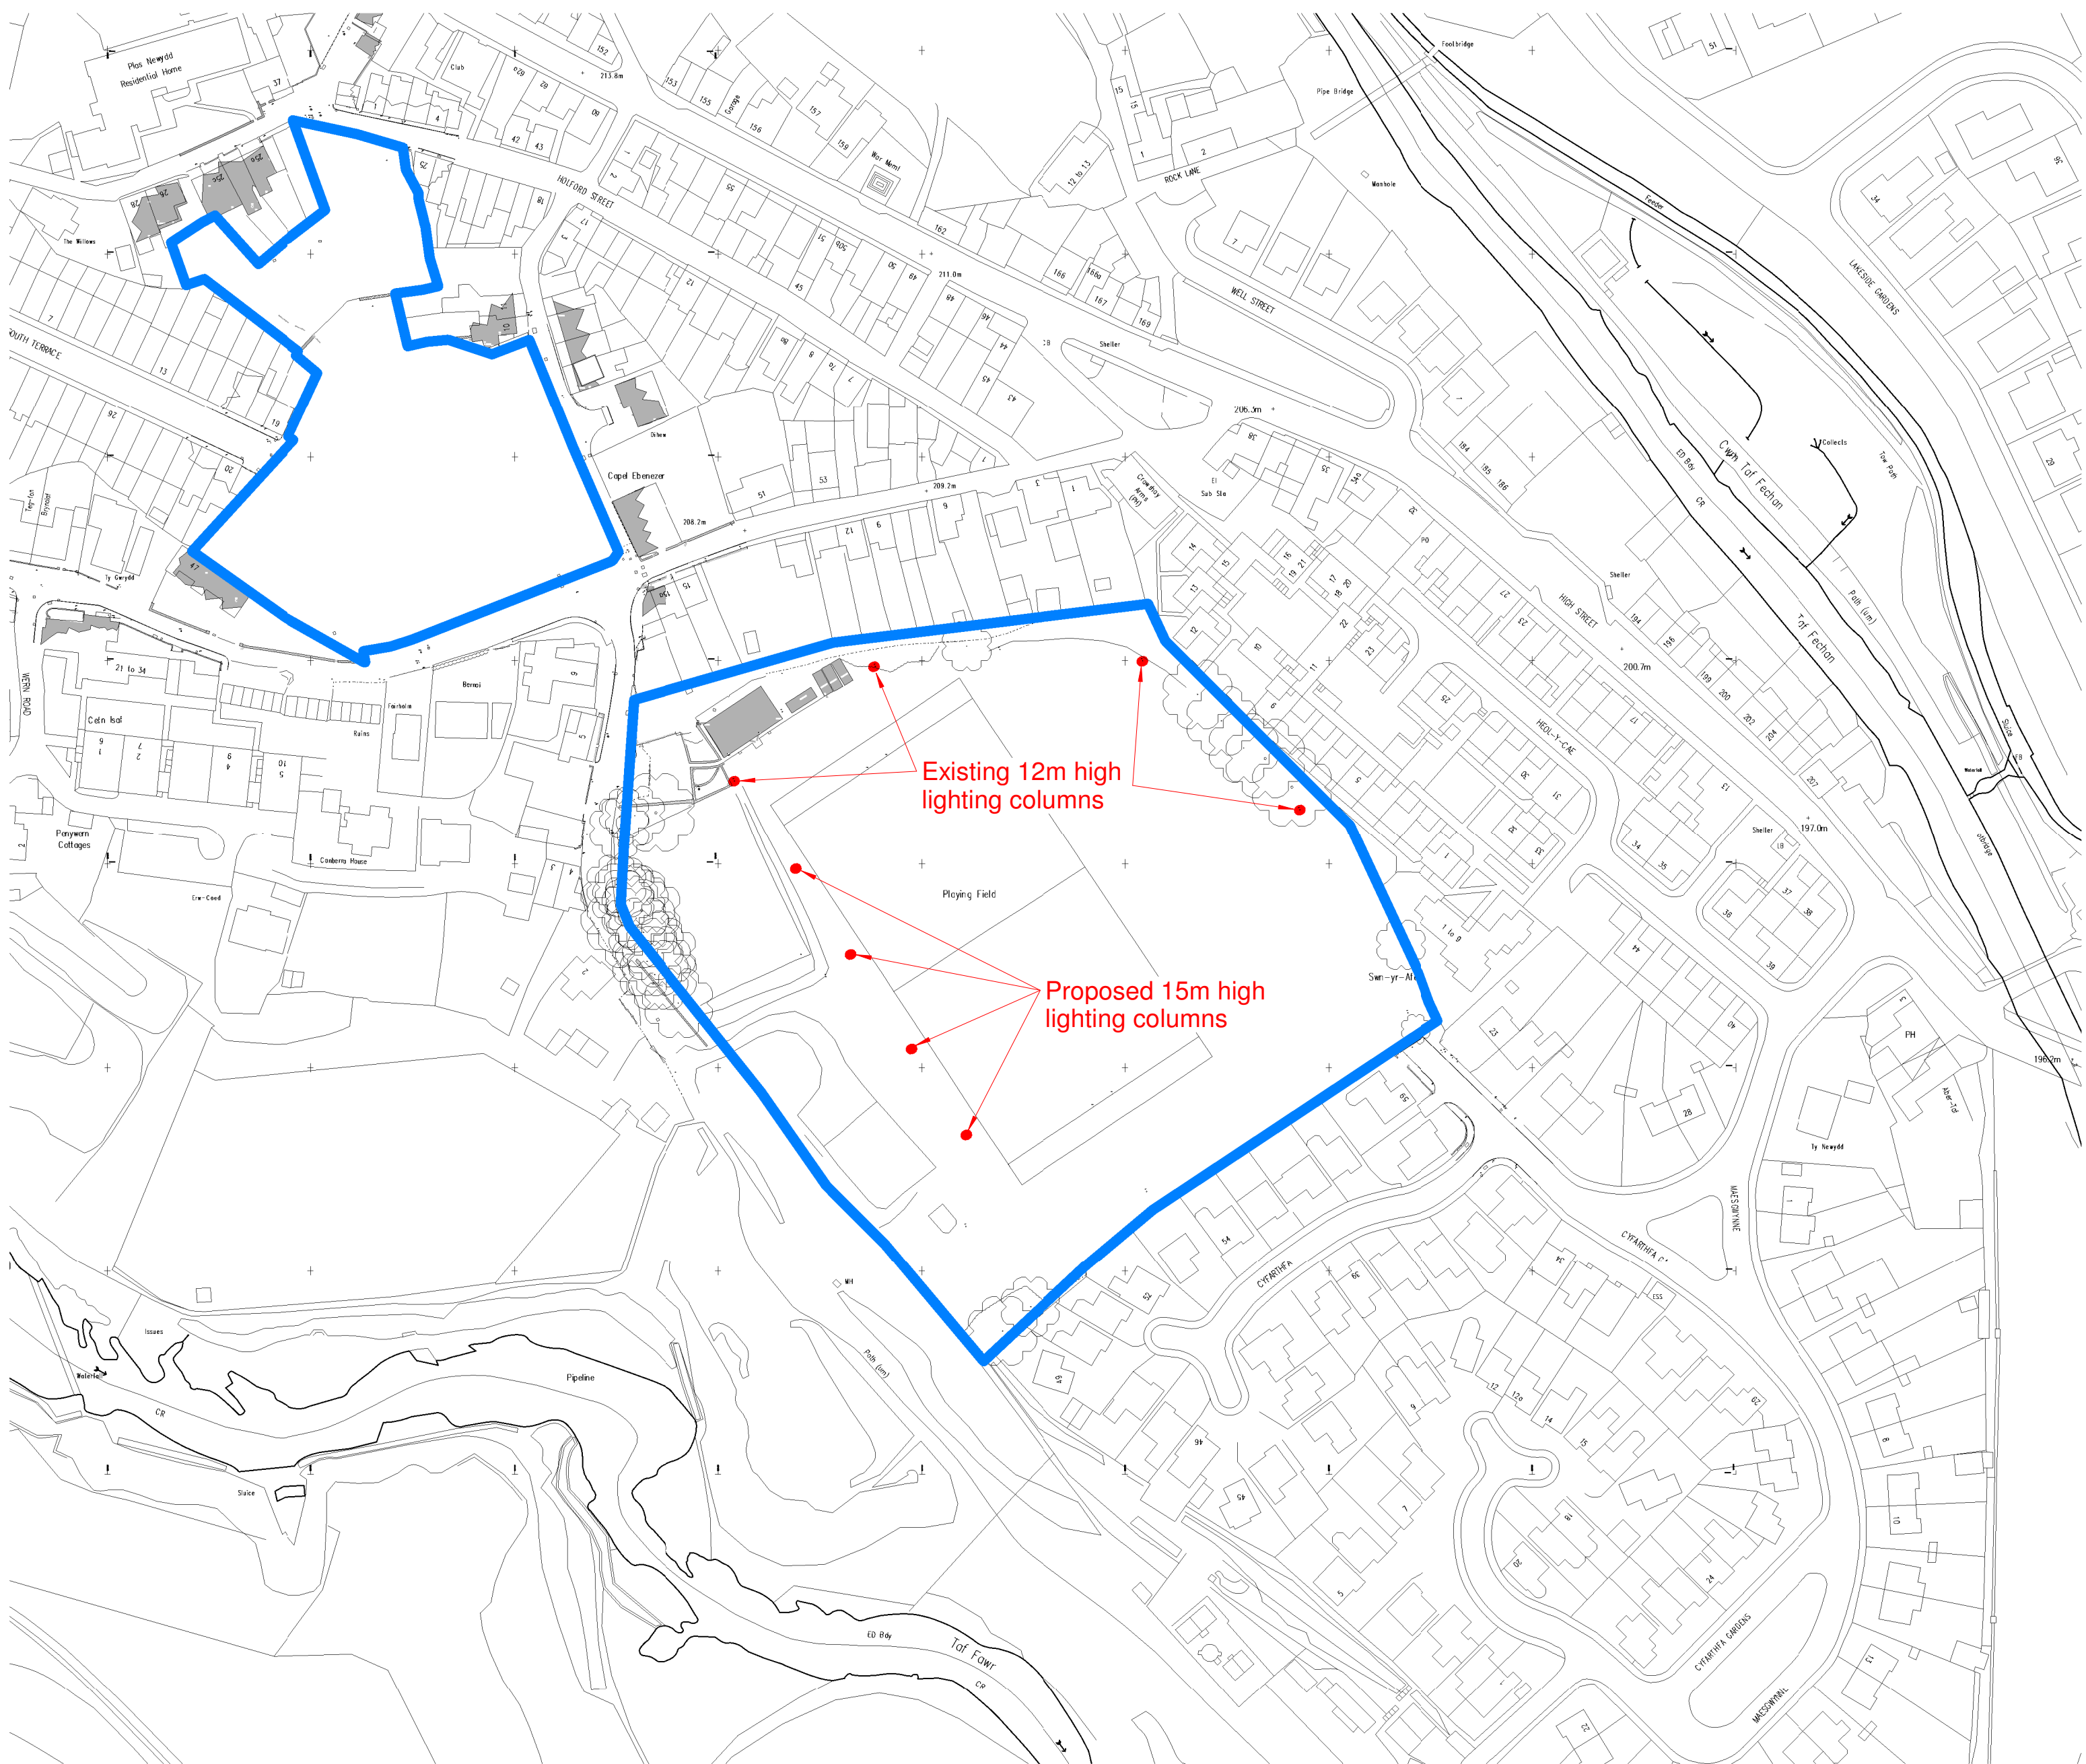

1 Site - Red & Blue Lines
1 : 1250

Items included in the planning application:

- 1. New flood light columns x4 = 1.0m2
- 2. Reuse of existing flood light columns x4 = 1.0m2

total m2 area = 2.0m2

SITE BOUNDARY PLAN:

- RED - AREA OF DEVELOPMENT = x4 NEW FLOOD LIGHT COLUMNS and REUSE OF x4 EXISTING FLOOD LIGHT COLUMNS
- BLUE - OWNED BY THE APPLICANT

NOTE: Site plan shows the proposed school development as per application number P/18/0311 and subsequent applications to discharge conditions.

Rev	Description	Drawn	Checked	Date Issued
P1	Planning	CM		20.03.20
C1	New planning application for x5 items	LG	LG	05.05.21
C2	New planning application for flood lights	LG	CM	08.07.21

DO NOT SCALE: Use figured dimensions only. The contractor is requested to check all dimensions before the work is put in hand. ©All copyrights Austin-Smith:Lord LLP

This drawing must only be used for the purpose for which it is supplied and its contents must not be reproduced for any purpose without written permission. No areas indicated, or areas calculated from this drawing should be used for valuation purposes or as the basis for development contracts. Austin-Smith:Lord LLP is a limited liability partnership registered in England & Wales. Number OC315362

Drawn

Author

Date

Issue Date

Scale @ A2

1 : 1250

Status

A5

Austin-Smith:Lord LLP
Architects Designers Planners
Landscape Architects
one Dunleavy Drive
Cardiff
CF11 0SN
t +44 (0)2920 225 208
e cardiff@austinsmithlord.com
Drawings and models powered by
Austin-Smith:Lord LLP **BIM** using AutoDesk **Revit**

Austin-Smith:Lord

Project Ysgol Y Graig, Merthyr Tydfil

Description	Site Boundaries
Job No.	Drawing No.
119005	YYG- ASL- 00- XX- DR- L- 9019
Revision	C2