




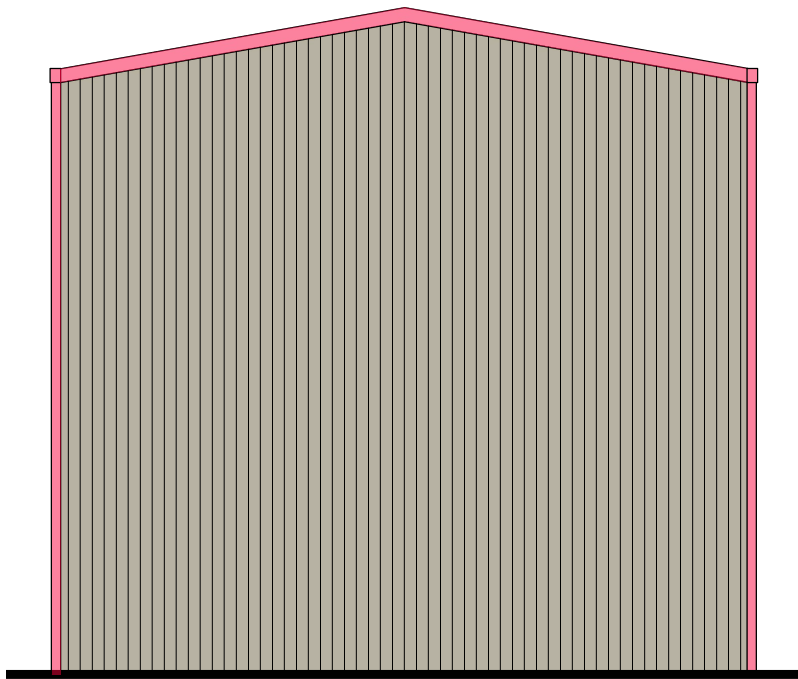


Front Elevation
1:100 @ A3

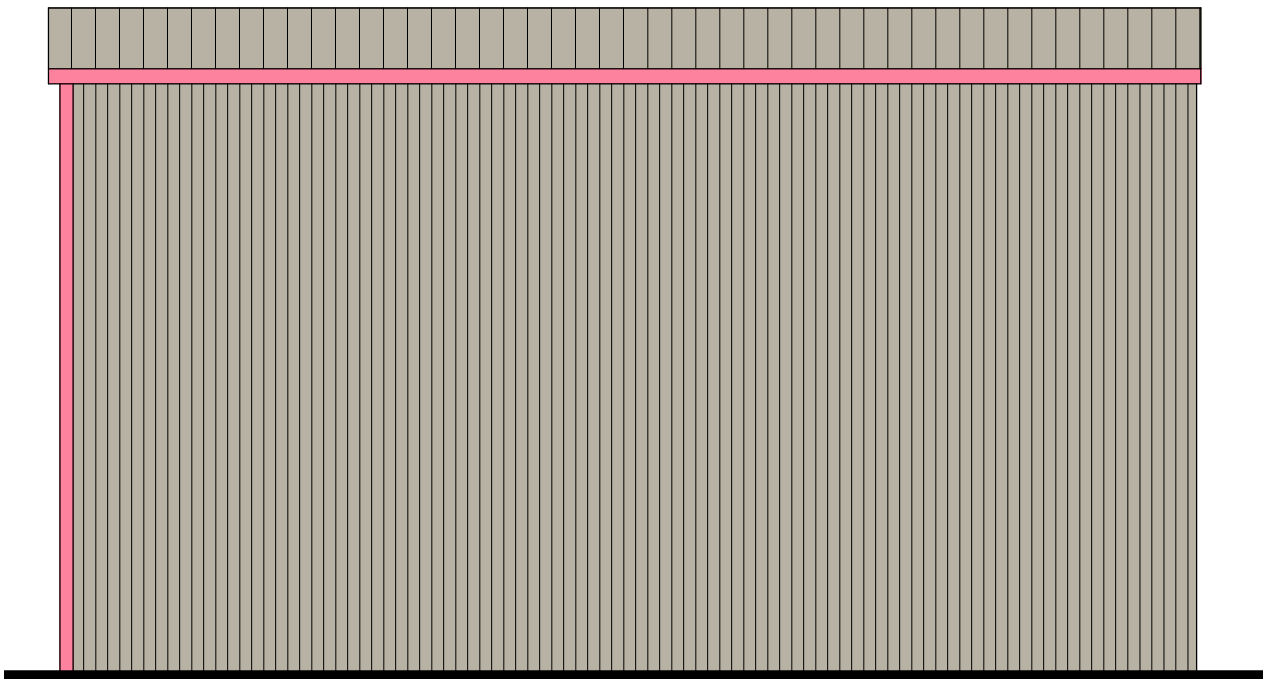

RH Side Elevation
1:100 @ A3

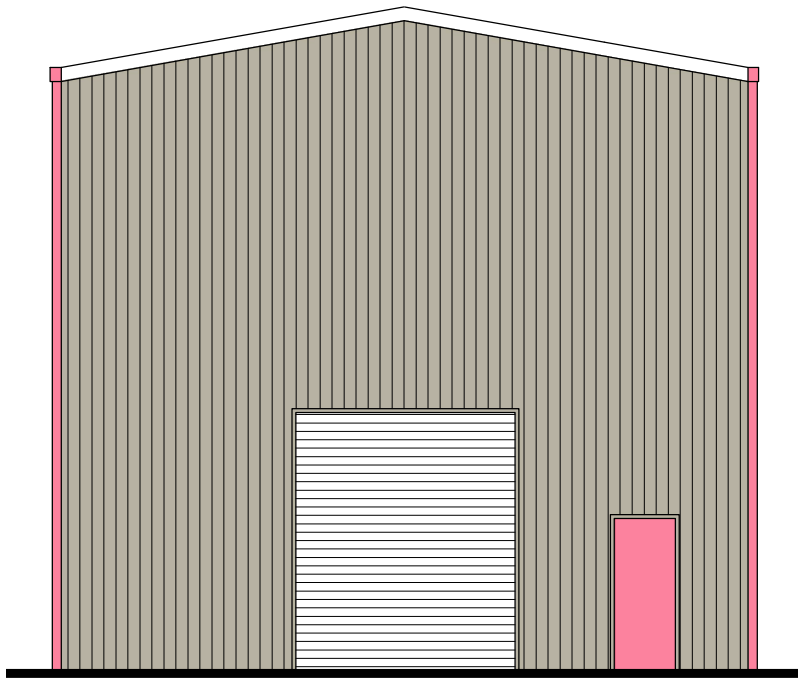

Rear Elevation
1:100 @ A3

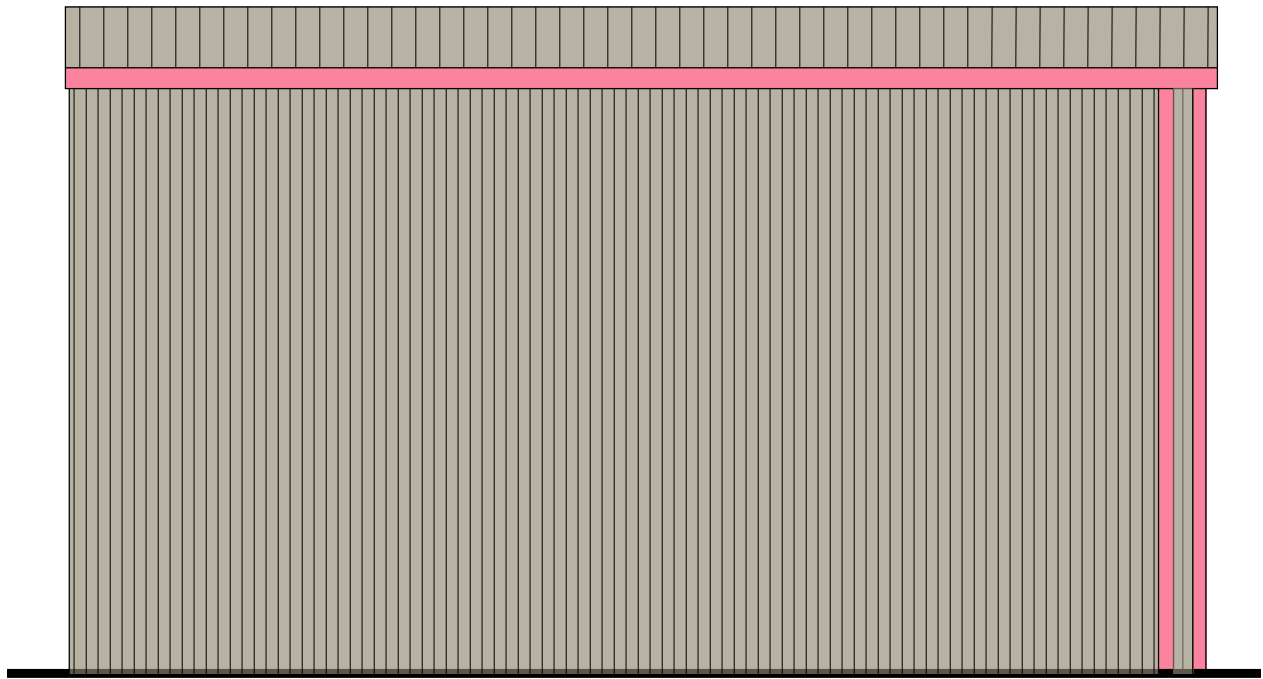

LH Side Elevation
1:100 @ A3

Replacement Washdown Building, Linde Industrial Estate, Merthyr CF48 4LA		Job No. 20_080	Rev.
Existing Elevations		Dwg No. AL(0)05	
Date 27/08/2020	Drawn	Scale 1:100 @ A3	



Architects · Town planners
Environmental & Urban design

Unit 1A, Compass Business Park,
Pacific Road, Cardiff. CF24 5HL

www.cjarchitects.co.uk
tel: 029 20452100