


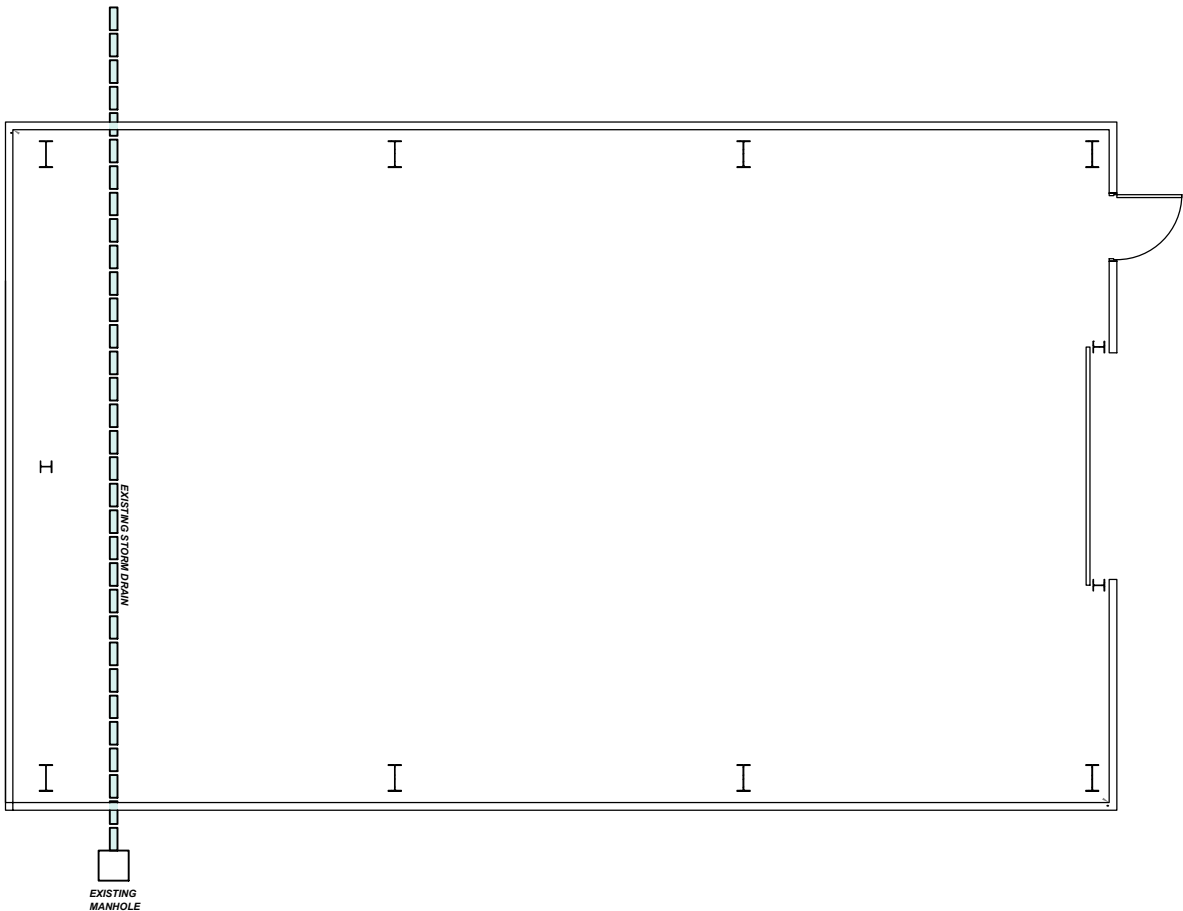

Existing Floor Plan
1:100 @ A3

Replacement Washdown Building, Linde Industrial Estate, Merthyr CF48 4LA		Job No. 20_080
Dwg No. AL(0)01		Rev. A
Title Existing Floor Plan		
Date 24/08/2020	Drawn	Scale 1:100 @ A3
Architects Environmental & Urban design Town planners		
Unit 1A, Compass Business Park, Pacific Road, Cardiff. CF24 5HL.		www.c2jarchitects.co.uk tel: 029 20452100