



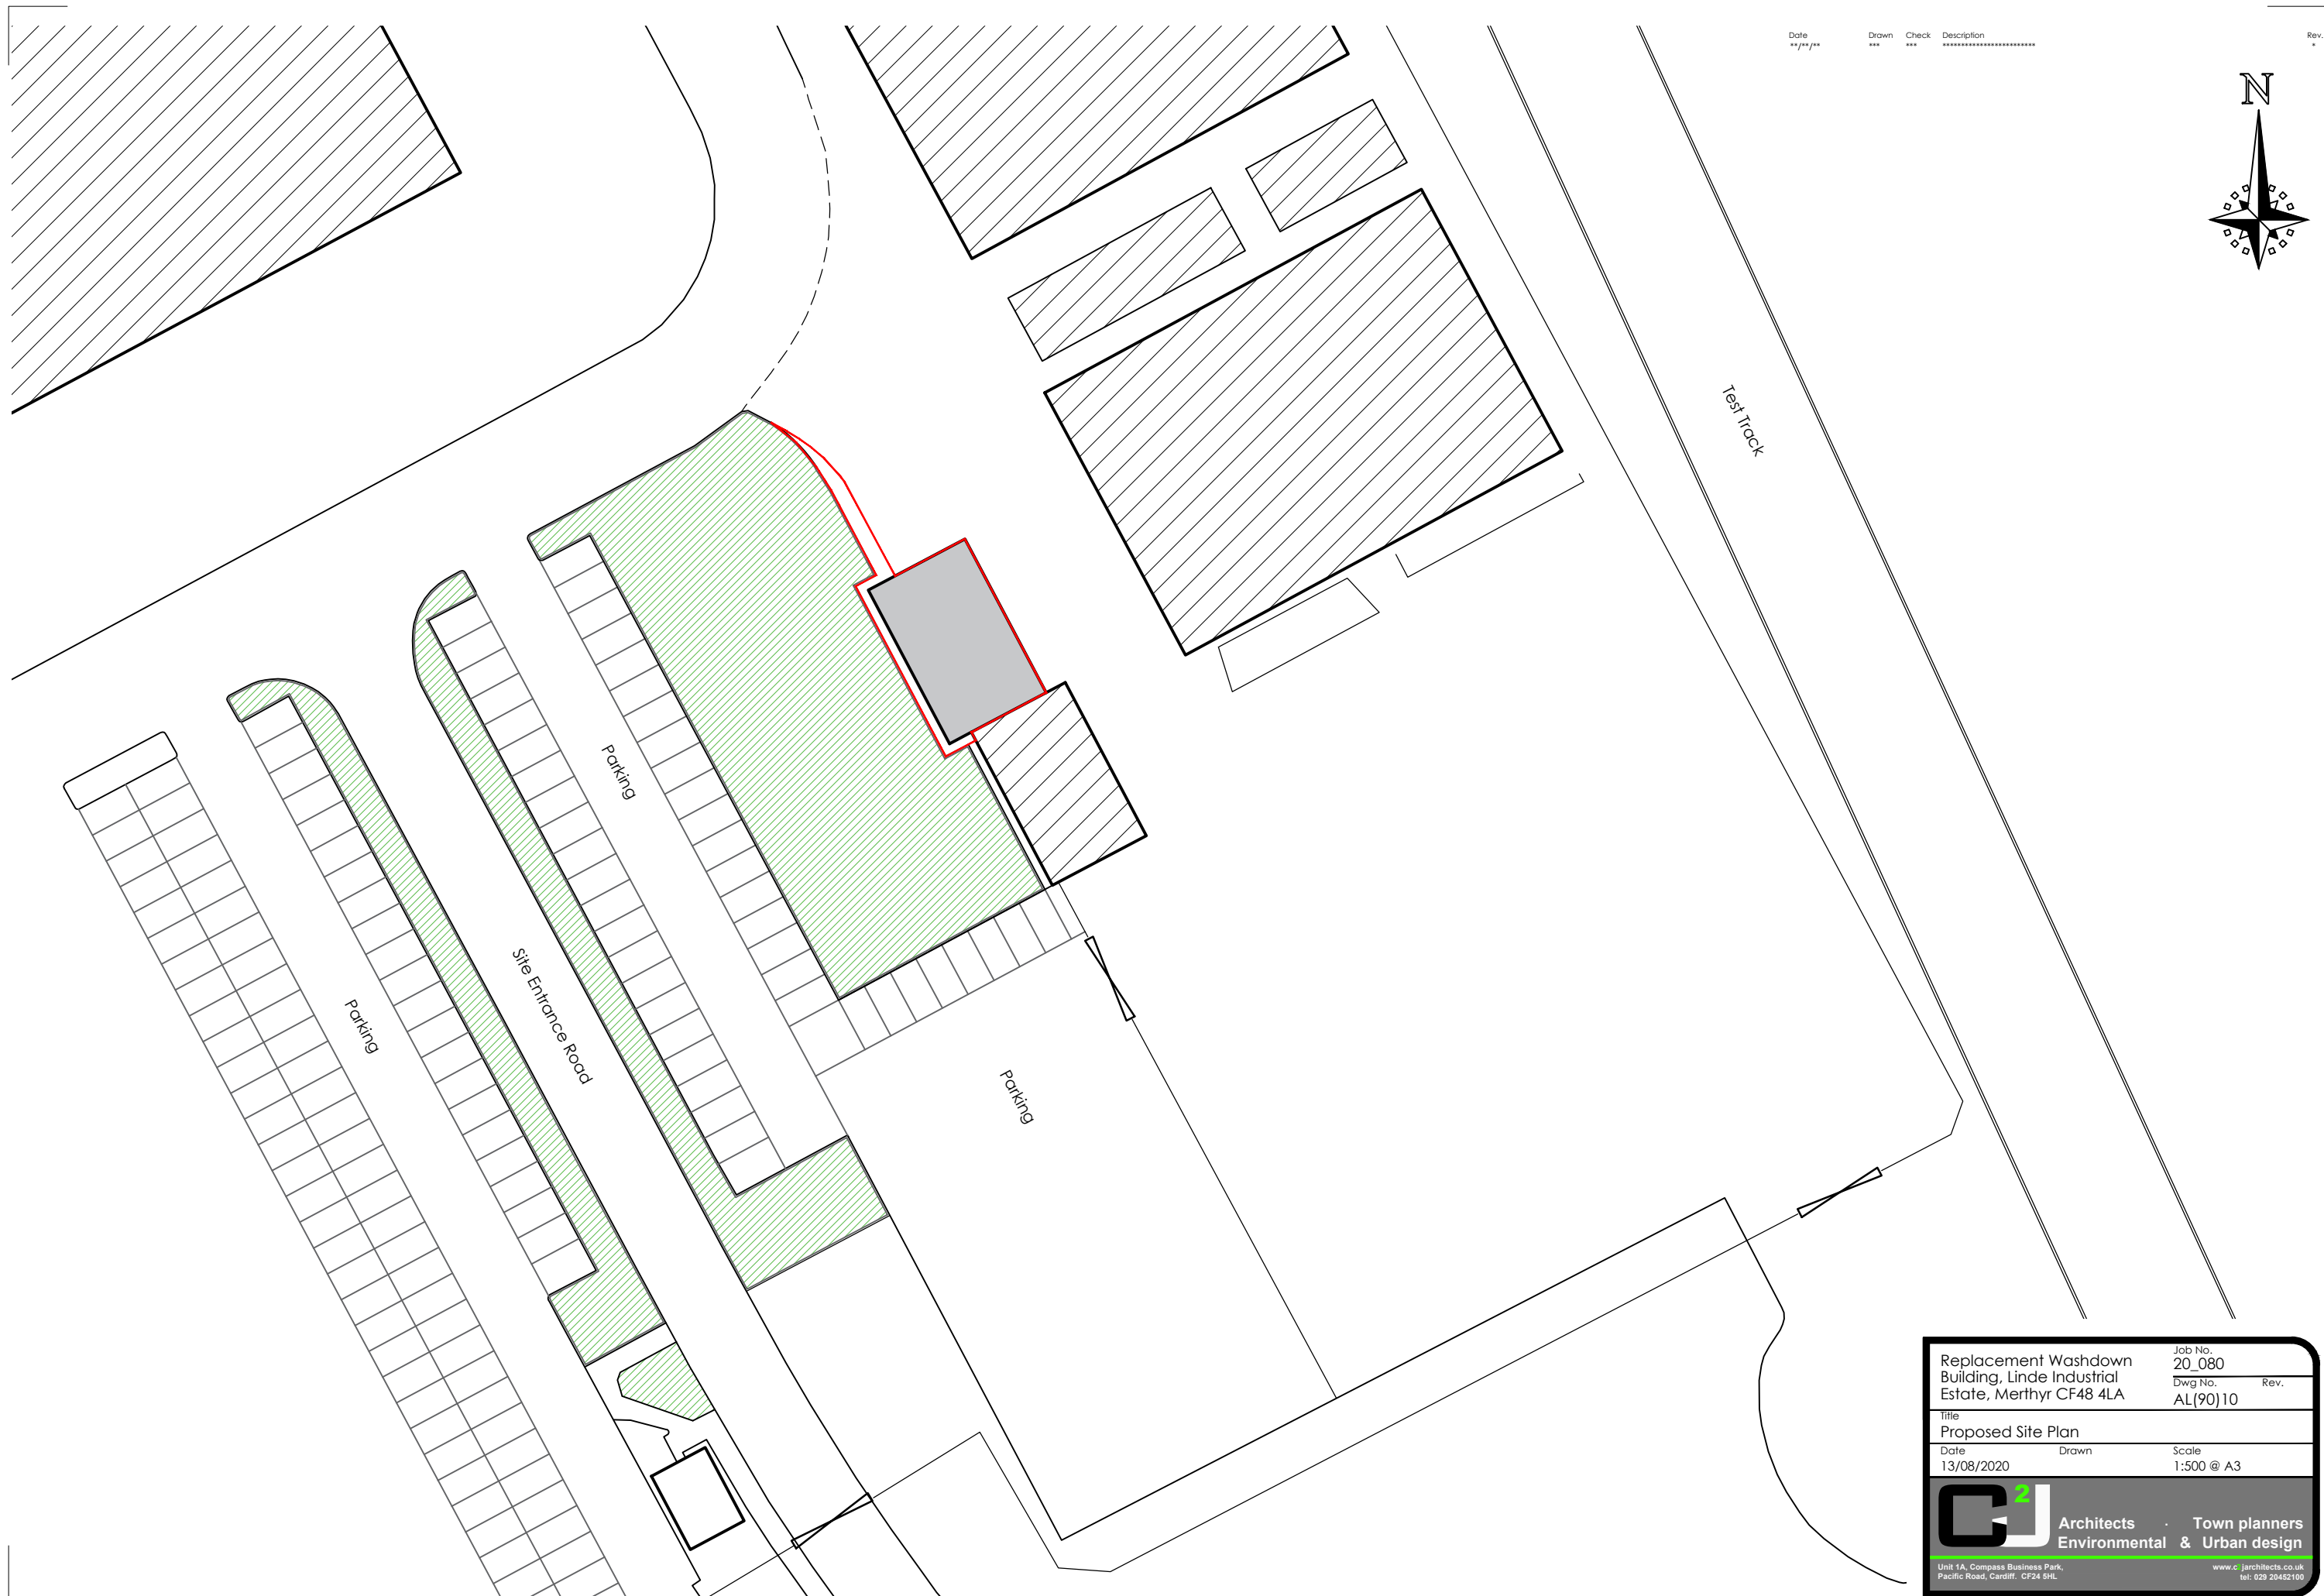

Date	Drawn	Check	Description	Rev.
13/08/2020	xxx	xxx	xxxxxxxxxxxxxxxxxxxx	*

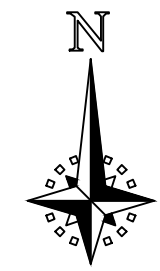

Replacement Washdown Building, Linde Industrial Estate, Merthyr CF48 4LA		Job No. 20_080	Rev.
Proposed Site Plan		Dwg No. AL(90)10	
Date 13/08/2020	Drawn	Scale 1:500 @ A3	
 Architects · Town planners Environmental & Urban design			
Unit 1A, Compass Business Park, Pacific Road, Cardiff. CF24 5HL		www.cjarchitects.co.uk tel: 029 20452100	