



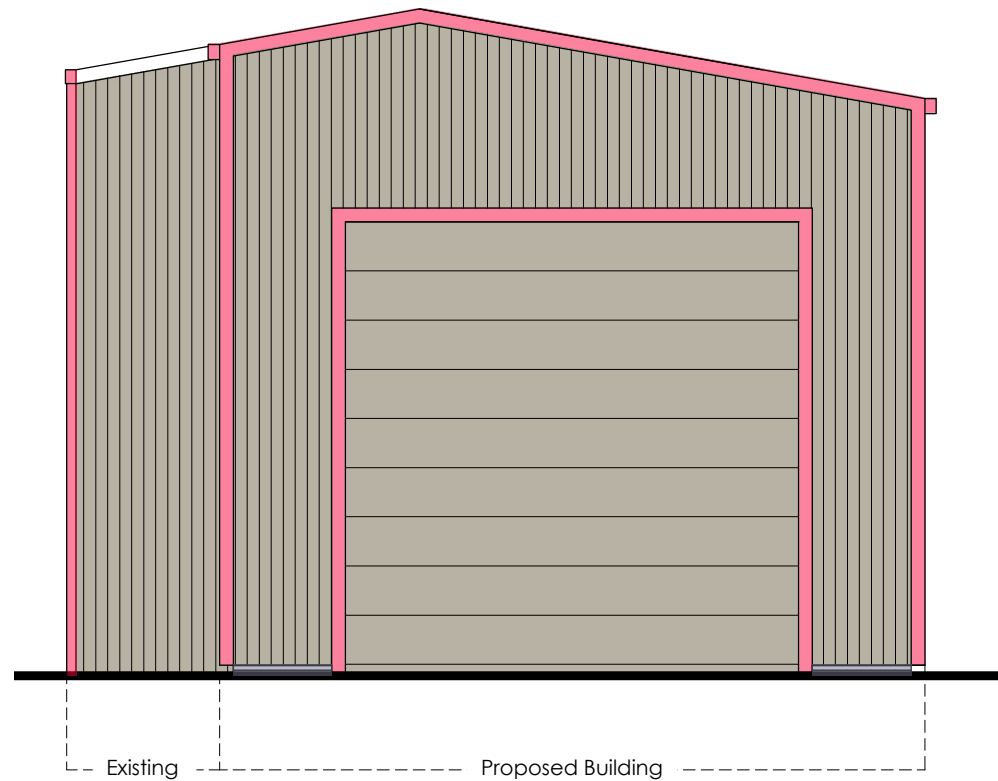

Front Elevation
1:100 @ A3

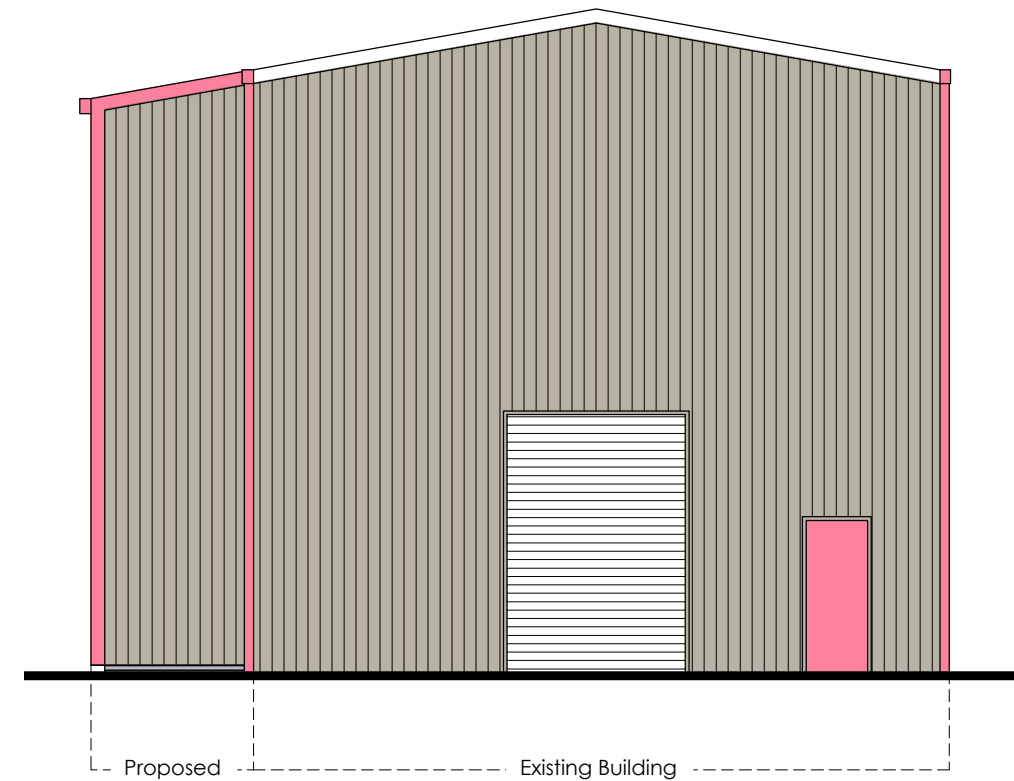

Rear Elevation
1:100 @ A3

Replacement Washdown Building, Linde Industrial Estate, Merthyr CF48 4LA		Job No. 20_080	Rev.
Proposed Front and Rear Elevations		Dwg No. AL(0)10	
Date 13/08/2020	Drawn	Scale 1:100 @ A3	
 Architects · Town planners Environmental & Urban design			
Unit 1A, Compass Business Park, Pacific Road, Cardiff. CF24 5HL		www.c2architects.co.uk tel: 029 20452100	