




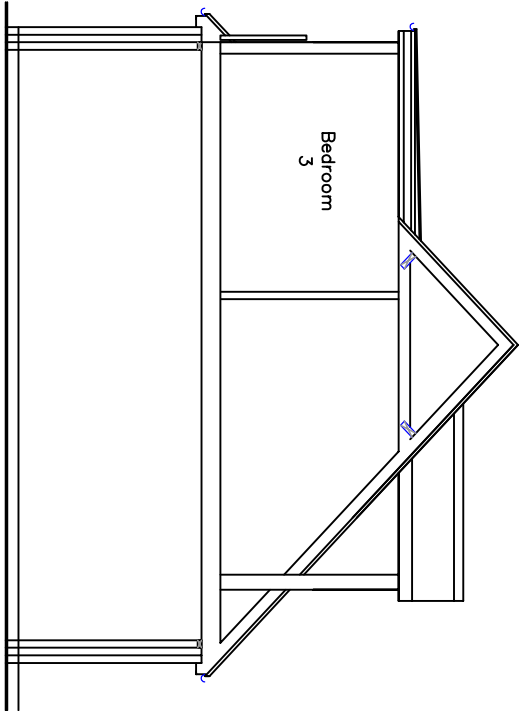


Proposed Section
1:100

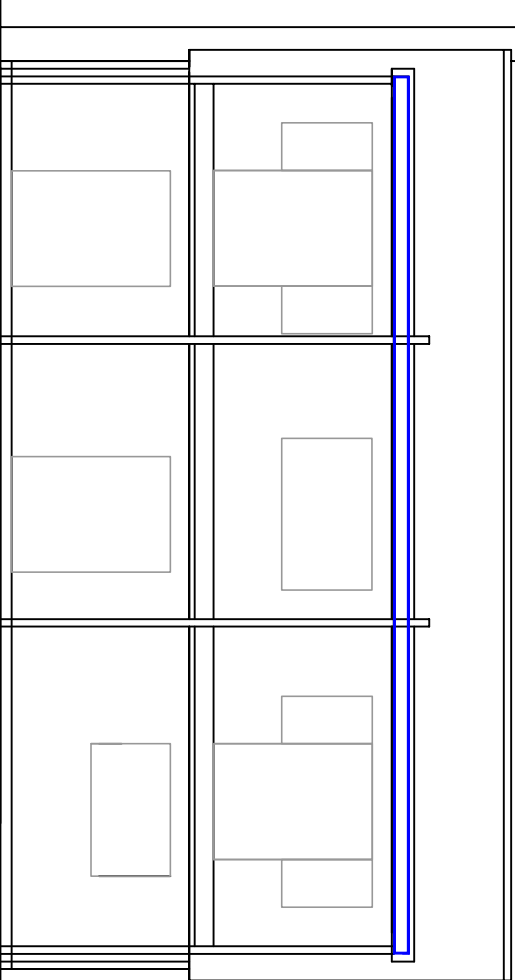

Proposed Section
1:100

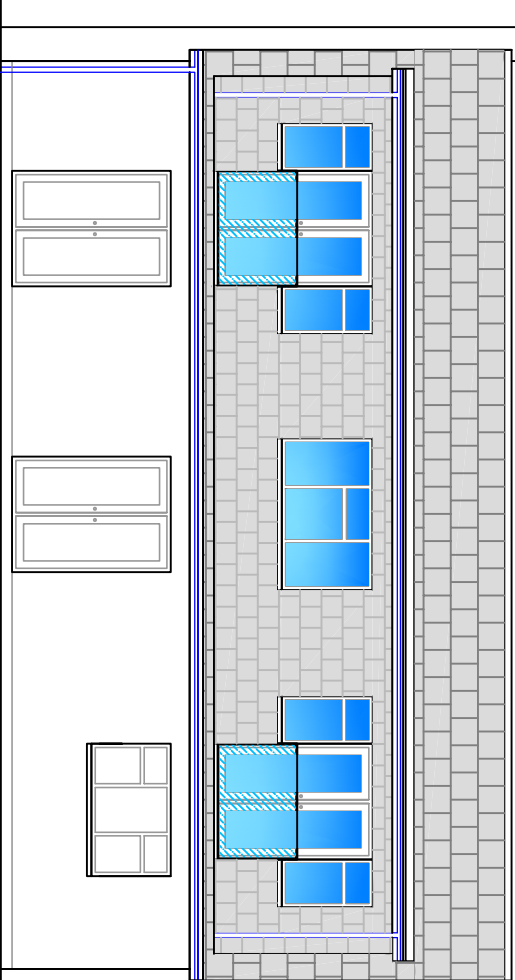


Proposed Rear Elevation
1:100

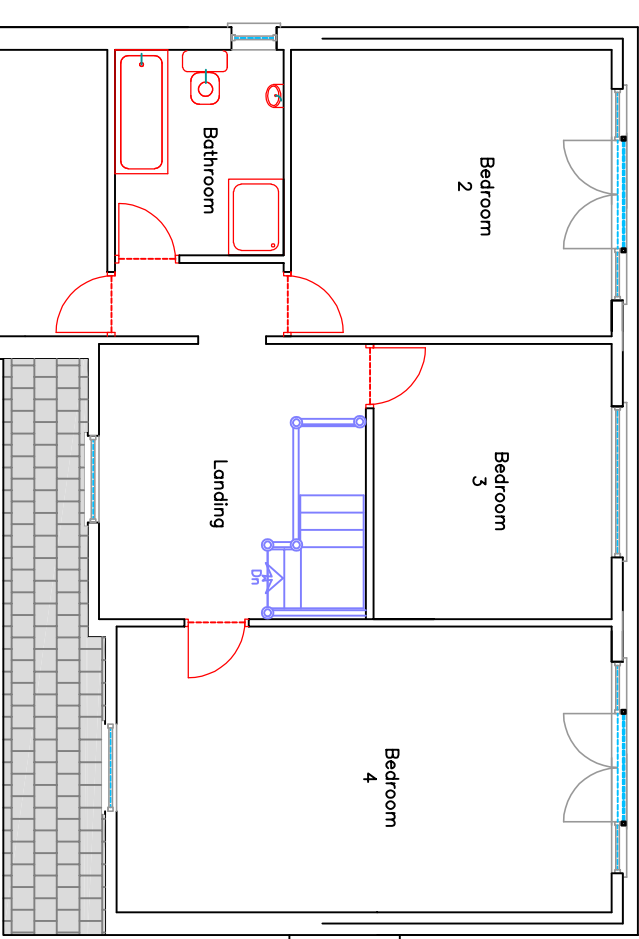


Proposed First Floor Plan
1:100



Proposed Side Elevation
1:100

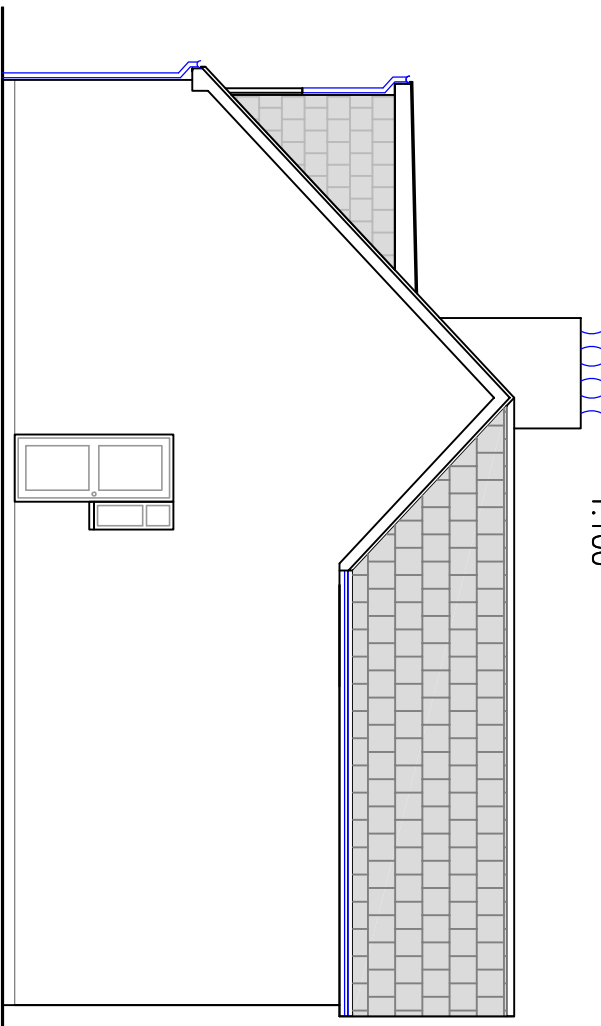

Proposed Side Elevation
1:100

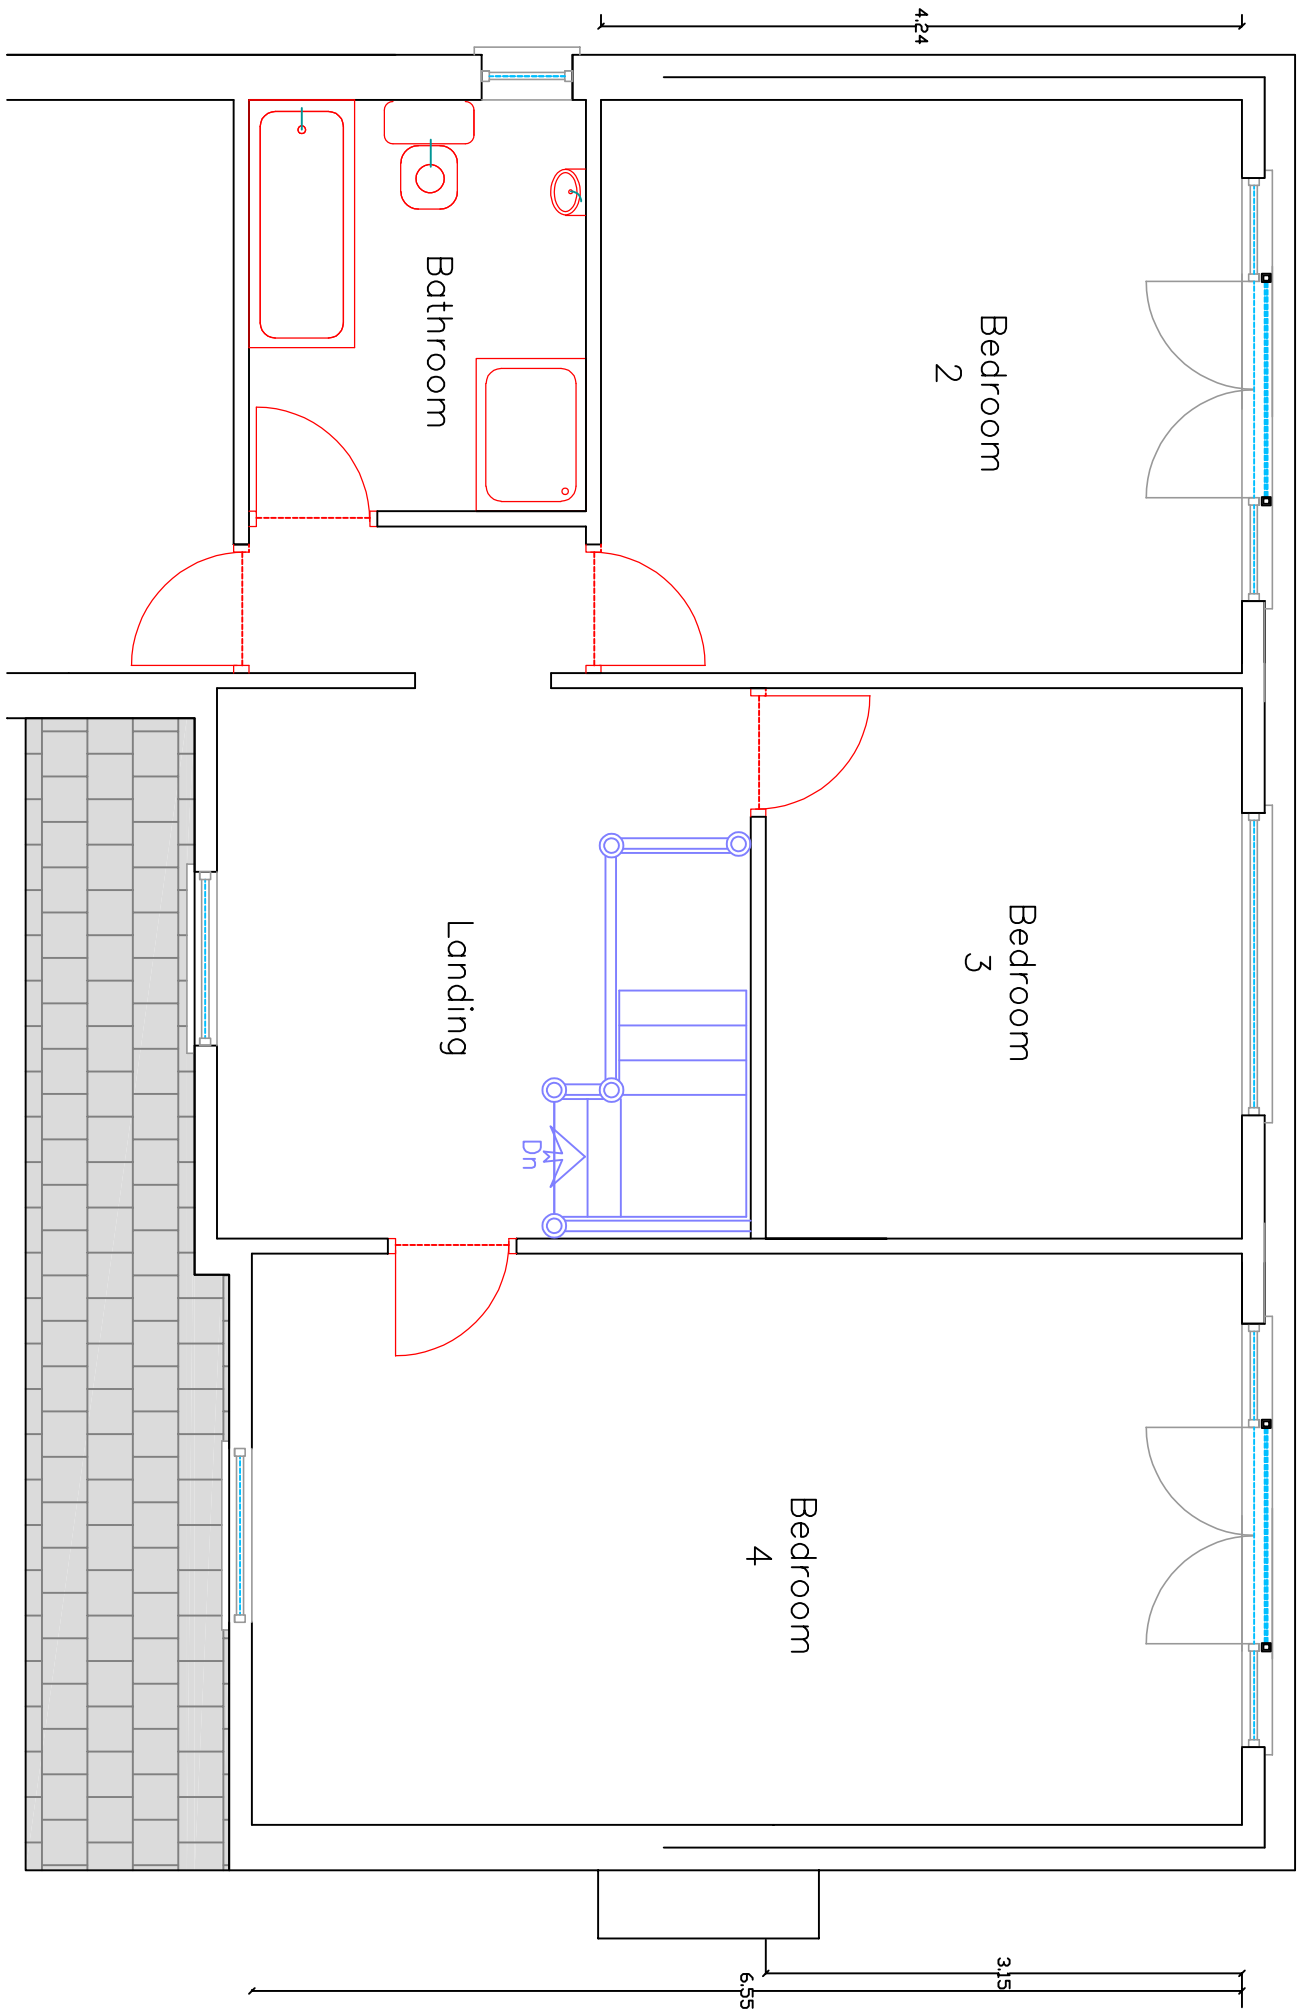

Proposed Partial First Floor Plan
1:50

Roof:		Polymer in grey
External walls:		Slate substitute matching existing
Windows/Doors:		Woodgrain uPVC matching existing
Fascia/RWG's:		Woodgrain uPVC matching existing
Garden Shed Roof:		Polymer in grey
Garden Shed Walls:		Slate grey composite cladding

Finishes



Utopia Design
Architectural Services

Building Planning Application Support

Paul Thomas: BSc. (Hons)

Tel: 01850 556220. Mob: 07928 725065

Issued: Only for Purpose Indicated

Drawing Status: FOR PLANNING/BUILD CONTROL PURPOSES ONLY

Address

TY NANT
Grawn Llane
Cefn Coed
Merthyr Tydfil
CF48 2NN

Project

Proposed Rear Dormer
with Garden Shed

Drawn By: PT, Paper: A2, Date: 22.03.2021

Title: Existing & Proposed Plans, Elevations and Section Details

Scale: 1:50, 1:100

Draw No: TY NANT 02