



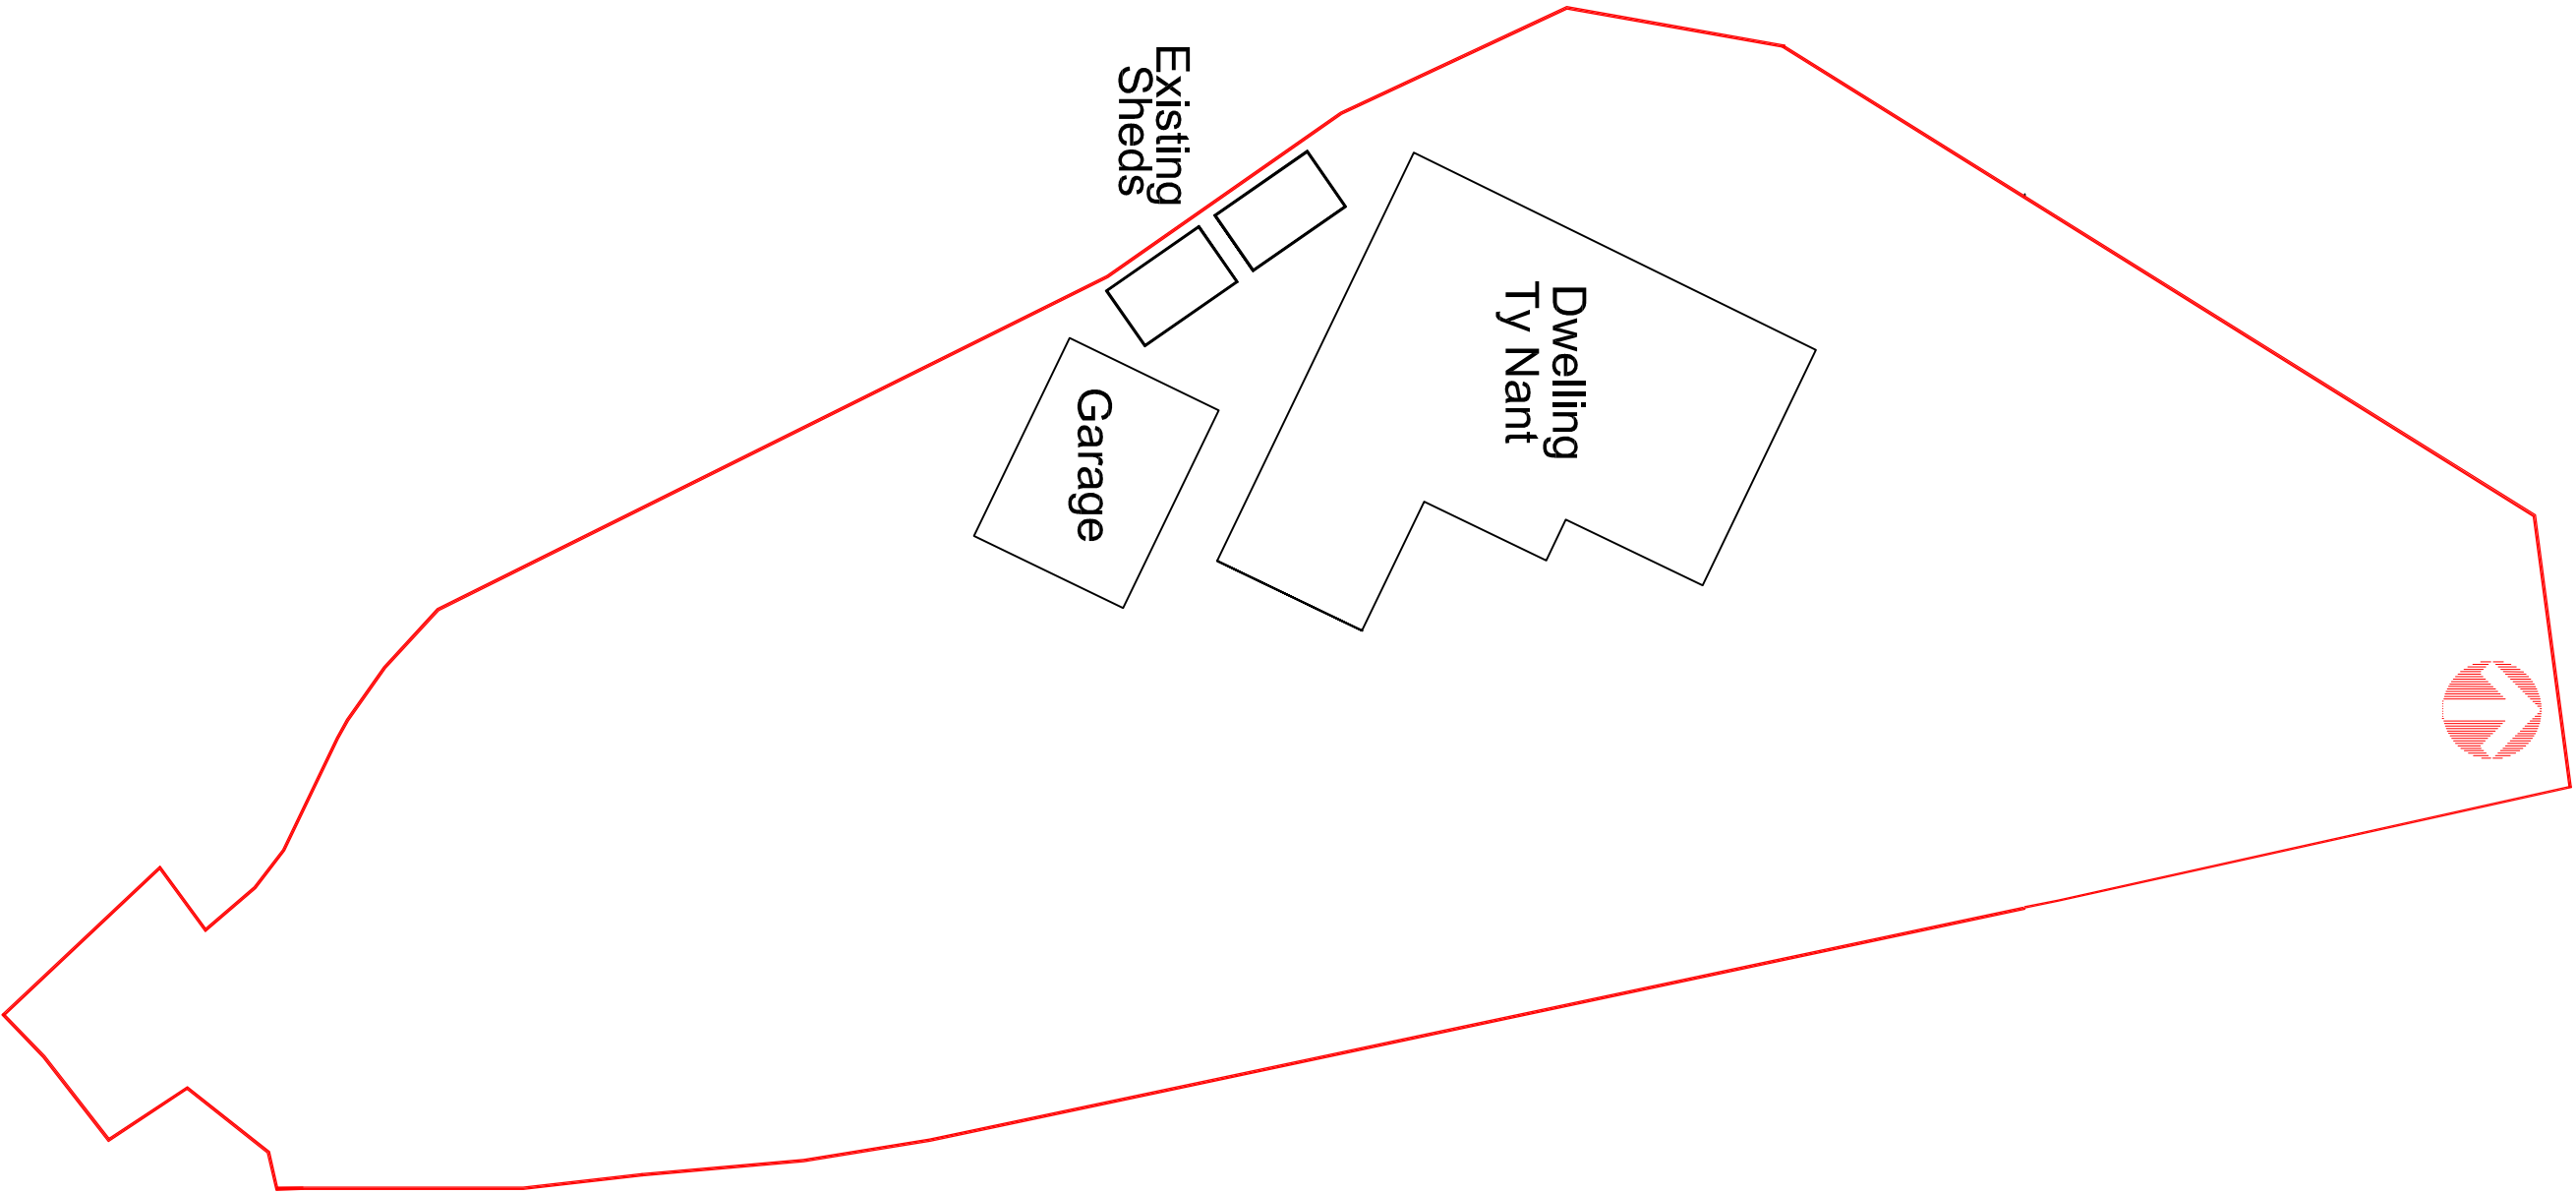

Existing Site Plan
1:200

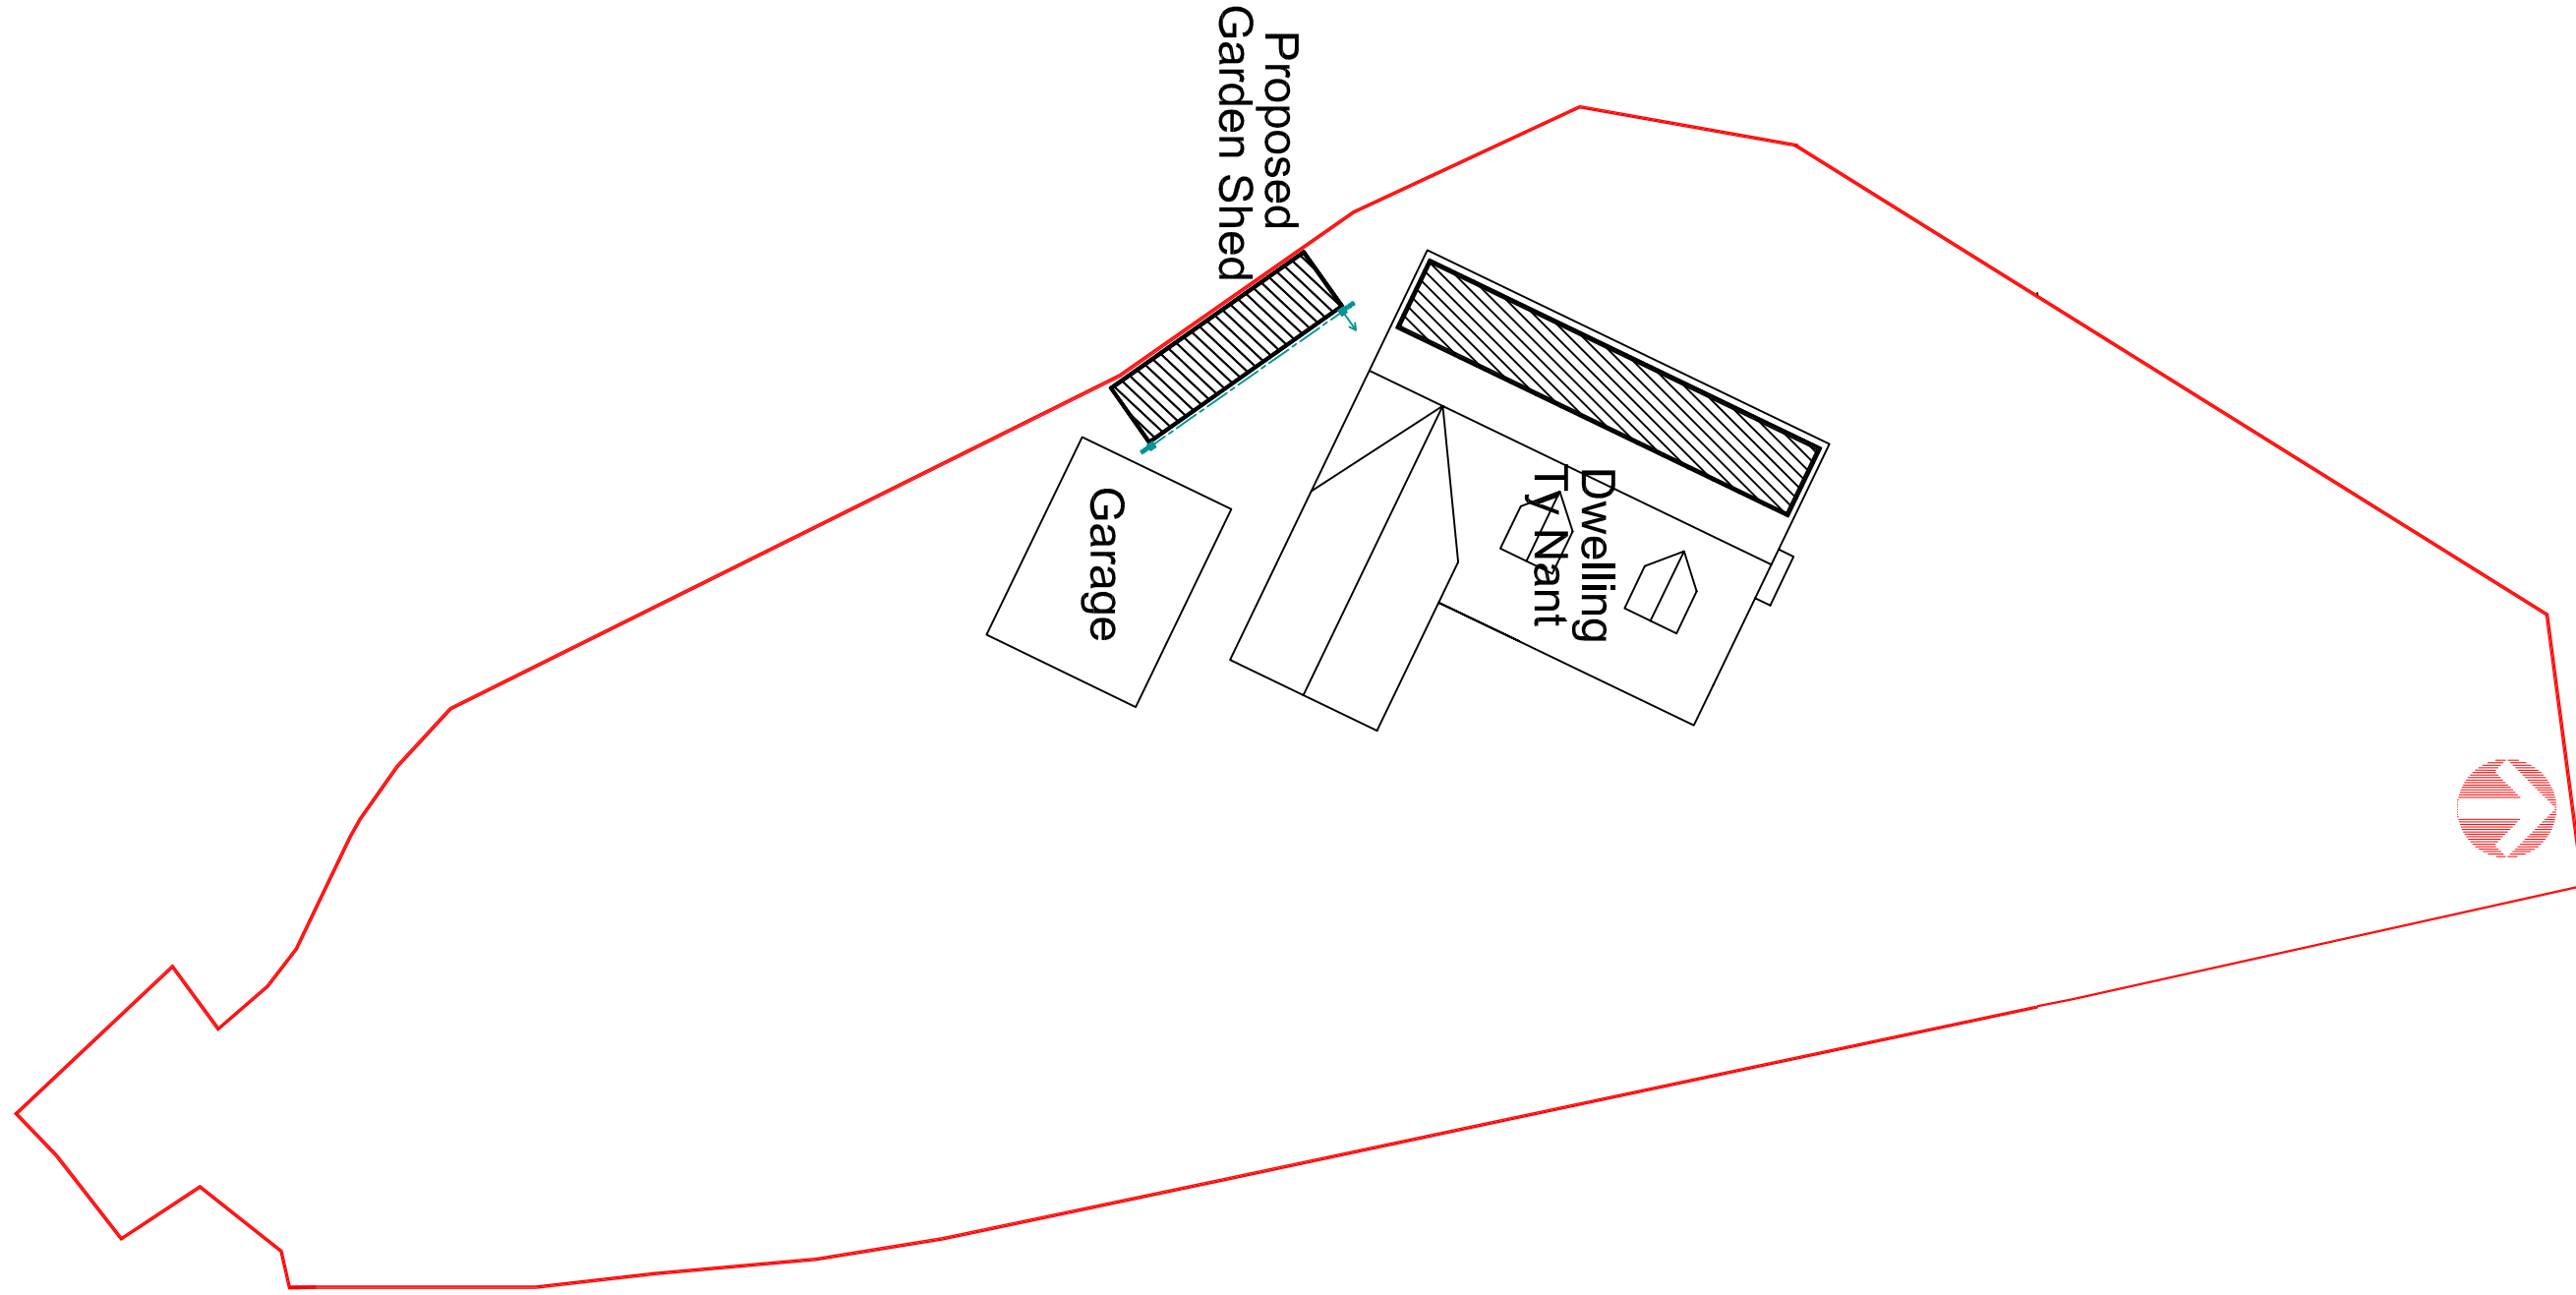

Proposed Site Plan
1:200

Finishes

Roof:	Polymer in grey
External walls:	Slate substitute matching existing
Windows/Doors:	Woodgrain uPVC matching existing
Fascia/RWG's:	Woodgrain uPVC matching existing
Garden Shed Roof:	Polymer in grey
Garden Shed Walls:	Slate grey composite cladding

	
Utopia Design Architectural Services	
Building Planning Application Support Paul Thomas: BSc (Hons) Tel: 01685 556230, Mob: 07908 725065	
Issued: Only for Purpose Indicated Drawing Status: FOR PLANNING/BUILD CONTROL PURPOSES ONLY	
Address	TY NANT Grawen Lane Ceŷn Coed Merthyr Tydfil CF48 2NN
Project	
Proposed Rear Dormer with Garden Shed	
Drawn by	Page
PT	A2
Title	Date
	22.03.2021
	Scale
	1:200
Existing & Proposed Site Plans	Draw No
	TY NANT 03