


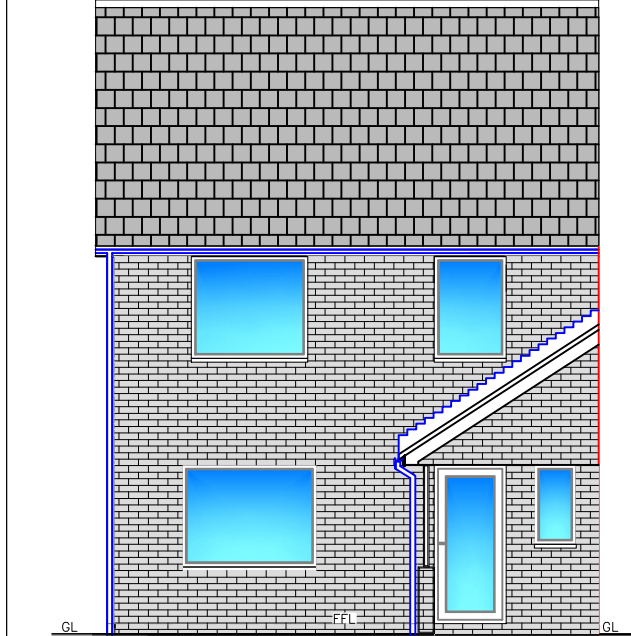


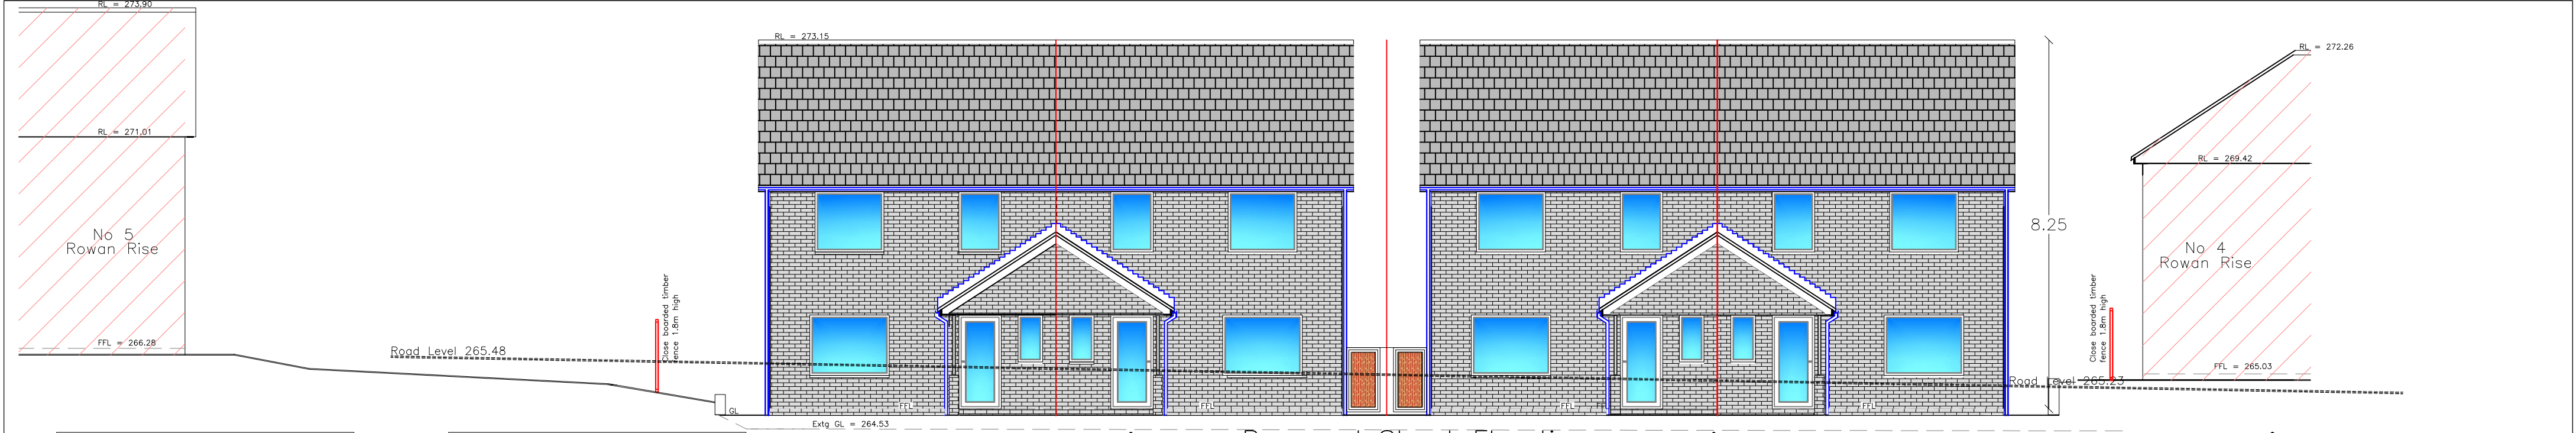


Proposed Front Elevation 1:100

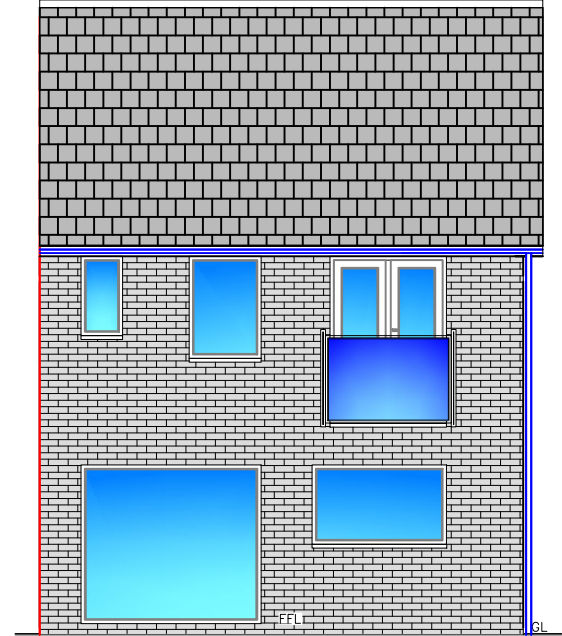


Proposed Rear Elevation 1:100

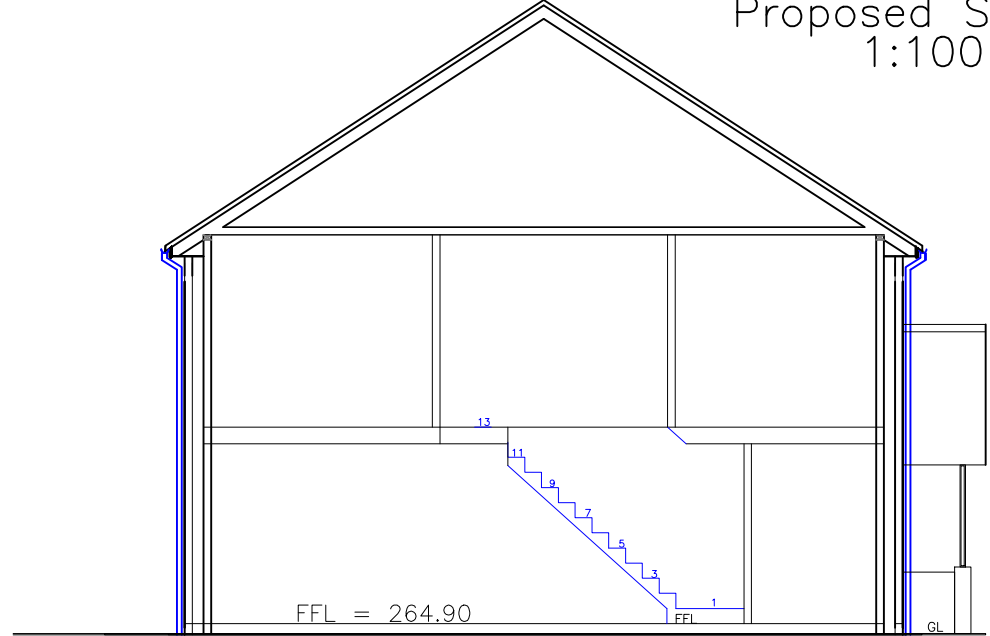


Proposed Section 1:100

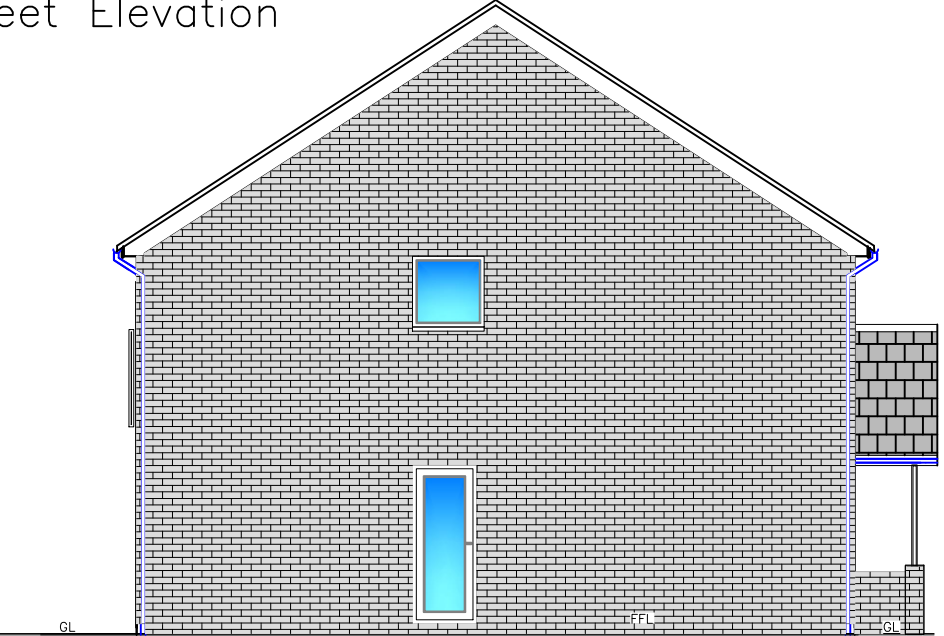


Proposed Side Elevation 1:100

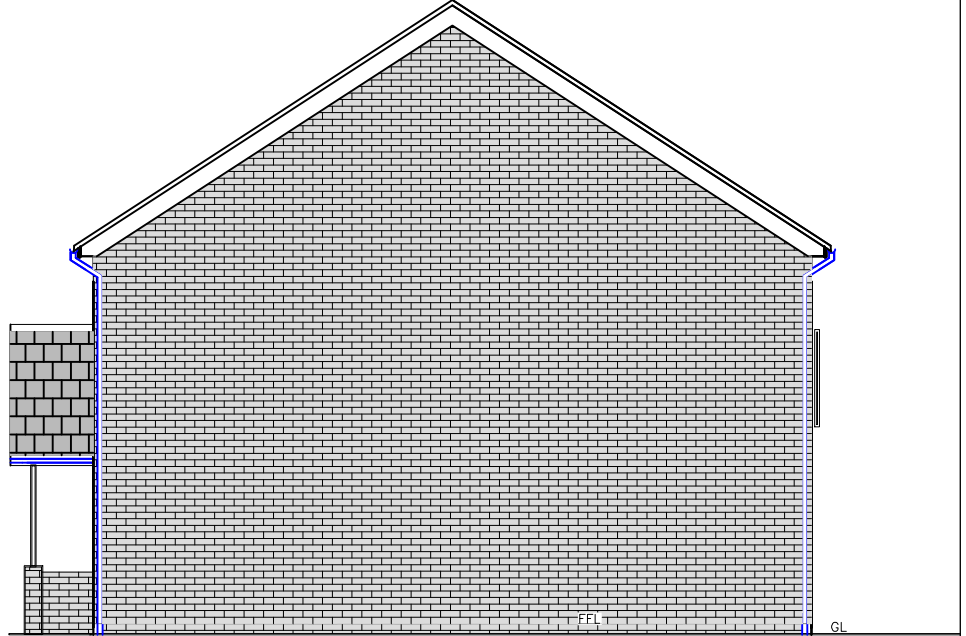


Proposed Side Elevation 1:100

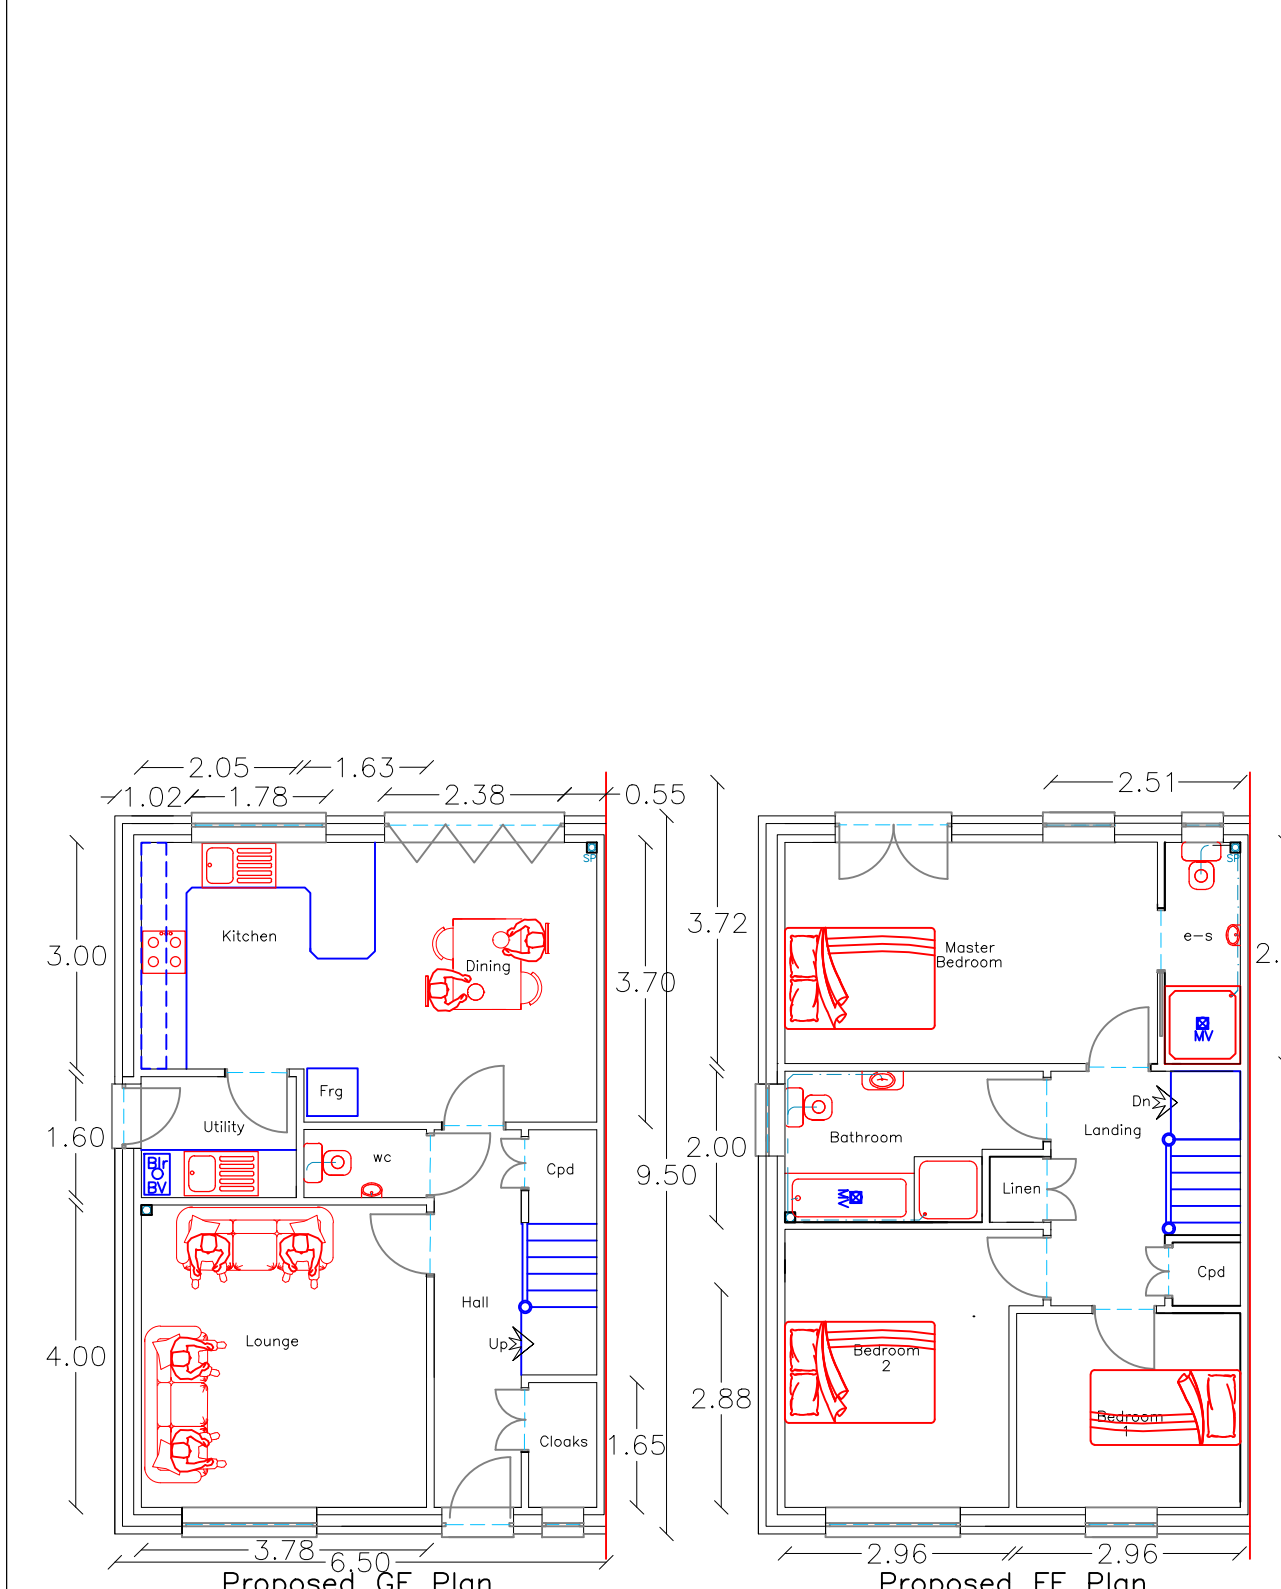

Proposed GF Plan 1:100 Proposed FF Plan 1:100

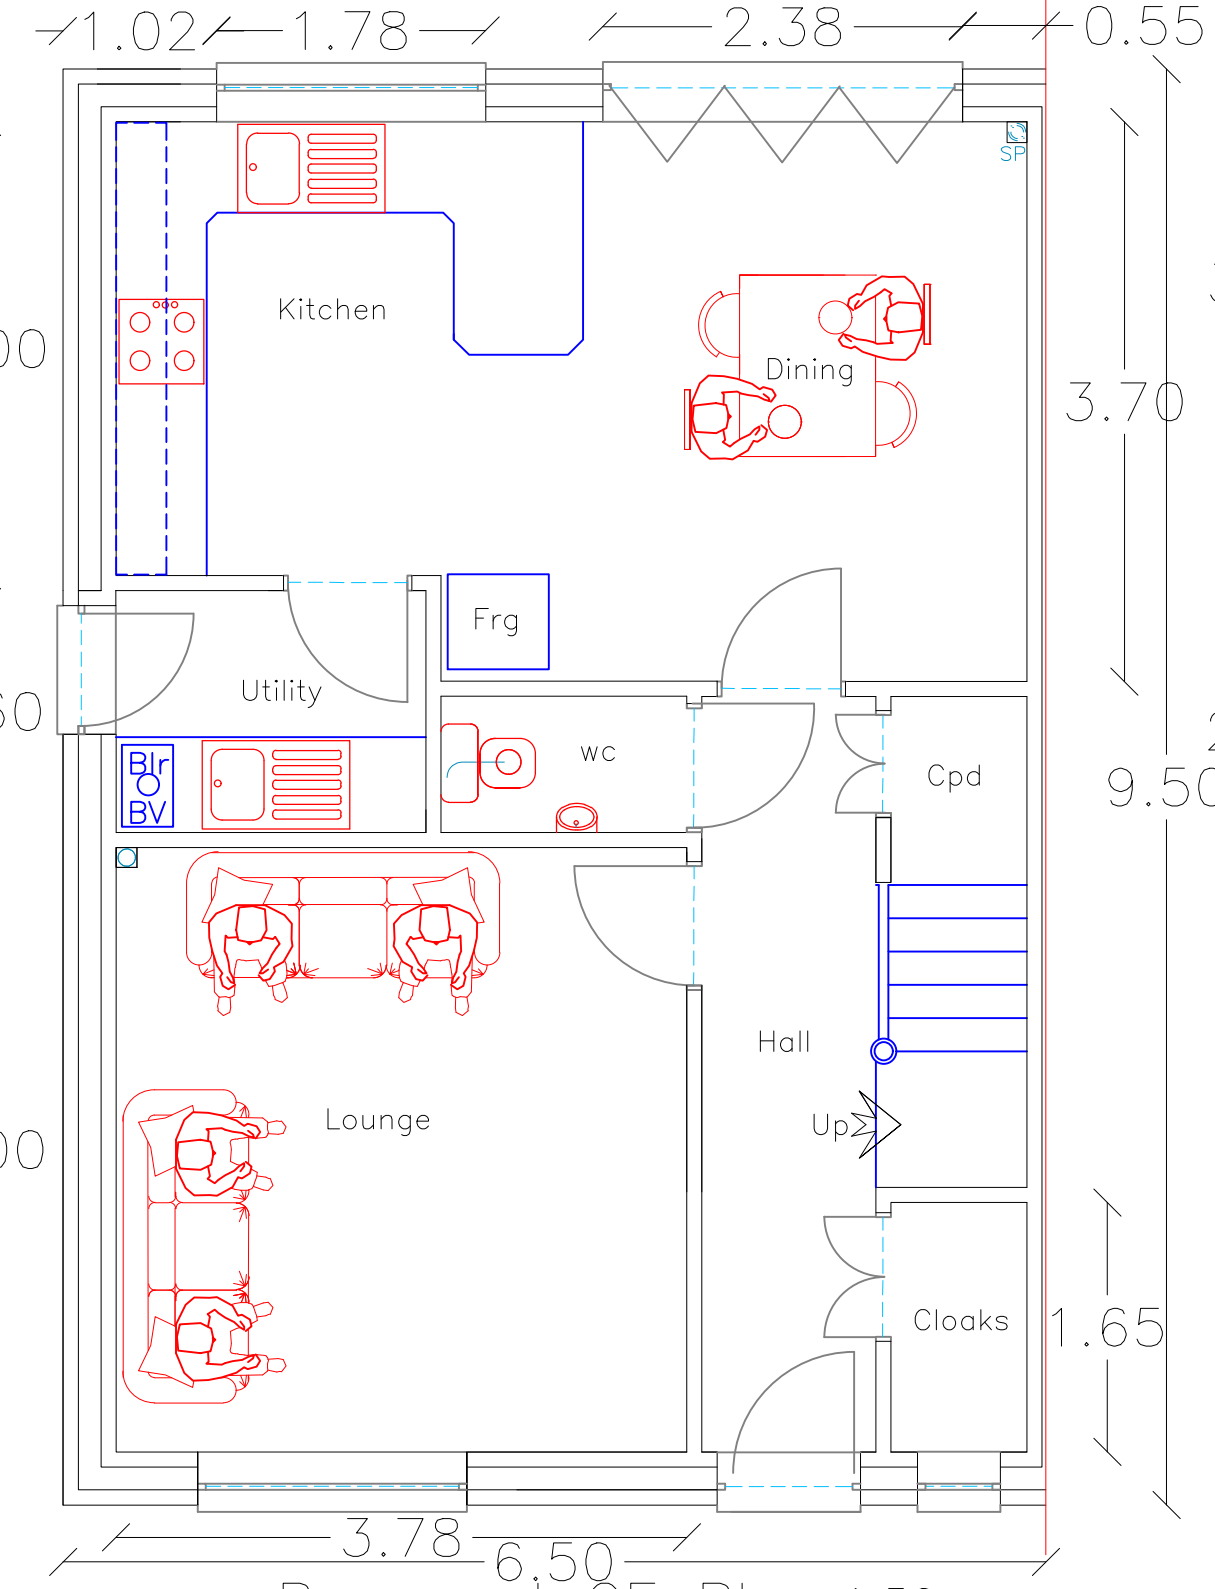

Proposed GF Plan 1:50

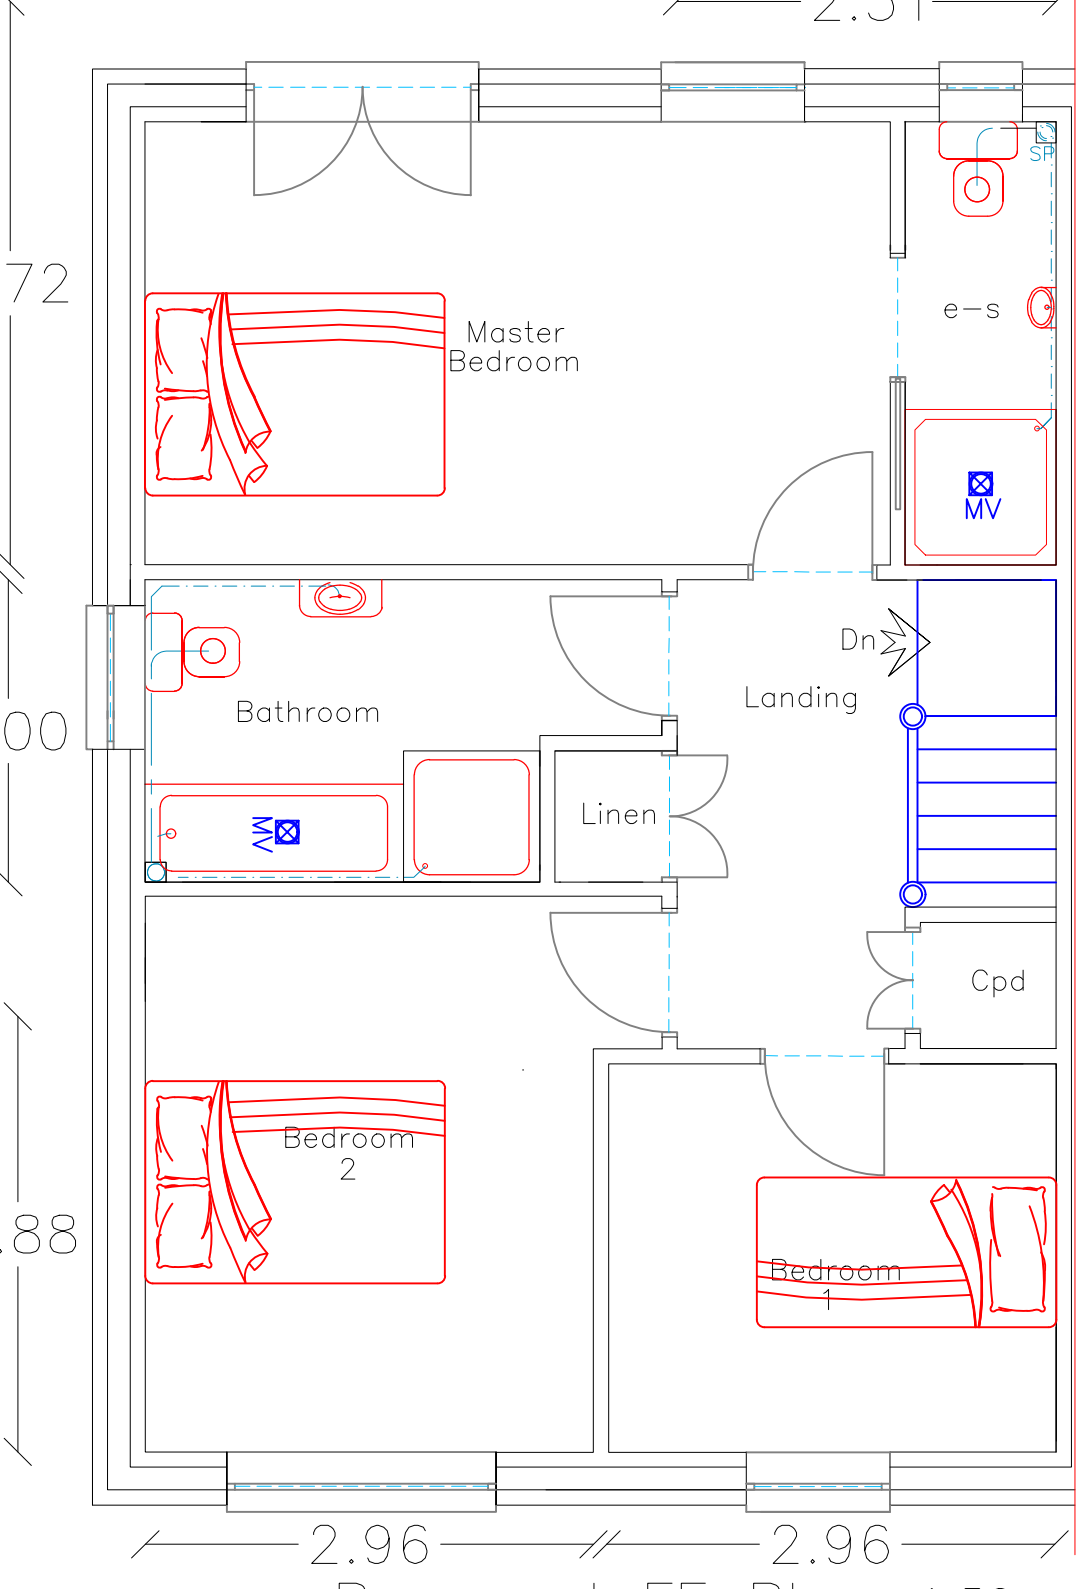

Proposed FF Plan 1:50

Finishes			
Roof:	Black Slate Tiles		
External walls:	Grey Face Brick		
Boundary:	Close boarded timber fence 1.8m high		
Windows/Doors:	Black uPVC (front elevation)		
Fascia/RWG's:	Black uPVC		
Hard Surface:	Tarmac & Patio Slabs		
 Utopia Design Architectural Services 			
Utopia Design Architectural Services			
Building Planning Application Support			
Paul Thomas: BSc (Hons)			
Tel: 01685 559230. Mob: 07908 725065			
Issued Only for Purpose Indicated			
Drawing Status: FOR PLANNING PURPOSES ONLY			
Address		Former Trefechan Nursery	
		Trefechan	
		Merthyr Tydfil	
		CF48 2EW	
Project		Proposed New	
		4 Three Bedroom Houses	
		with Parking	
Drawn by	Date	Paper	
PT	SEPT 26	A2	
Title		Scale	1:100
		Drwg No	
Proposed Plans		TREFECHAN RM FP 04A	
Elevations & Section			