




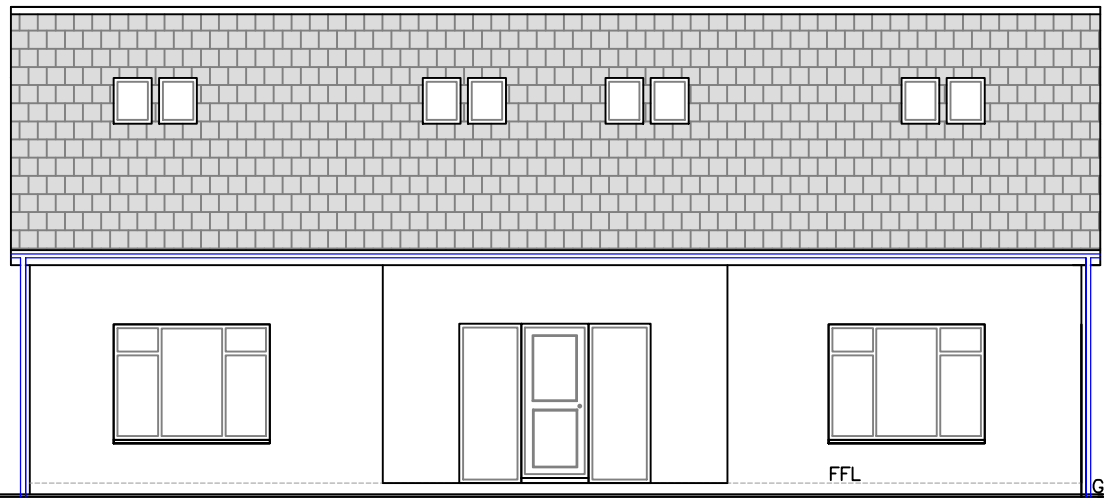


Existing Front Elevation
1:100

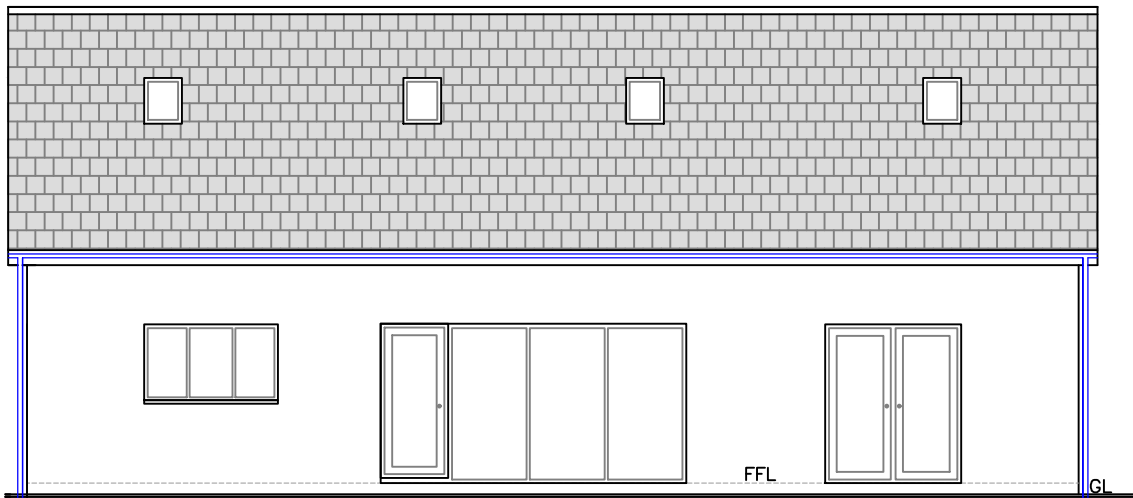


Existing Rear Elevation
1:100

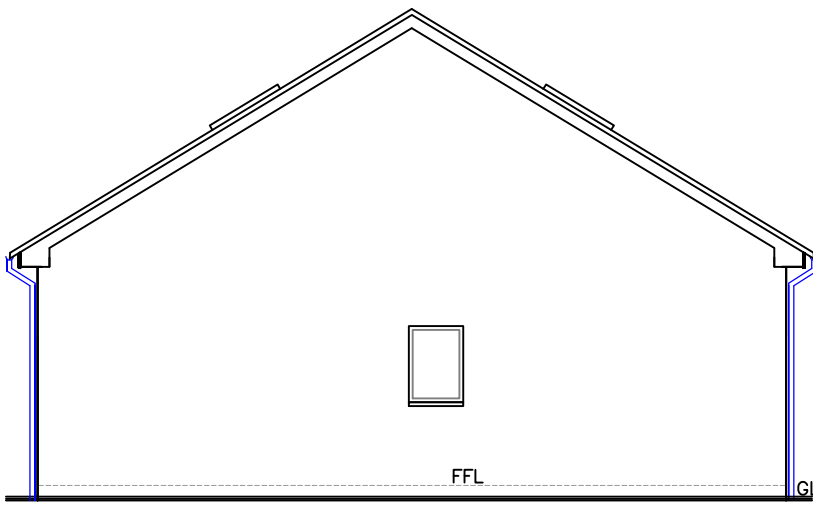


Existing End Elevation
1:100

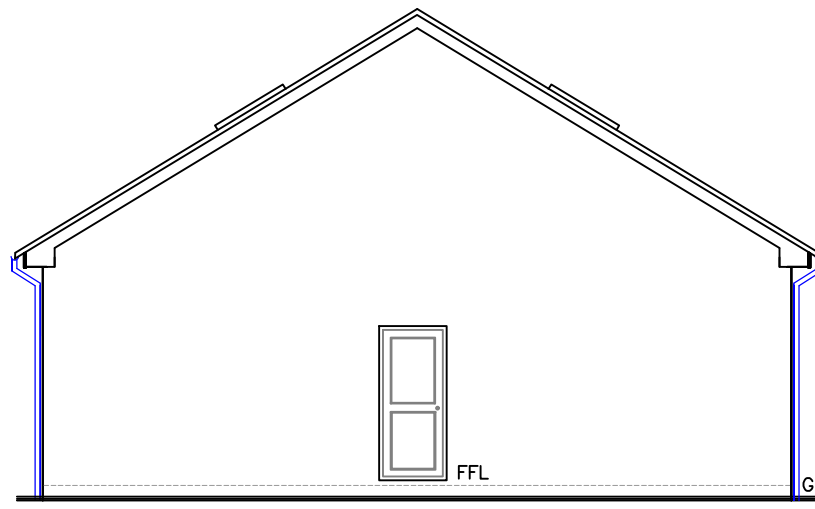


Existing End Elevation
1:100

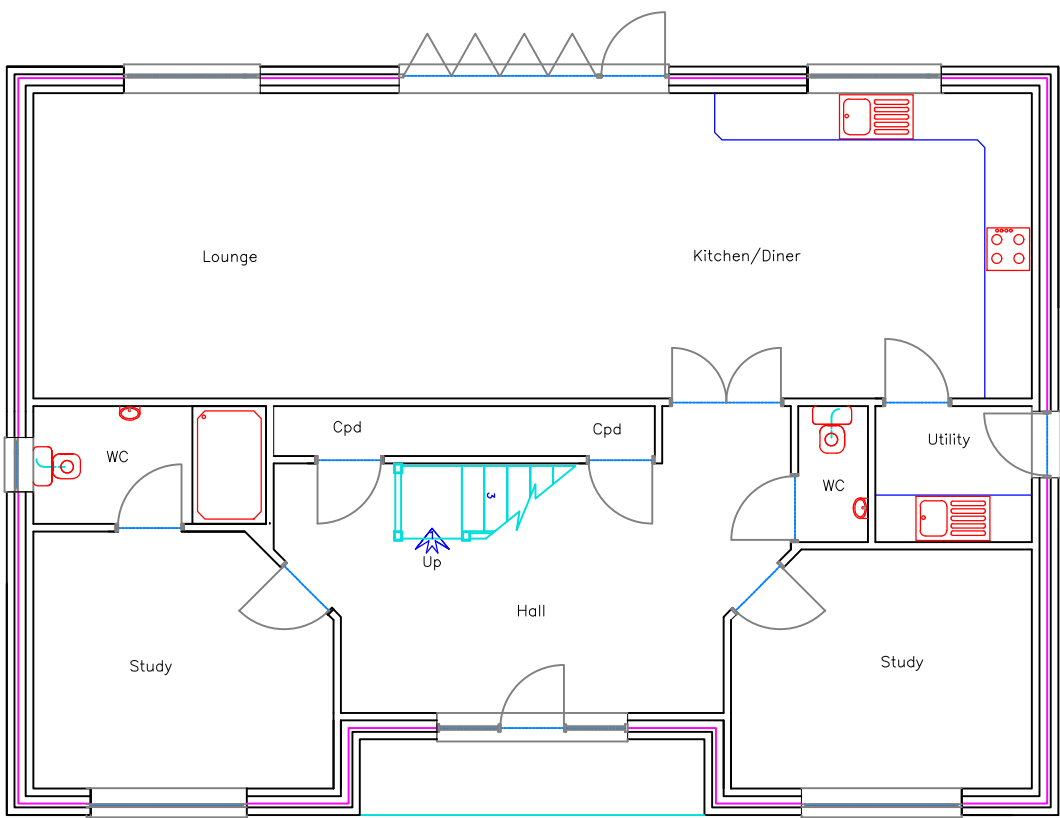

Existing GF Plan
1:100

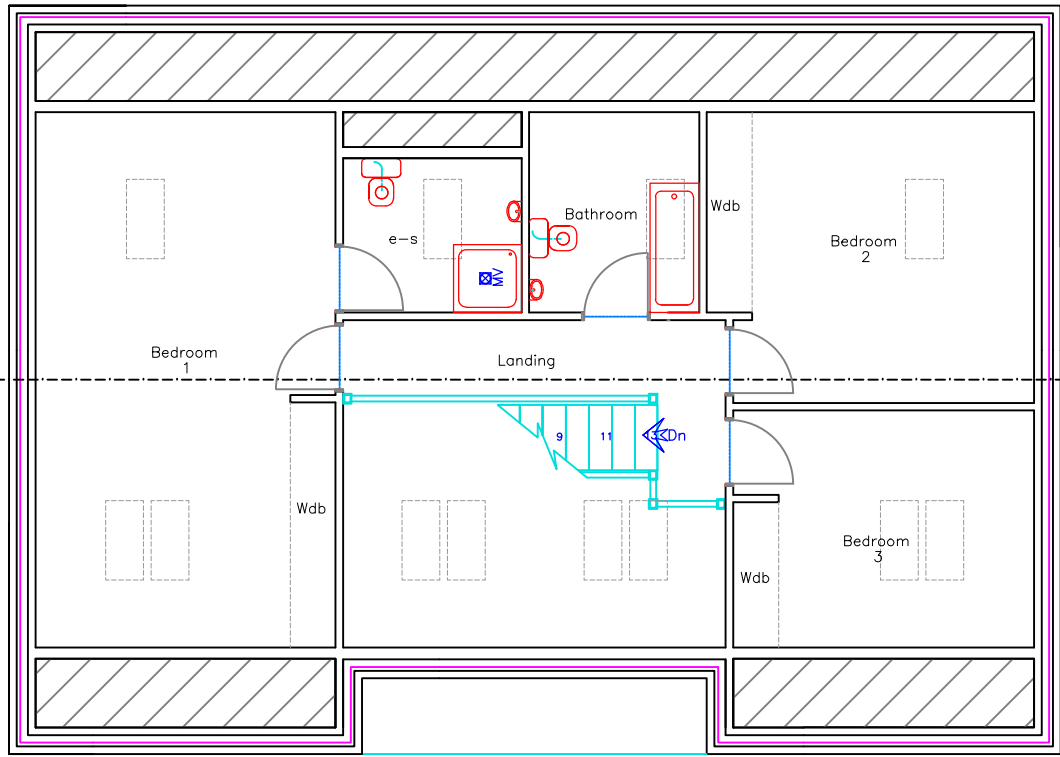

Existing FF Plan
1:100

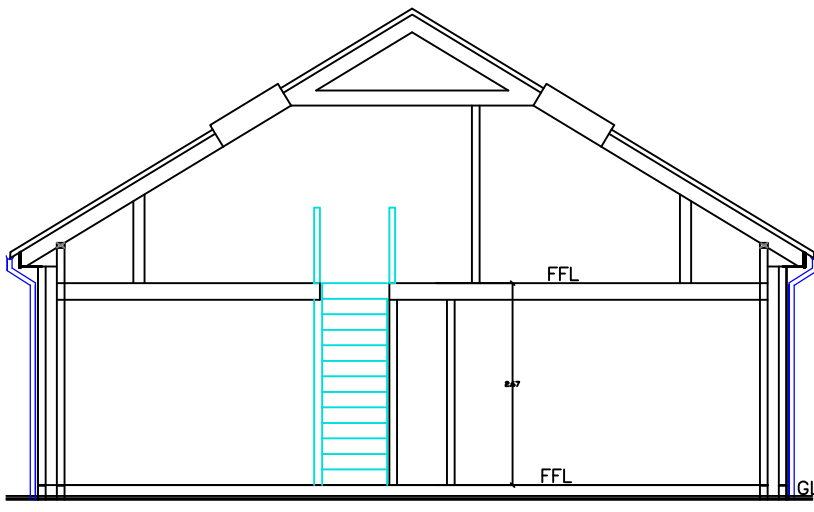

Existing Cross Section
1:100

N.B. All dimensions are between structural components	
Material Finishes:	
Roof:	Concrete tiles matching existing
External walls:	Fined down wall render in white
Windows/Doors:	White uPVC matching existing
Fascia/RWG's:	White uPVC matching existing

Utopia Design Architectural Services	
Utopia Design Architectural Services	
Building Planning Application Support Paul Thomas: BSc (Hons) Tel: 01685 559230. Mob: 07908 725065 Issued Only for Purpose Indicated	
Drawing Status: FOR PLANNING PURPOSES ONLY	
Address	Nant Y Gweunydd Heolgerrig Merthyr Tydfil CF48 1TD
Project	
Proposed Rear Dormers	
Drawn by PT	Date MAY 25
Paper A2	
Title Existing Plans, Elevations & Section	
Scale 1:100	
Drwg No Nant Y Gweunydd FP 001	