



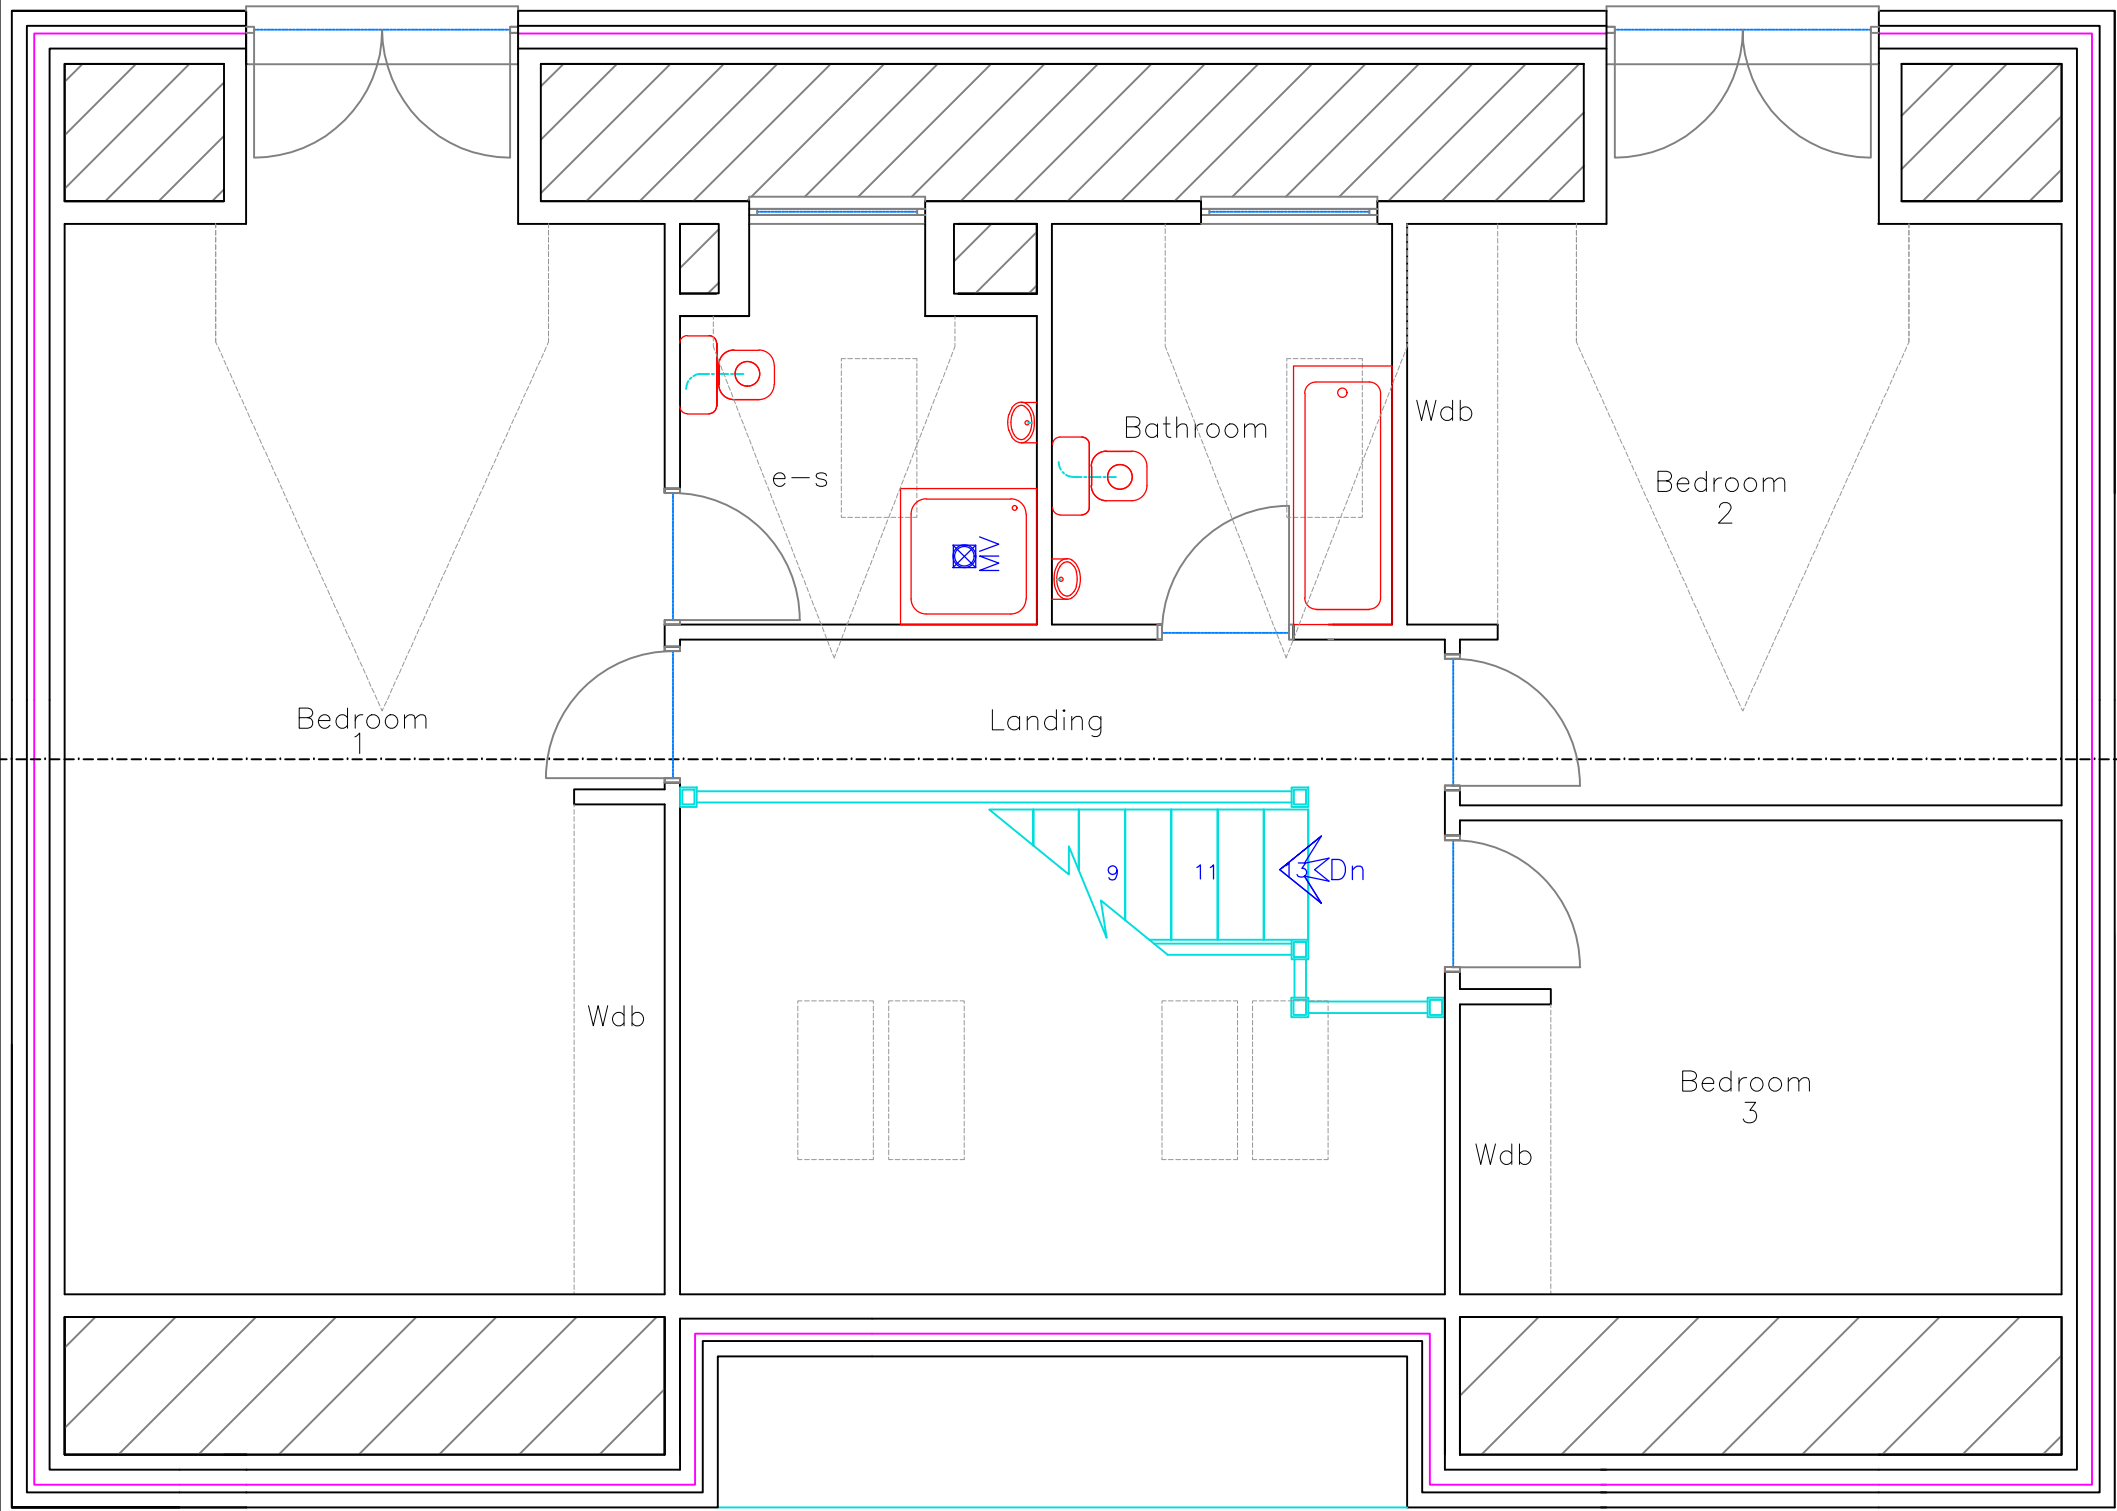


Proposed FF Plan  
1:50

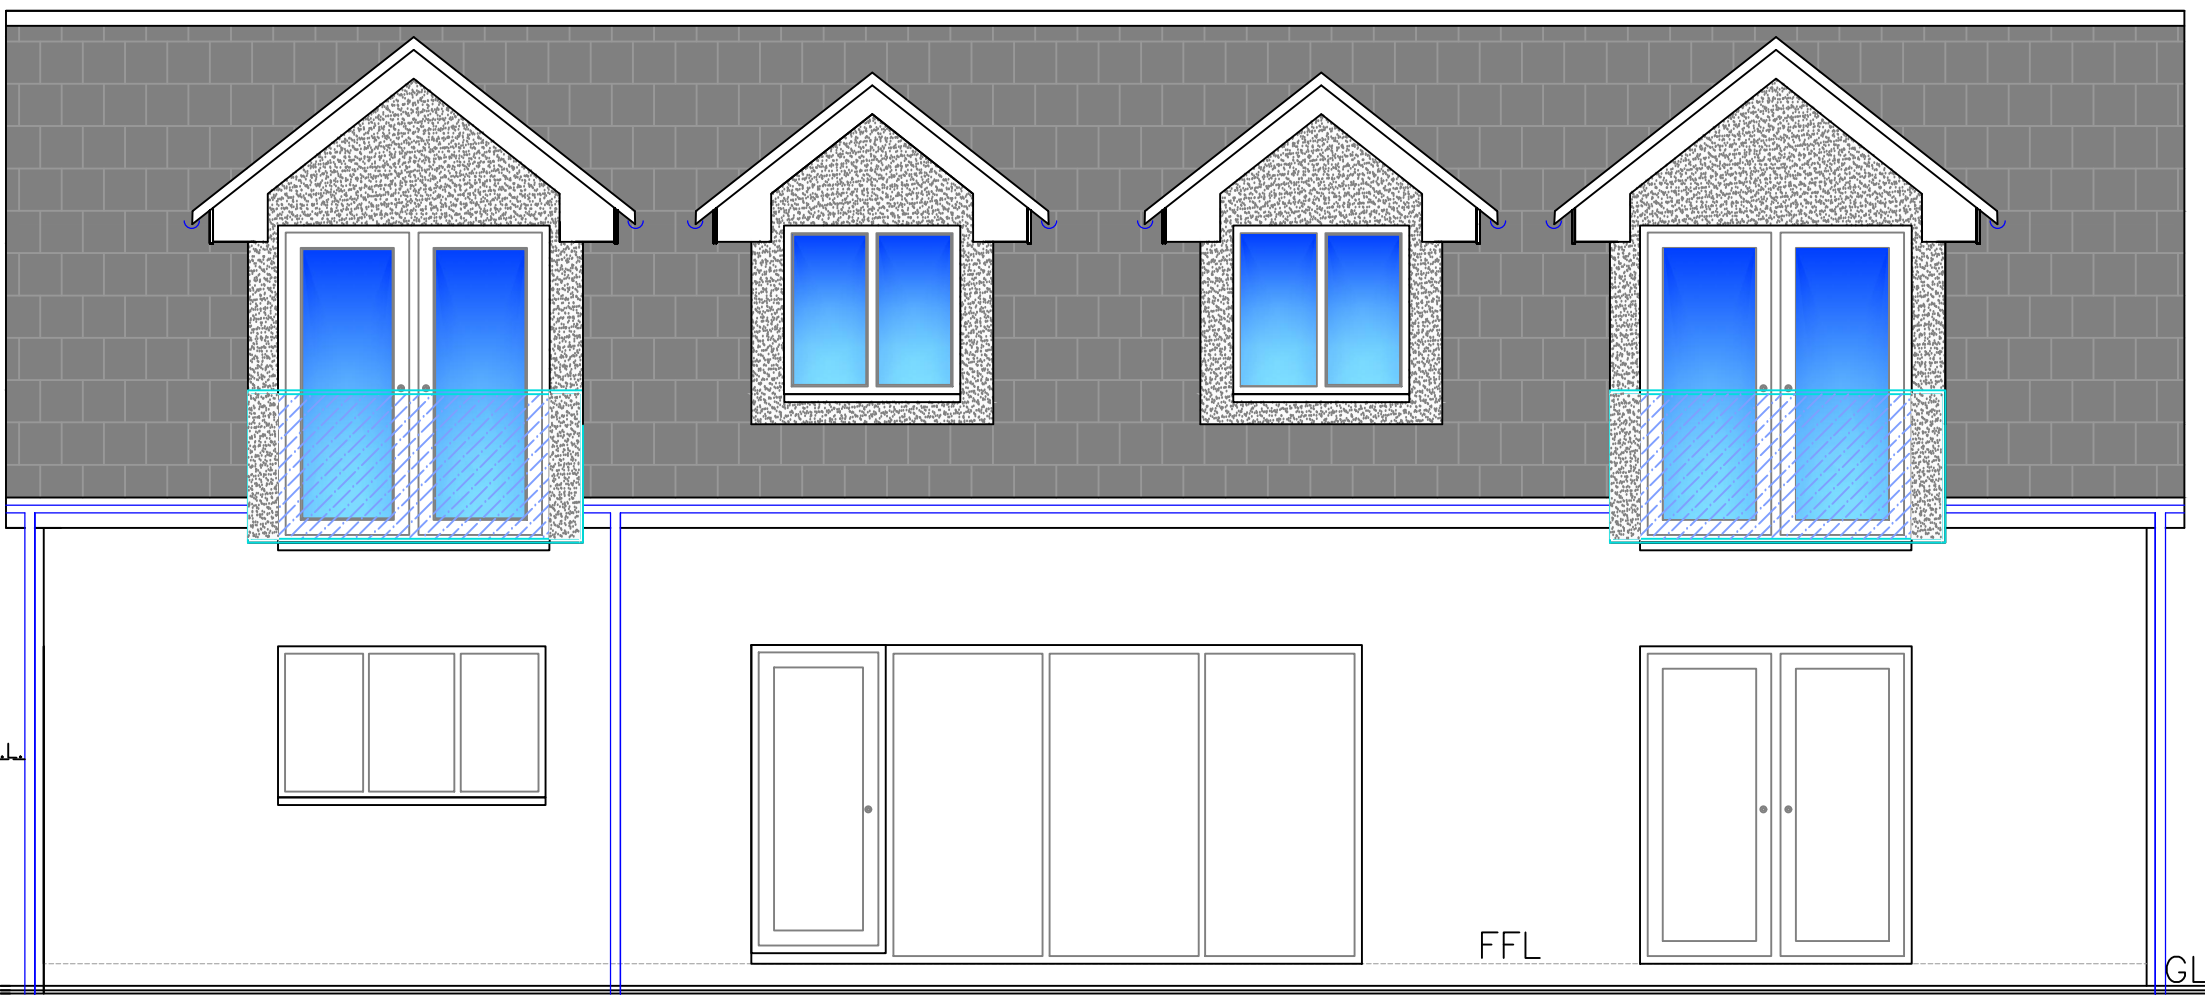


Proposed Rear Elevation  
1:50

N.B.  
All dimensions are  
between structural components


|                    |                                  |
|--------------------|----------------------------------|
| Material Finishes: |                                  |
| Roof:              | Concrete tiles matching existing |
| External walls:    | Fined down wall render in white  |
| Windows/Doors:     | White uPVC matching existing     |
| Fascia/RWG's:      | White uPVC matching existing     |

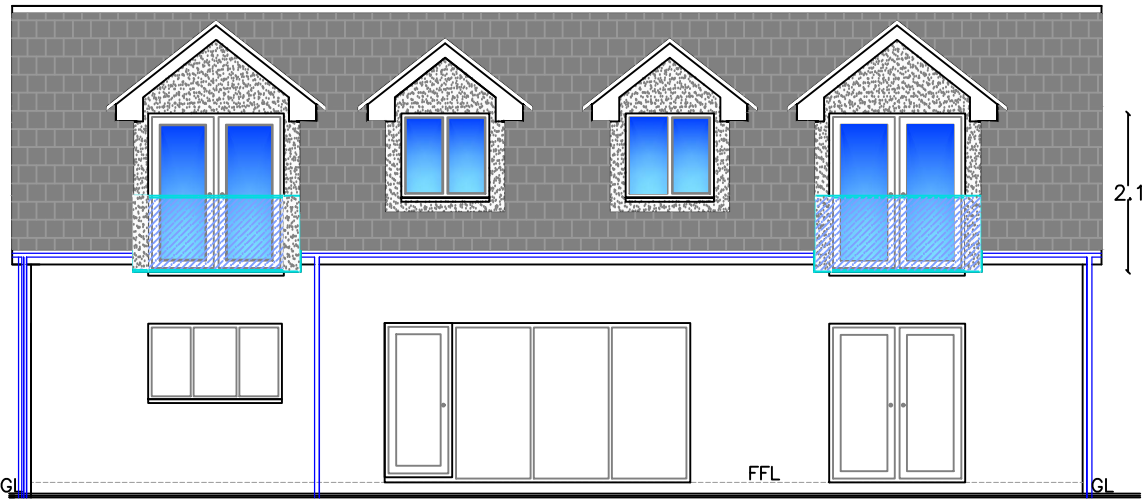


Proposed Rear Elevation  
1:100

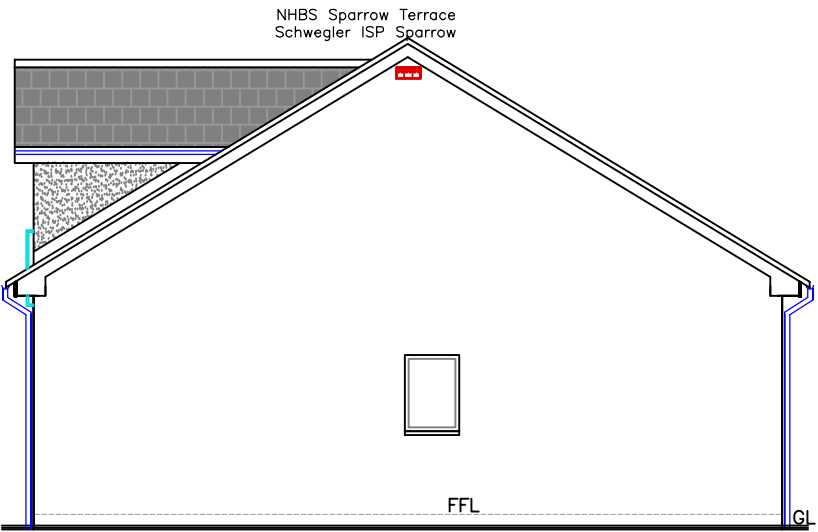


Proposed End Elevation  
1:100

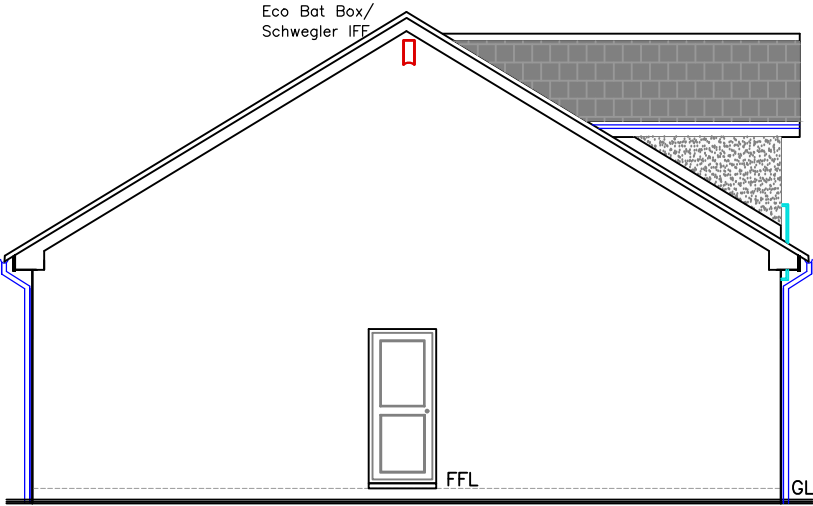

Proposed End Elevation  
1:100

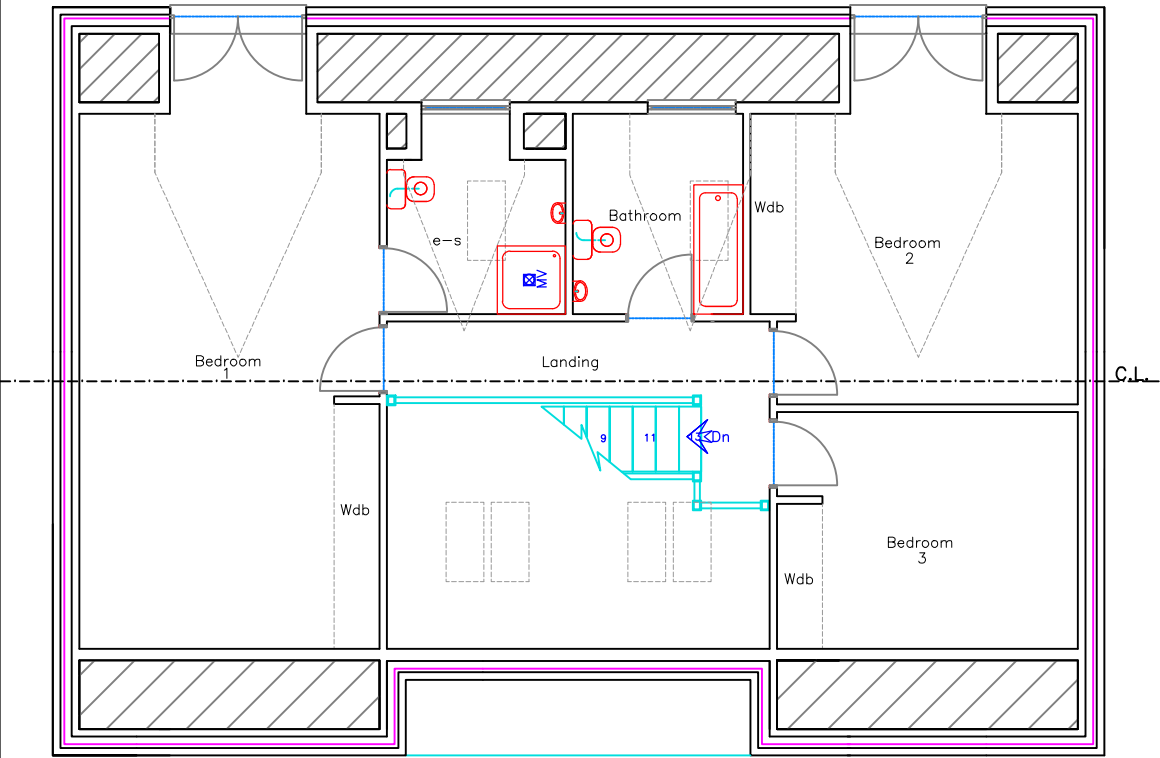

Proposed FF Plan  
1:100

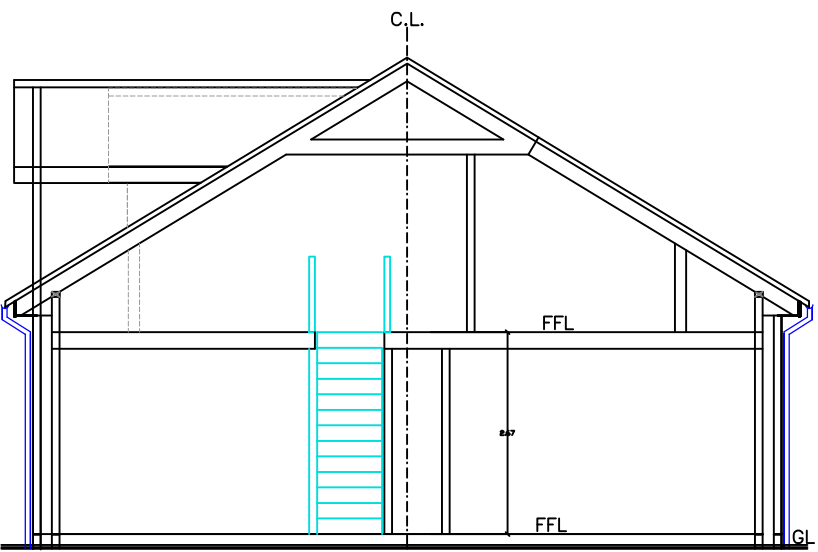

Proposed Cross Section  
1:100



Utopia Design

Architectural Services



Utopia Design

Architectural Services

Building Planning Application Support

Paul Thomas: BSc (Hons)

Tel: 01685 559230. Mob: 07908 725065

Issued Only for Purpose Indicated

Drawing Status:

FOR PLANNING PURPOSES ONLY

Address

Nant Y Gweunydd

Heolgerrig

Merthyr Tydfil

CF48 1TD

Project

Proposed

Rear Dormers

Drawn by

PT

Date

MAY 25

Paper

A2

Title

Scale

1:50

1:100

Proposed

Plans, Elevations

& Section

Drwg No

Nant Y Gweunydd FP 002