



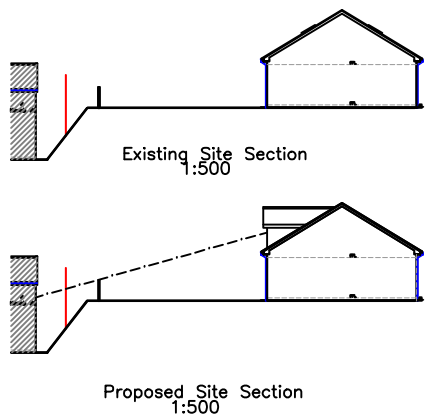




Bug Hotel
Vivaro Pro Woodstone



Schwegler IFF
Flat Bat Box

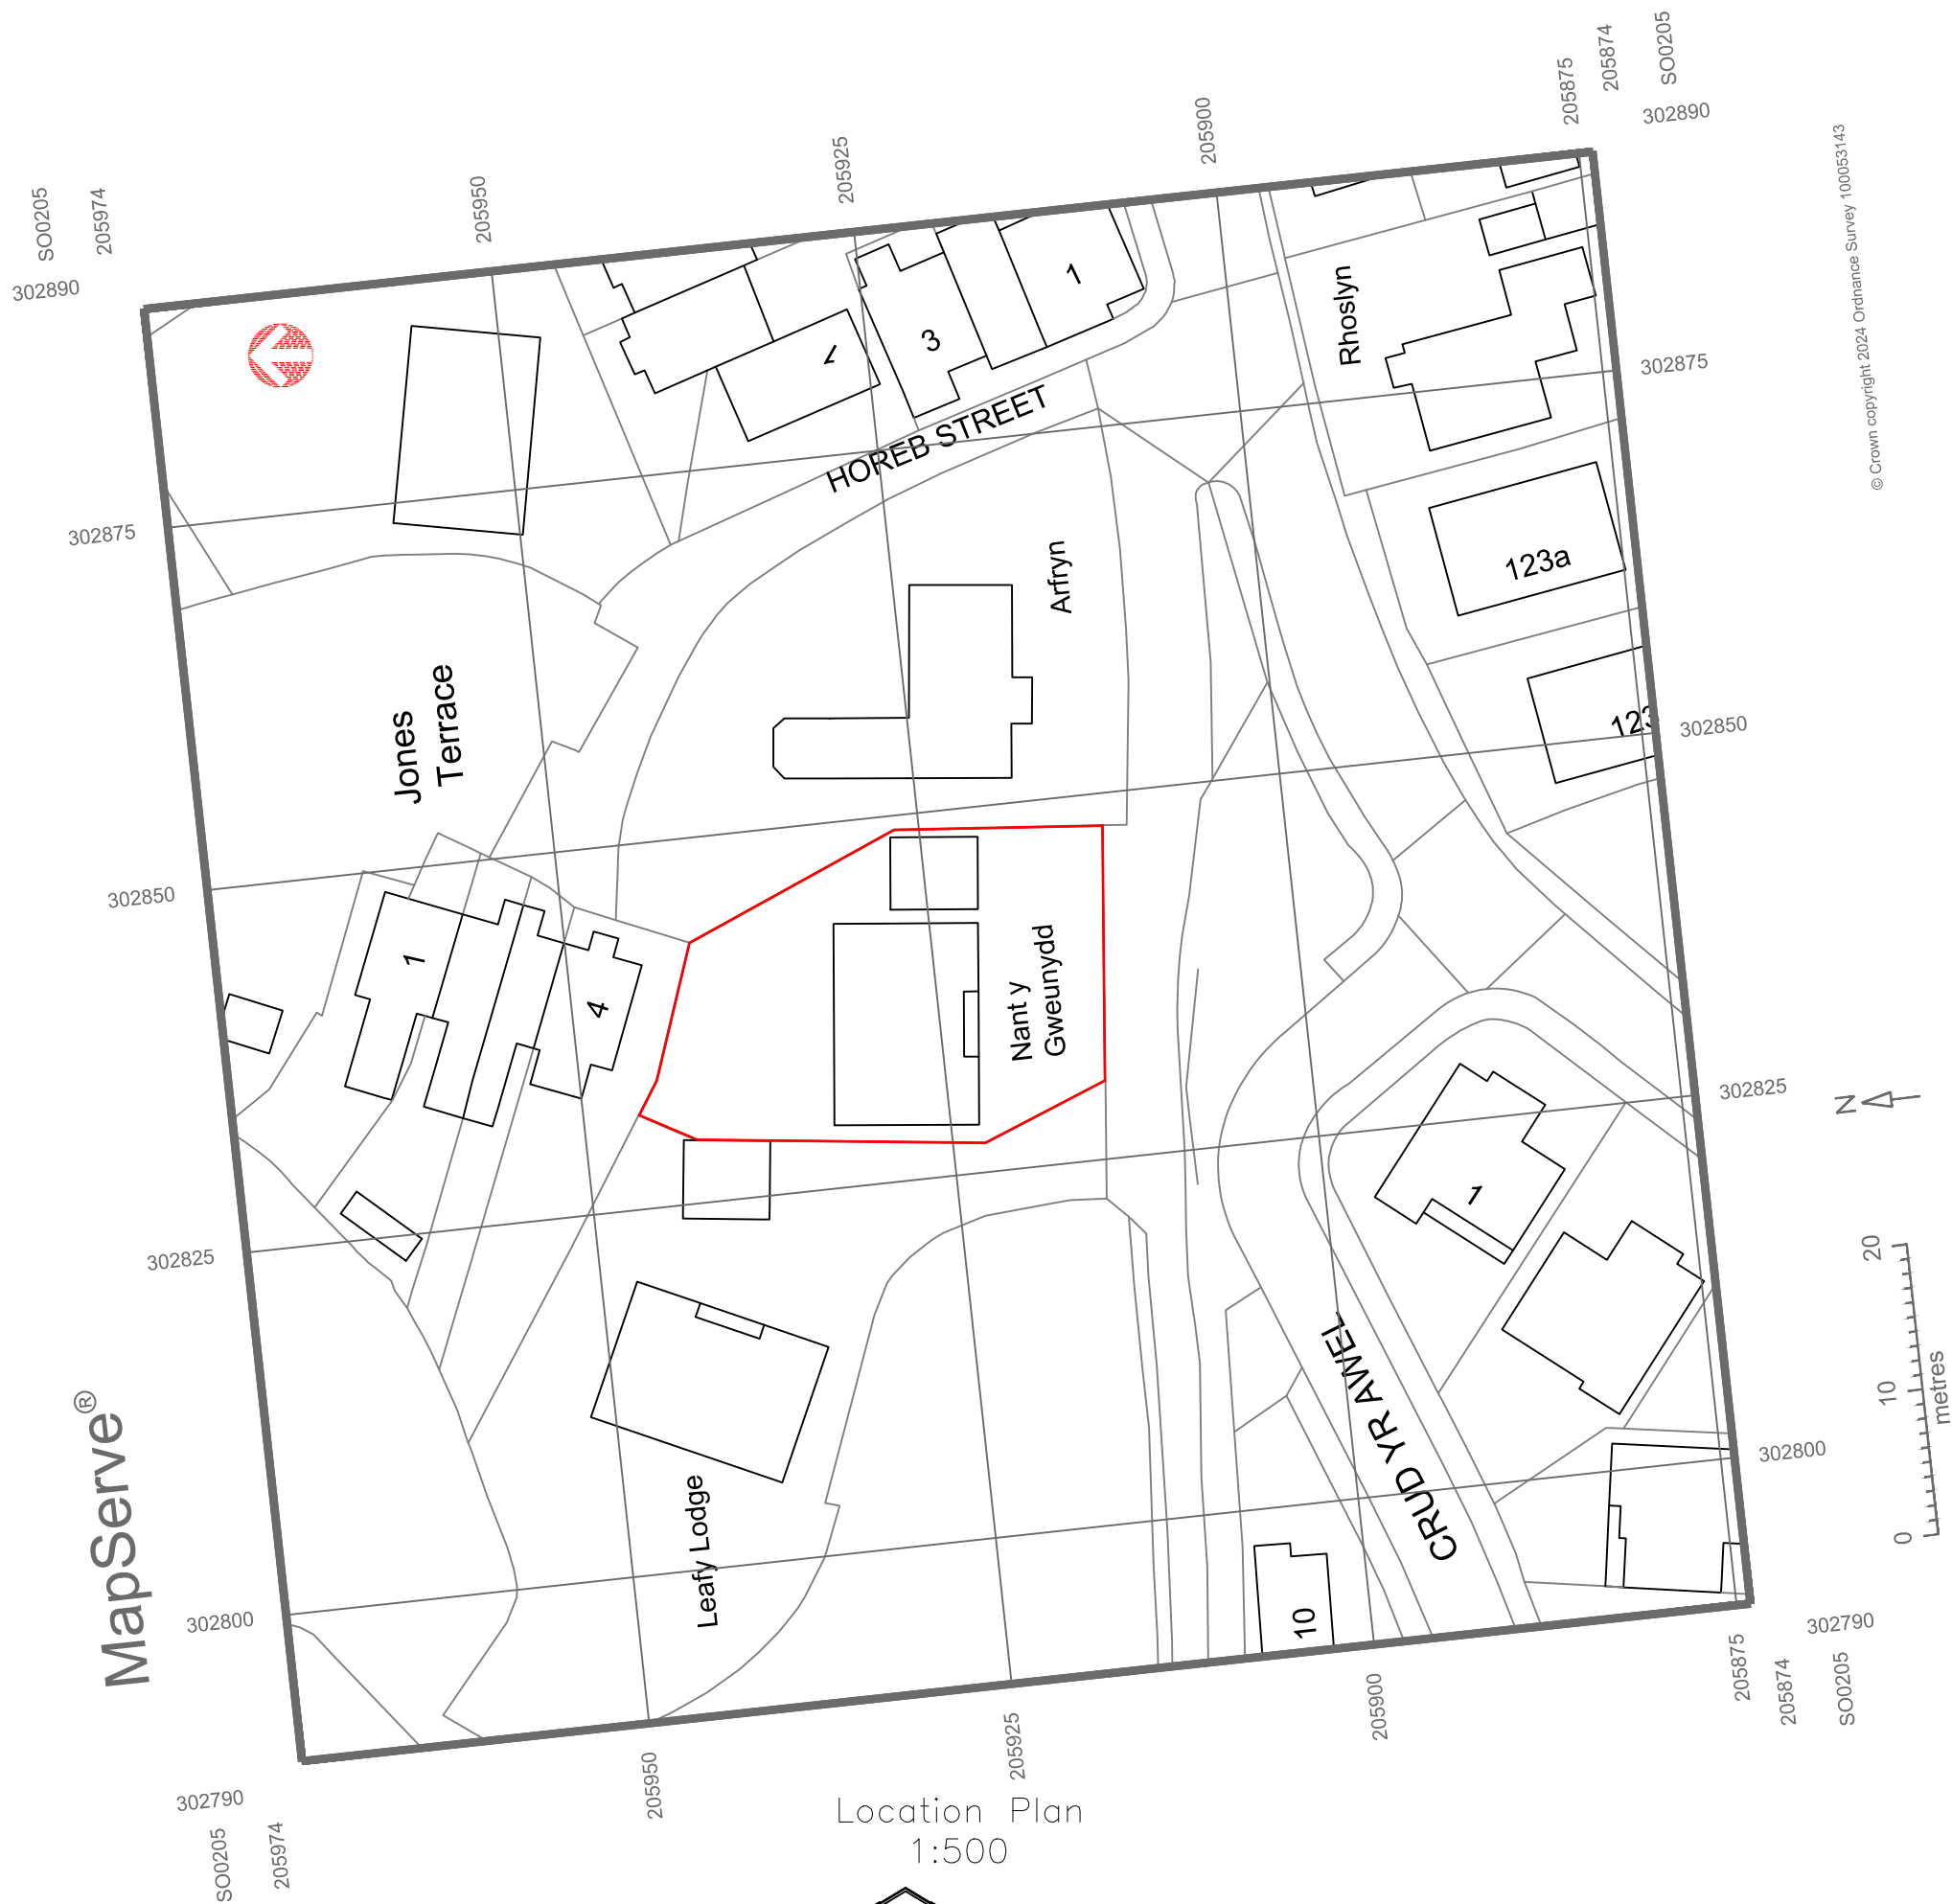

Woodstone Estella Sparrow
Nest Box

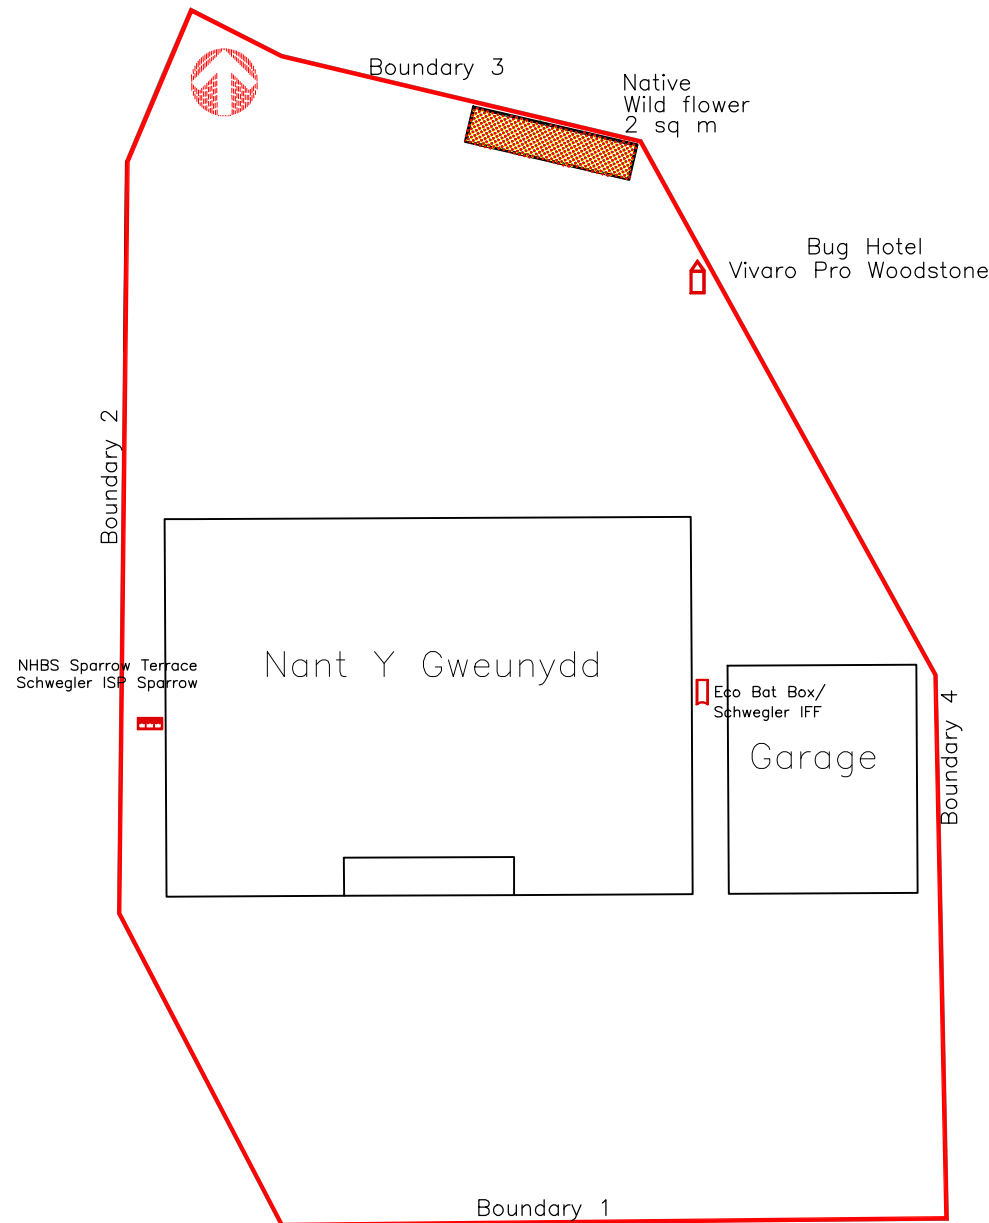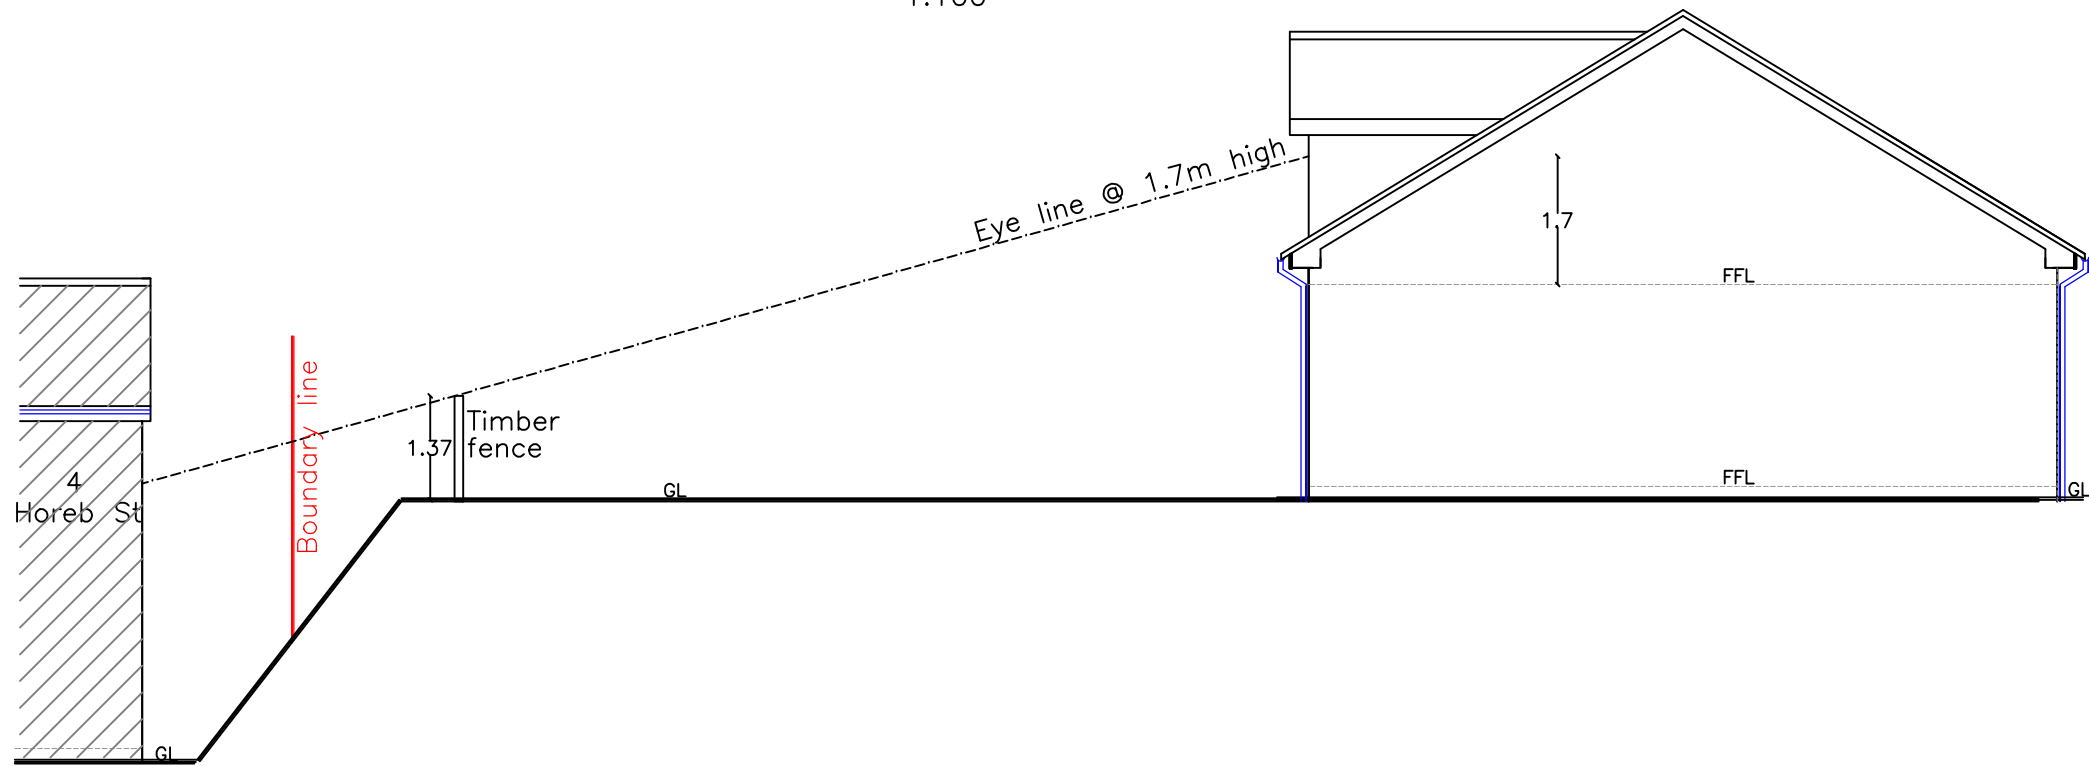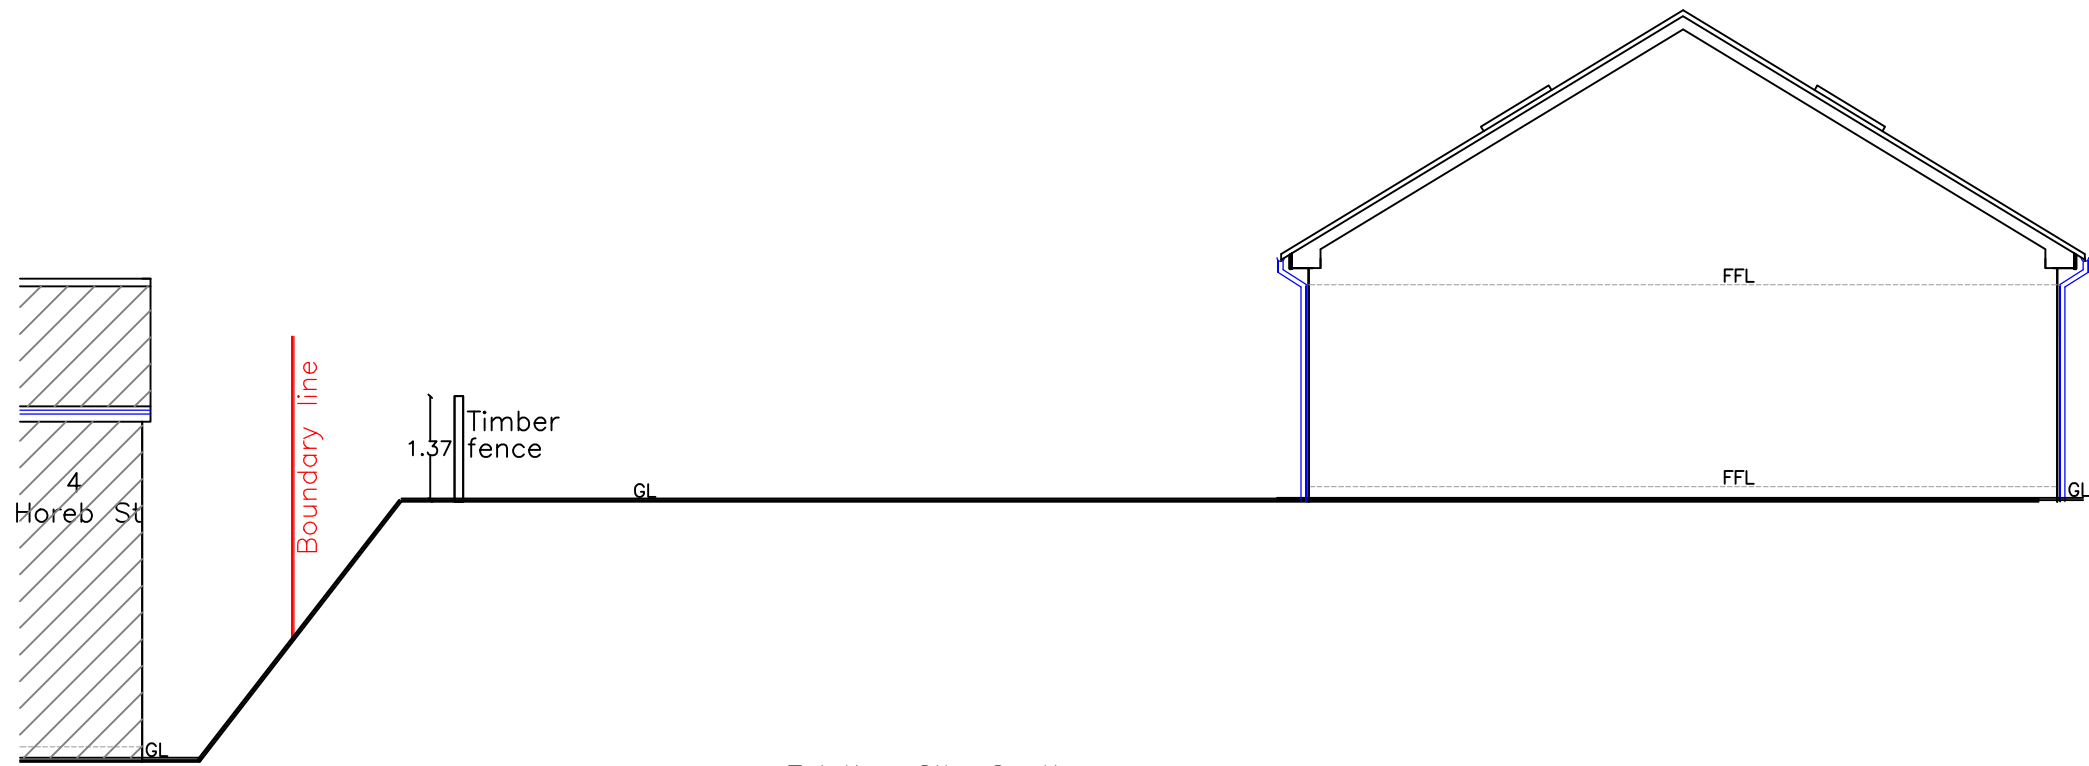

Proposed Site Plan
1:200

N.B.
All dimensions are
between structural components

Material Finishes:	
Roof:	Concrete tiles matching existing
External walls:	Fined down wall render in white
Windows/Doors:	White uPVC matching existing
Fascia/RWG's:	White uPVC matching existing

Utopia Design Architectural Services	
Utopia Design Architectural Services	
Building Planning Application Support Paul Thomas: BSc (Hons) Tel: 01685 559230. Mob: 07908 725065 Issued Only for Purpose Indicated	
Drawing Status: FOR PLANNING PURPOSES ONLY	
Address	Nant Y Gweunydd Heolgerrig Merthyr Tydfil CF48 1TD
Project	
Proposed Rear Dormers	
Drawn by	Date
PT	MAY 25
Paper	A2
Title	Scale
	1:100 1:200 1:500
	Drwg No
Location Plan & Site Sections	Nant Y Gweunydd FP 003