


210244

MTCBC  
PLANNING DEPARTMENT  
13 JUL 2021  
RECEIVED

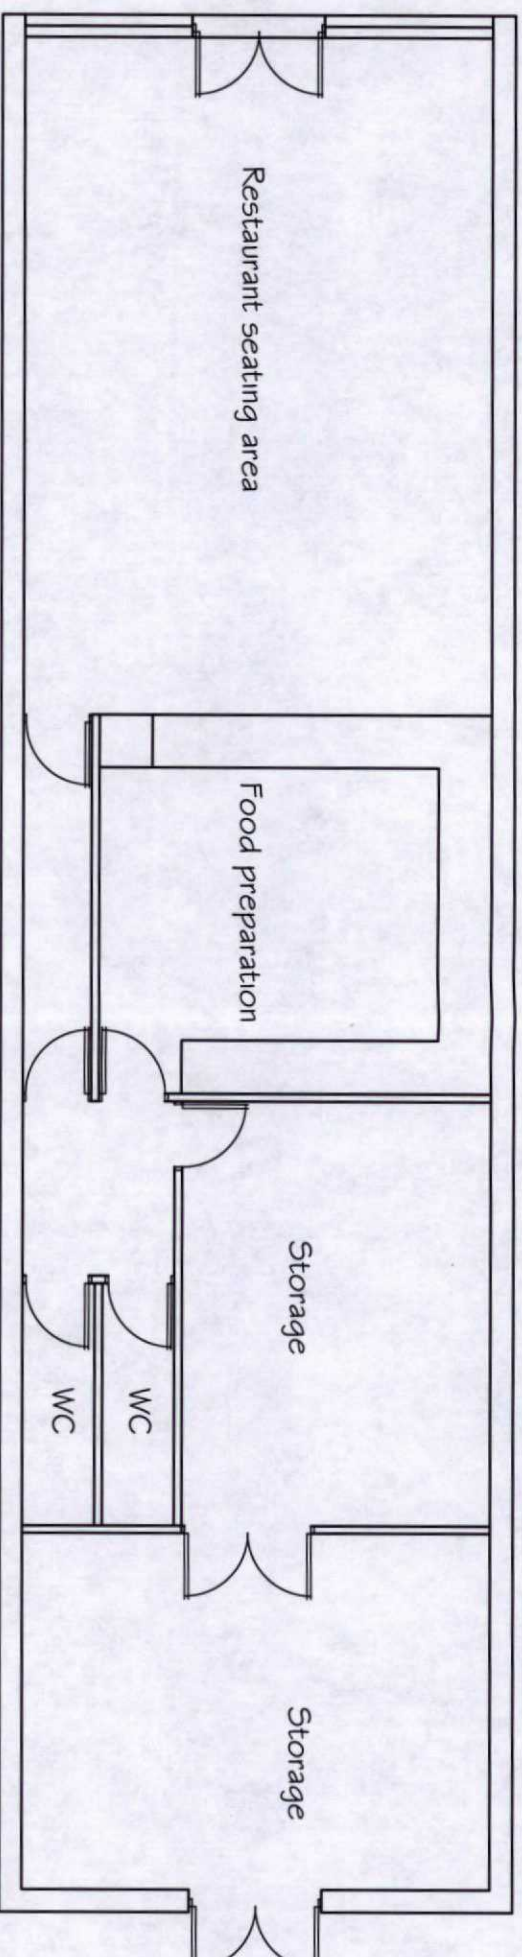

MERTHYR TYDFIL  
COUNTY BOROUGH  
COUNCIL  
OFFICE COPY  
PLEASE DO NOT  
REMOVE

# Proposed floor plan for Selekt Chicken Restaurant Note - No external alterations

|                                                                              |                |               |  |
|------------------------------------------------------------------------------|----------------|---------------|--|
| Drawing Title :-<br>Unit 3, Chestnut Way Shopping<br>Centre, Gurnos, Merthyr |                |               |  |
| Date : 05/21                                                                 | Drawn By : JP  |               |  |
| Scale : 1 : 100 @ A3                                                         | Approved : OJM |               |  |
| Project Ref No.                                                              | Drawing No.    | Revision Ref. |  |
| 21.363                                                                       | 001            |               |  |

**cds**  
Design Services



t 07772 403351

CDS (Newbridge) Ltd

e jopy389@aol.com

Cwmffynnon Cottage

Twyn College  
Newbridge  
NP11 3NR