


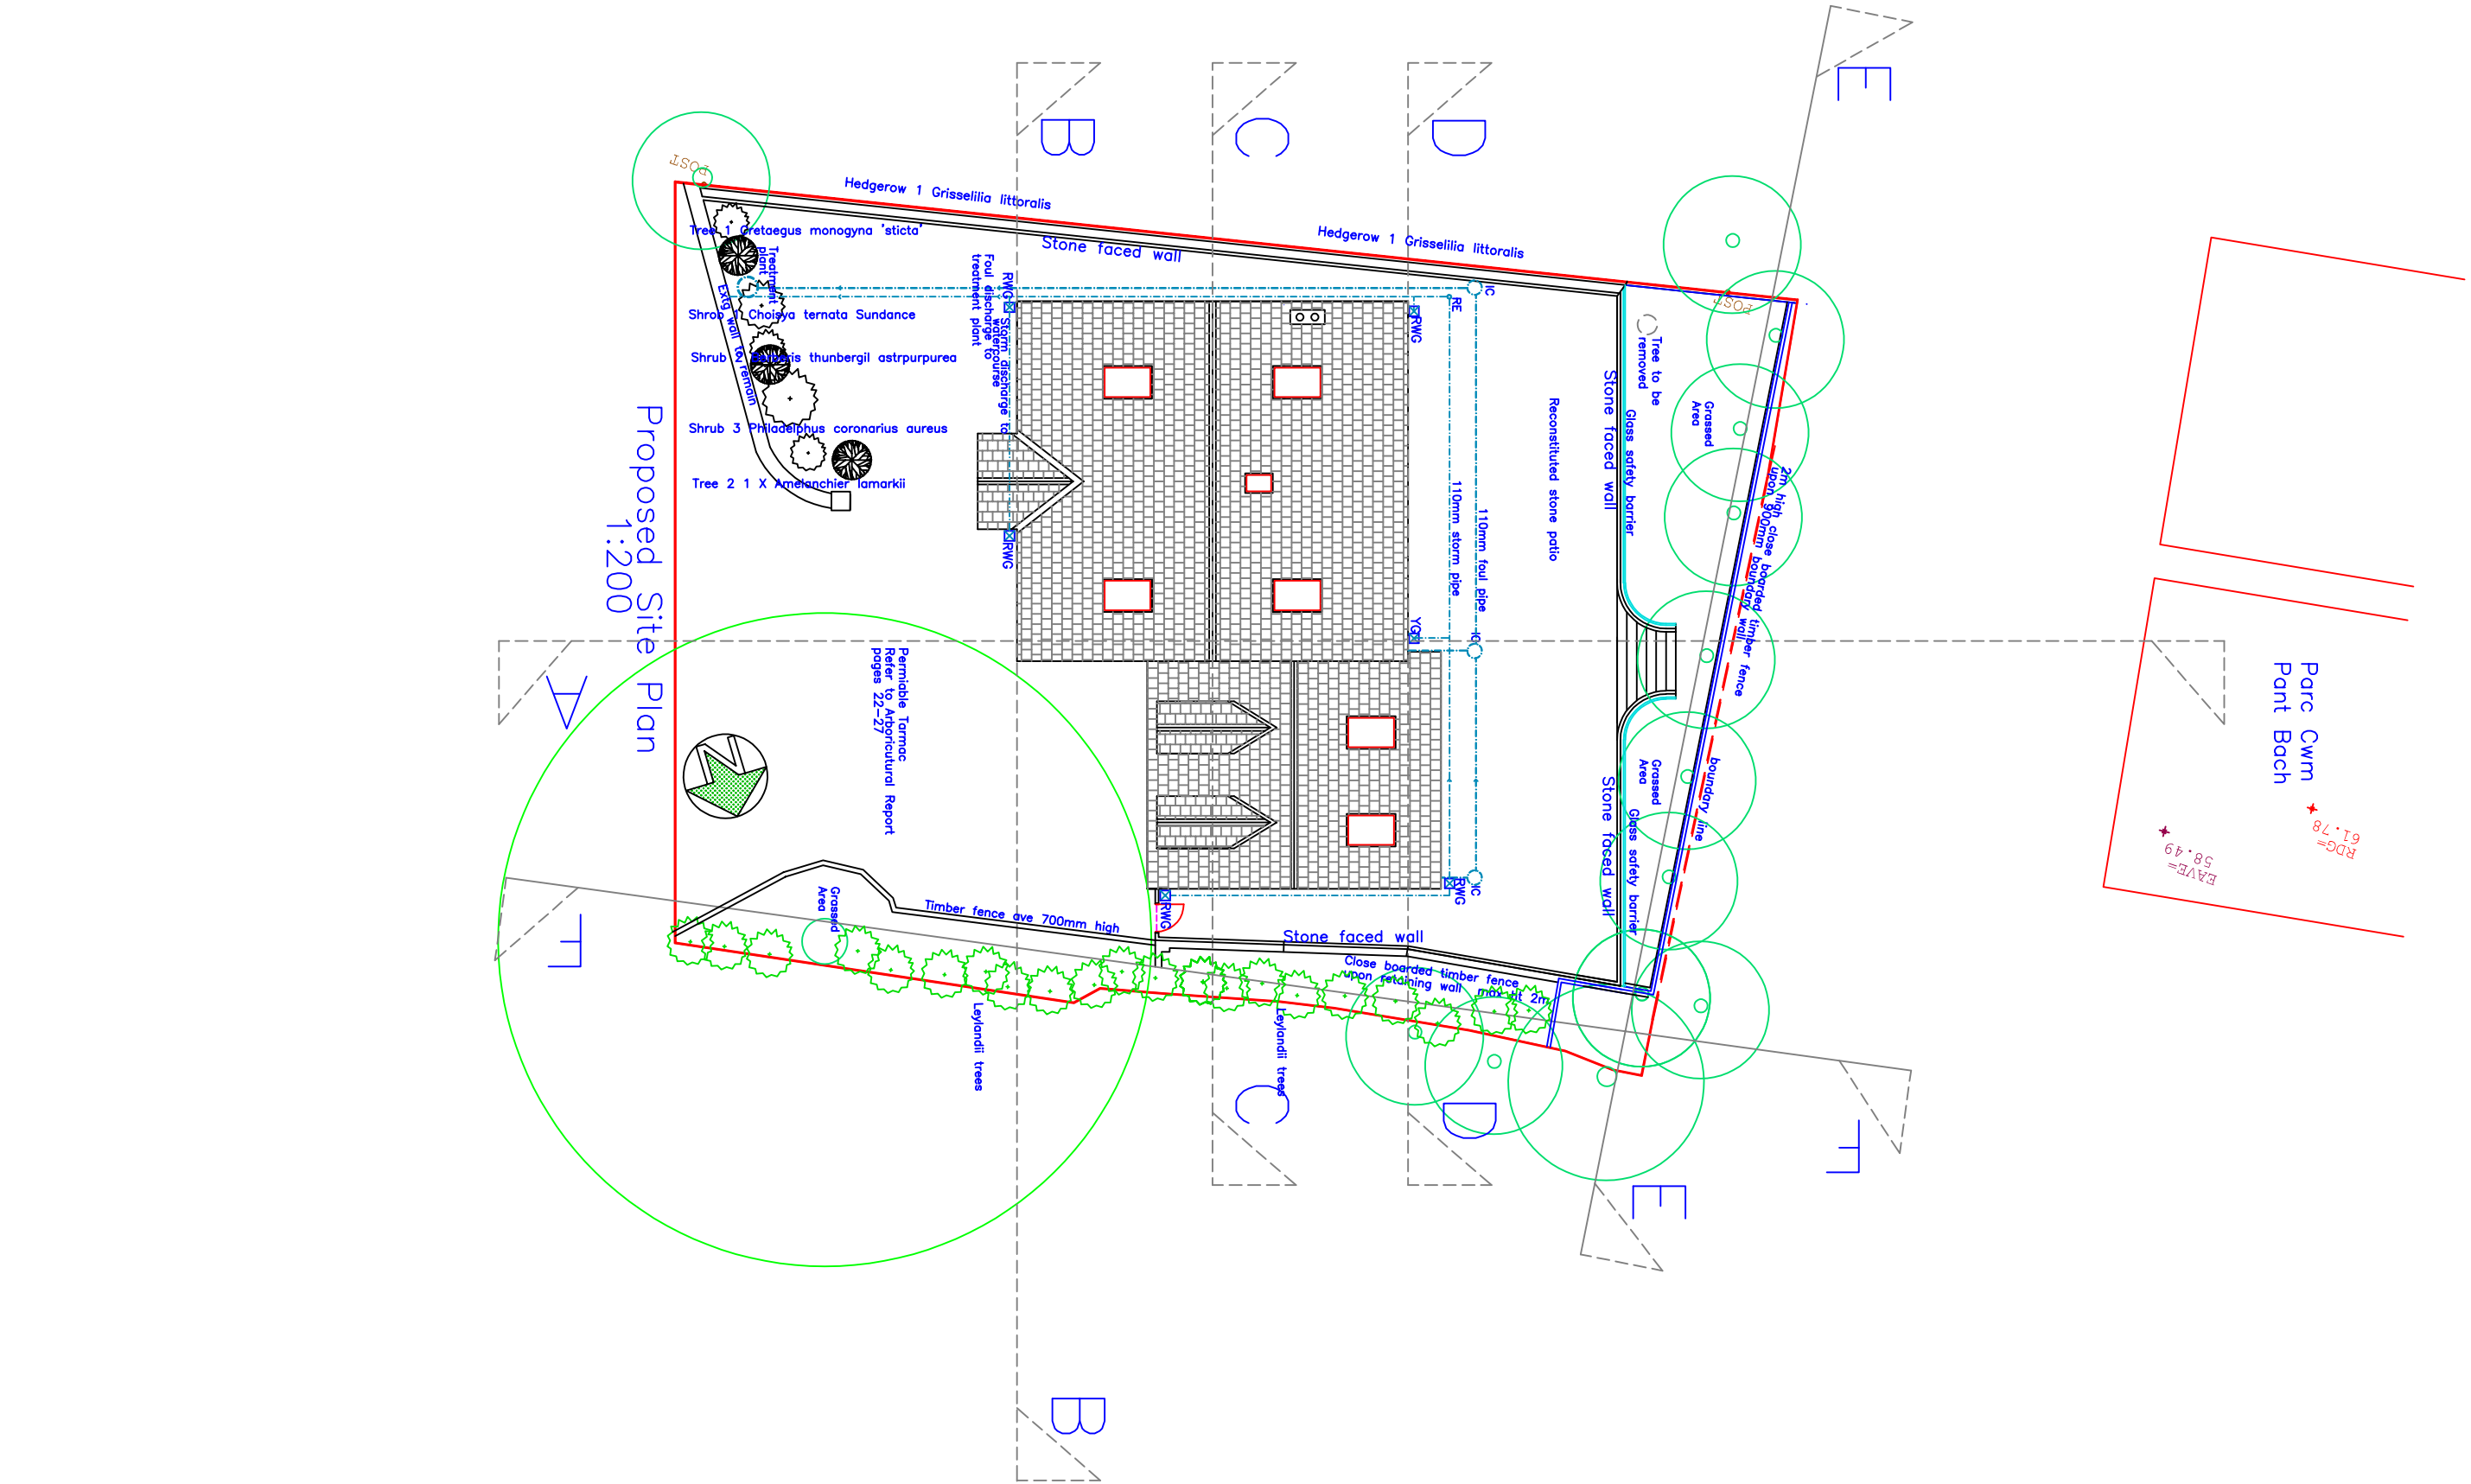

Amendment: Dated: 26.02.2020	
Realizing/Re-Arranging GF/FF windows/doors	
Repositioning/Re-Arranging Boundary & Garden Walls/Fence	
Permeable turnoc in place of surface surface Side Gate and Screen	
Rearrange internal rooms	
Utopia Design Architects & Planners	
Utopia Design Building Planning Application Support Paul Thomas: BSc (Hons) Tel: 01685 559250, Mob: 07908 725065 Email: utopiasdesign@hotmail.com	
Issued Only For Purpose Indicated	
Drawing Status: FOR PLANNING PURPOSES ONLY	
Client: Mr & Mrs Cocconiglio 59, Parc Cwm Pant Boch Merthyr Tydfil, Neigerng	
Project: Proposed New Detached Dwelling and Greenacres Increased Curtilage at Plot 1	
Drawn by: D.O.C.	Checked: Scale
DT	05.06.20
Proposed Site Plans	
Paper	
A2	
Drawg No	
GREENACRES 09A	