




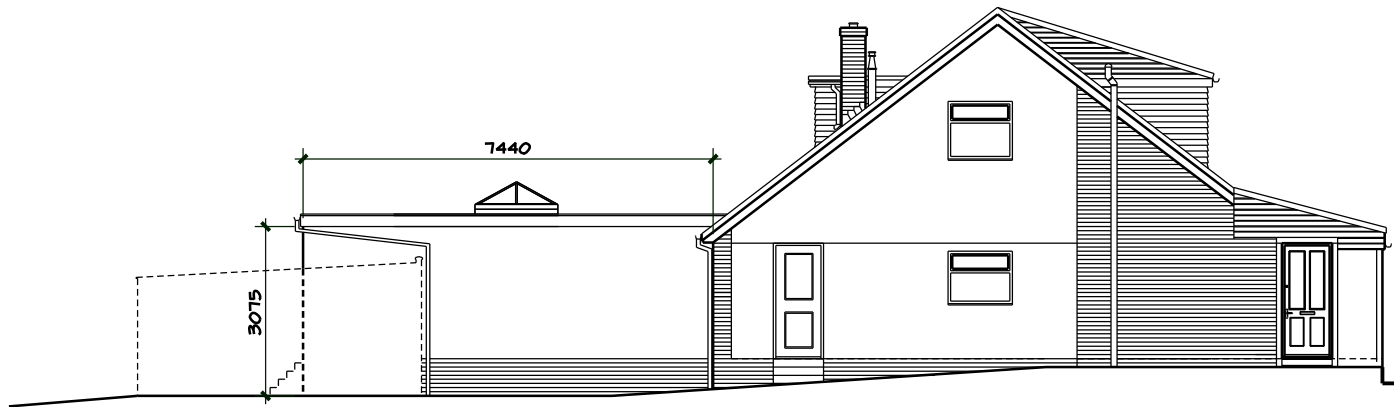

PROPOSED SIDE ELEVATION

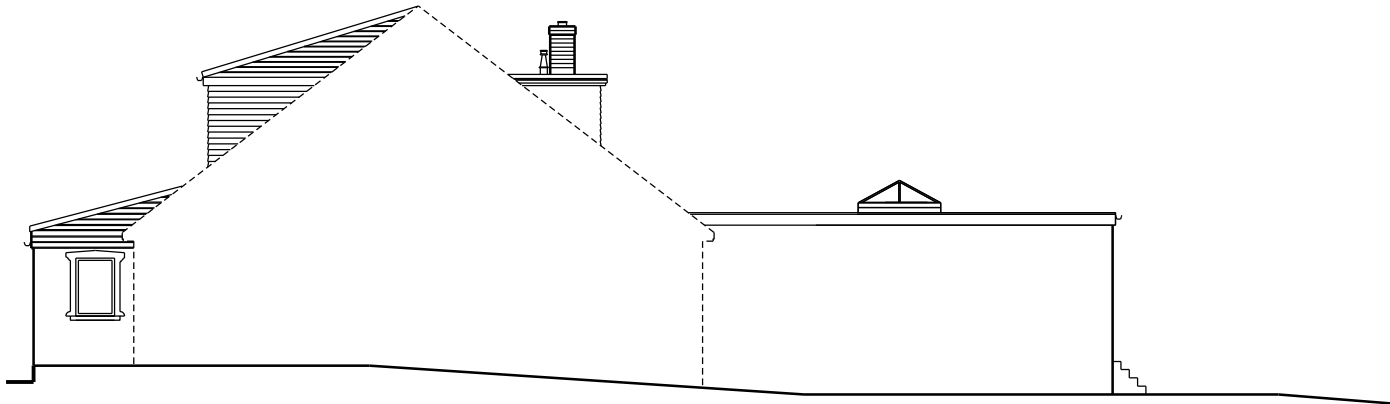

PROPOSED SIDE ELEVATION

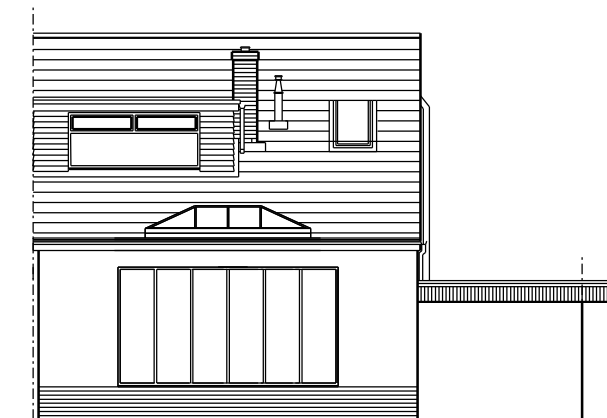

PROPOSED REAR ELEVATION

REV A
PROPOSED EXTENSION REDUCED IN SIZE
TO PLANNING OFFICERS REQUIREMENTS
30/8/21

PROJECT 13, SHIRLEY DRIVE, MERTHYR TYDFIL				
DRAWING TITLE PROPOSED ELEVATIONS				
DRAWN	DATE 8/21	SCALE 1:100	DRNG NO. 6J/04	REV A