



Rear Garden

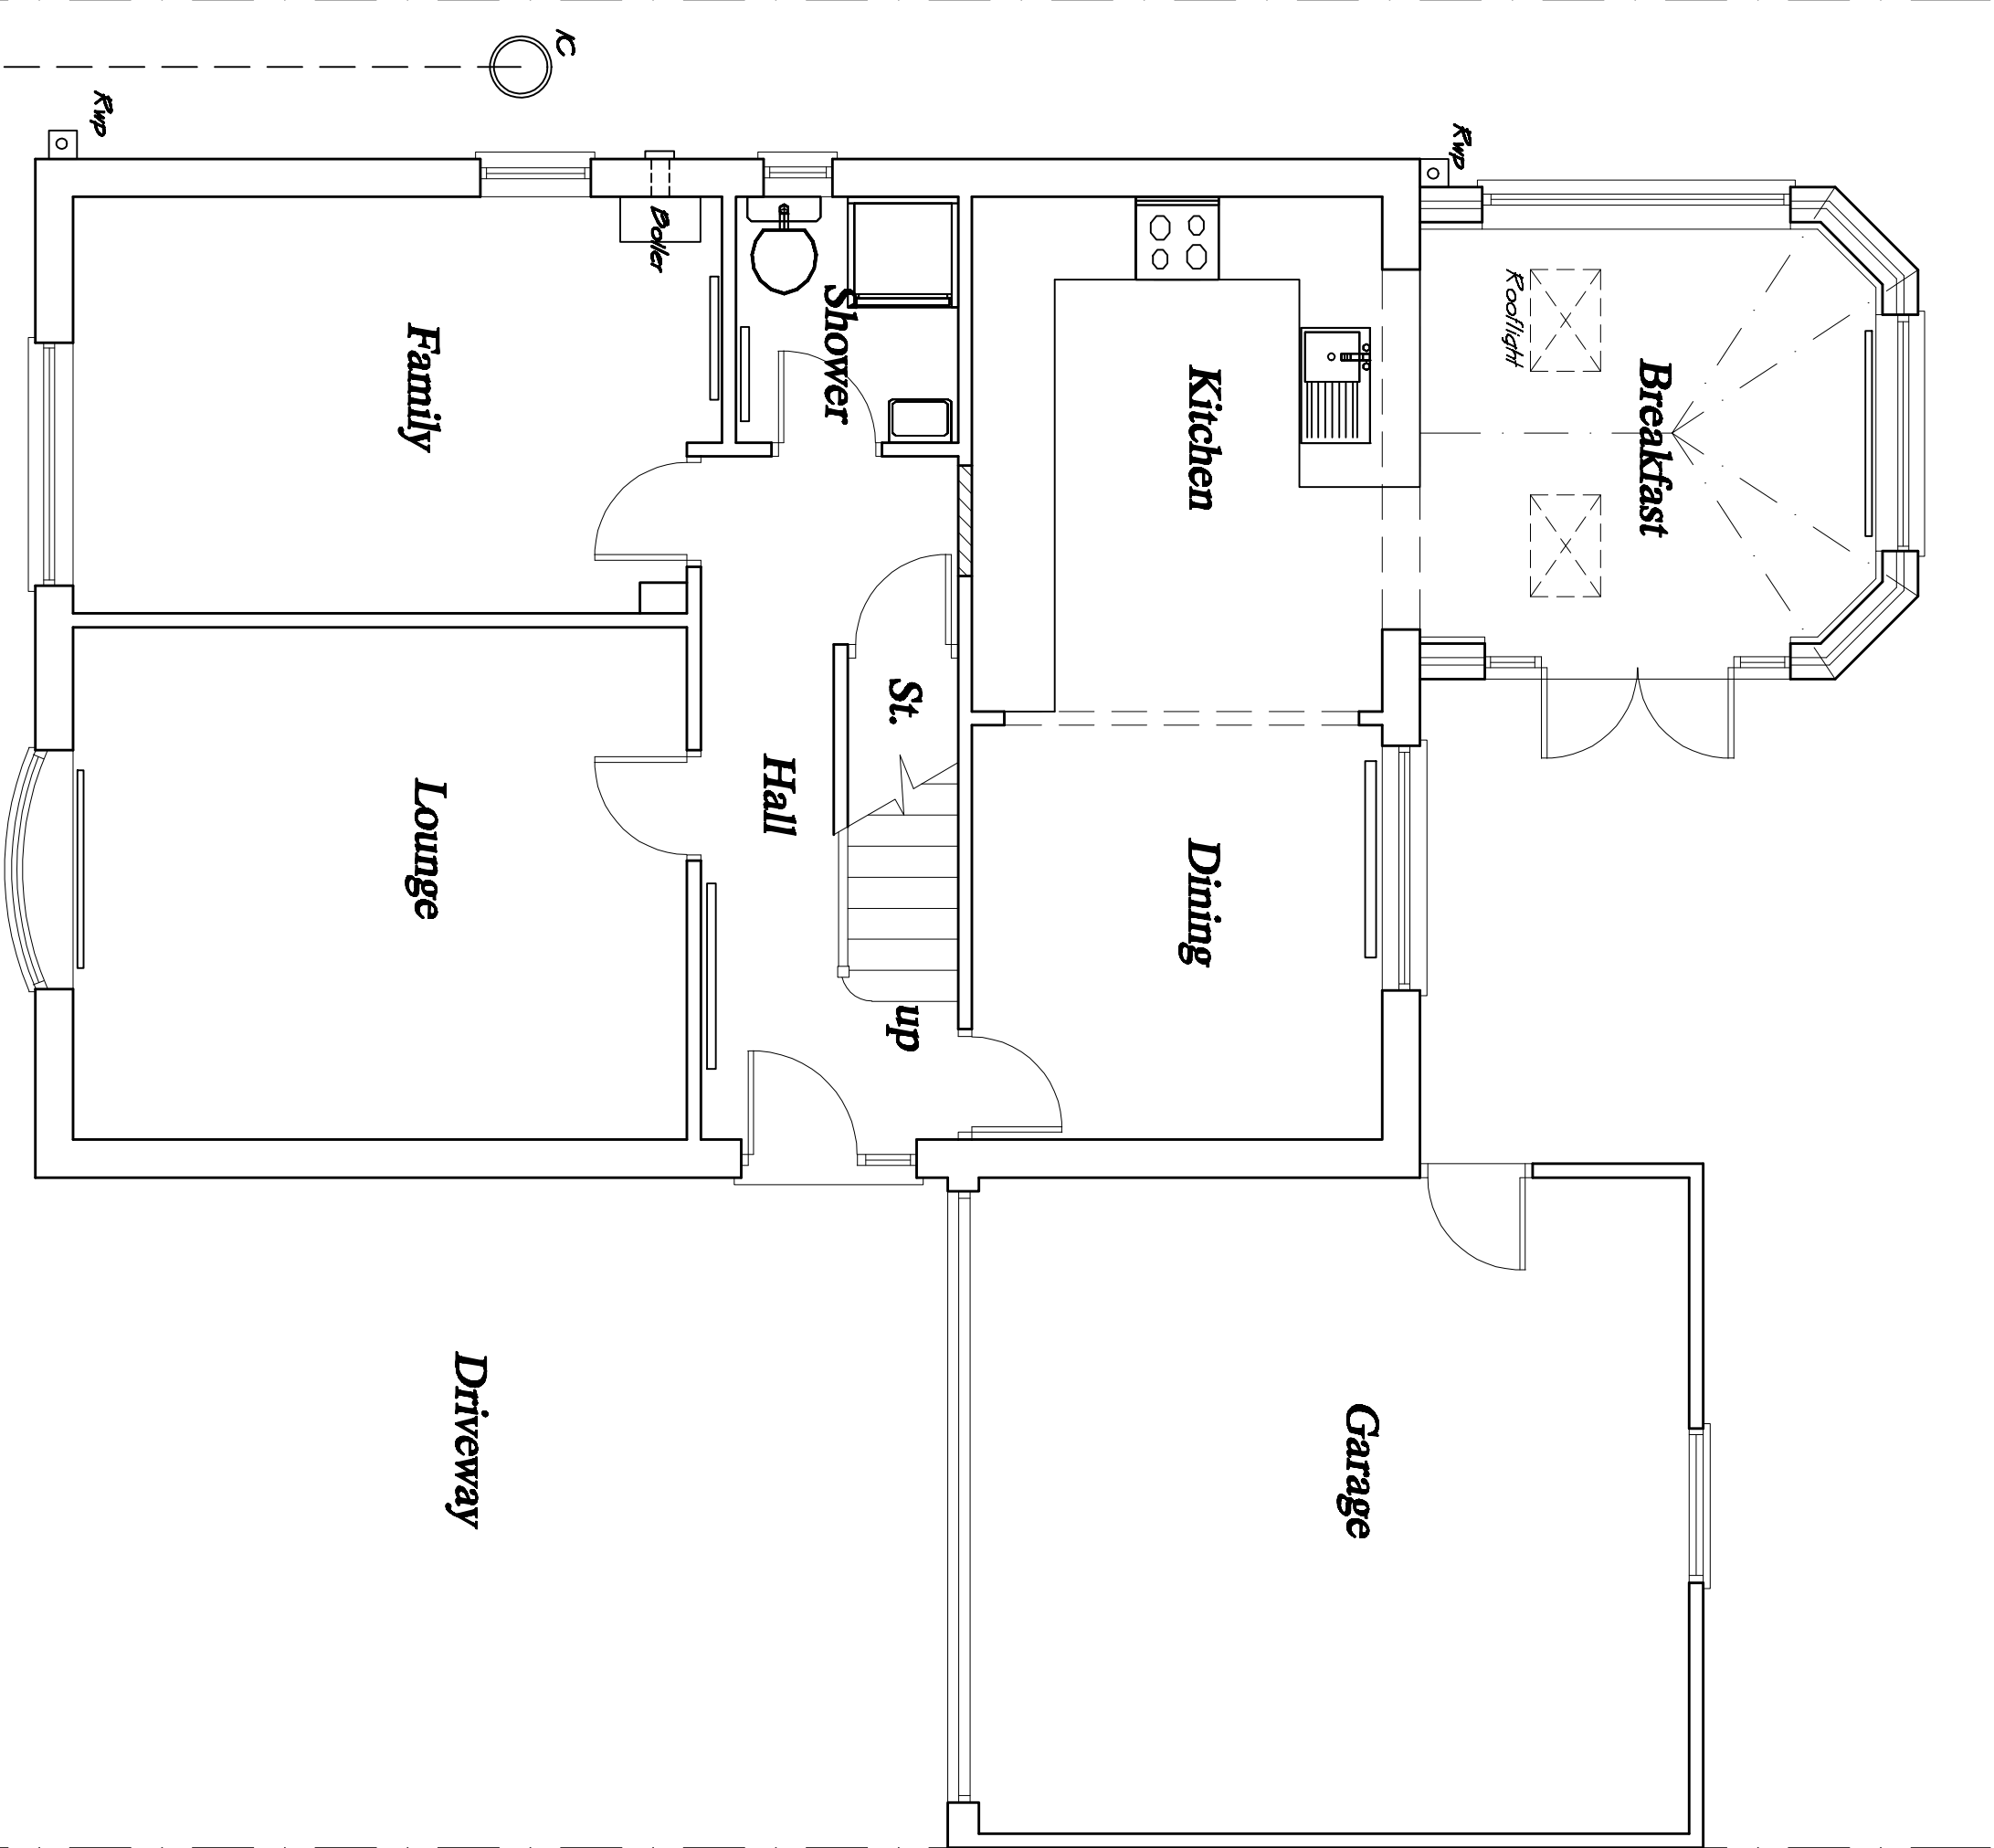


Exact location, level and type of drains etc. to be found on site prior to start of new works

Front Garden


Ground Floor Plan

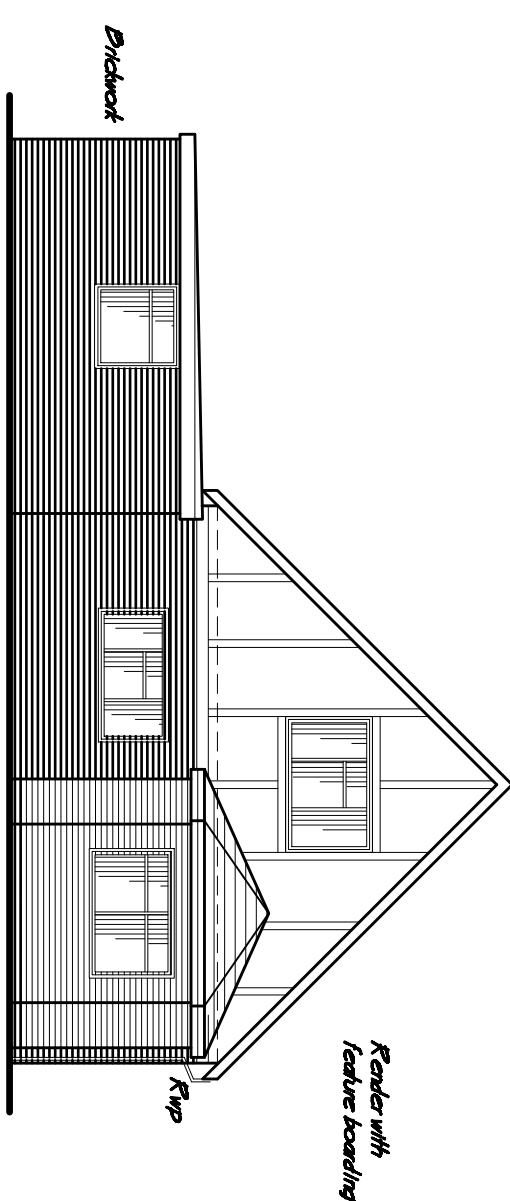

Rear Elevation

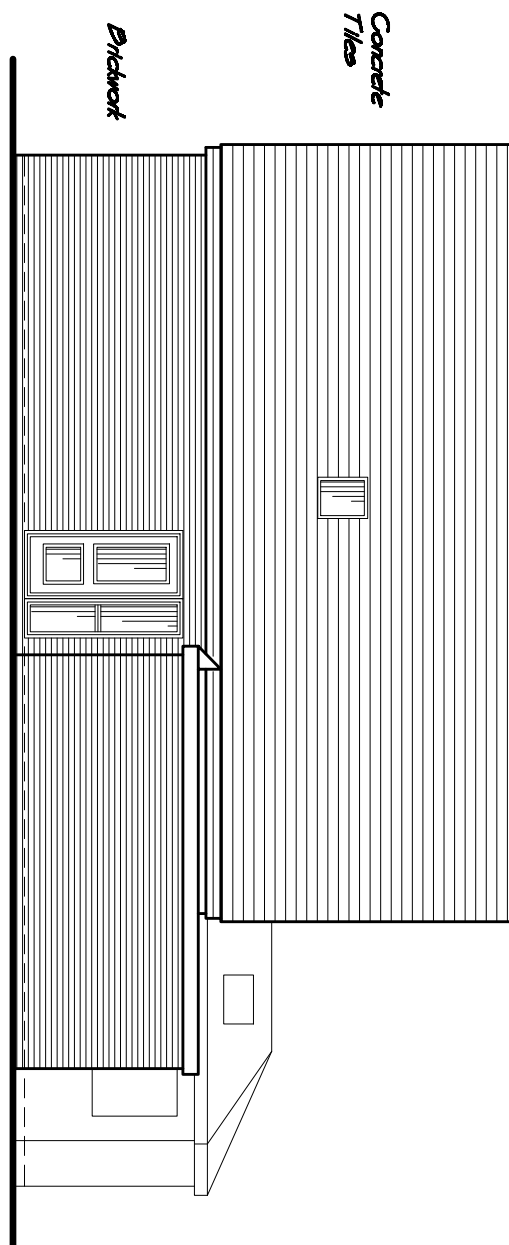

Side Elevation

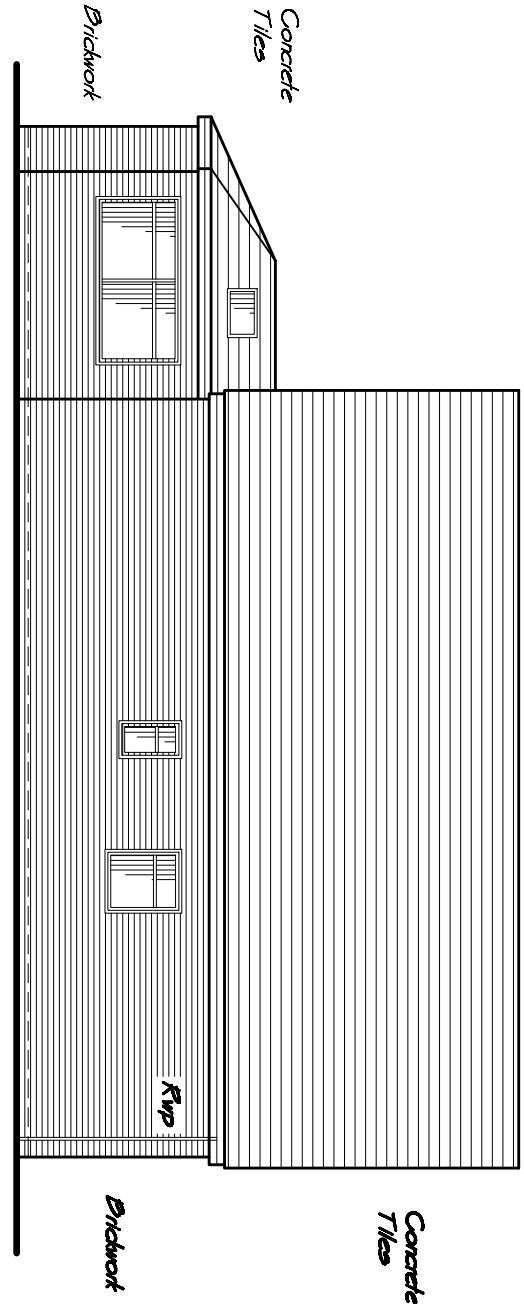

Side Elevation

Dean Lock Design Architectural Services 36 Apollo Way Blackwood NP12 1WB Tel. No. 01495 423502 Email: Lockdean@boltonn Revisions	
Proposal Drawing	
Proposed Alteration and Upgrading of Conservatory Works at 11 The Ferns, Quakers Yard, For Mr & Mrs H. Thomas	
Scale 1:50 & 1:100 0 A2	Dwg. No. 1222/2