


1, Wern Street, Dowlais, Merthyr Tydfil, CF48 3NG

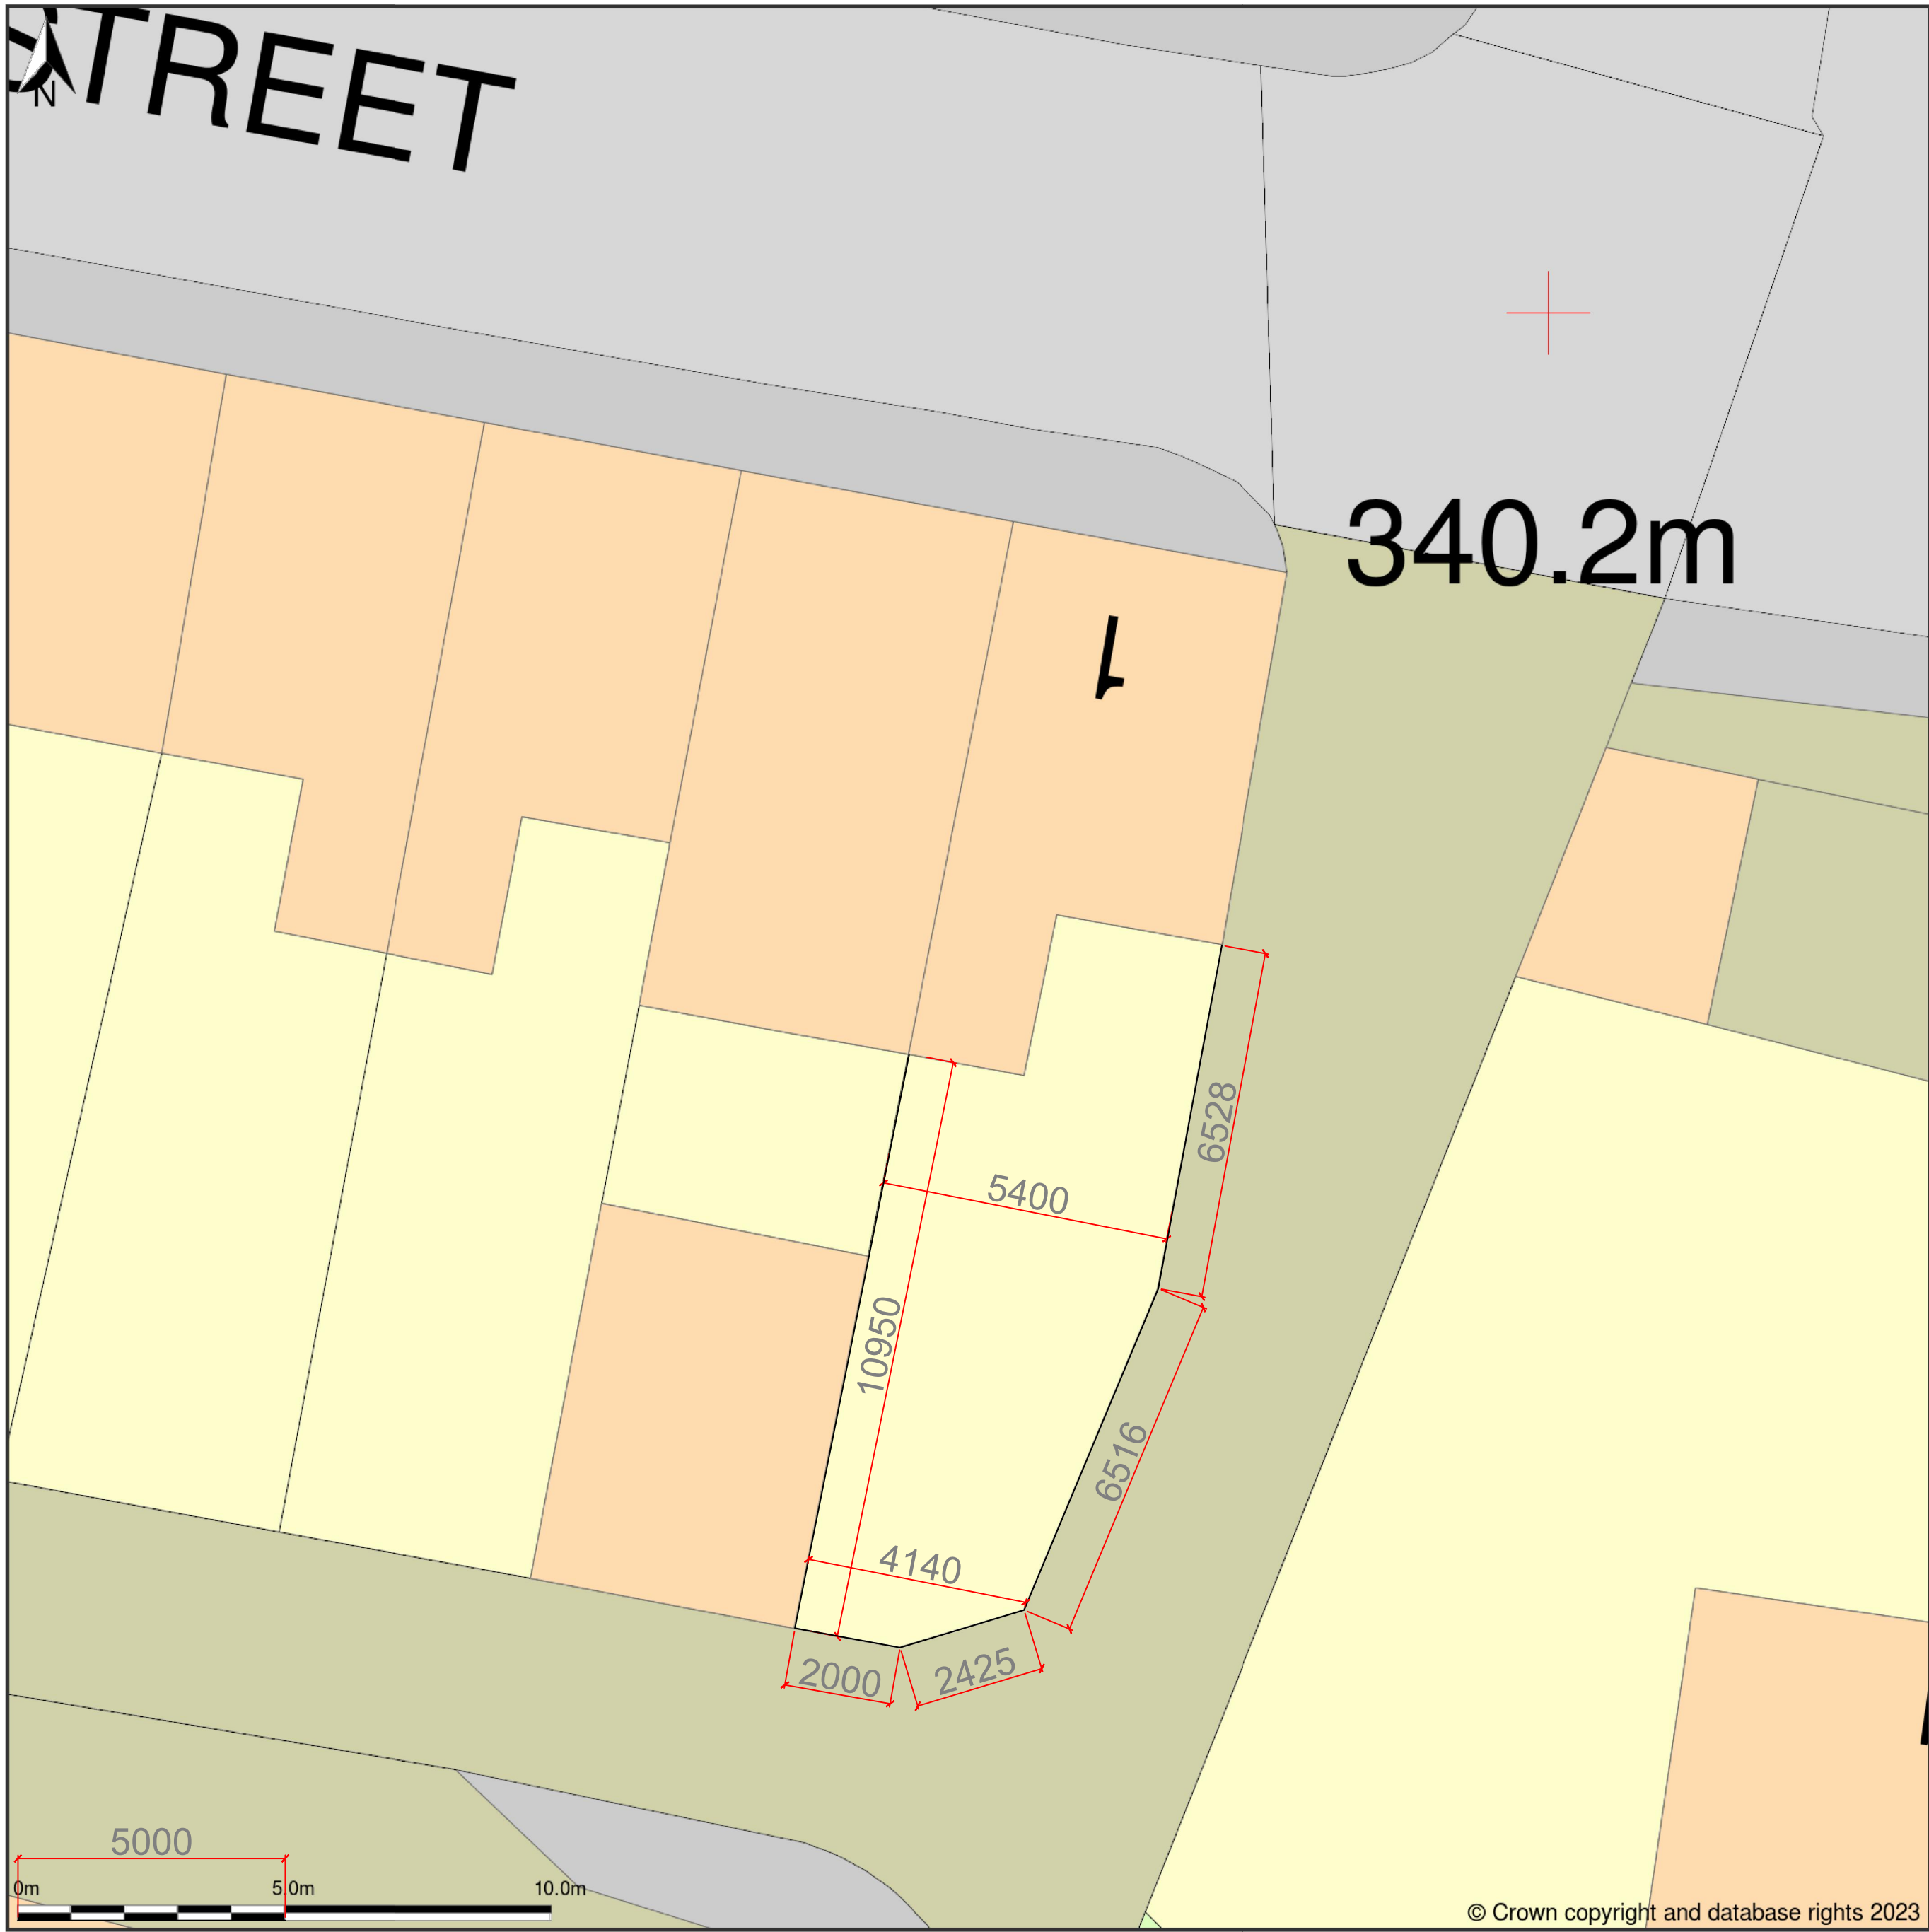

Site Plan (also called a Block Plan) shows area bounded by: 306559.97, 208368.0 306595.97, 208404.0 (at a scale of 1:200), OSGridRef: SO 657 838. The representation of a road, track or path is no evidence of a right of way. The representation of features as lines is no evidence of a property boundary.

Produced on 5th Apr 2023 from the Ordnance Survey National Geographic Database and incorporating surveyed revision available at this date. Reproduction in whole or part is prohibited without the prior permission of Ordnance Survey. © Crown copyright 2023. Supplied by www.buyaplan.co.uk a licensed Ordnance Survey partner (100053143). Unique plan reference: #00792764-0B85CC.

Ordnance Survey and the OS Symbol are registered trademarks of Ordnance Survey, the national mapping agency of Great Britain. Buy A Plan® logo, pdf design and the www.buyaplan.co.uk website are Copyright © Passinc Ltd 2023.

Revised to suit comments and new block plan size as planning comments	MB	Mar 23	PL1
Revised to demonstrate garage will fit in the site, as planning comments	MB	Feb 22	P02

XMB
Consulting

Job Title
1 Wern Street

Drawing Title
Block Plan Layout

Scale	Date	Status	Revision
1:100	Feb 22	Planning	PL1
Number	0013-XMB-V1-ZZ-DR-A-1002		