



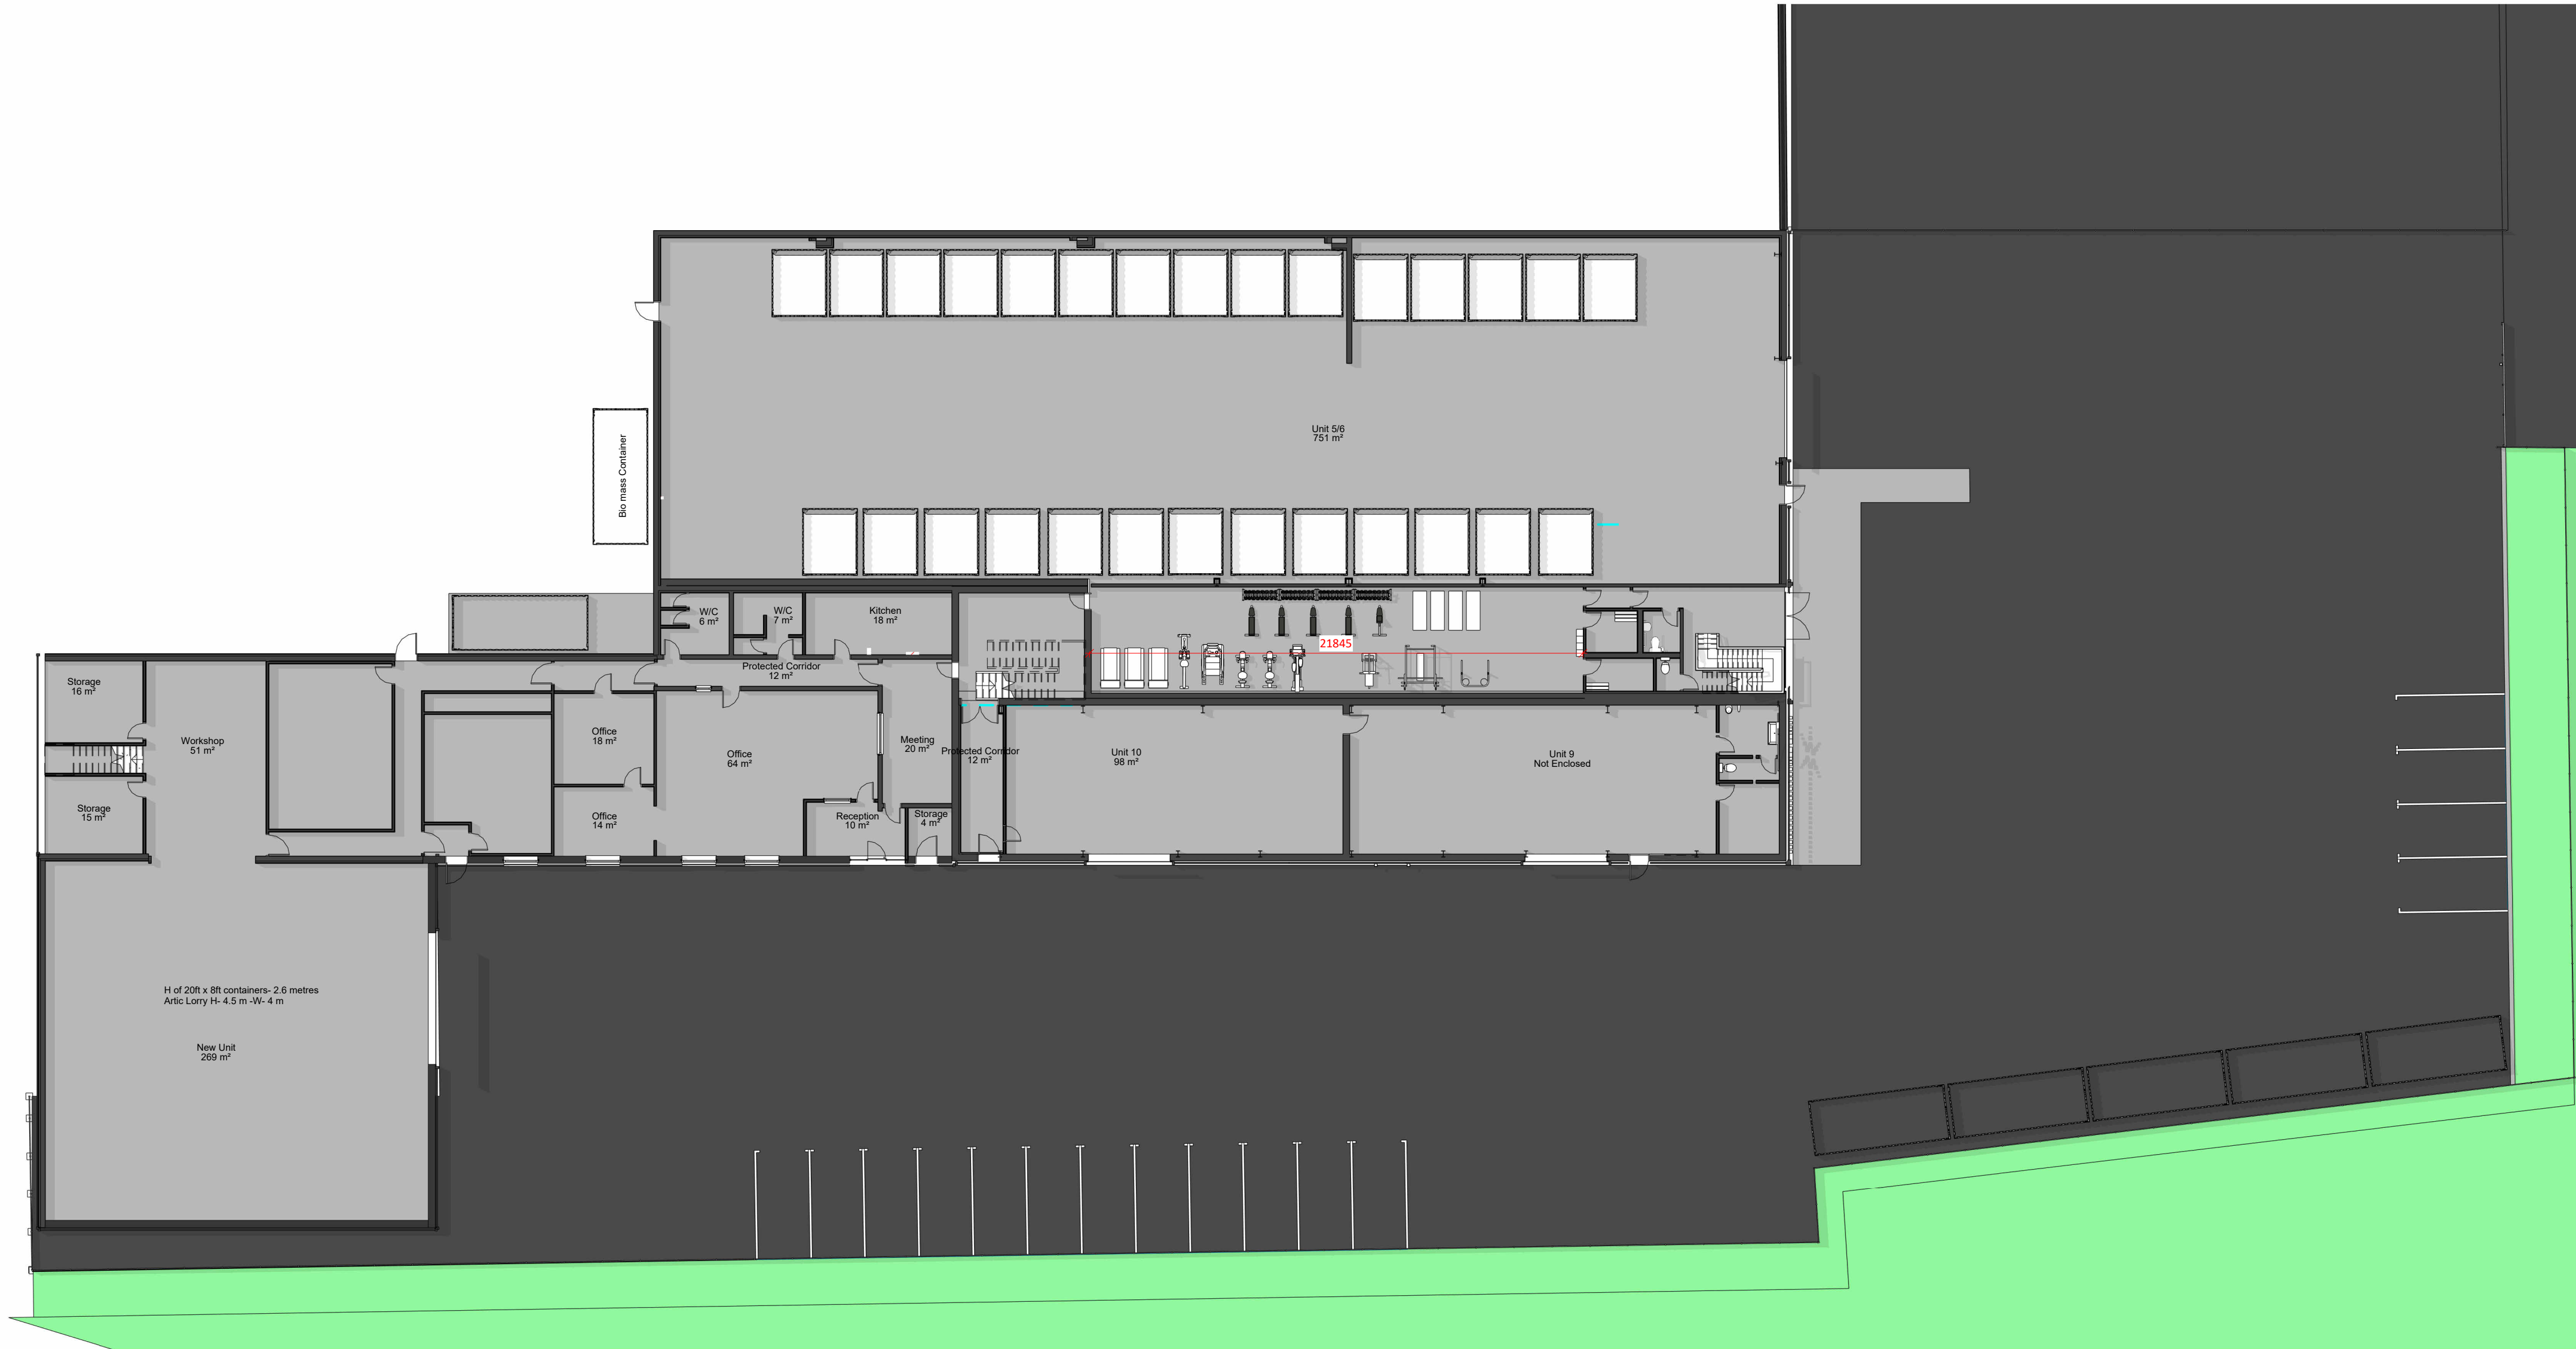

GF Level
1 : 200

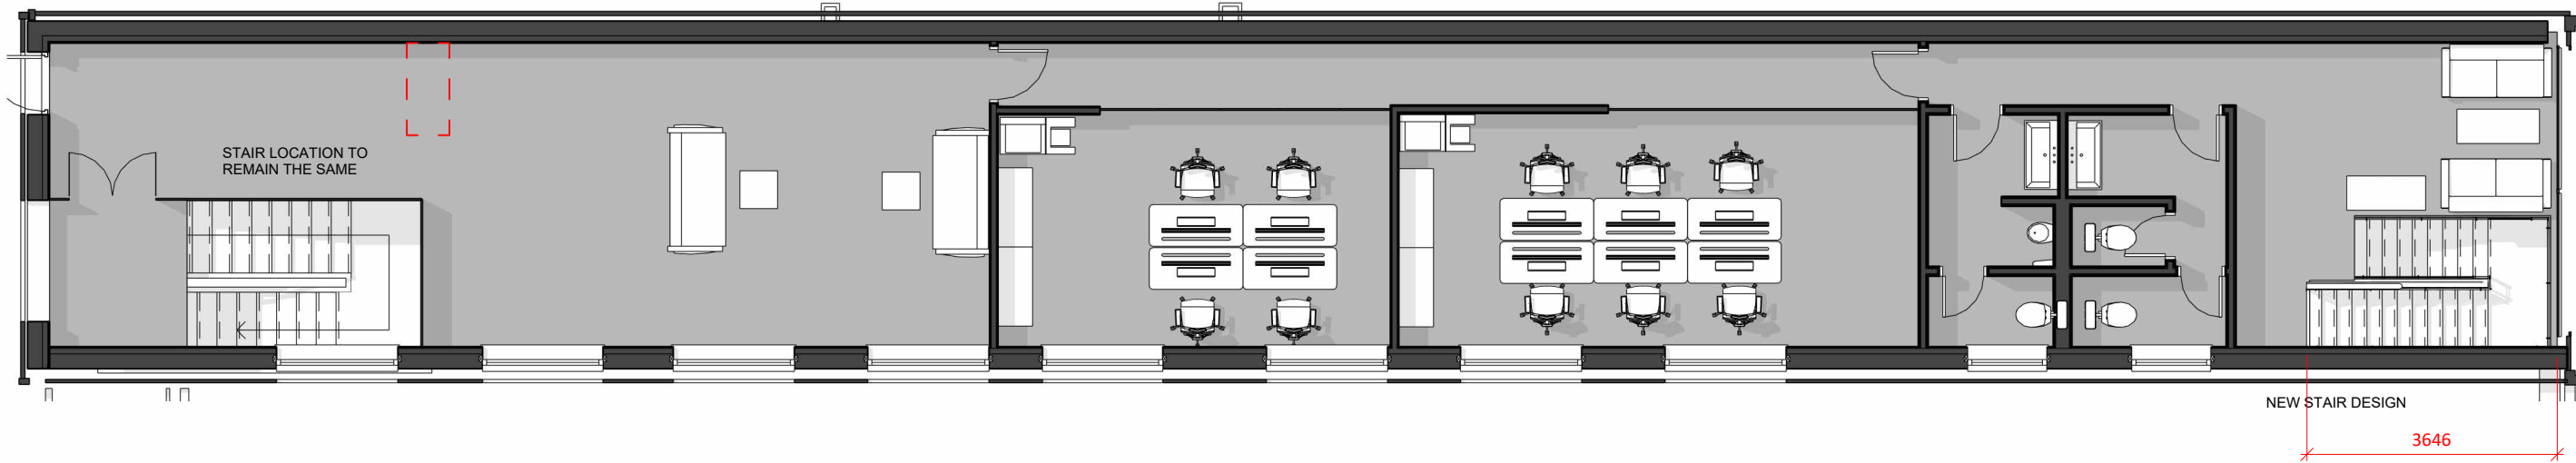

Upstairs FF
1 : 100

NOTE: All dimensions to be checked on site. Do not scale this drawing. All discrepancies should be reported to Blackbrick Studio. Copyright: 2024 Blackbrick Studio. This drawing and this design are copyright of Blackbrick Studio. This drawing is not to be used or copied without written consent.

REVISIONS		
REVISION	DESCRIPTION	DATE
1	Large Warehouse Extension to side	28.08.2025

STATUS: Planning

BLACK
BRICK

Blackbrick Studio, Platform, Bute St.
Cardiff CF10 5LE
hello@blackbrick-studio.com
02922520485

CLIENT:	Smart Electrical Systems Ltd		
ADDRESS:	Goat Hill Rd, Dowlais, Merthyr Tydfil CF48 3TD		
TITLE:	Proposed Floor Plans		
DRAWN:	CHECKED:	APPROVED:	REVISION:
WP	RD	RH	1
SHEET:	SCALE:	DATE:	
PL003	As indicated@A1	23/02/2024	