



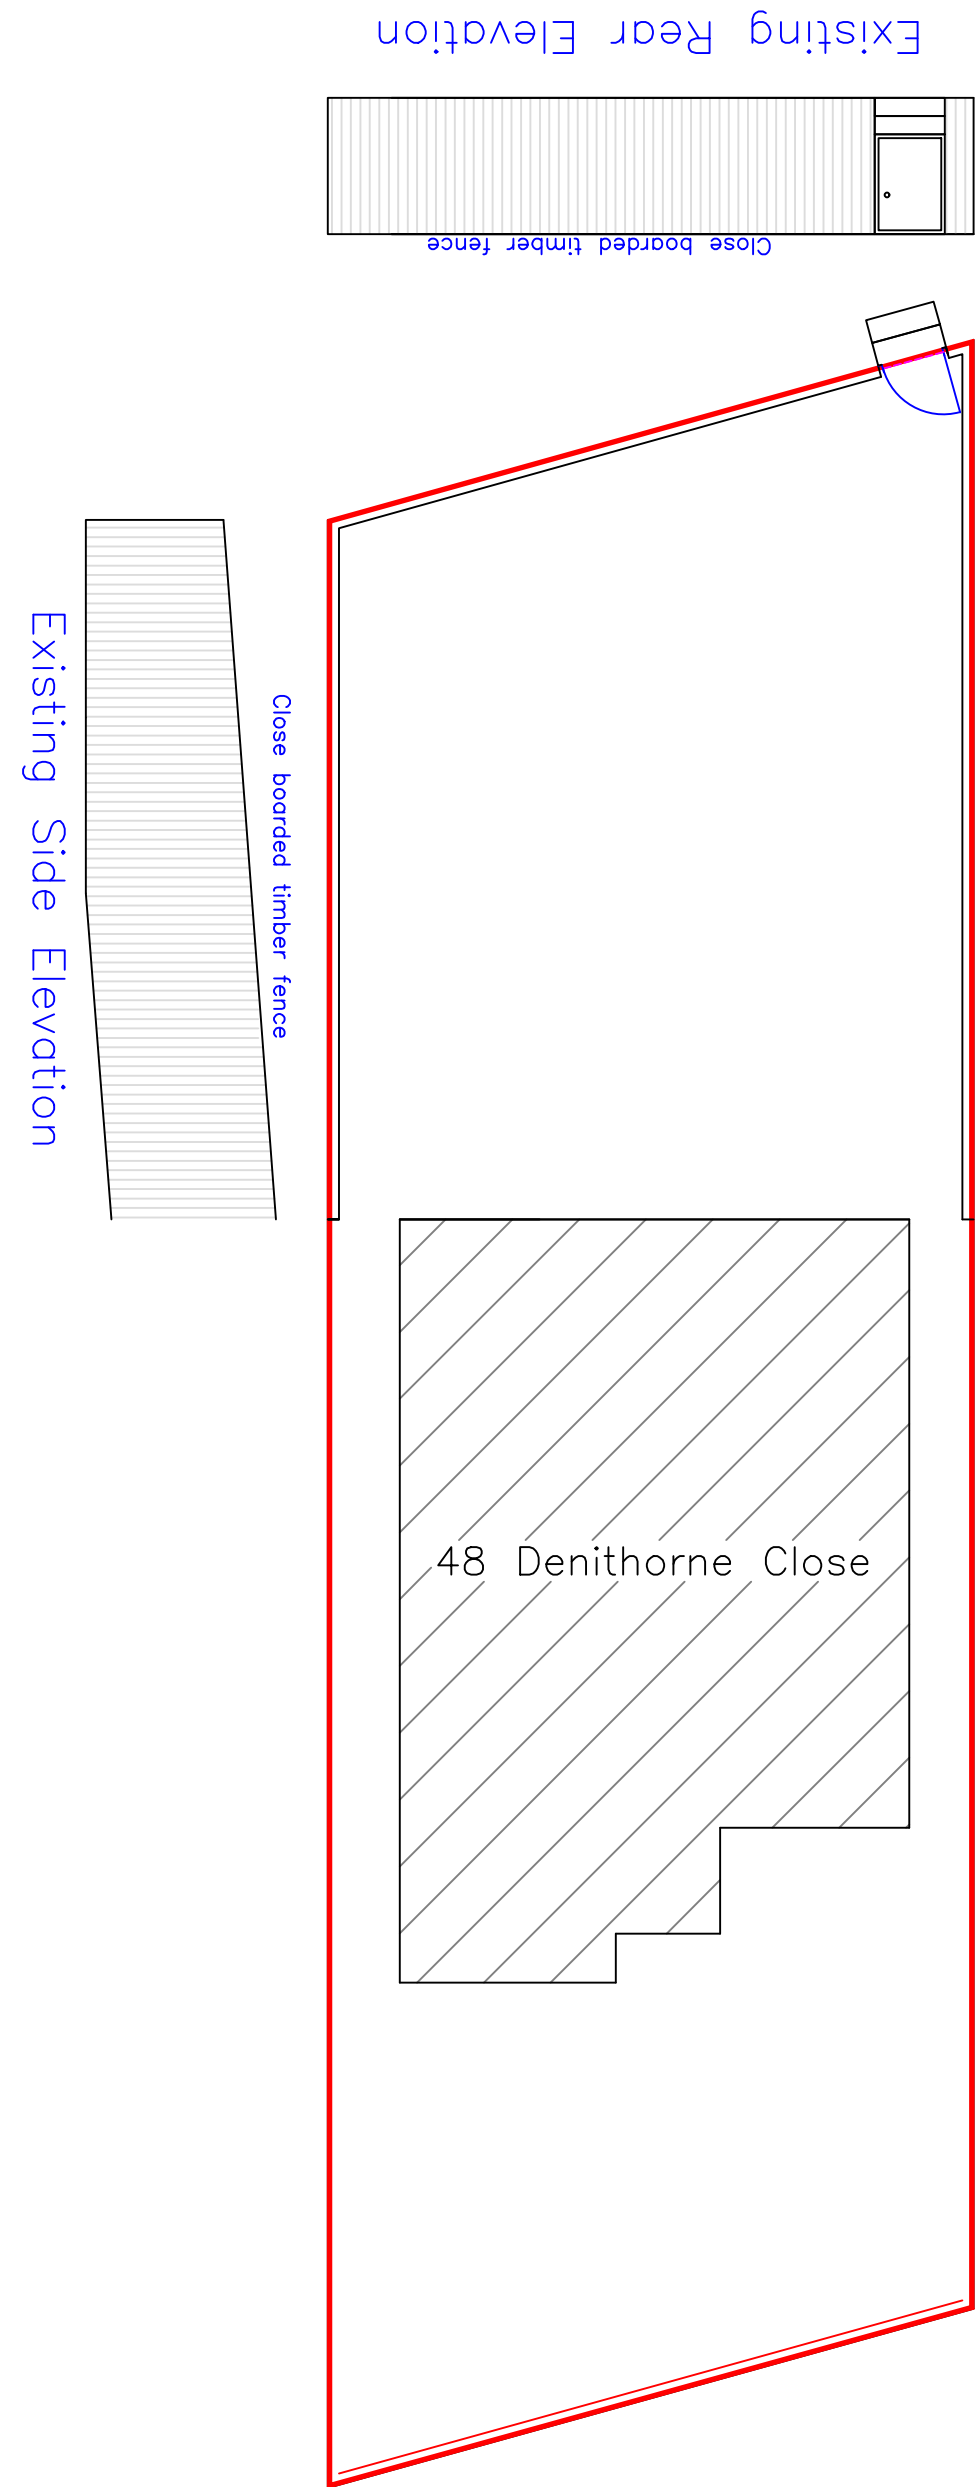

Existing Site Plan  
1:100

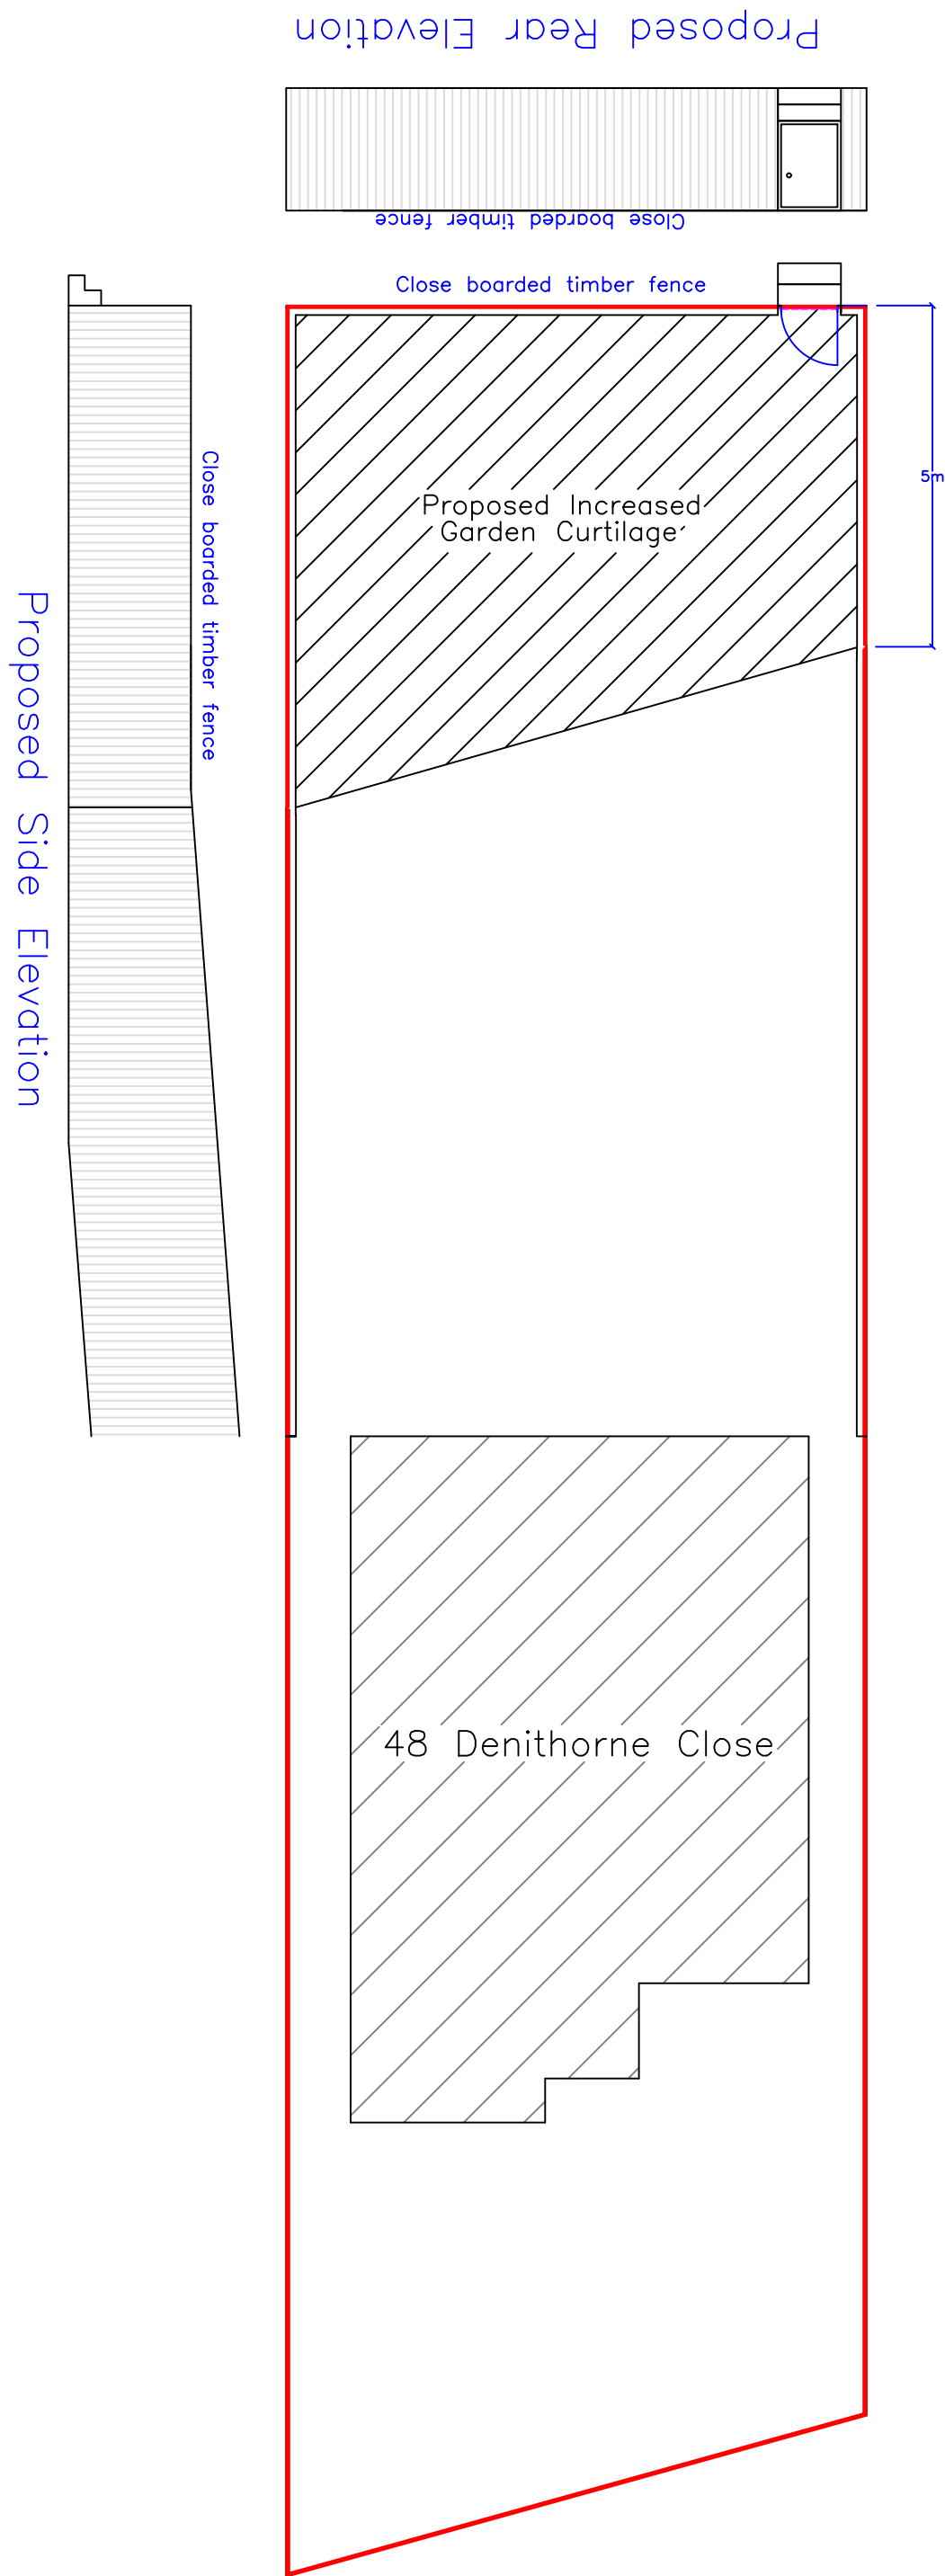

Proposed Site Plan  
1:100



|   |                                                                             |                                 |
|---|-----------------------------------------------------------------------------|---------------------------------|
| Utopia Design<br>Building Planning Application Support<br>Paul Thomas: BSc (Hons)<br>Tel: 01685 559230. Mob: 07908 725065<br>Email: utopiadgs@hotmail.com<br>Web: www.utopiadesigns.co.uk |                                                                             |                                 |
| Issued Only for Purpose Indicated   |                                                                             |                                 |
| Drawing Status: FOR PLANNING PURPOSES ONLY   |                                                                             |                                 |
| Client   | 48 Denithorne Close<br>Old Forge Park<br>Dowlais<br>Merthyr Tydfil CF48 3HE |                                 |
| Job   | Proposed Increase of<br>Garden Curtilage                                    |                                 |
| Drawn by<br>PT   | Date<br>21.02.22                                                            | Paper<br>A2                     |
| Title   | Scale                                                                       |                                 |
| Proposed Plans<br>&<br>Elevations   |                                                                             | 1:100<br>Drwg No<br>DENNI 48_01 |