



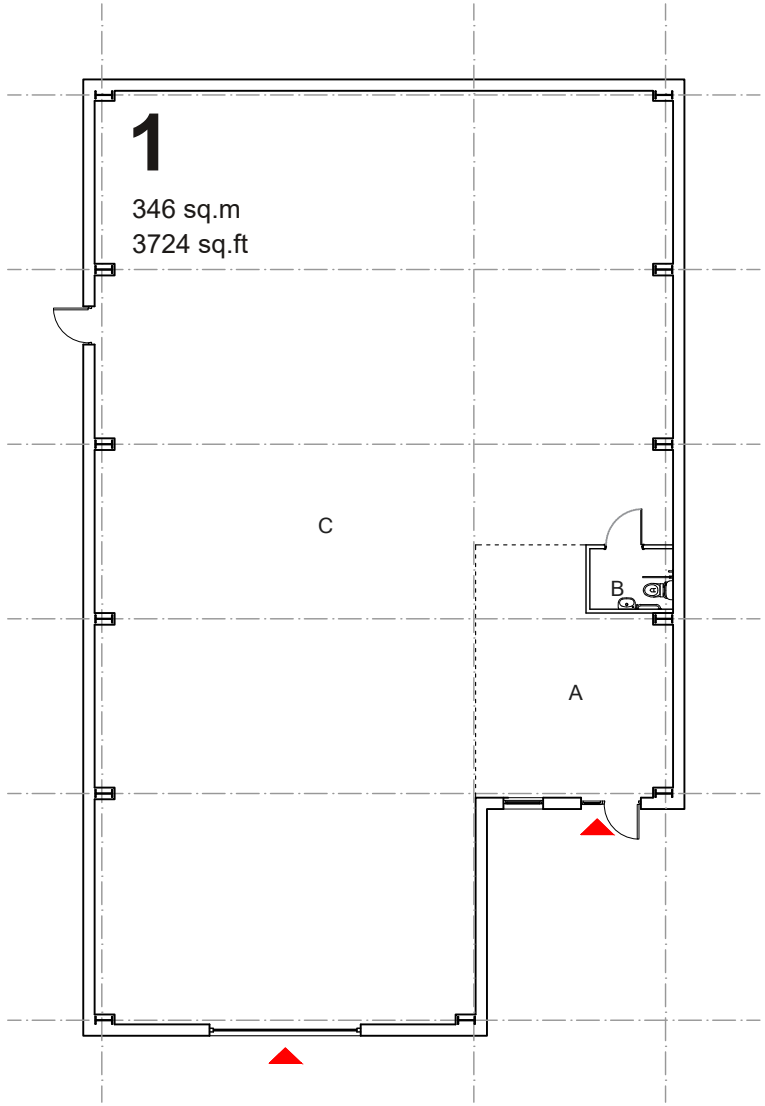


Proposed Ground Floor Plan 1:200


NOTE: Internal layout indicative. Final layout to be agreed

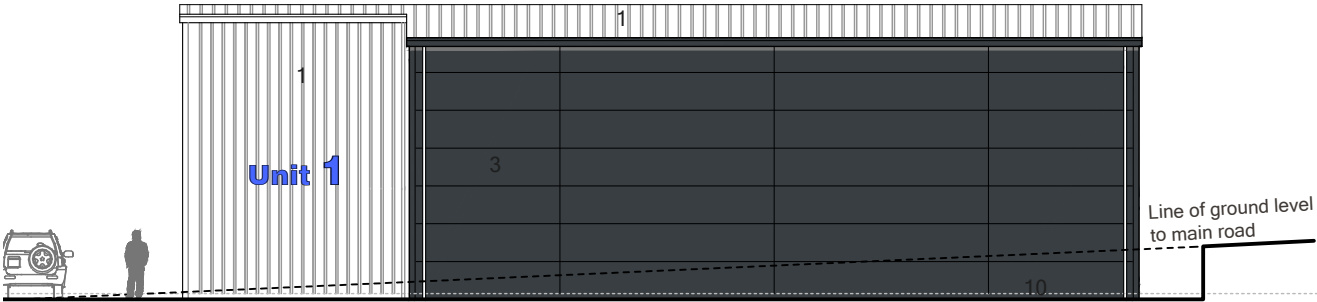


Proposed Elevation 1 1:200

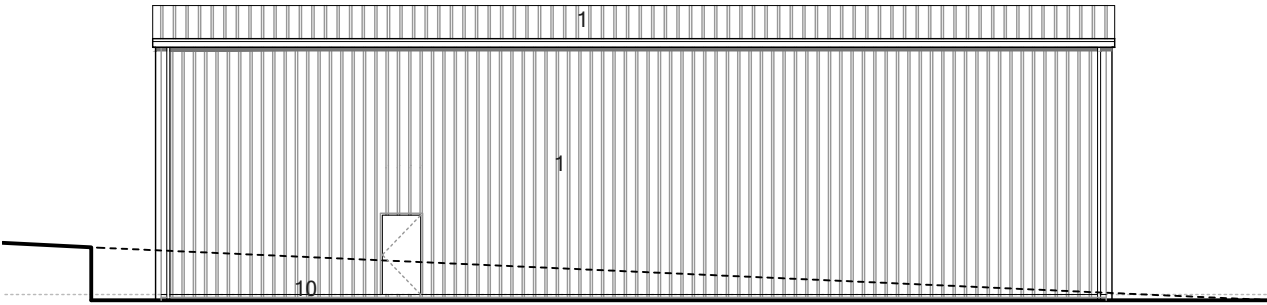


Proposed Elevation 3 1:200

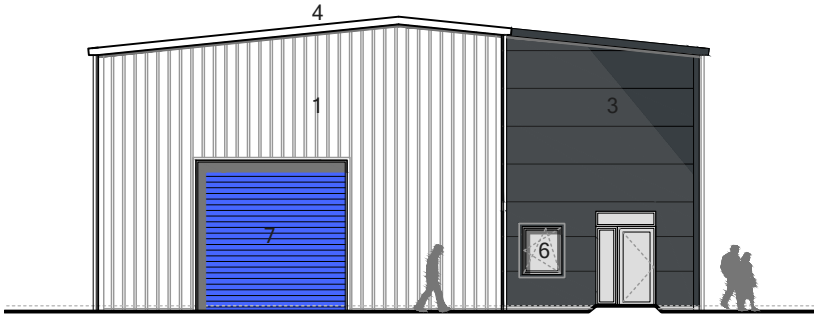


Proposed Elevation 2 1:200

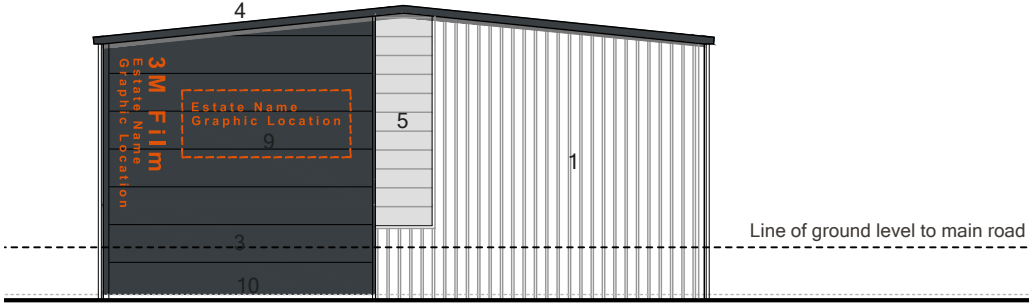

Proposed Elevation 4 1:200

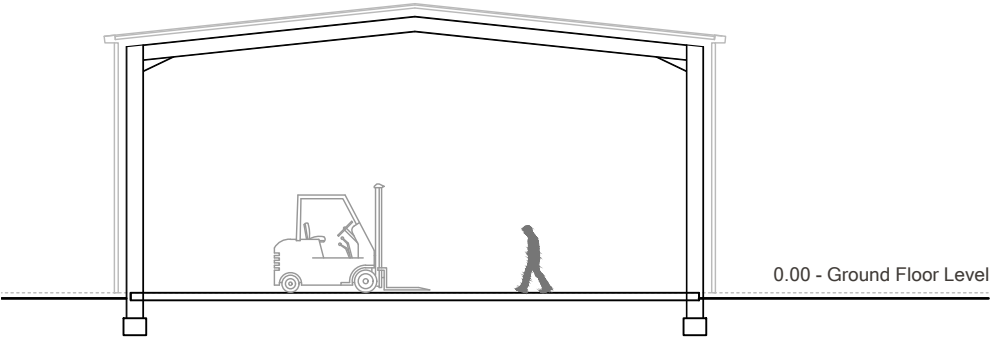

Proposed Section 1:200

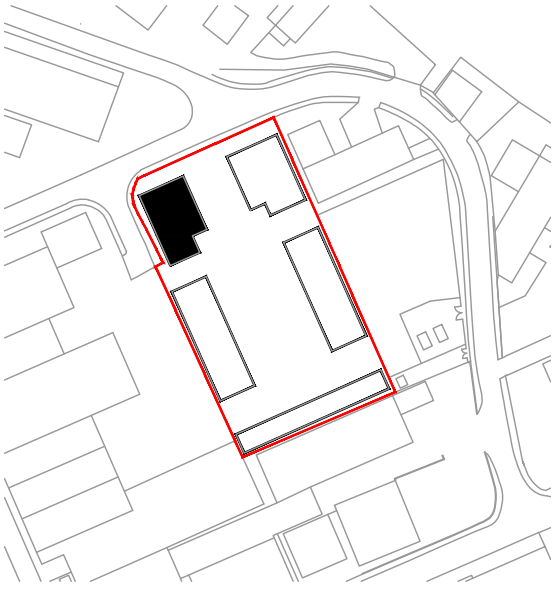

Unit Location Plan

KEY

- A. Potential office area
- B. Disabled W.C
- C. Warehouse / Storage area

MATERIALS

- 1. Trapezoidal cladding - RAL 9006; silver / white aluminium
- 2. Sinusoidal cladding - RAL 7016; anthracite grey
- 3. Flat Panel cladding - RAL 7016; anthracite grey
- 4. PPC pressed metal flashings - to match wall colour
- 5. Polycarbonate glazing with opal finish
- 6. PPC windows / external doors - RAL to match wall colour
- 7. PPC roller shutter doors - RAL colours varied on each block (colours tba)
- 8. **Omitted**
- 9. Self-adhesive film signage/graphic area - colour indicative
- 10. Facing brickwork to exposed plinth / walls - colour to be agreed



This drawing must not be scaled.
Figured dimensions and levels to be used.
Any inaccuracies must be notified to the architect.
Detail drawings and large scale drawings take precedence over smaller drawings.

Rev:

- | | |
|---|---|
| A | Fire escape door added and proposed ground line revised. Materials key updated. 09.03.20 CHT |
| B | Trapezoidal horizontal cladding orientation revised to vertical. Canopy omitted. 22.09.23 CHT |

Rev:

-

Rev:

-

PRELIMINARY	
PLANNING	✓
DESIGN	
TENDER	
CONSTRUCTION	

powelldobson
ARCHITECTS

Cardiff Office: Suite 1F, Building One, Eastern Business Park, Wern Fawr Lane, Old St Mellons, Cardiff CF3 5EA
Tel: +44 (0)33 33 201 001 Fax: +44 (0)29 2079 1212 email: cardiff@powelldobson.com

Contract: MKR Property
Pant Industrial Estate, Merthyr Tydfil
Title: Unit 1 - Floor Plans and Elevations

Scale: 1:200 @ A2
Date: January 2020
Drawn: CHT
Checked: -

THIS DRAWING IS COPYRIGHT ©

Registered Office: Powell Dobson Ltd. Suite 1F, Building One, Eastern Business Park, Wern Fawr Lane, Old St Mellons, Cardiff CF3 5EA . Powell Dobson is a trading name of Powell Dobson Ltd a company registered in England and Wales No 3873802.