



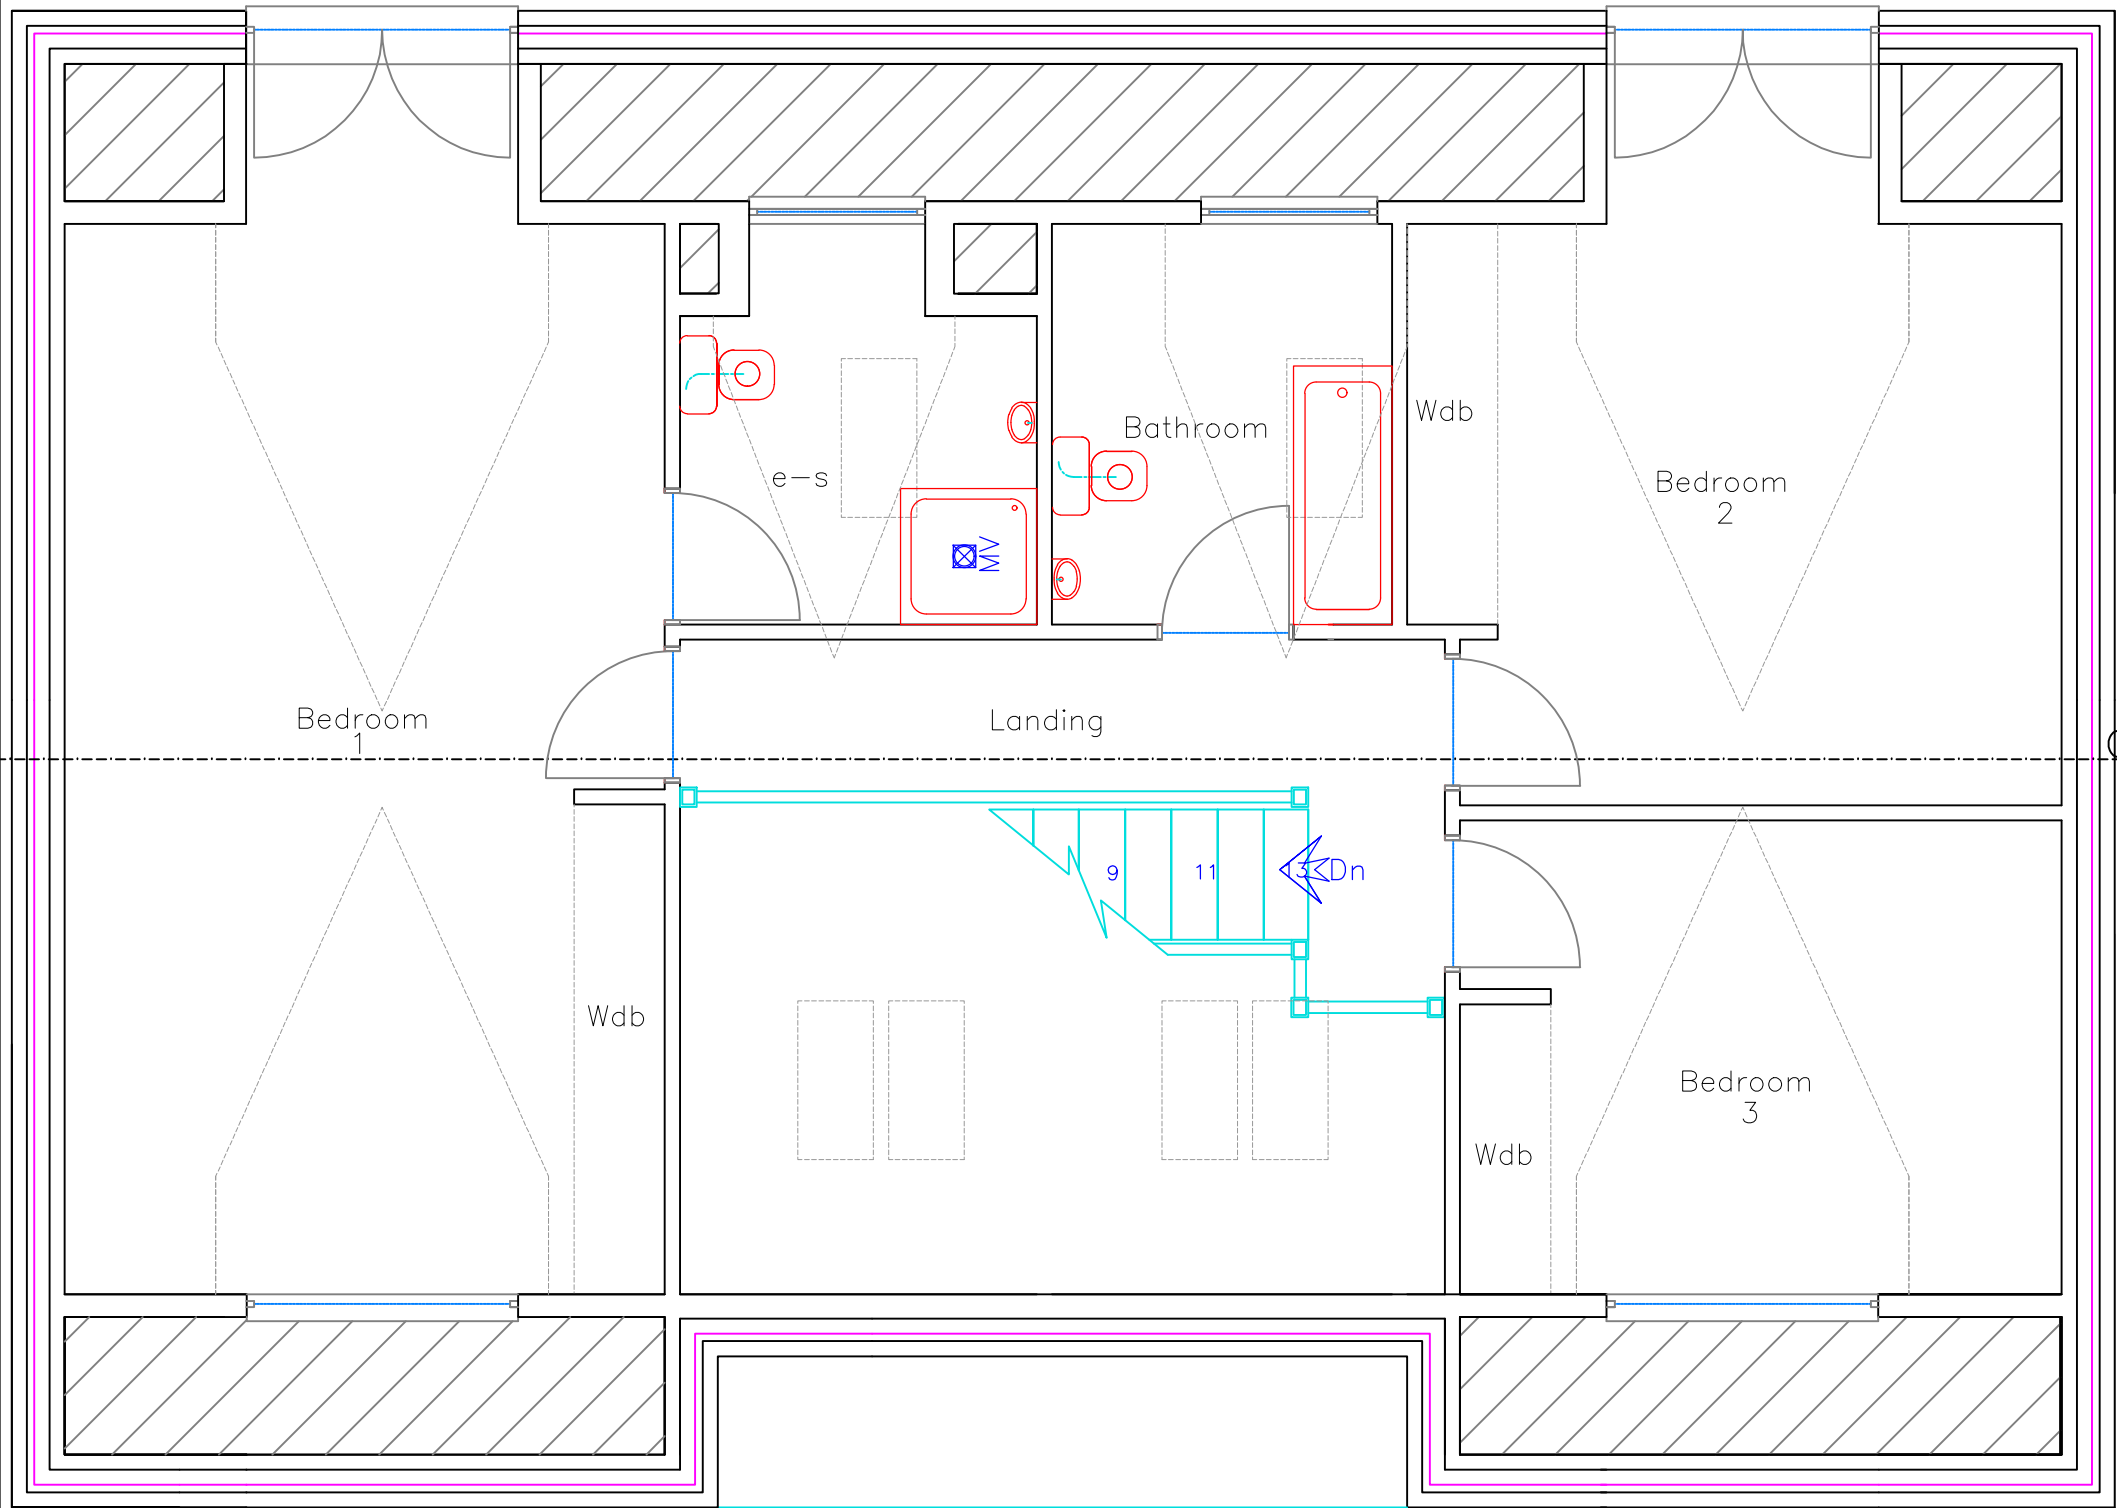


Proposed FF Plan  
1:50

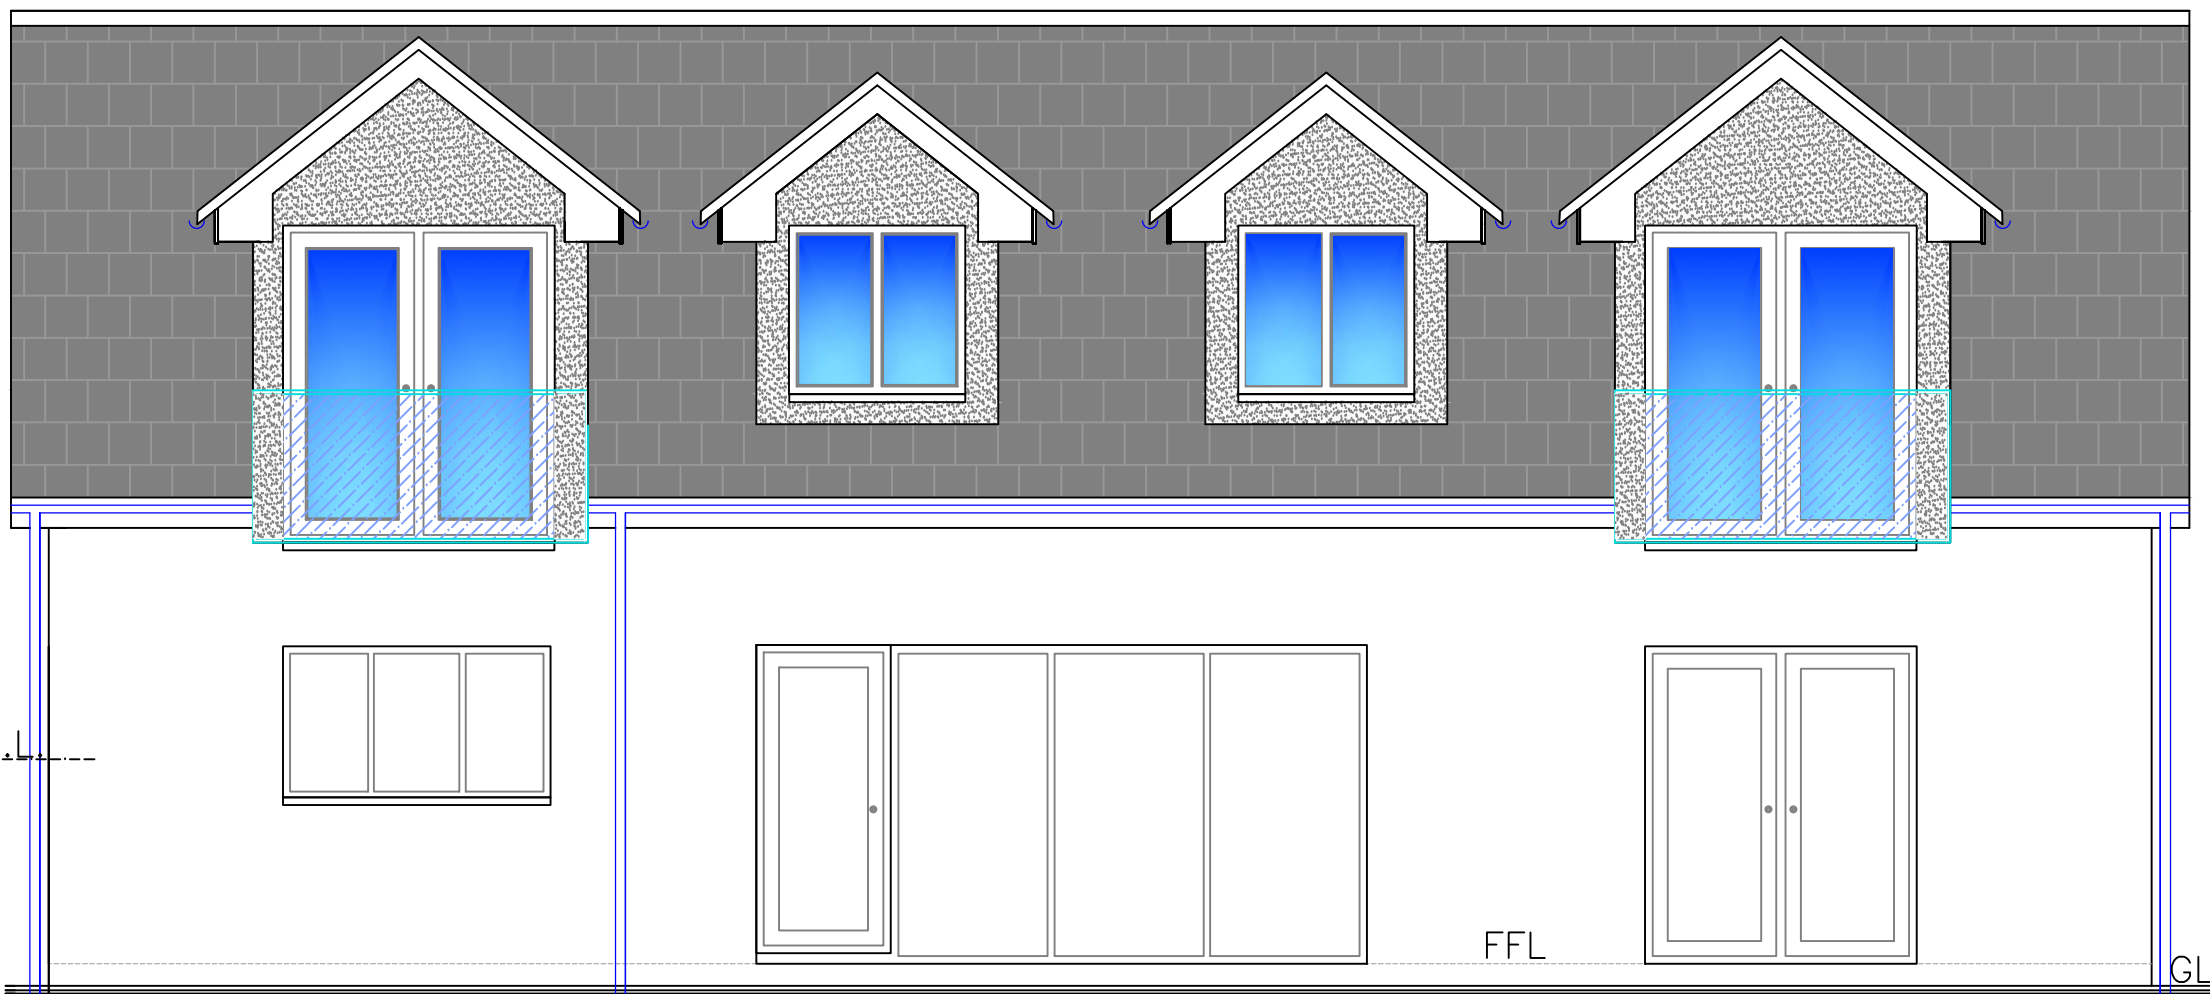


Proposed Rear Elevation  
1:50


|                                                             |                                  |
|-------------------------------------------------------------|----------------------------------|
| N.B.<br>All dimensions are<br>between structural components |                                  |
| Material Finishes:                                          |                                  |
| Roof:                                                       | Concrete tiles matching existing |
| External walls:                                             | Fined down wall render in white  |
| Windows/Doors:                                              | White uPVC matching existing     |
| Fascia/RWG's:                                               | White uPVC matching existing     |

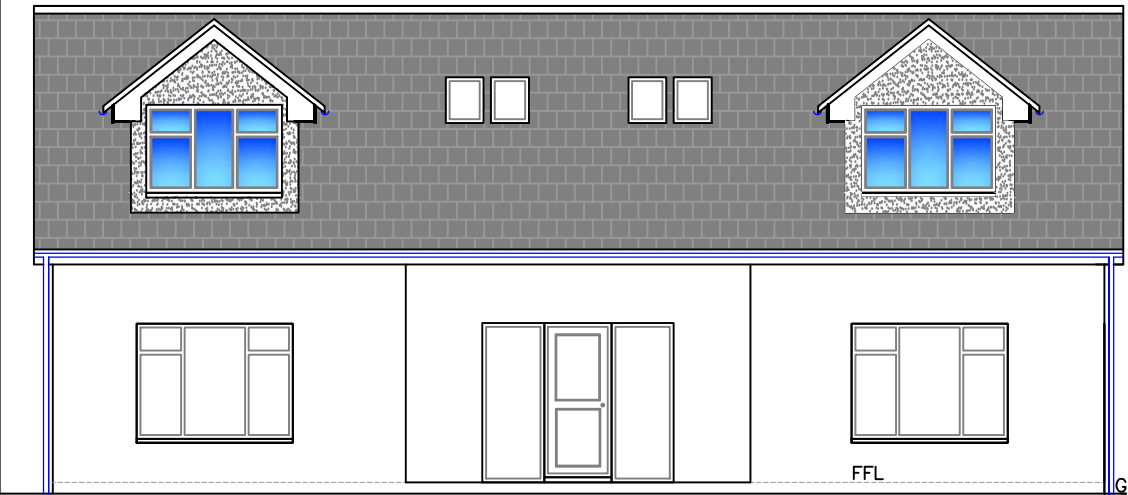


Proposed Front Elevation  
1:100

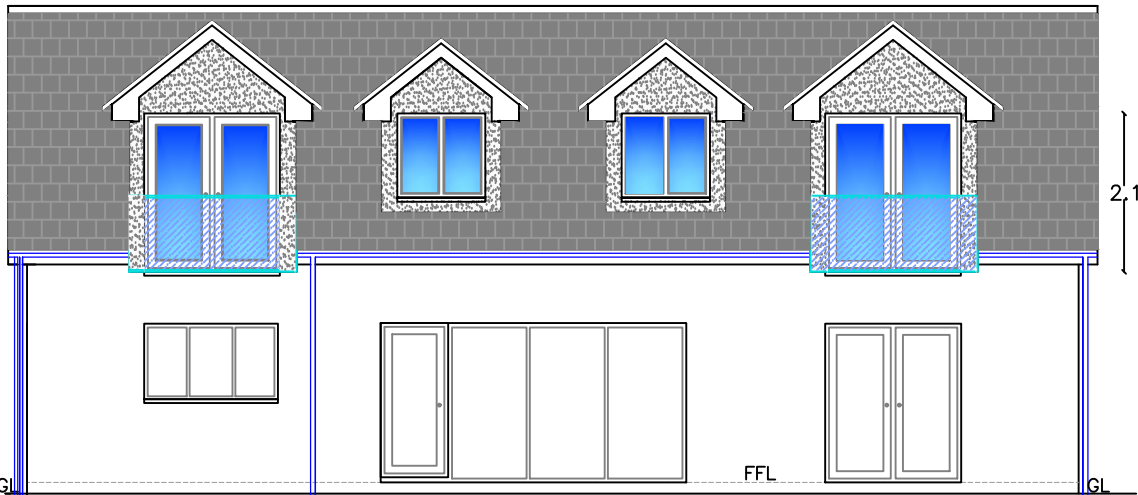


Proposed Rear Elevation  
1:100

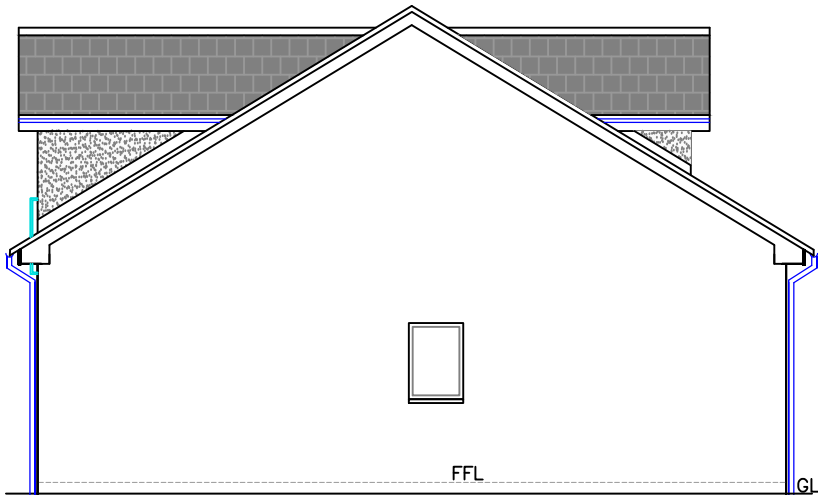


Proposed End Elevation  
1:100

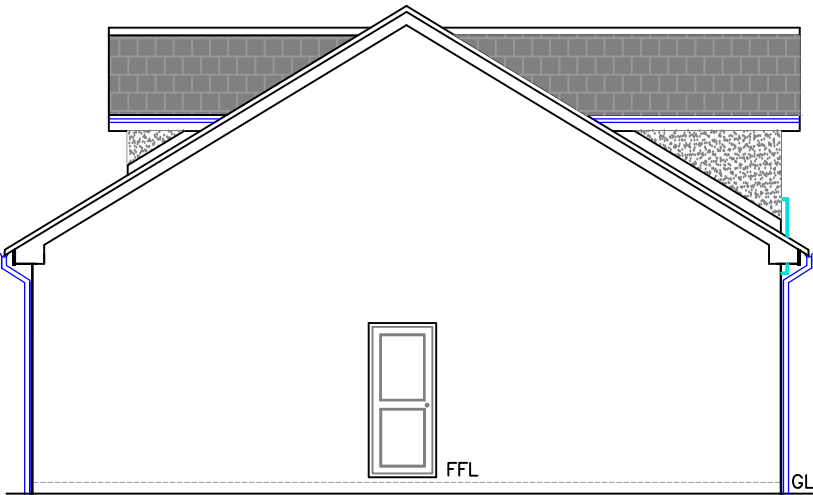

Proposed End Elevation  
1:100

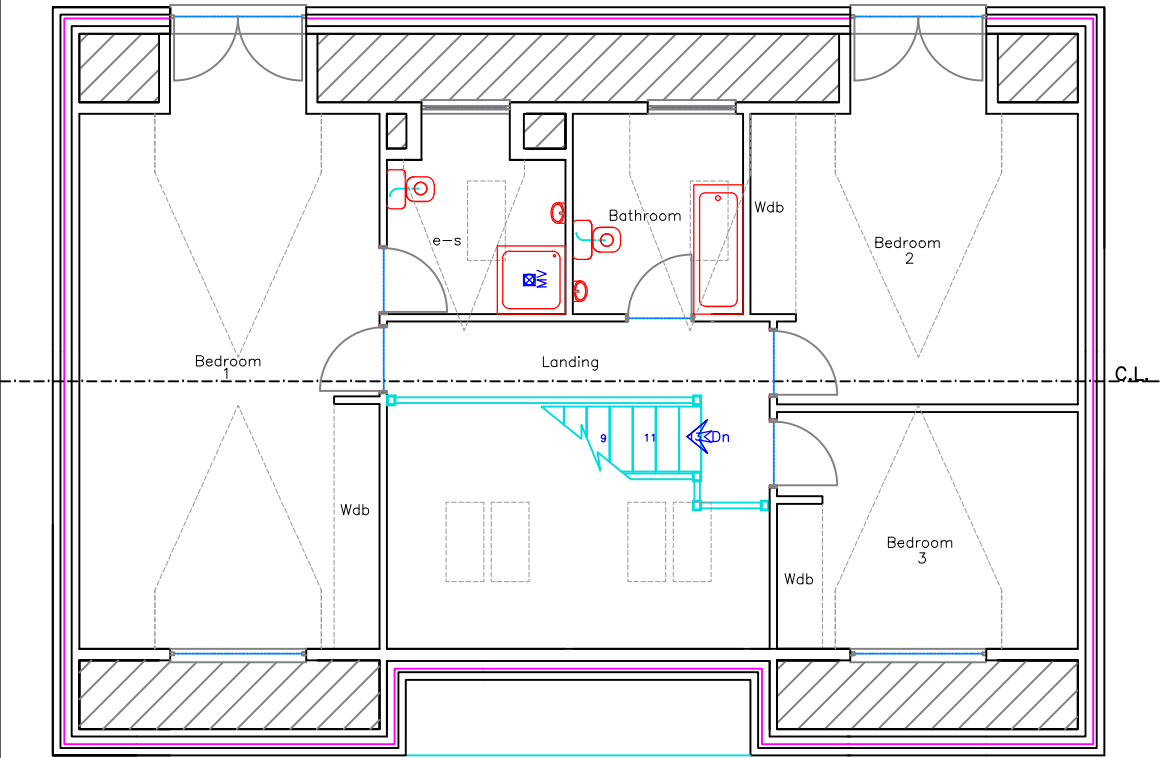

Proposed FF Plan  
1:100

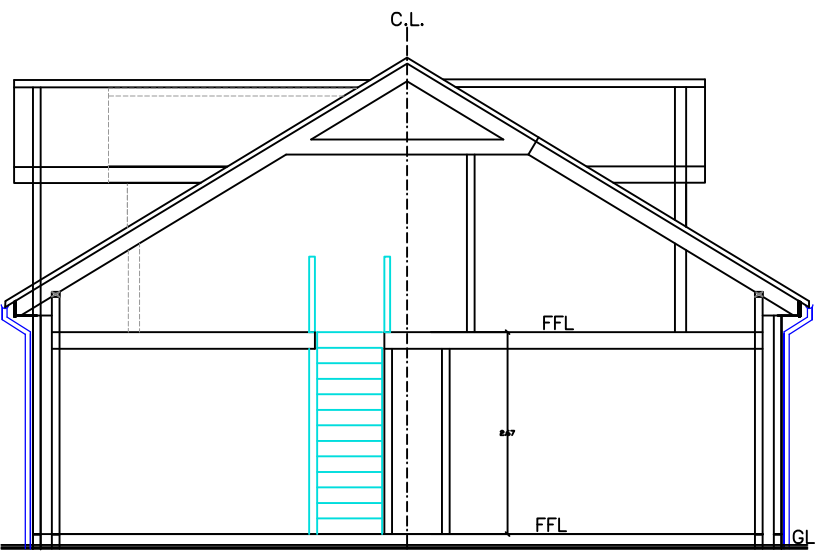

Proposed Cross Section  
1:100

|   |                                                             |
|---|-------------------------------------------------------------|
|   |                                                             |
| Utopia Design<br>Architectural Services   |                                                             |
| Building Planning Application Support<br>Paul Thomas: BSc (Hons)<br>Tel: 01685 559230. Mob: 07908 725065<br>Issued Only for Purpose Indicated |                                                             |
| Drawing Status: FOR PLANNING PURPOSES ONLY   |                                                             |
| Address   | Nant Y Gweunydd<br>Heolgerrig<br>Merthyr Tydfil<br>CF48 1TD |
| Project   | Proposed Front &<br>Rear Dormers                            |
| Drawn by   | Date                                                        |
| PT   | NOV 24                                                      |
| Paper   | A2                                                          |
| Title   | Scale                                                       |
|   | 1:50<br>1:100                                               |
| Proposed<br>Plans, Elevations<br>& Section   | Drwg No<br>Nant Y Gweunydd FP 02B                           |