



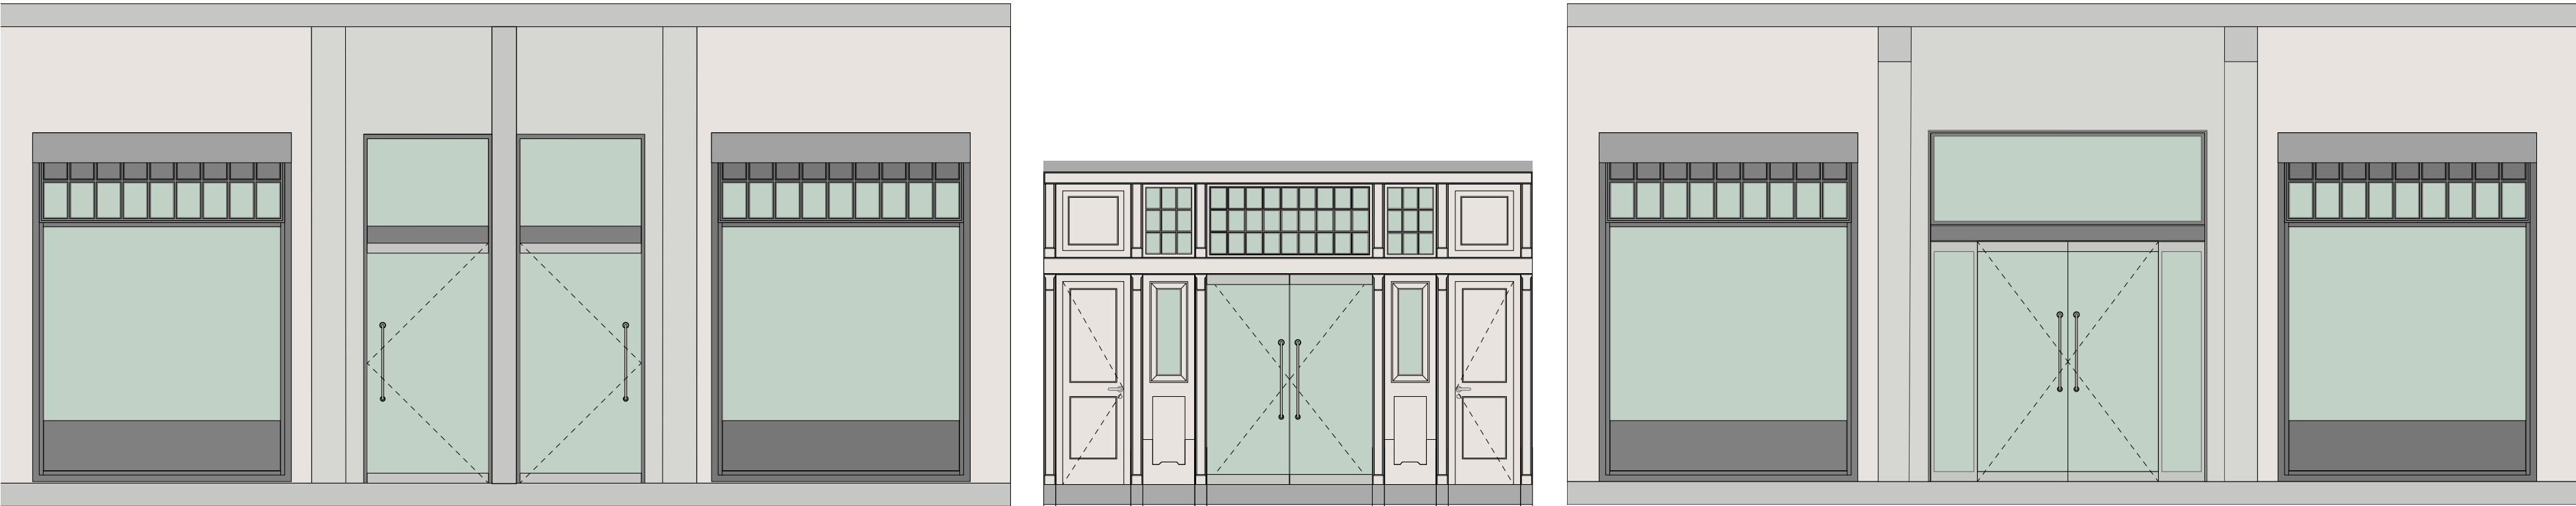


A 569.1 EXTERIOR SOUTH ELEVATION_ENTRANCES AND SHOPFRONT
SCALE 1:50 @ A1, 1:100 @ A3



A 569.2 INTERIOR ELEVATIONS
SCALE 1:50 @ A1, 1:100 @ A3

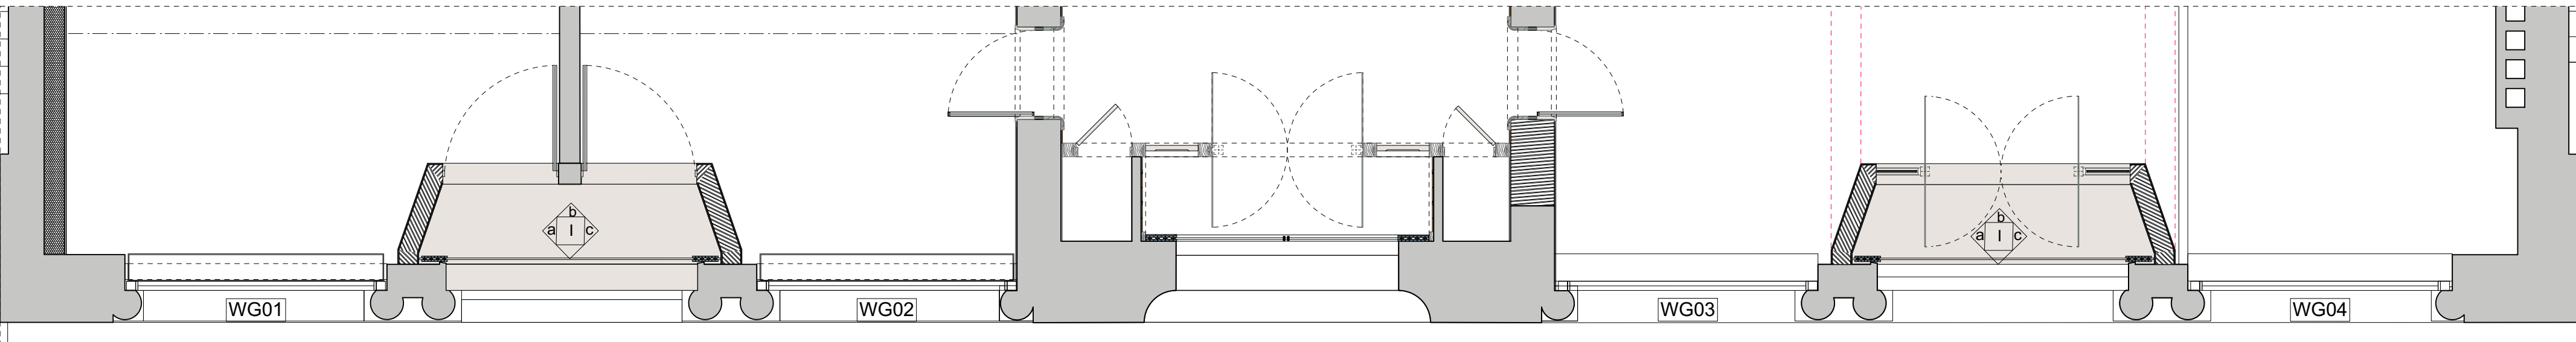


A 569.3 GROUND FLOOR PLAN
SCALE 1:25 @ A1, 1:50 @ A3

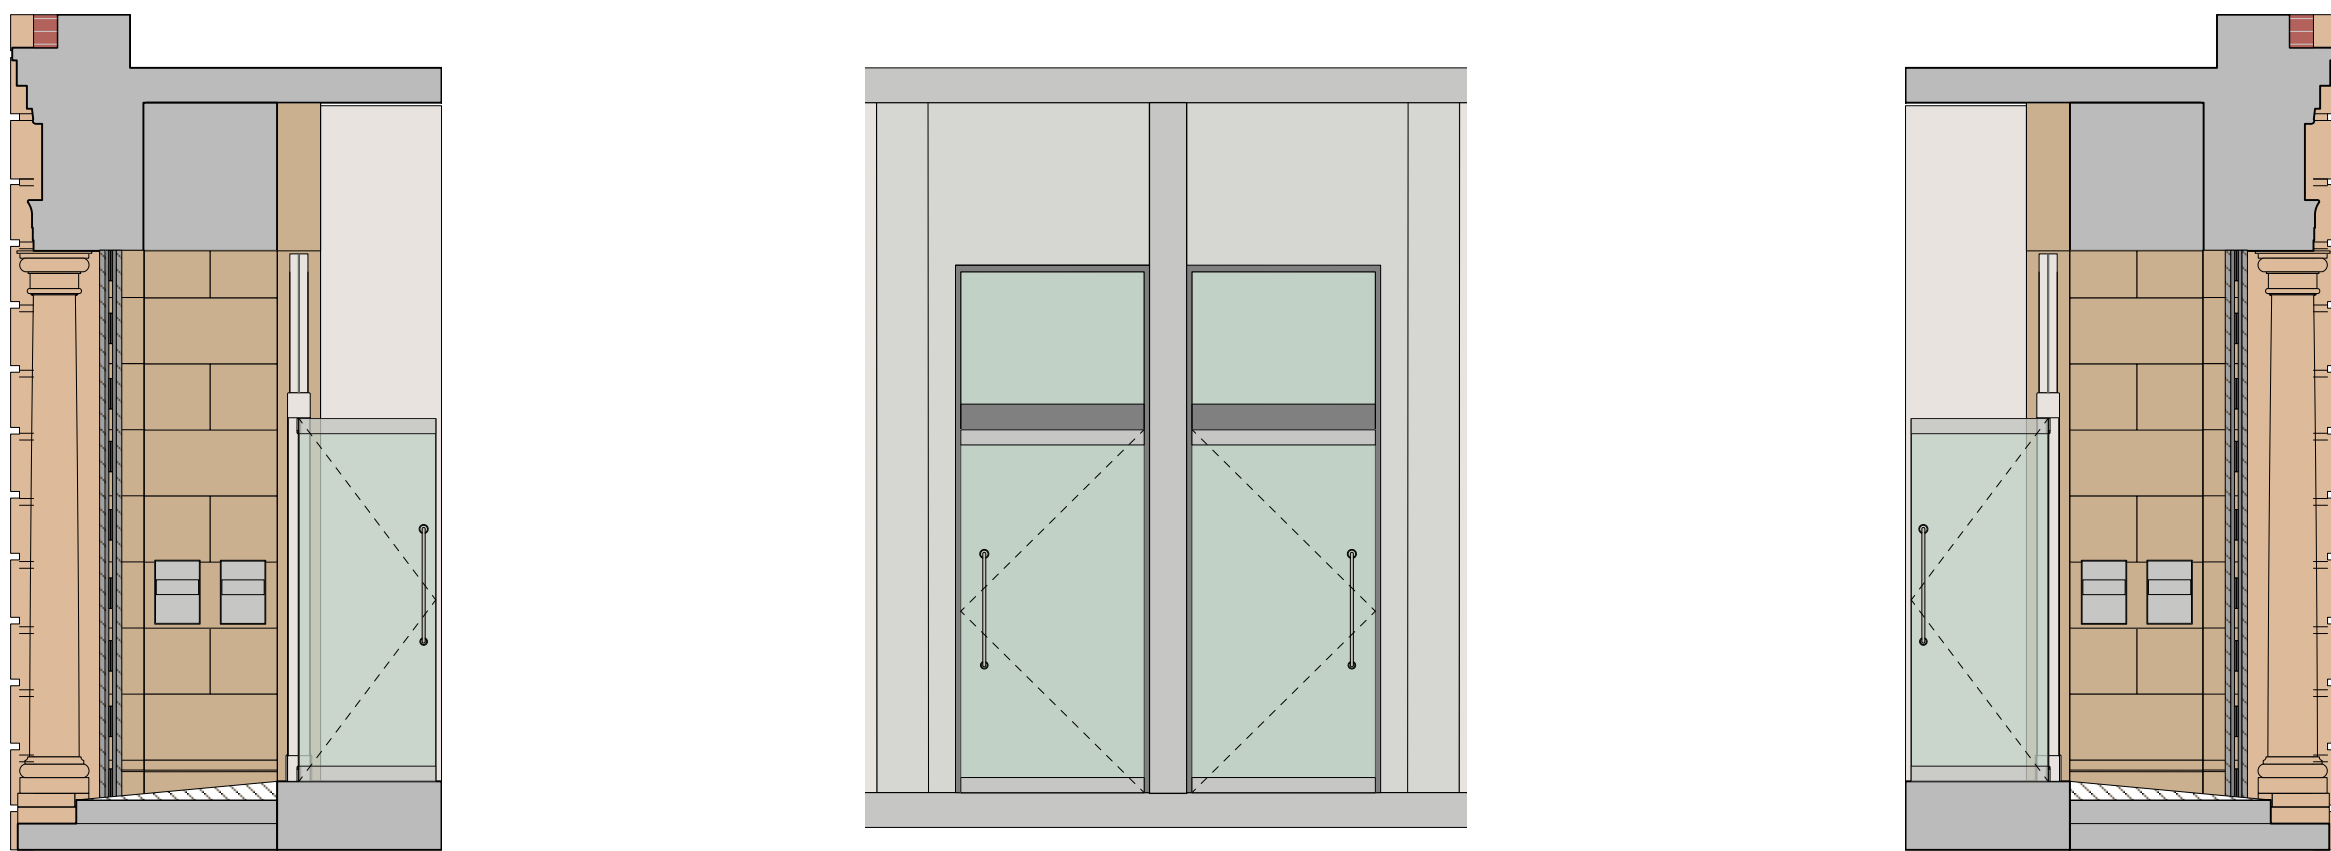


A 569.4 ELEVATION A
SCALE 1:50 @ A1, 1:100 @ A3

A 569.5 ELEVATION B
SCALE 1:50 @ A1, 1:100 @ A3

A 569.6 ELEVATION C
SCALE 1:50 @ A1, 1:100 @ A3

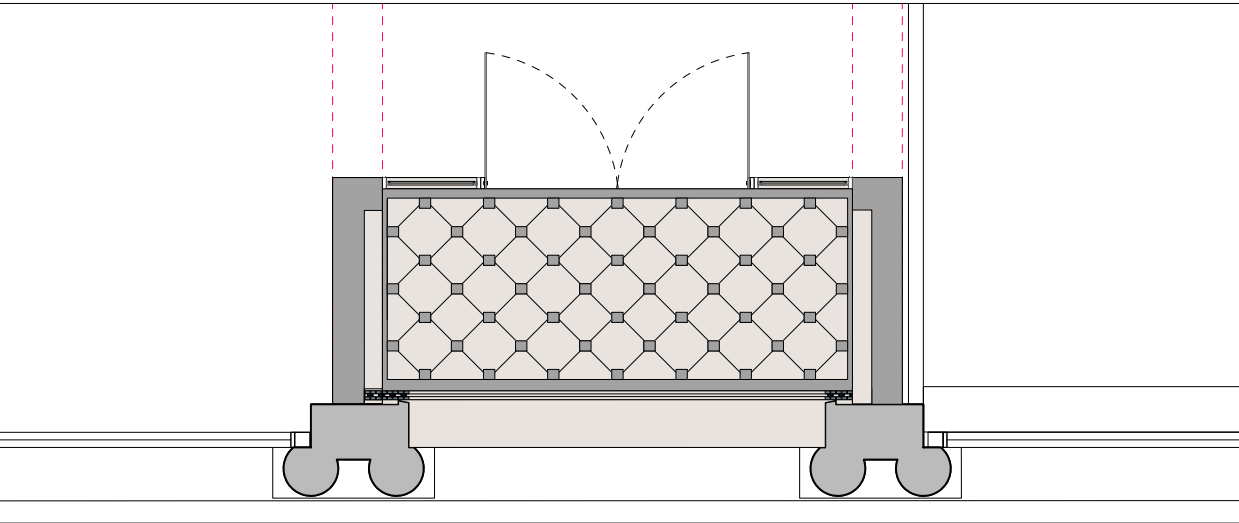

A 569.7 LOWER LEVEL PLAN_ENTRANCE DOOR
SCALE 1:25 @ A1, 1:50 @ A3

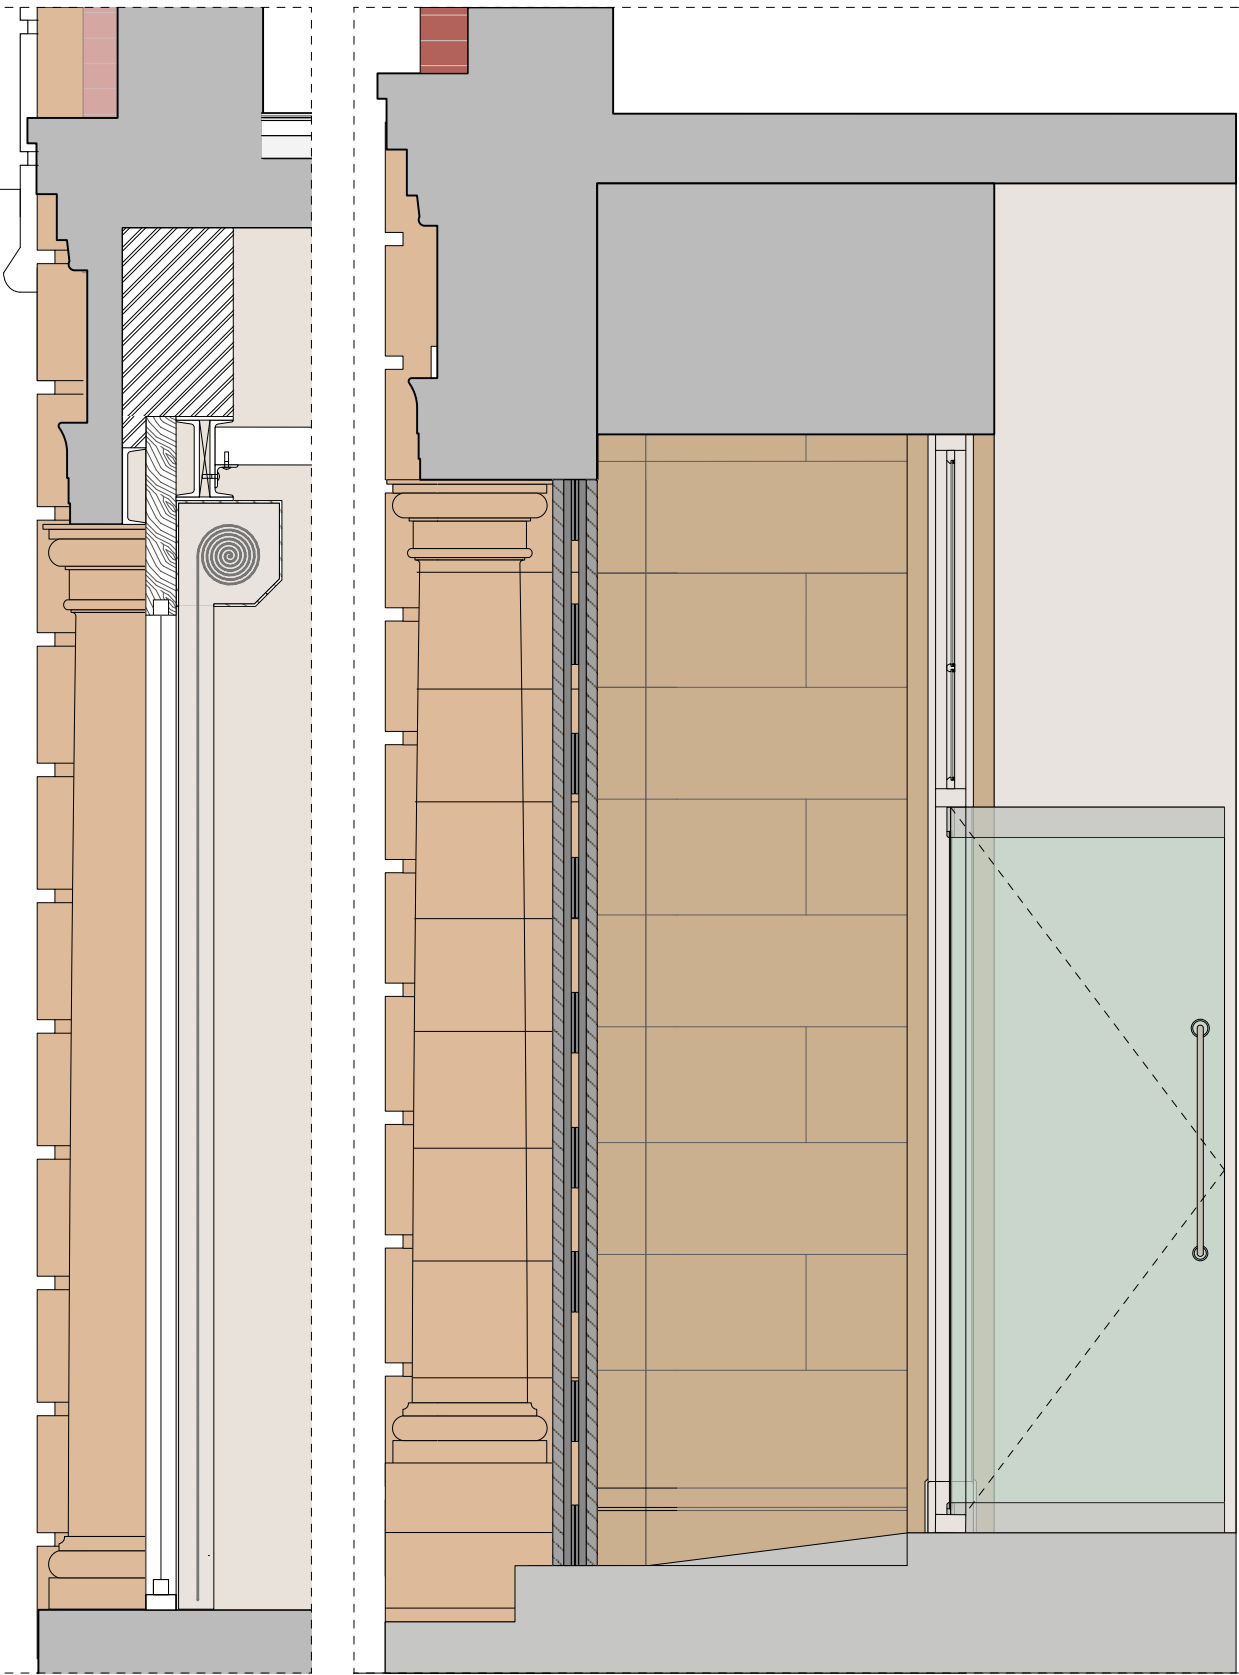

P 569.8 SECTION_Roller Shutter
SCALE 1:25 @ A1, 1:50 @ A3

P 569.9 SECTION_Retractable Security Grille
SCALE 1:25 @ A1, 1:50 @ A3

NO.	DATE	REVISION
CLIENT		
CHRT		
PROJECT		
YMCA Merthyr Tydfil		
DRAWING TITLE		
Proposed Front Glazed Screens & Doors		
DRAWN/CHECKED	SCALE	DATE
SK/KS	1:50	28.06.2016
DRAWING NO.	REV.	
3510_A_569		

DO NOT SCALE FOR CONSTRUCTION PURPOSES • ALL DIMENSIONS TO BE CHECKED ON SITE • NOTIFY ARCHITECT OF ALL DISCREPANCIES • THIS DRAWING IS COPYRIGHT

DAVIES
SUTTON
ARCHITECTS

Penrhed Studios • Penrhed Street
Grangefield • Cardiff • CF11 7JU
Tel: 029 2066 4455 • Fax: 029 2066 4411
E-mail: office@davies-sutton.co.uk
Web: www.davies-sutton.co.uk