

EXISTING



FRONT ELEVATION
Scale 1 : 100




SIDE ELEVATION




REAR ELEVATION



SIDE ELEVATION

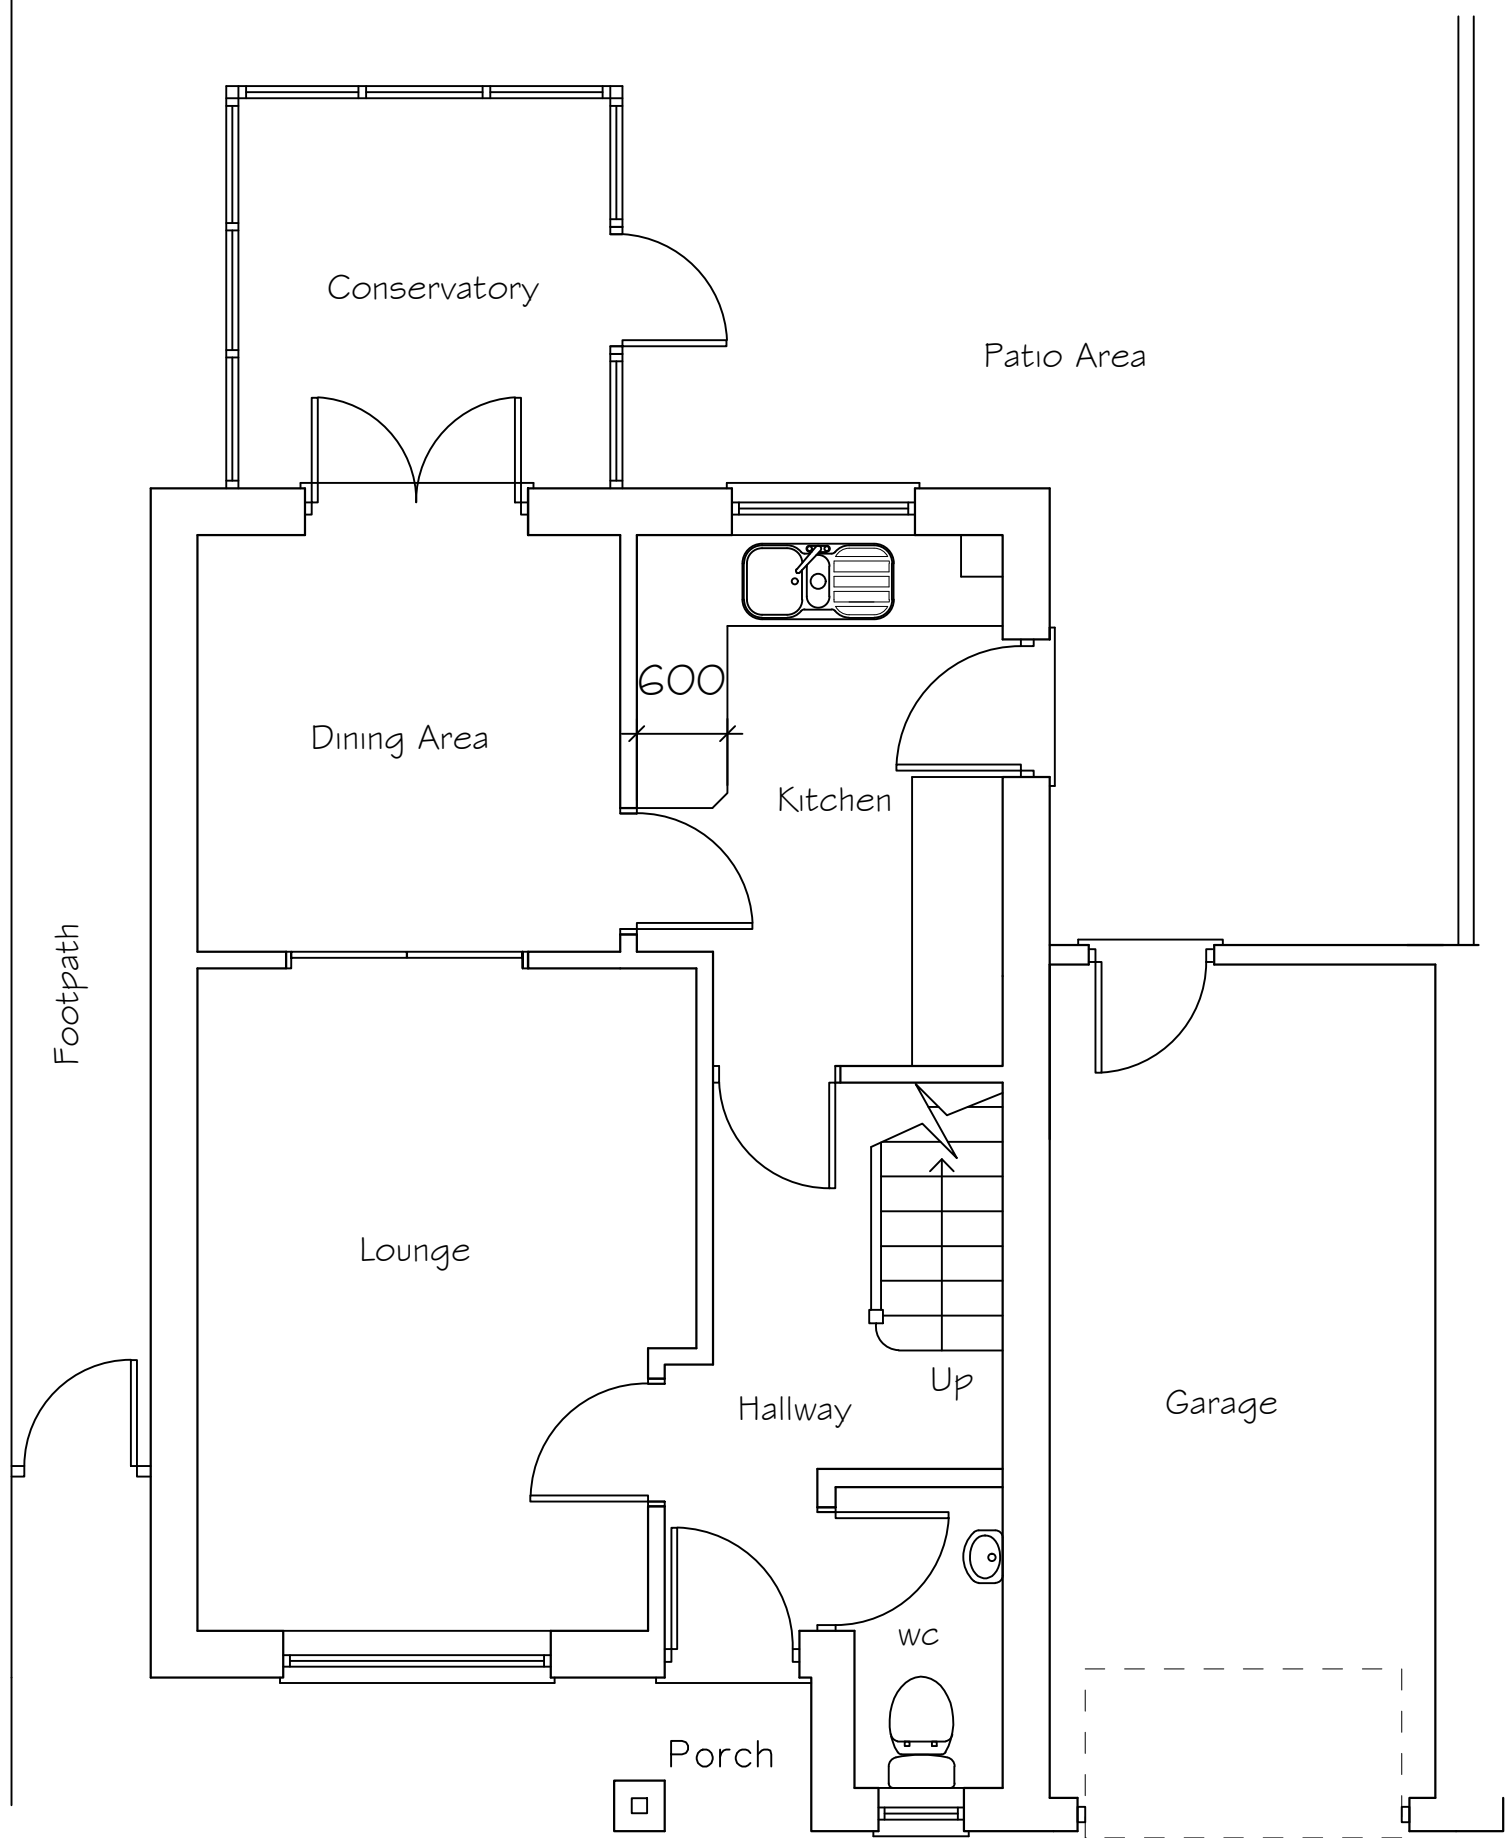

GROUND FLOOR

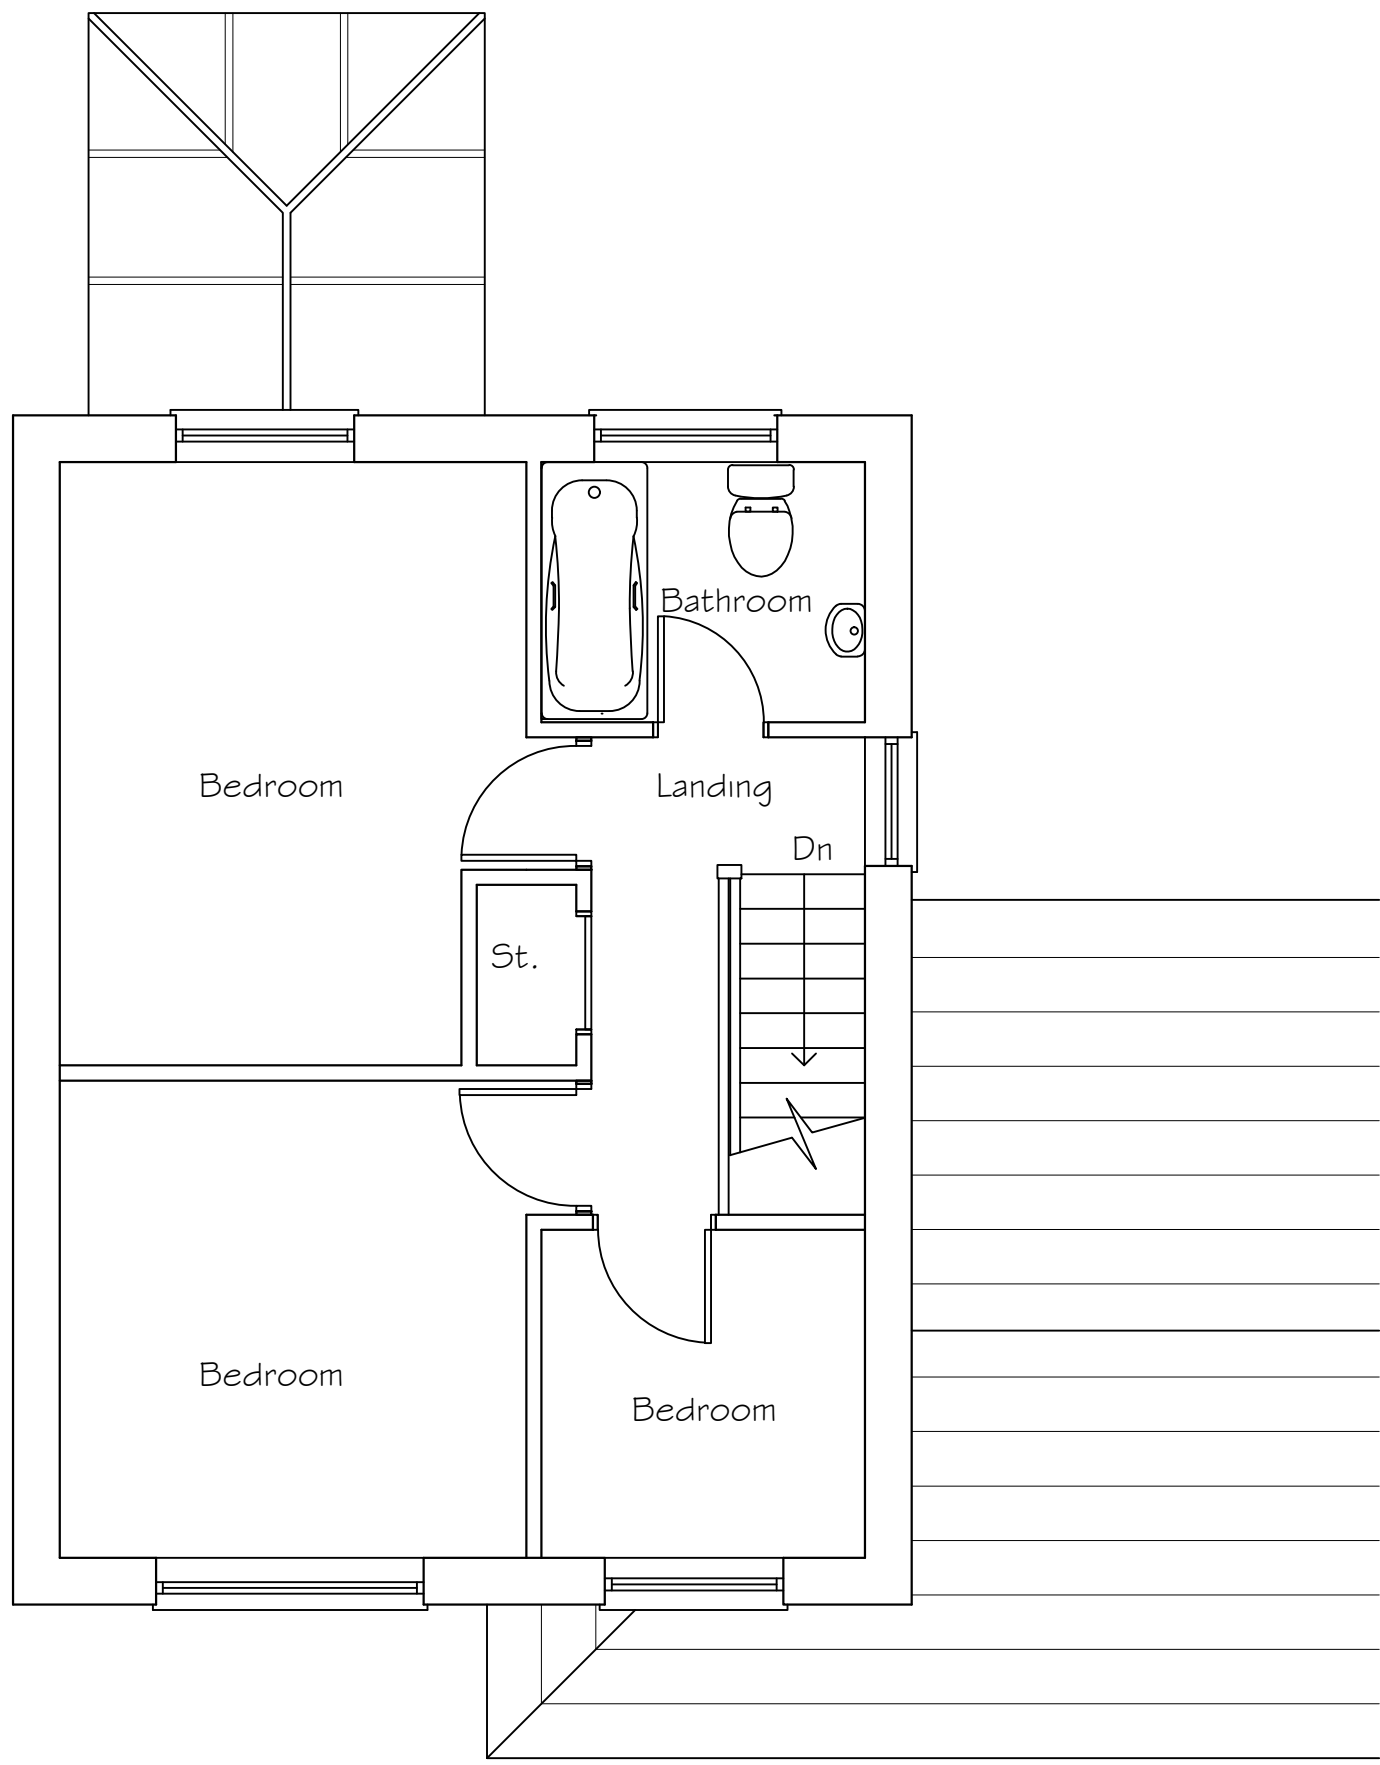


FLOOR FLOOR

PROPOSED




FRONT ELEVATION
Scale 1 : 100

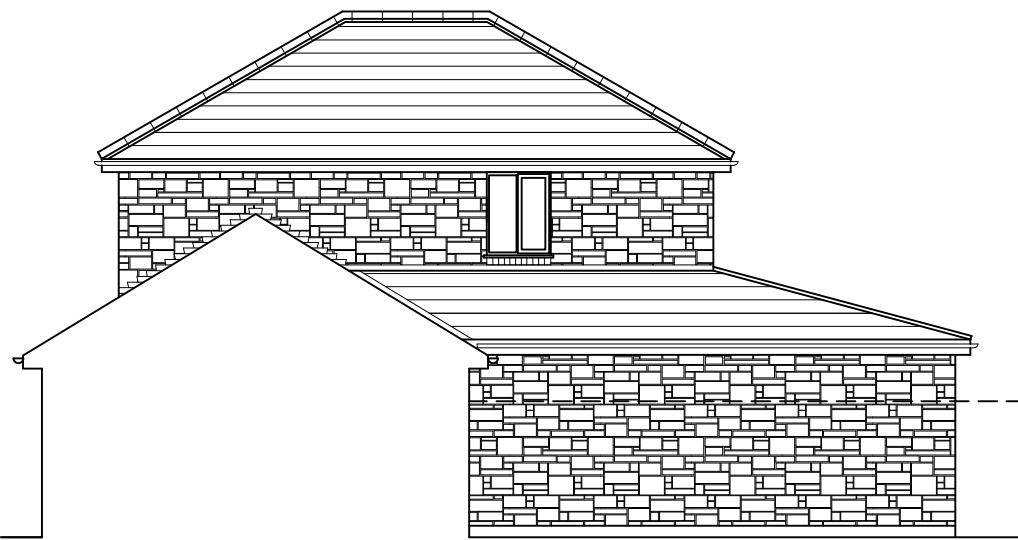


SIDE ELEVATION




REAR ELEVATION

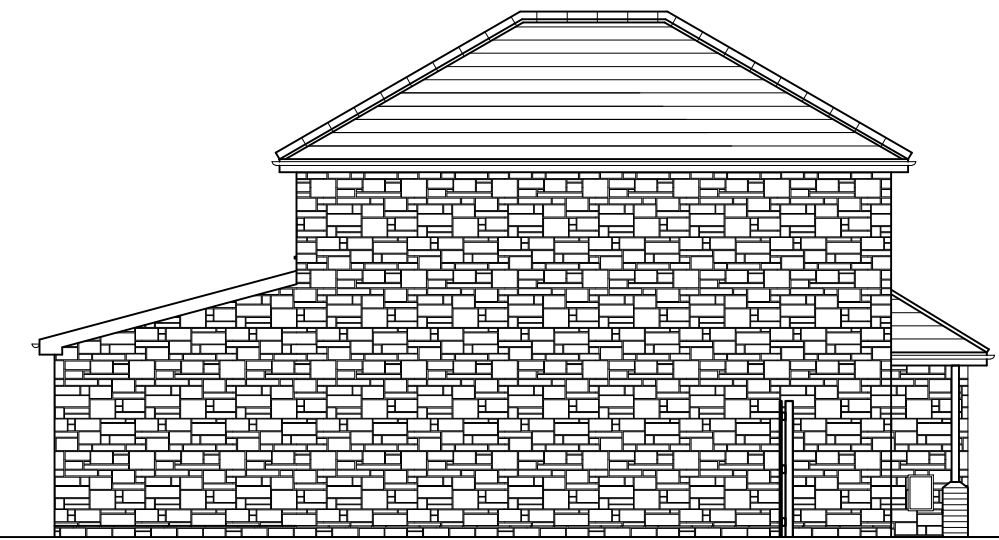

SIDE ELEVATION

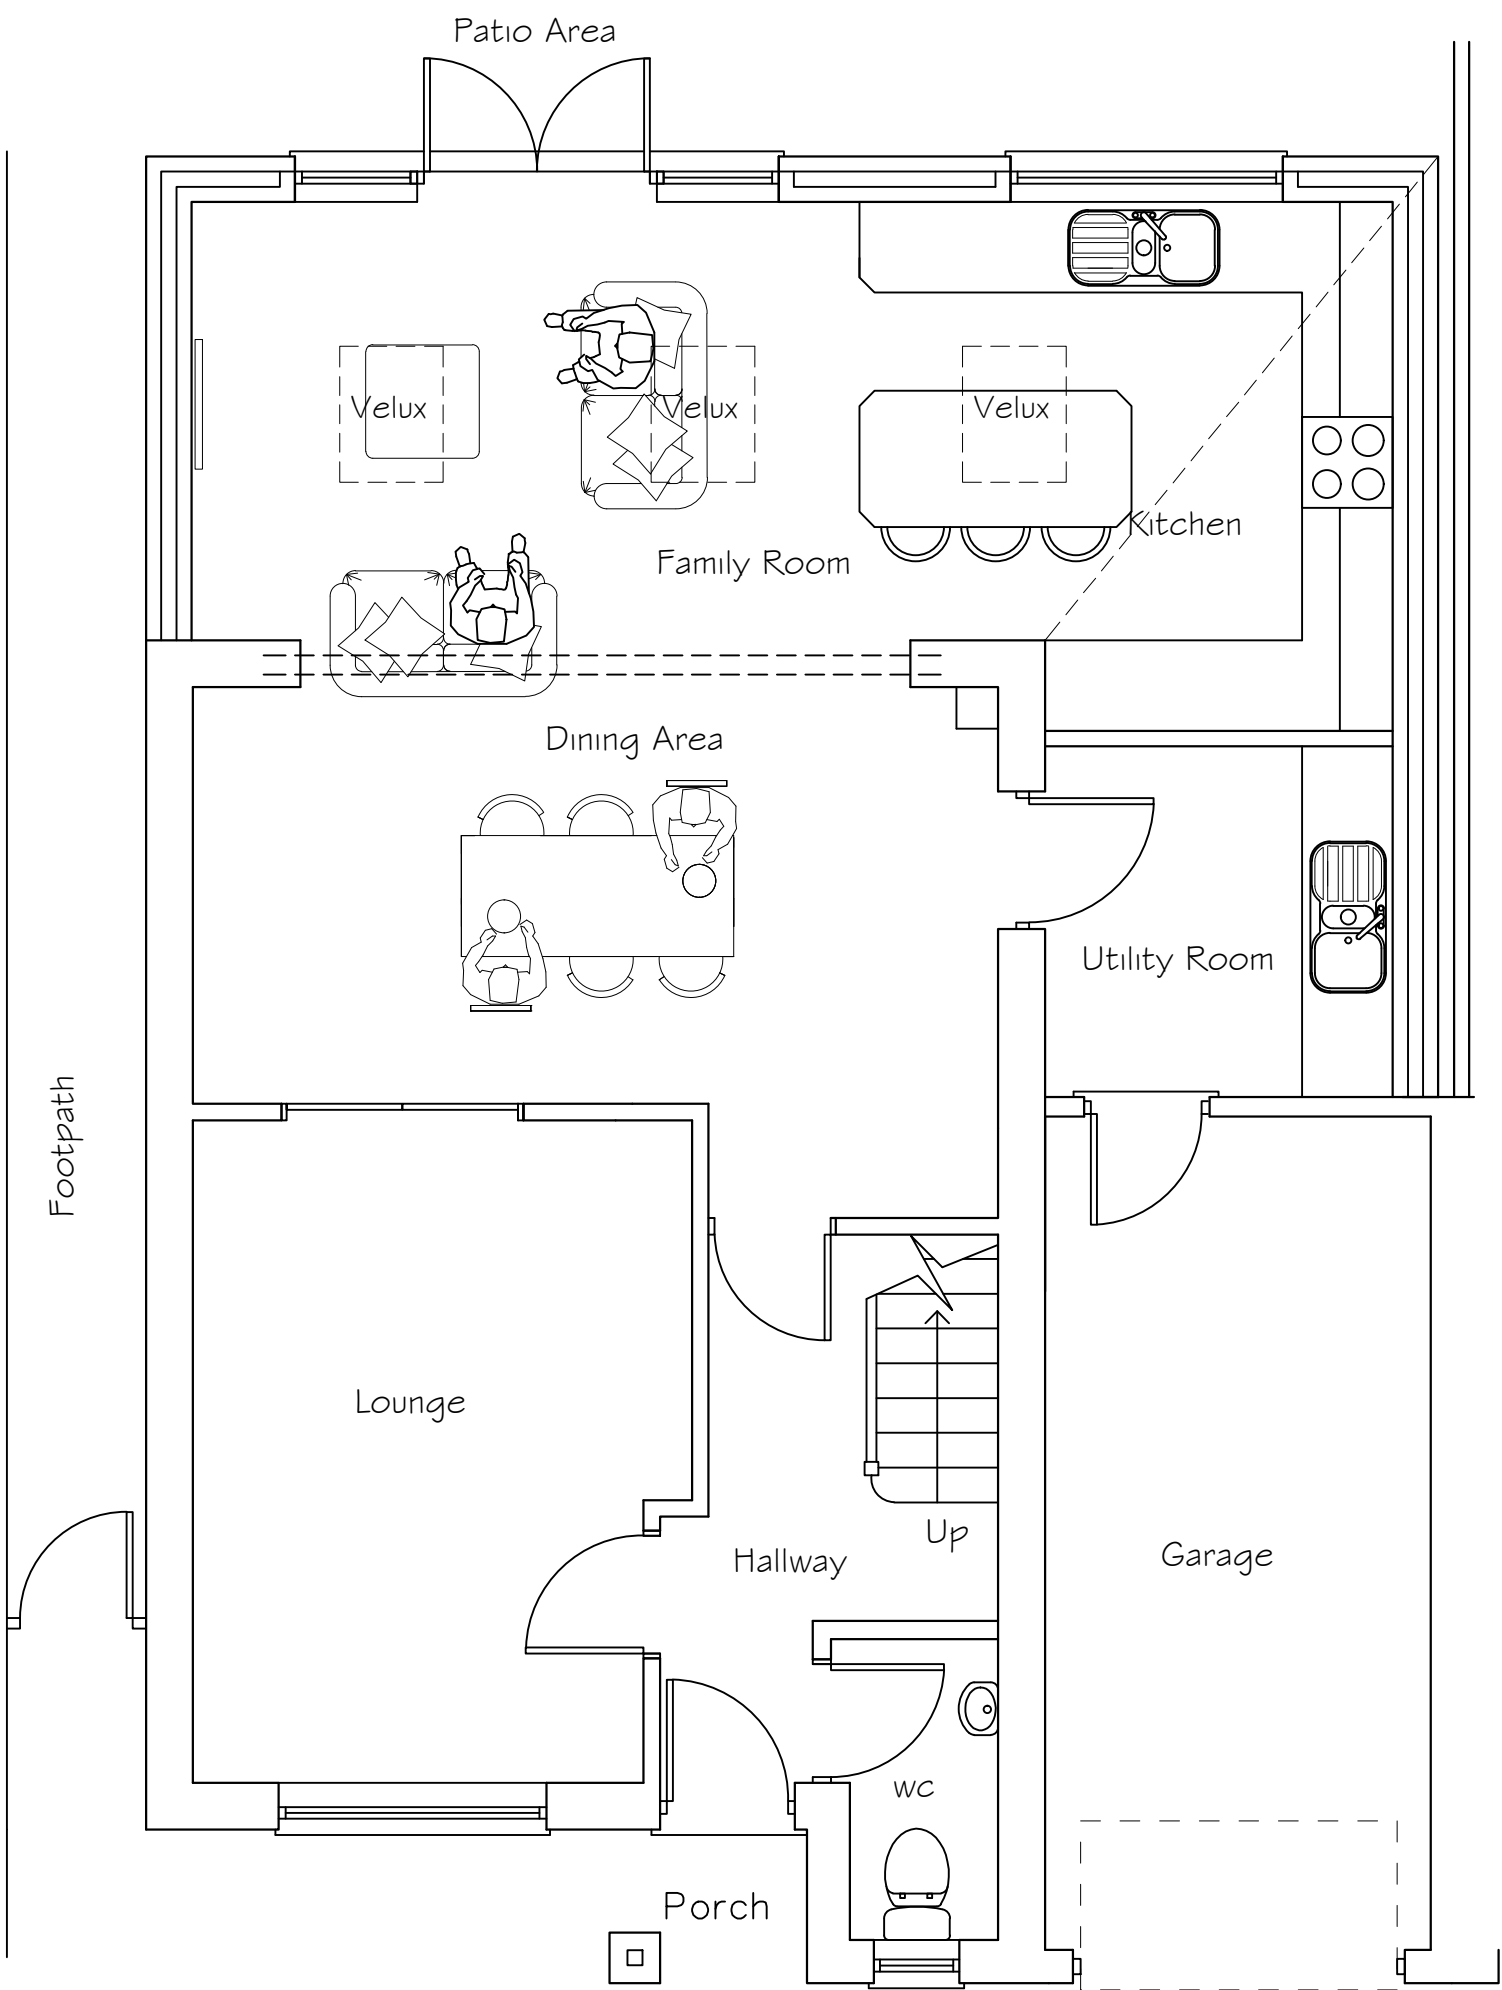

GROUND FLOOR

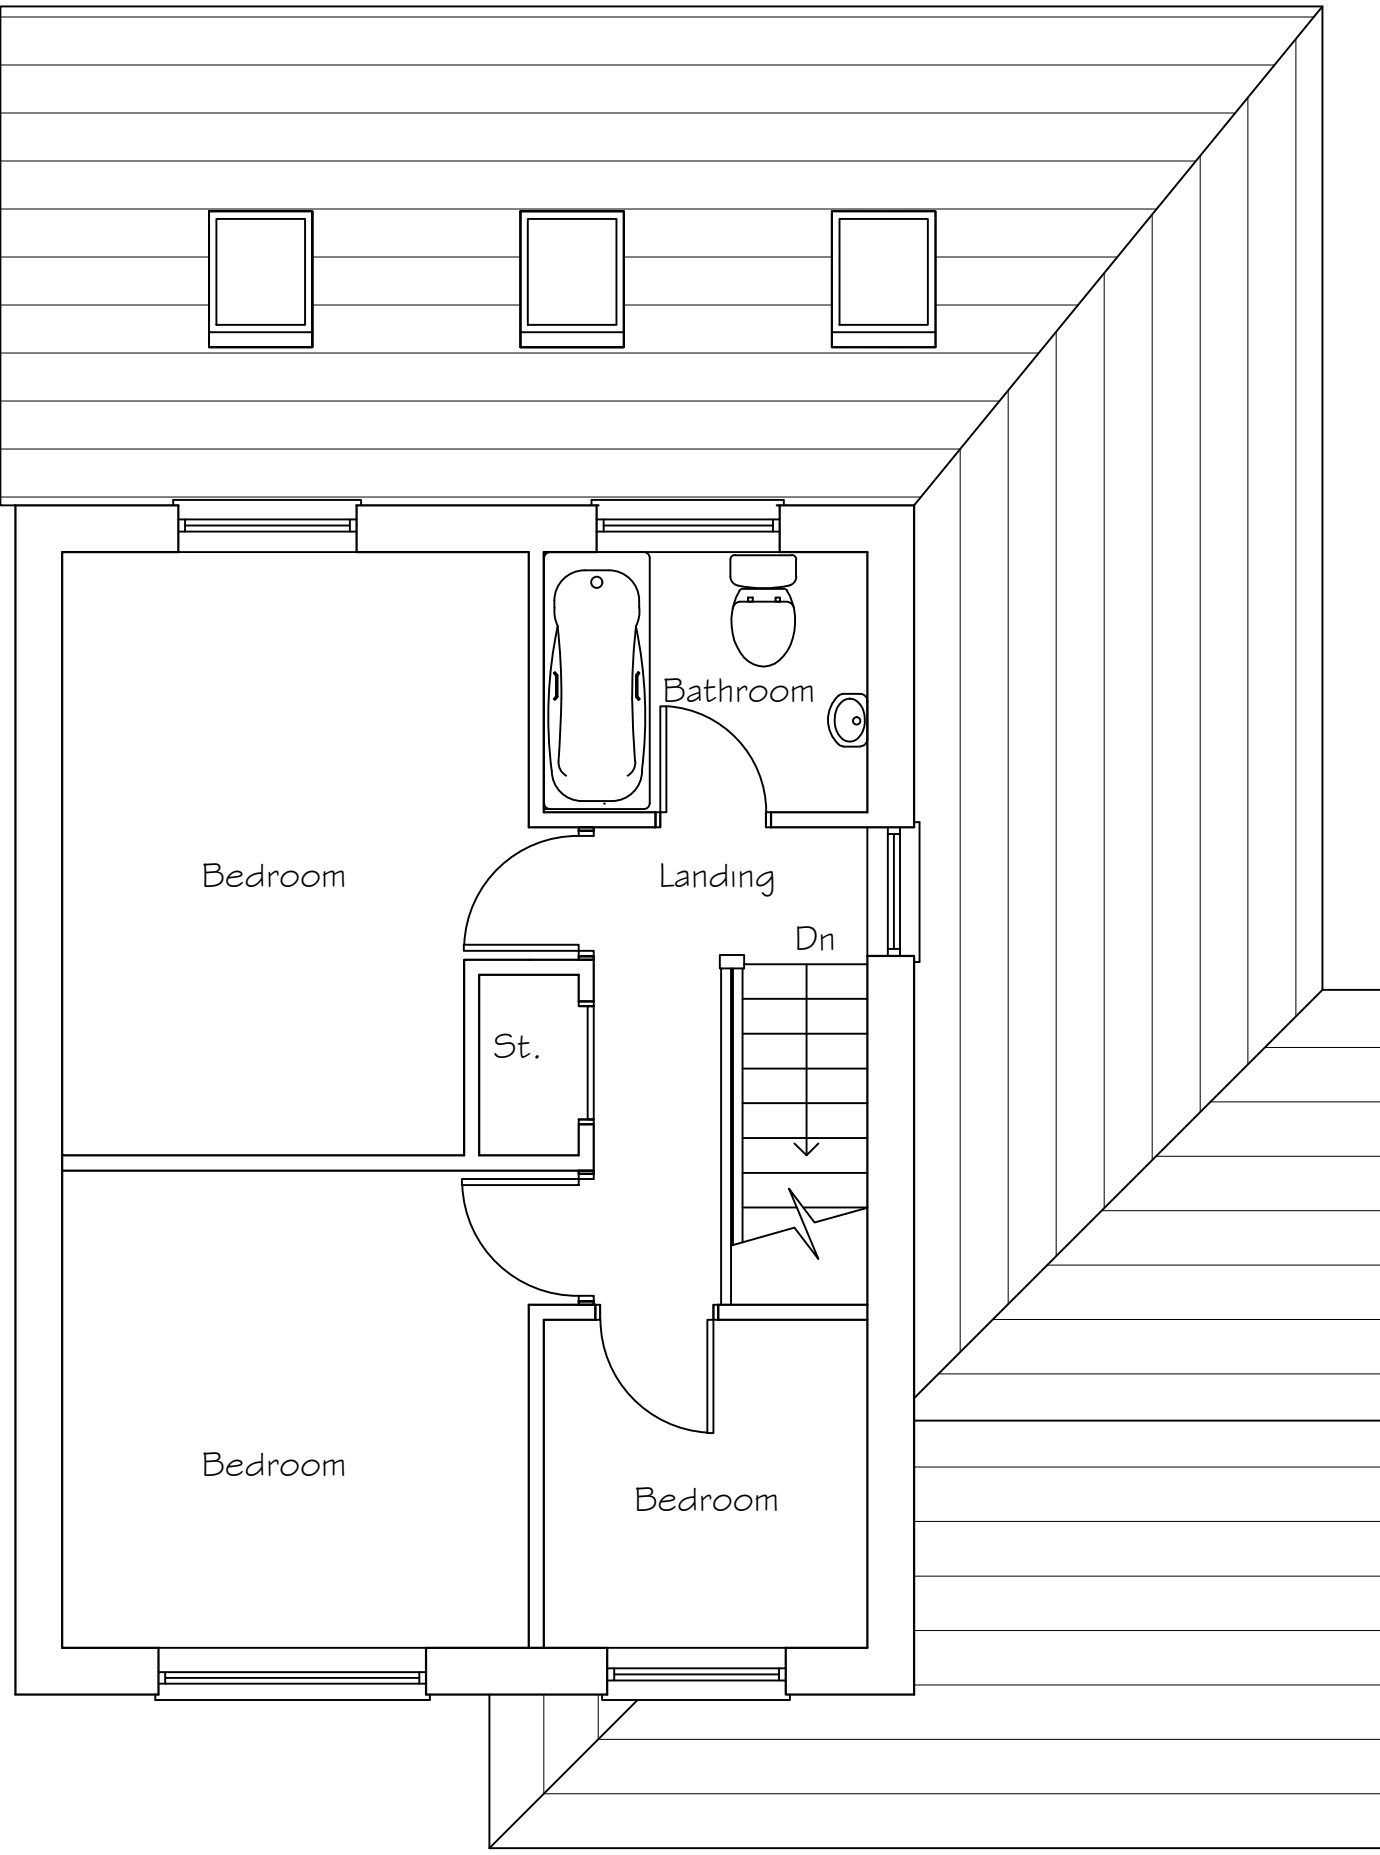

FLOOR FLOOR

FINISHES	
Roof Covering:	Interlocking Tiles to Match Existing
Walls:	Stonework to match existing
French Door:	Upvc - Colour: Grey to Match Existing
Windows:	Upvc - Colour: Grey to match Existing
Fascia/Guttering:	Upvc - Colour: White to match existing

Note: This drawing is copyright ©

Monarch
Architectural Services Ltd

Revision:

Project:
Proposed Single Storey Rear / Side
Family Room Extension
at
24 Trevithick Gardens
Merthyr Tydfil
CF47 0RP
Client:
Mr D. Elliot

Title:
Existing and Proposed
Plans and Elevations

Date: January 2020
Scale: 1: 50, 1: 100

Drawn: W. S.
Drawing No. 20/01/01
Rev.