

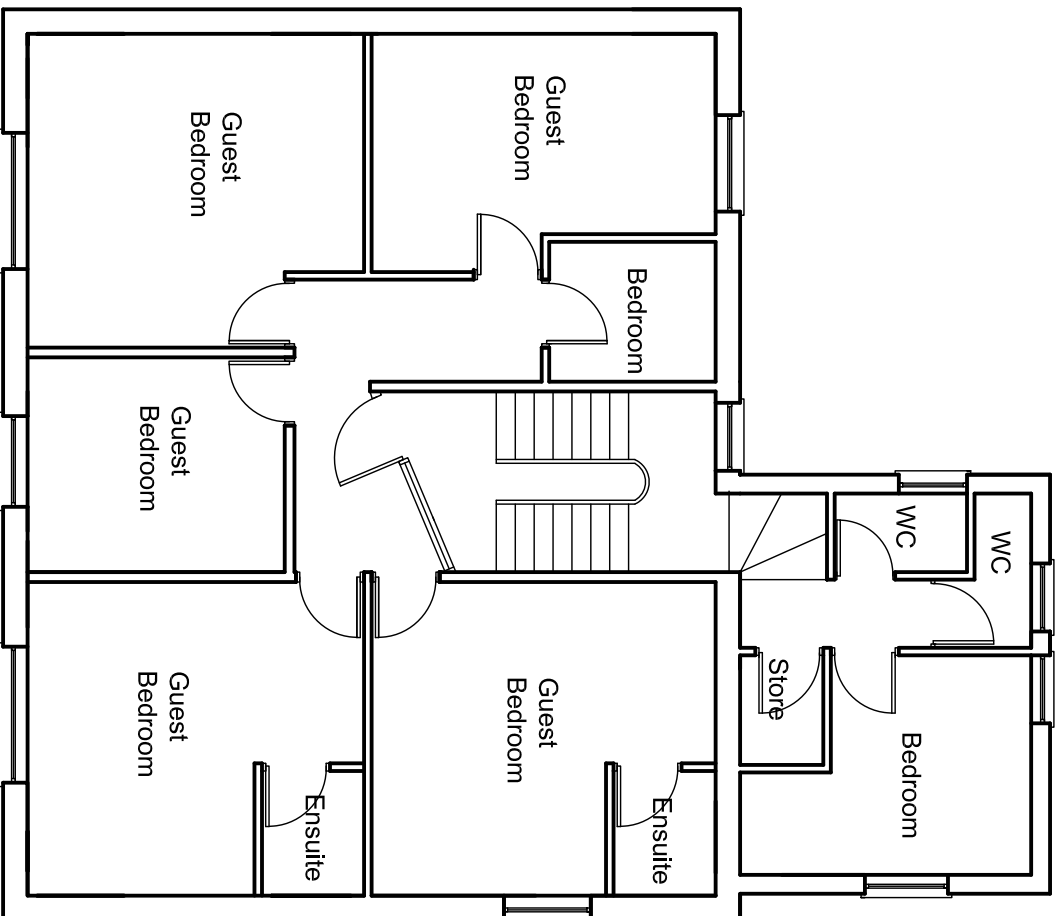
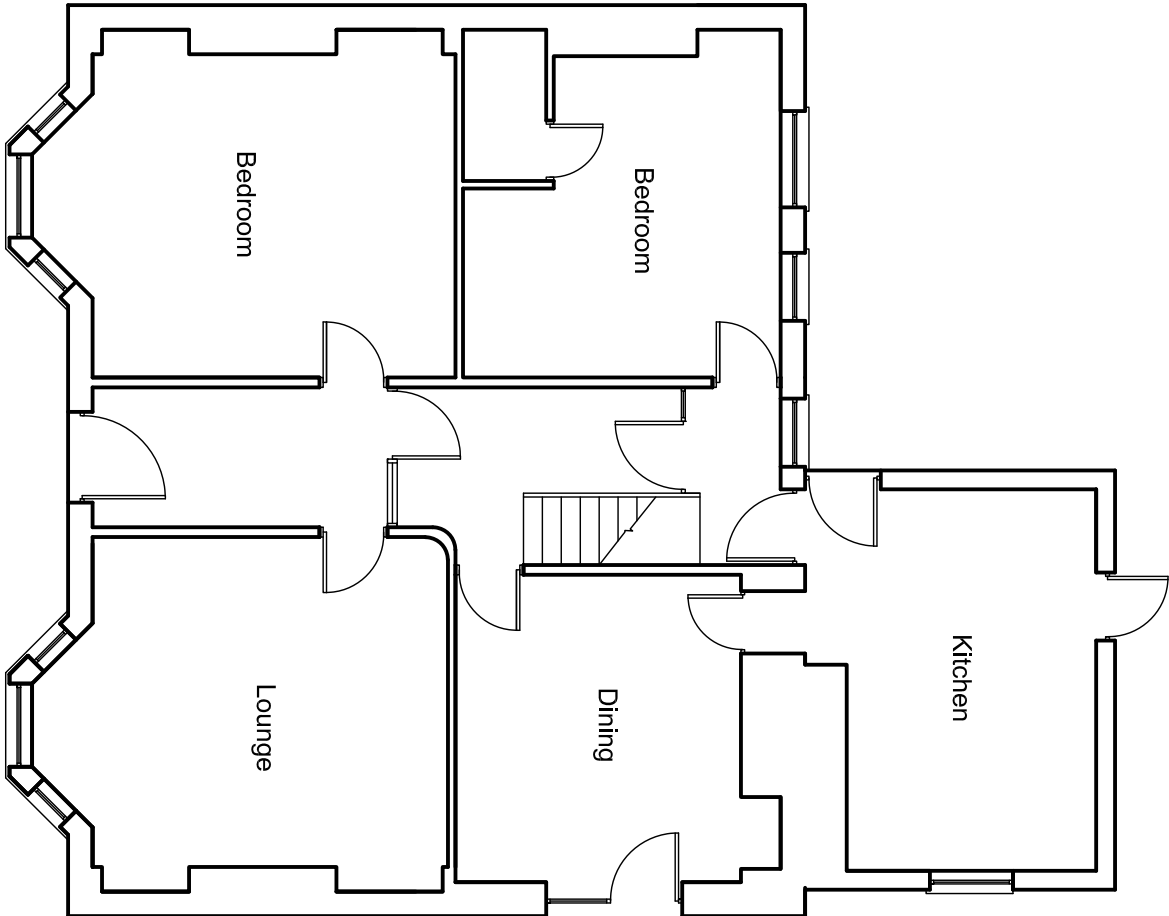


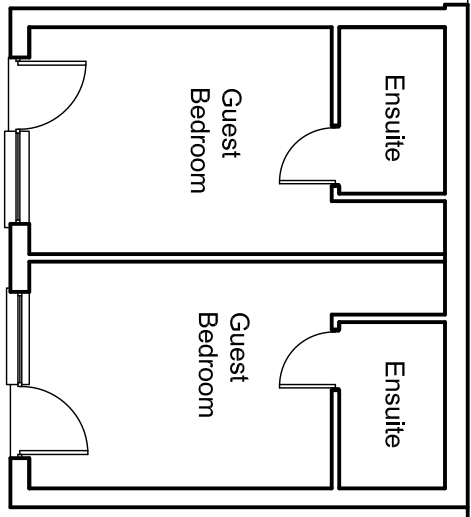


EXISTING GROUND FLOOR PLAN


EXISTING FIRST FLOOR PLAN

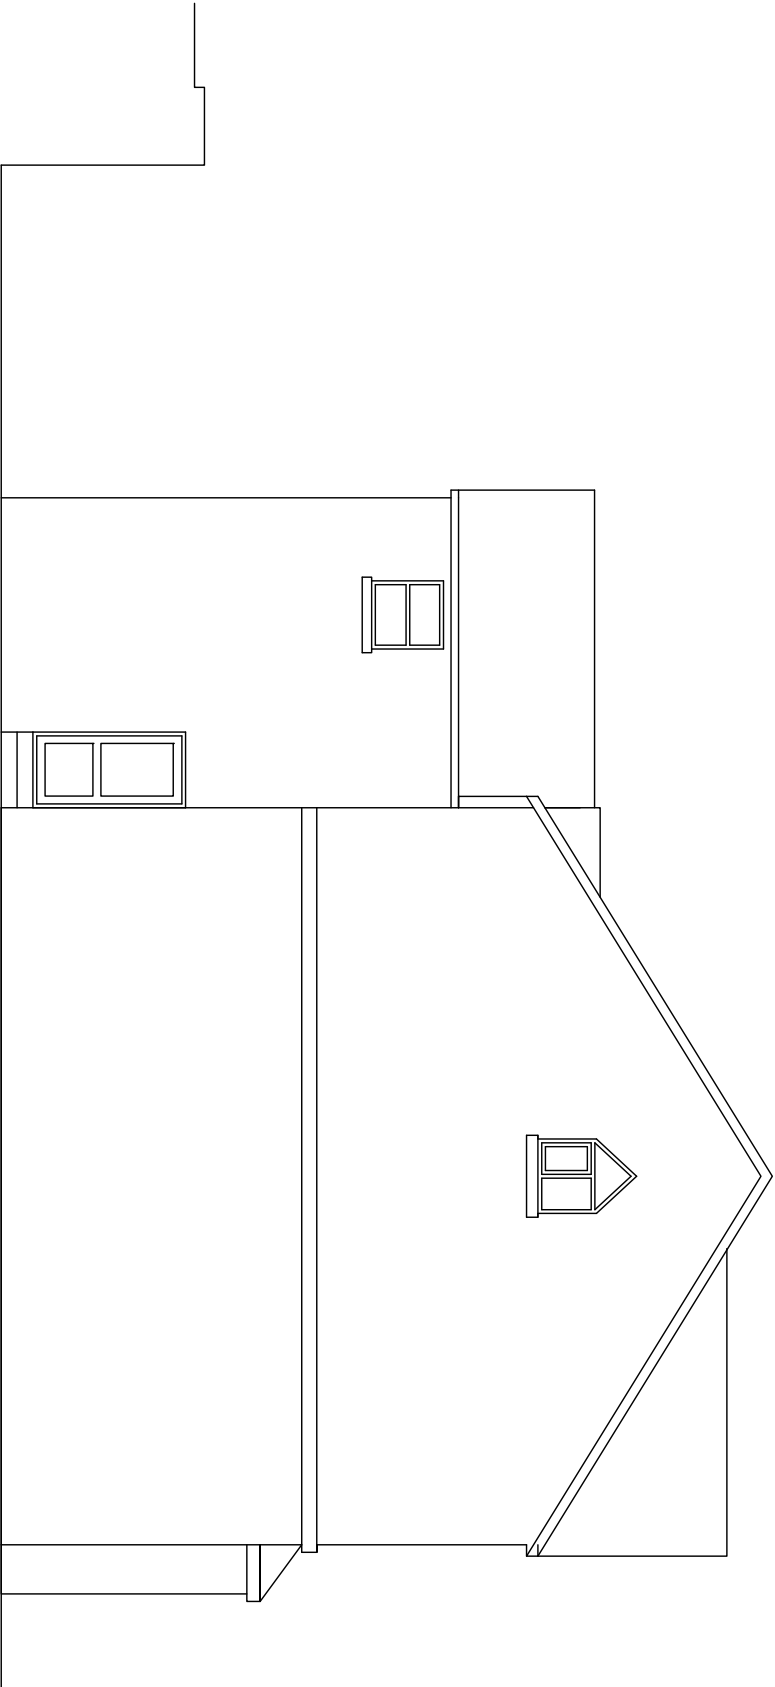


EXISTING WEST ELEVATION

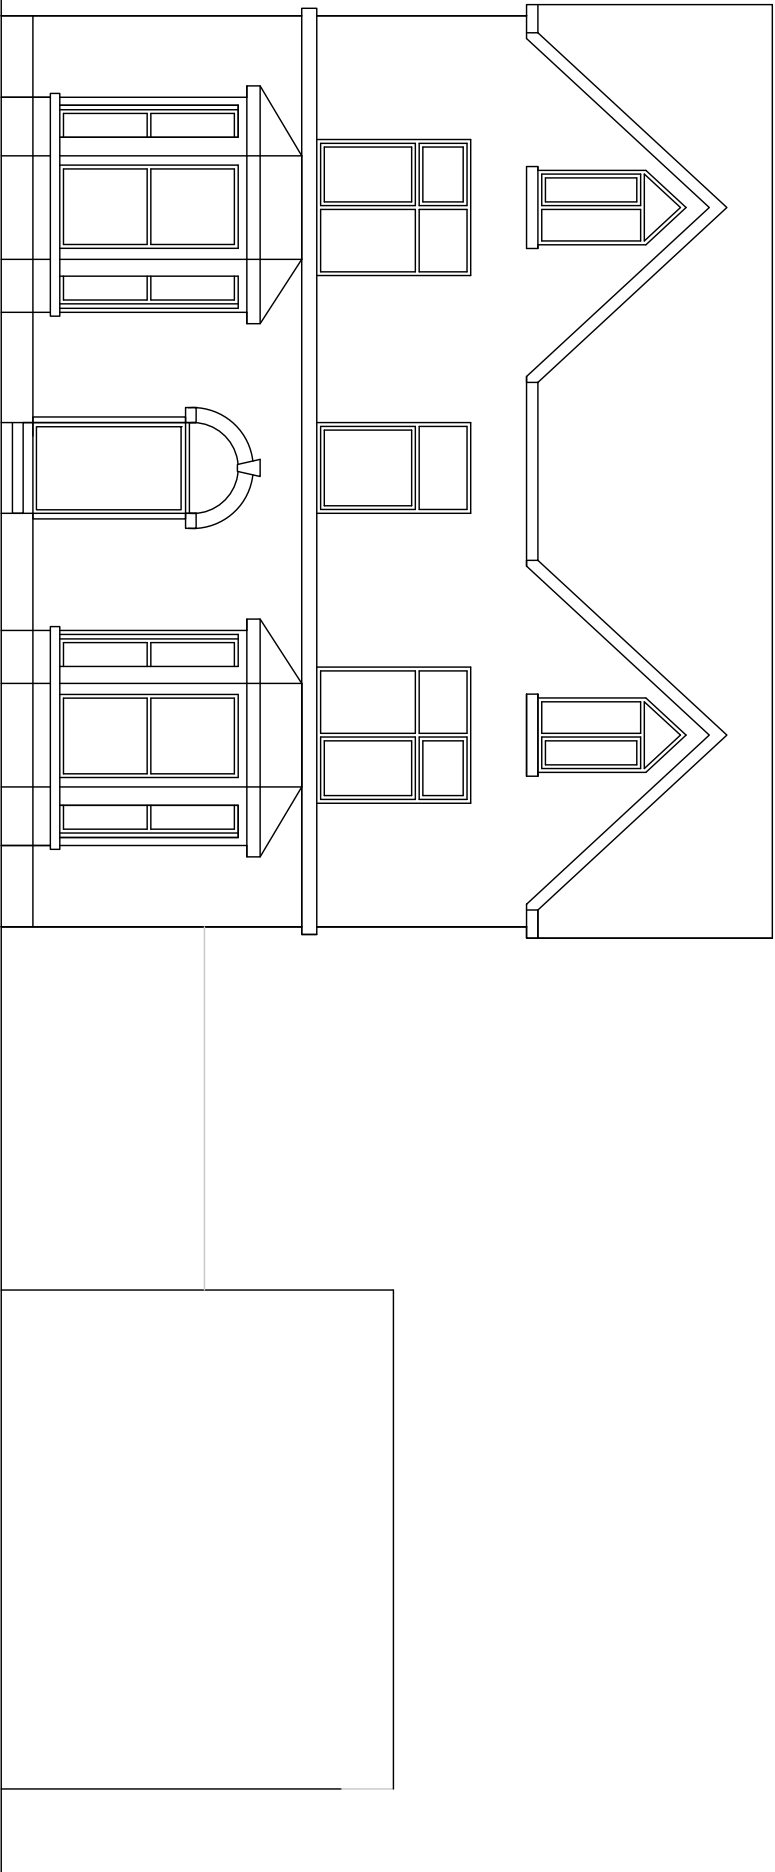

EXISTING NORTH ELEVATION

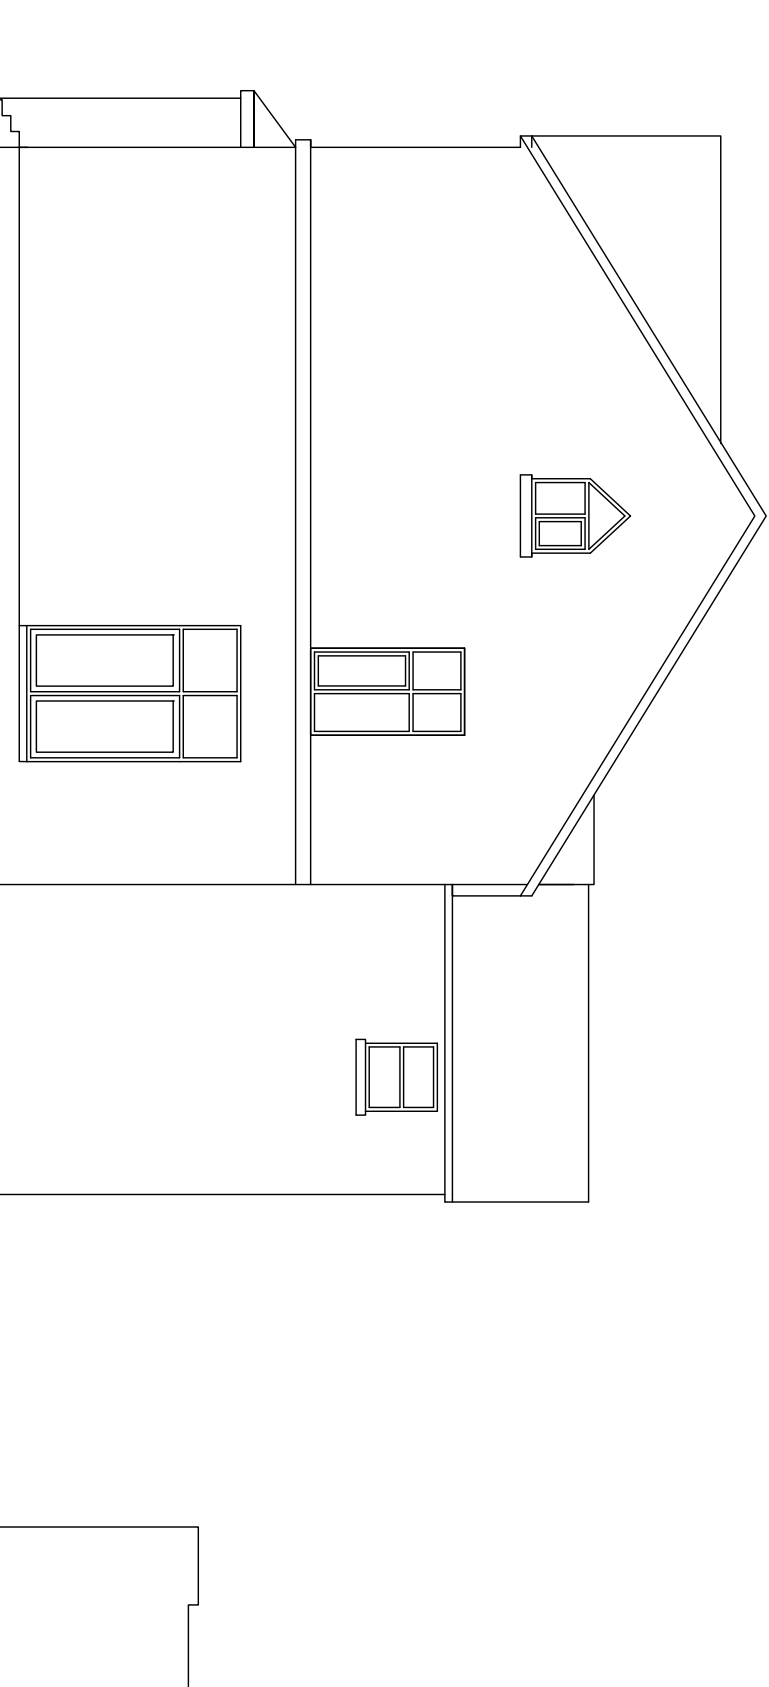

EXISTING EAST ELEVATION

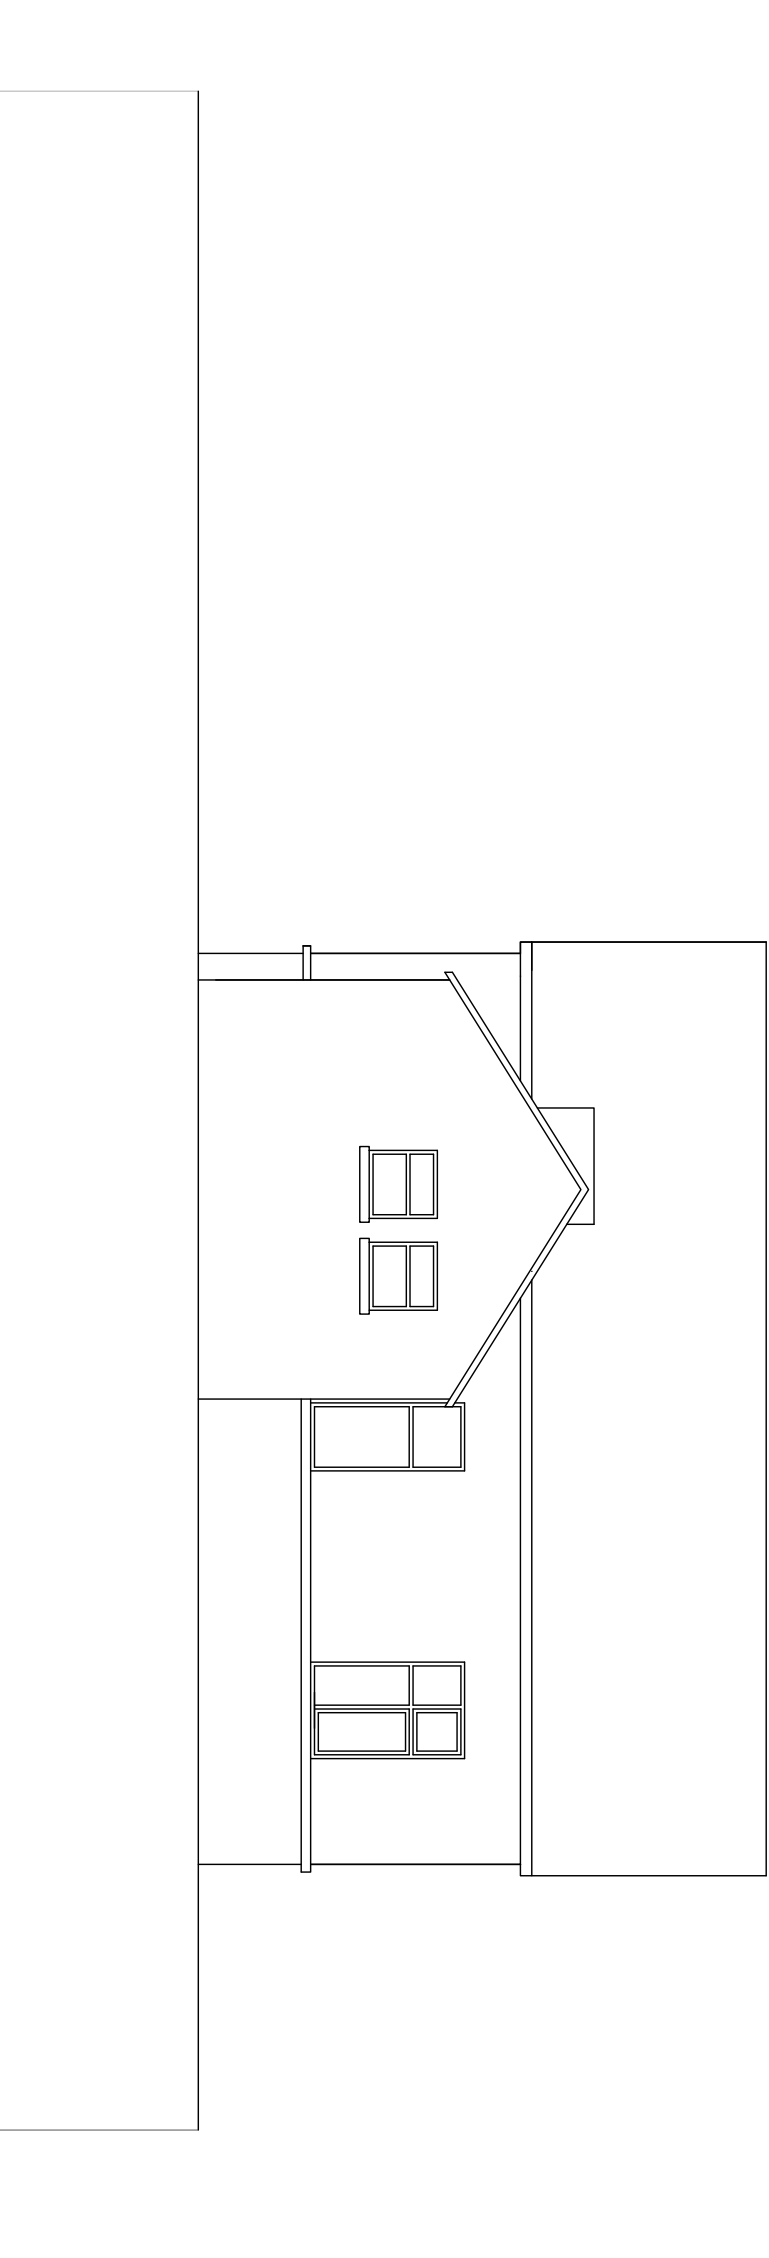

EXISTING SOUTH ELEVATION

Mr A Rahman
Maesycoad
Park Terrace
Merthyr Tydfil
CF47 8UY

Existing Floorplans, Elevations and Site Plan

Proposed Extensions

Scale: 1:100 Date: September 24
Drawing No. /24/01